


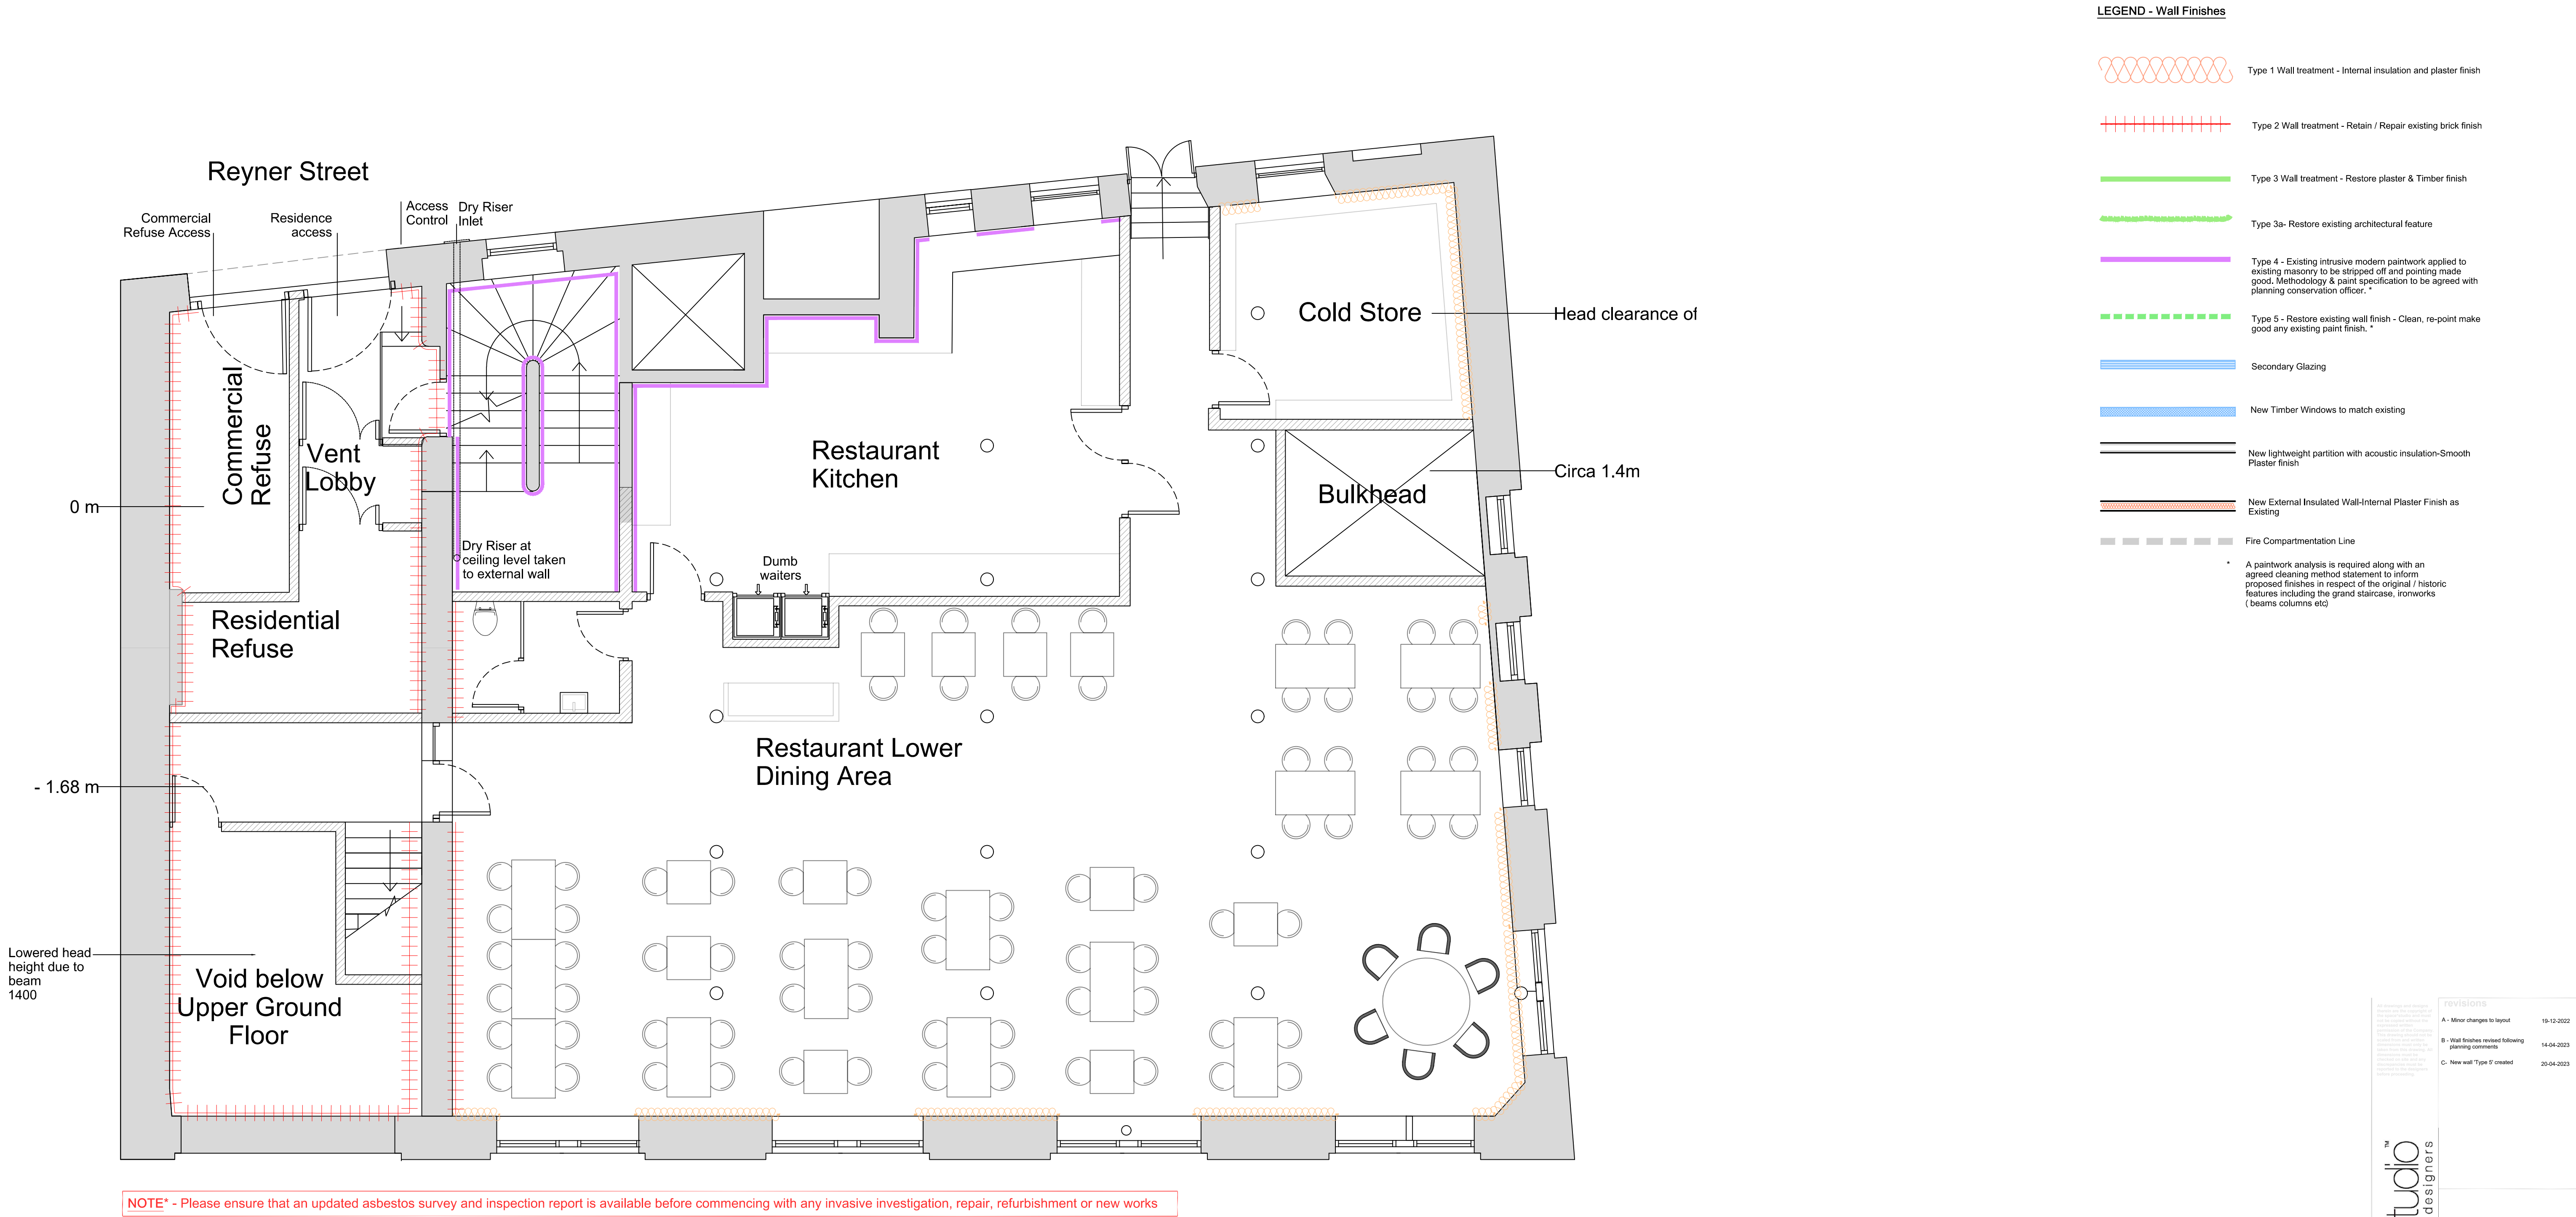

Restaurant - Lower Ground Floor Plan (80 Covers)

the spacestudio[™]
architects & designers

124, Deane Road, B
222 2AR
44 Farnham Road
Barnes, London
W8 5AP
Tel: 020 8946 0033

Paul Taylor
Director
115 Deane Road, B
222 2AR
Barnes, London
W8 5AP
Tel: 020 8946 0033

www.spacestudio.co.uk

revisions	
A - Minor changes to layout	19-12-2022
B - Wall finishes revised following planning comments	14-04-2023
C - New wall 'Type 5' created	20-04-2023

project and code

Fraser House
36 Charlotte Street,
Manchester M1 4FD
2022-1008M

drawing title

Proposed Wall Finishes
Lower Ground Floor Plan

PLANNING ISSUE

drawing number / revision

2022-1008M - 032 C

scale

1:50 @ A1

date

19.12.2022

drawn / checked

CT / KS

0 0.5 1 2
Metres