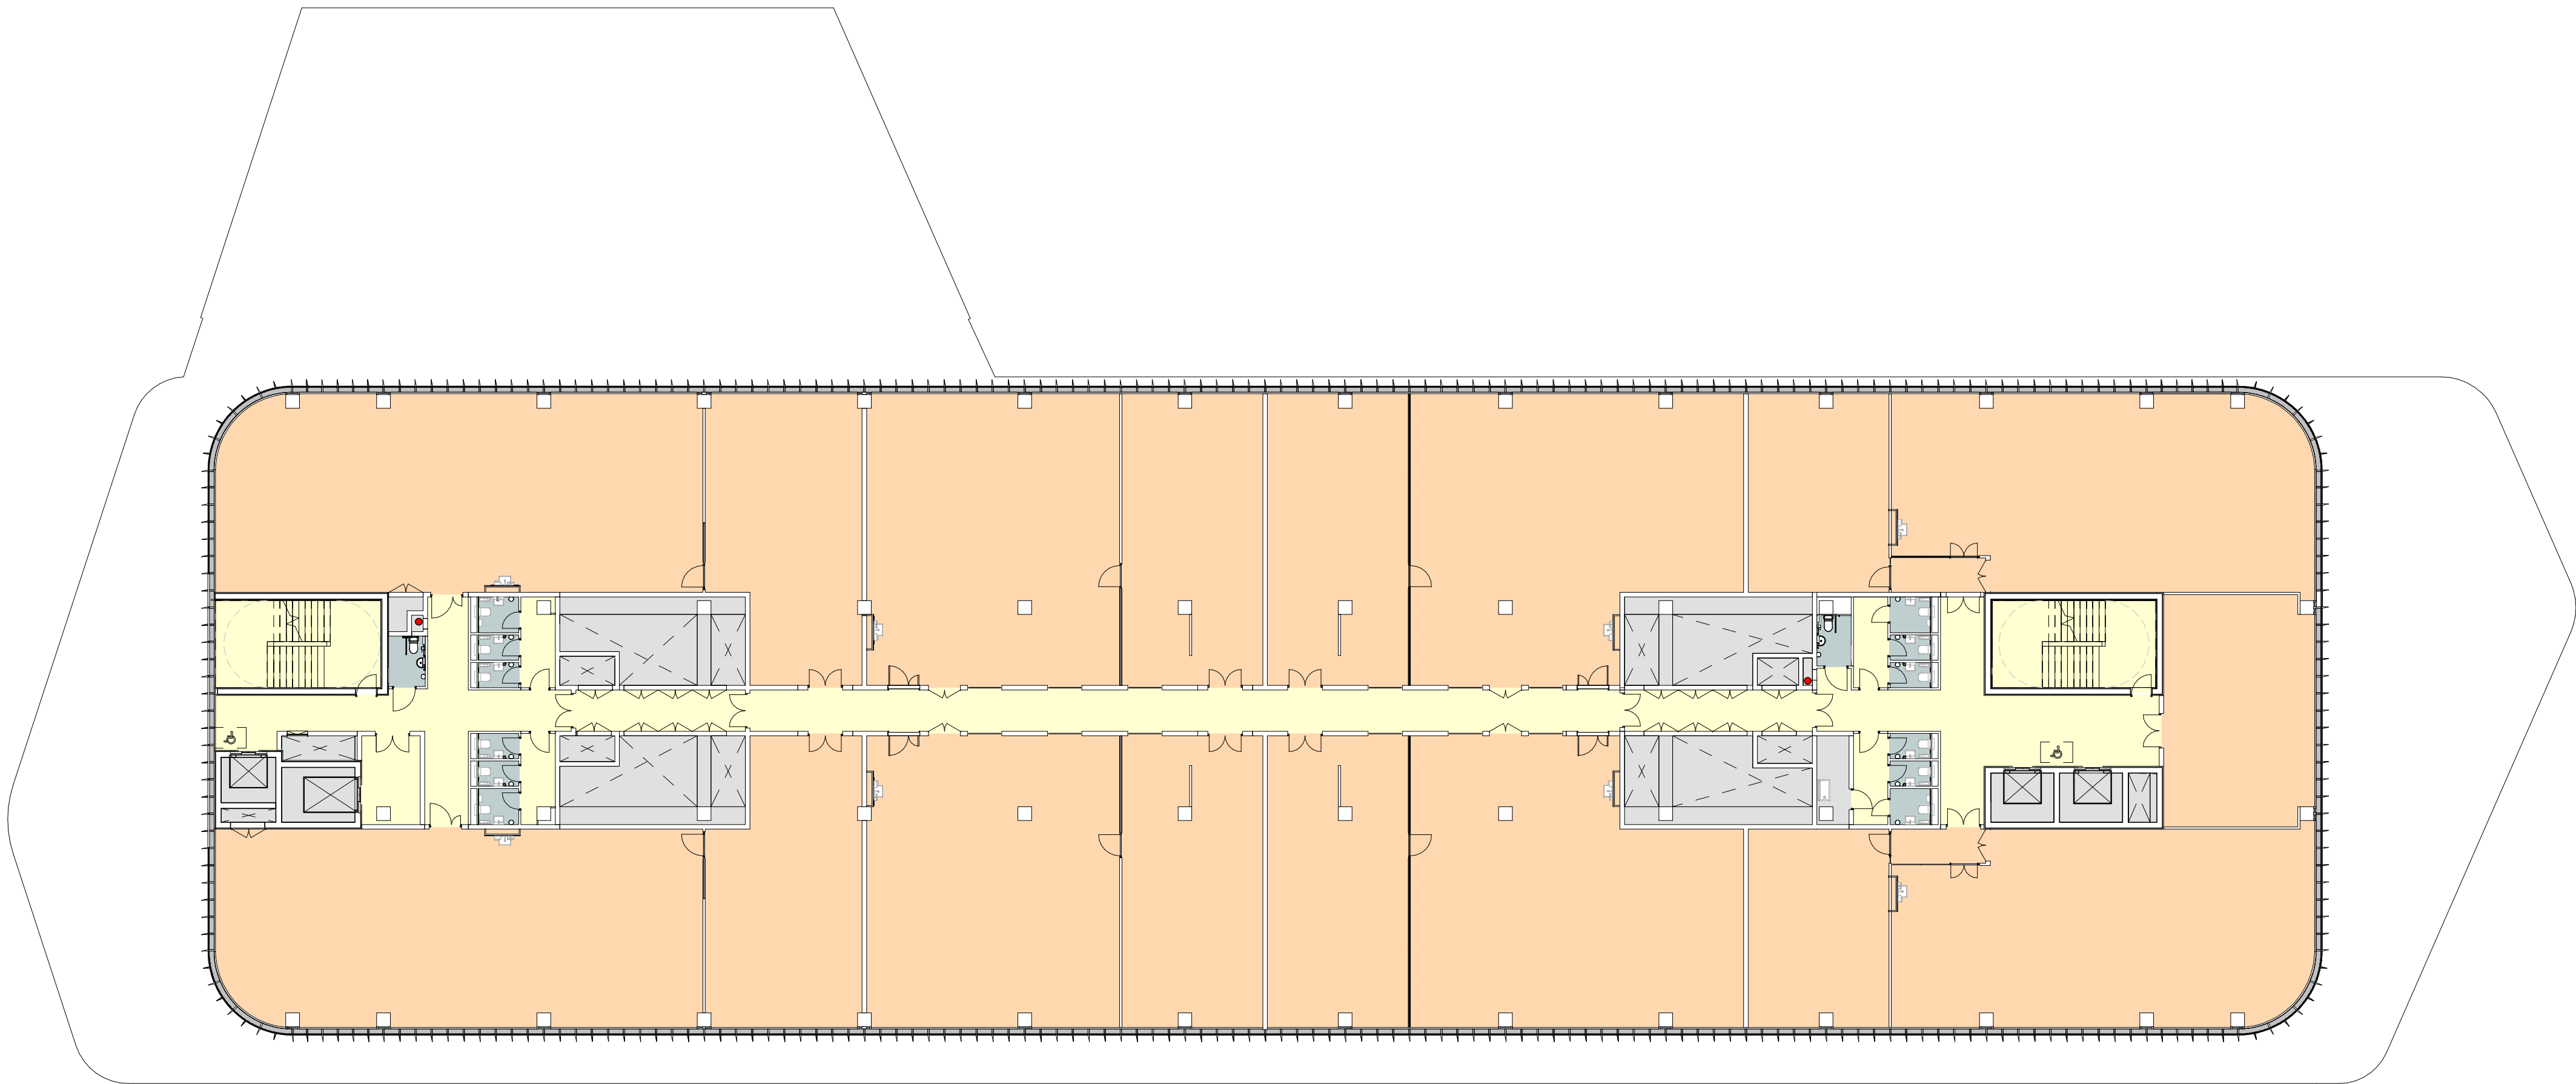


VISUAL SCALE 1:200 @ A1

BUILDING DESIGN PARTNERSHIP SHALL HAVE NO RESPONSIBILITY FOR ANY USE MADE OF THIS DOCUMENT OTHER THAN FOR THAT WHICH IT WAS PREPARED AND ISSUED.

ALL DIMENSIONS SHOULD BE CHECKED ON SITE.

DO NOT SCALE FROM THIS DRAWING.

ANY DRAWING ERRORS OR DIVERGENCIES SHOULD BE BROUGHT TO THE ATTENTION OF BUILDING DESIGN PARTNERSHIP AT THE ADDRESS SHOWN BELOW.

DRAWINGS SHALL BE READ IN CONJUNCTION WITH THE FOLLOWING BEFORE WORK COMMENCES.

- THE COM DESIGN ISSUES REGISTER
- THE BDP RISK SERIES OF DRAWINGS
- THE PROJECT COM RISK REGISTER

NOTES

Subject to design development, survey, consultant input & statutory approval.

REVISION			DESCRIPTION			DRAWN			CHECKED			DATE		
P01			First Issue			KK			GW			06.04.23		

CLIENT



MANCHESTER
SCIENCE
PARTNERSHIPS

11 Ducie Street
PO Box 85
Piccadilly Basin
Manchester
M60 3JA
United Kingdom

T +44 [0]161 828 2200
www.bdp.com



PROJECT TITLE		MSP Greenheys (Private & Confidential)	
DRAWING NUMBER		P3001624	
DRAWING TITLE		General arrangement - Third floor Planning	
SCALE		@ A1 1 : 200	
DATE FIRST ISSUED		Apr 23	
DRAWING NO.		GRE-BDP-ZZ-03-DR-A-20-900	
REVISION		P01	