

- Existing
- Proposed
- Existing to be Removed (contemporary)
- Existing to be Removed (circa 1930s)
- Existing to be Removed (pre 1930s)
- Historic panelled wall - circa C19th
- Historic panelled wall - circa 1930s
- Historic coving shown indicatively
- Existing door (historic)
- Existing door (non historic)
- Existing door (type tbc)
- NB additional features not picked up by survey - positions not measured.
- NB: All cornice positions shown indicatively only
- Non-historic skirting
- Unit 2.1
- Unit 2.2
- Unit 2.3

Rev	Date	Description	By	Check	App.
-----	------	-------------	----	-------	------


COPYRIGHT OF THE DRAWING IS VESTED IN CLANCY CONSULTING. IT SHALL NOT BE USED WITHOUT PERMISSION BY ATELIER MB FOR ANY PURPOSE. CONTRACTOR SHALL NOT SCALE THE DRAWING ELECTRONICALLY FOR ACCURACY. WORKS TO EXISTING DIMENSIONS ONLY. ALL DIMENSIONS ARE IN METRES UNLESS OTHERWISE STATED OTHERWISE. DO NOT TURN ON LAYERS THAT HAVE BEEN TURNED OFF. DO NOT TURN ON LAYERS THAT HAVE BEEN FROZEN.

Client	Atelier MB Urban Architects			
Project	St Margaret's			
Office	Altrincham			
Discipline	Mechanical			
Title	Ventilation Layout Second Floor			
Scale @ A0	NTS	Status	Planning	



www.clancy.co.uk

Project No.	Originator	Building/Zone	Level
7-10329	CCL	XX	XX
Type	Discipline	Drawing No.	Revision
DR	M	TBC	-

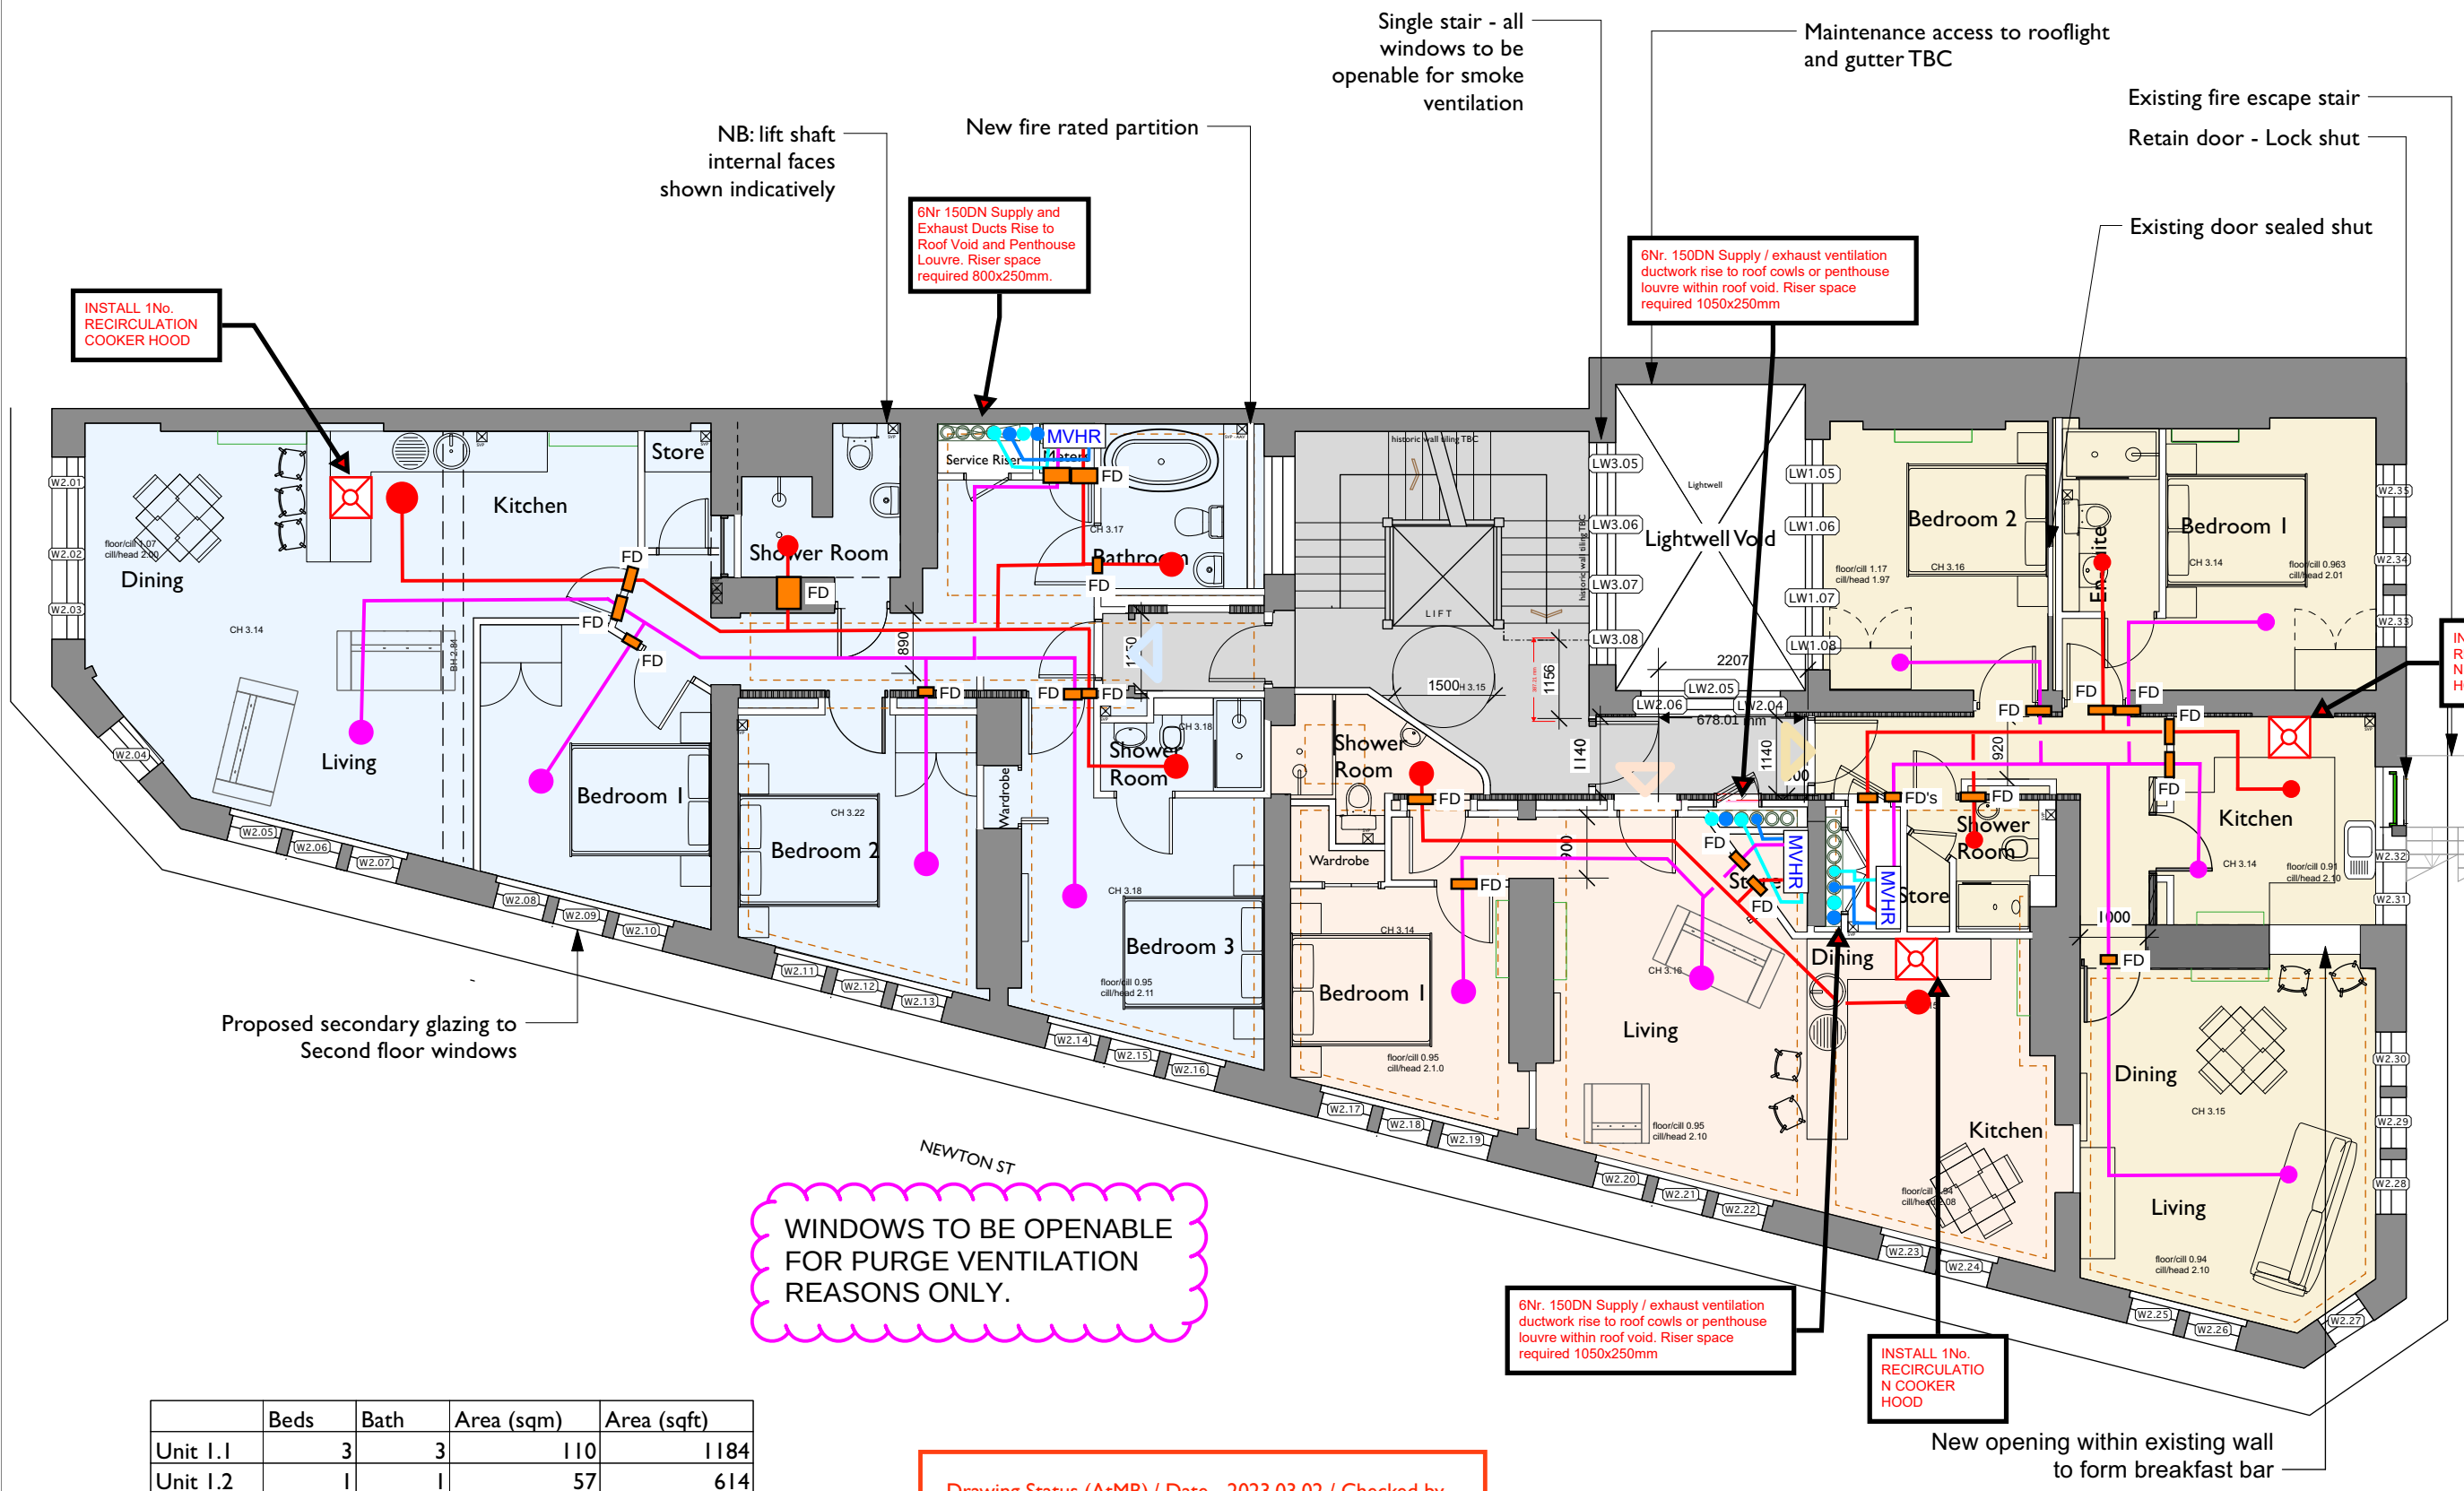

	Beds	Bath	Area (sqm)	Area (sqft)
Unit 1.1	3	3	110	1184
Unit 1.2	1	1	57	614
Unit 1.3	2	2	84	904
Unit 2.1	3	3	110	1184
Unit 2.2	1	1	57	614
Unit 2.3	2	2	84	904
Unit 3.1	3	3	119	1281
Unit 3.2	1	1	57	614
Unit 3.3	2	2	80	861
Unit 4.1	2	2	78	840
Unit 4.2	1	1	54	581
Unit 4.3	2	2	86	926

Drawing Status (AtMB)/ Date - 2023.03.02 / Checked by - HKW

* A - No comments
B - Amend as noted
C - Amend and resubmit
D - No architectural content

This review is only for conformance with the design concept of the project, and compliance with information given in the contract documents. The contractor is responsible for dimensions to be confirmed and correlated on site; procedures of construction; health and safety on site; and coordination of trades on site.

- Legend**
- Recirculation cooker hood
 - Extract Air Valve
 - Supply Air Valve
 - Supply Air from roof
 - Exhaust Air to roof
 - Mechanical ventilation heat recovery unit.