



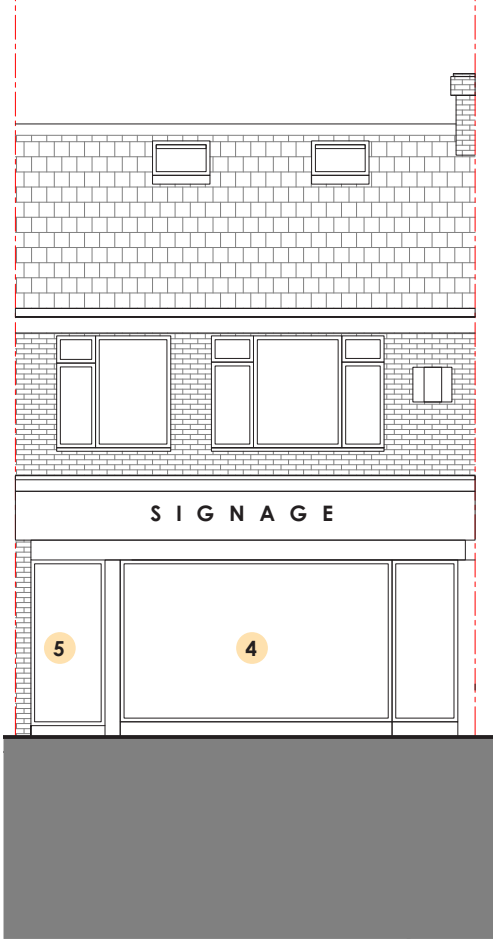

PROPOSED FRONT ELEVATION
1:100 @ A3




PROPOSED REAR ELEVATION
1:100 @ A3

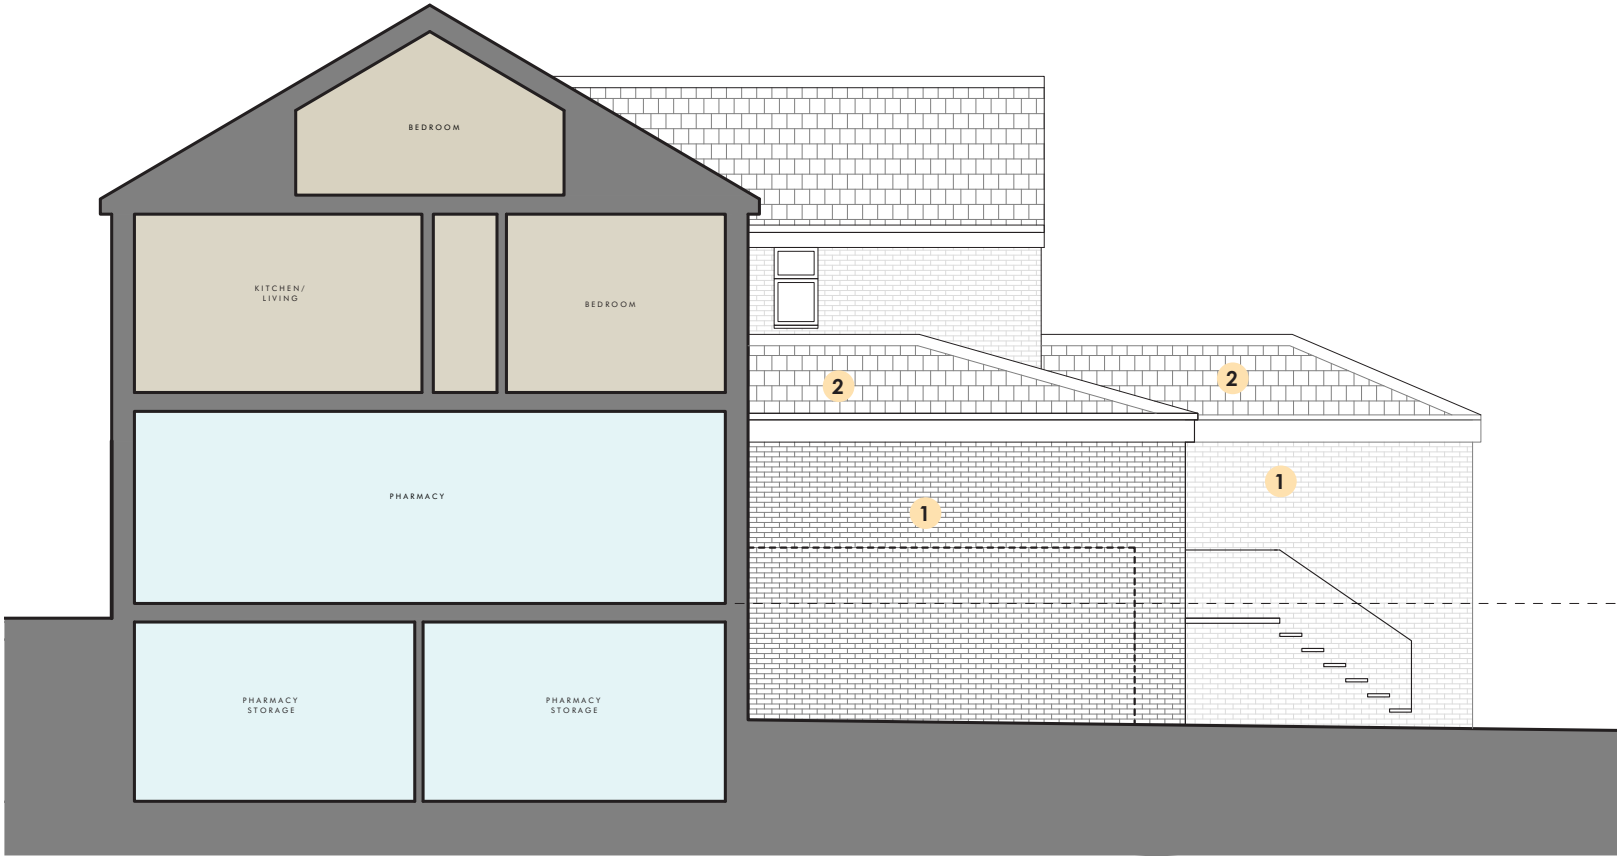

PROPOSED SIDE ELEVATION
1:100 @ A3

- Key
- 1 Brickwork to match existing
 - 2 Roof tiles to match existing
 - 3 PVC Window
 - 4 Glazed Shopfront
 - 5 Composite Door Entrance to Residential flat

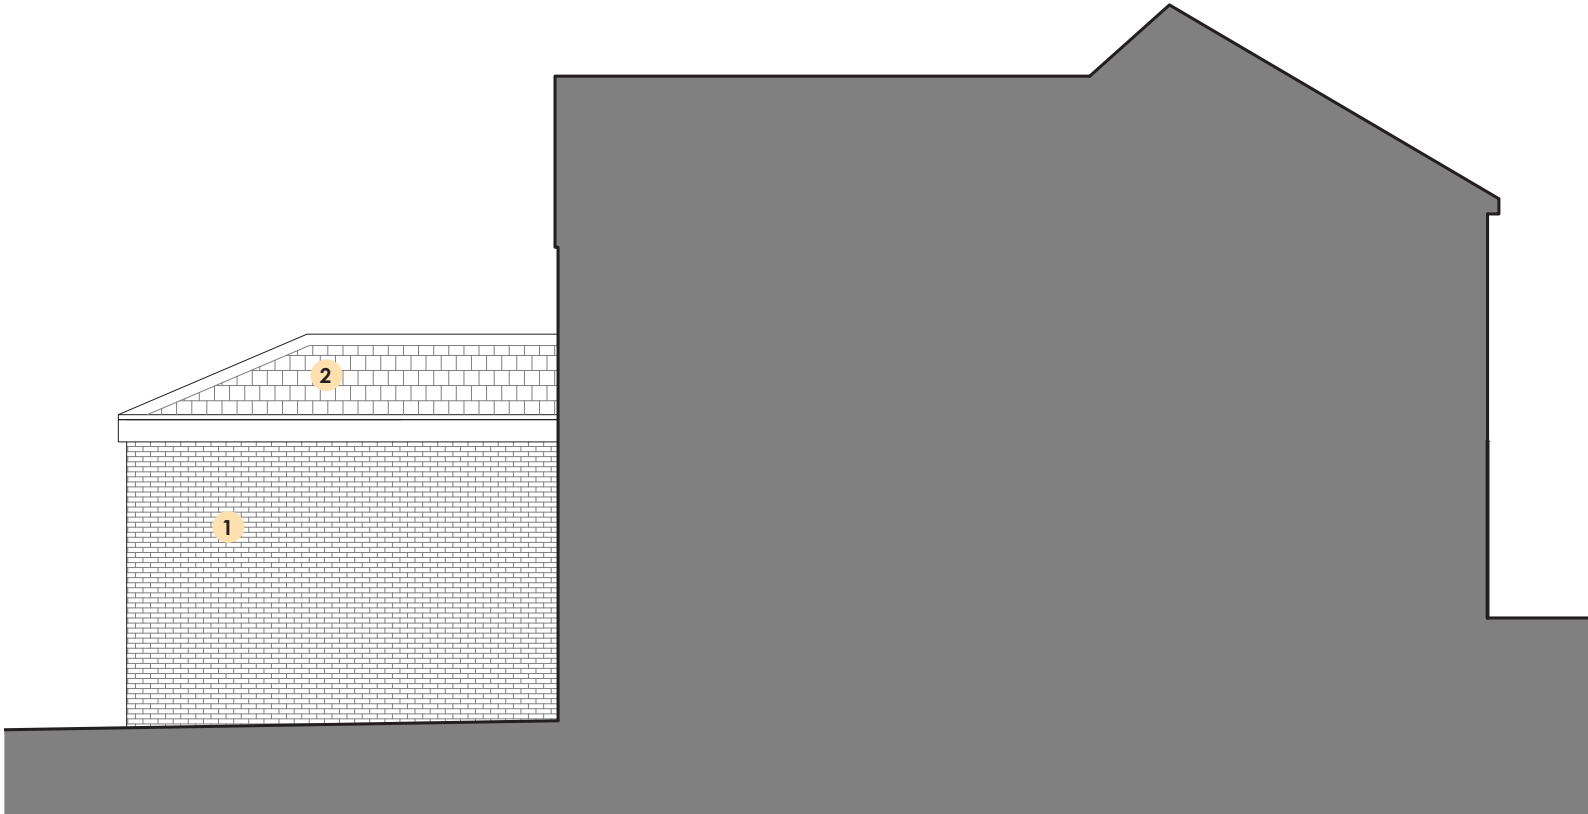

PROPOSED SIDE ELEVATION
1:100 @ A3

Dimensioning

Figured dimensions only to be taken from these designs and drawings. Work to annotated dimensions only. All dimensions to be checked on site. Architectural designers to be informed immediately of any discrepancies before work proceeds. Drawings are to be read in conjunction with relevant specifications, structural engineers and service engineers' drawings.

Rev	Description	Date
-	Issued to client for comments	02/06/23
A	Issued for Planning	08/06/23



SALEEM
ARCHITECTS

Client	Property Owner
Project	248 Middleton Road, Manchester, M8 4LY
Drawing Title	Proposed Elevations
Scale	1:100 @ A3
Drawing No. :	Sheet 5
Revision	Date May 2023