



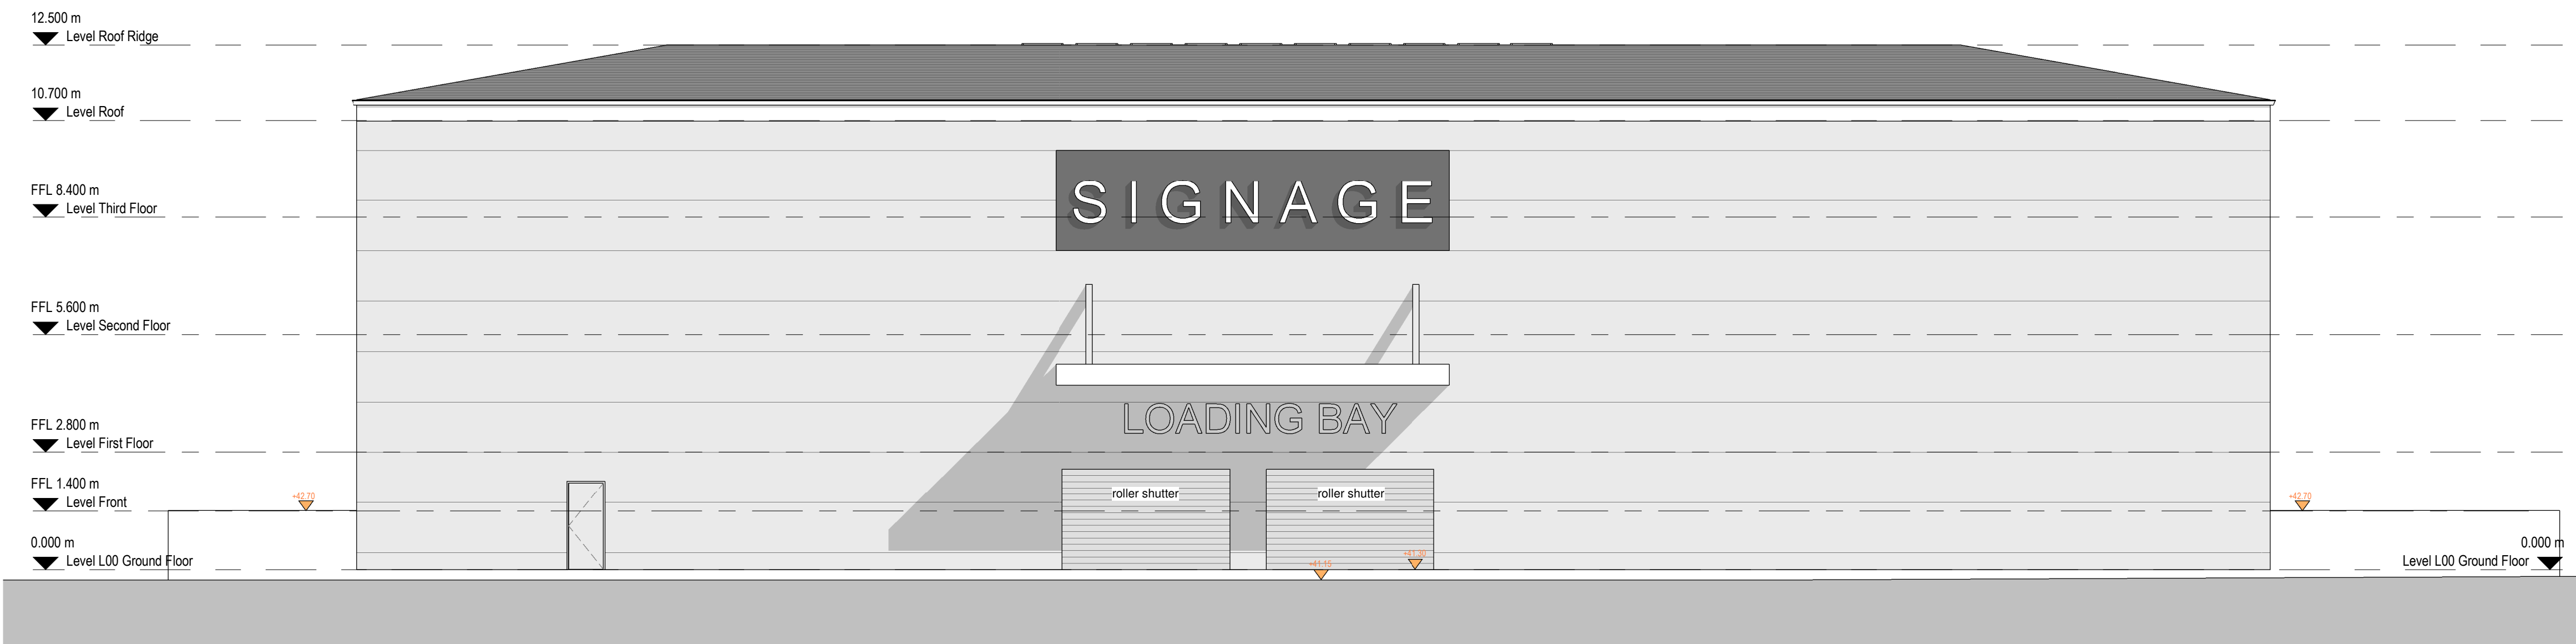

1 Proposed South Elevation
1 : 100

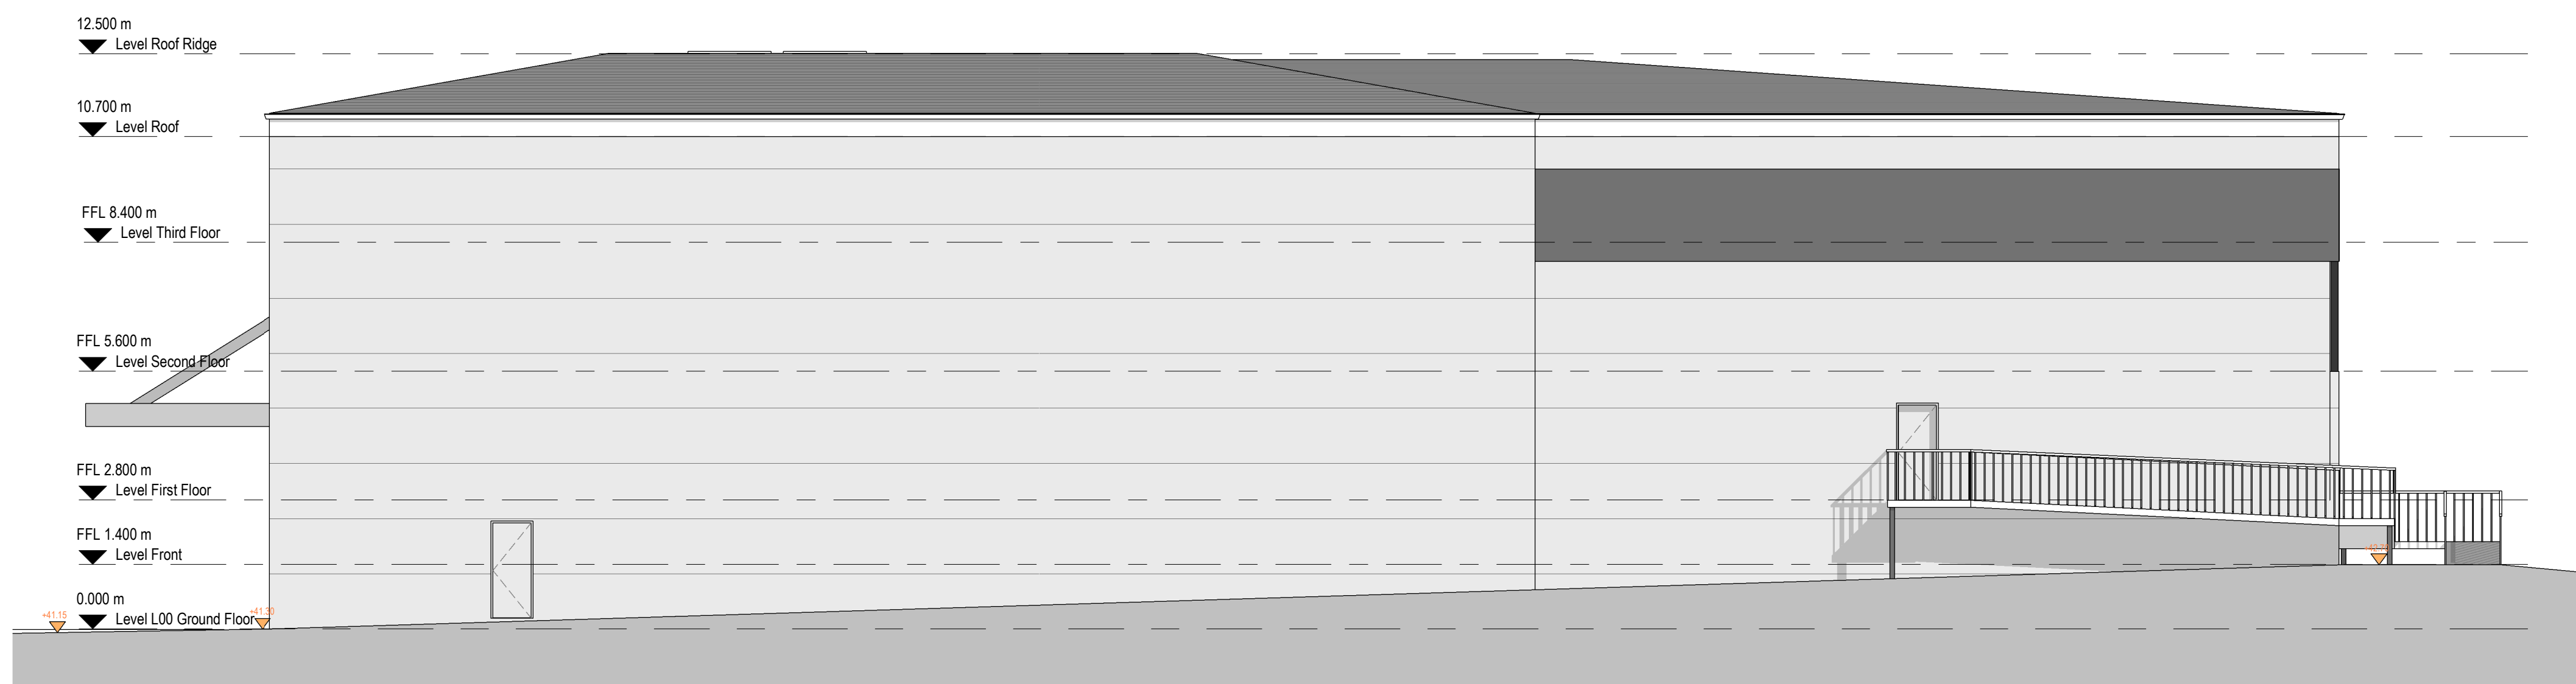

2 Proposed East Elevation
1 : 100

0 1 2 3 4m
1:100

P8	11/04/22	SA	SH	Amended Entrance Accesses	
P7	30/03/22	SA	SH	Amended Fire Exit Door	
P6	25/03/22	SA	SH	Amended Drawing on Client Comments	
P5	23/03/22	AK	SH	Amended Drawing & DDA Ramp	
P4	24/10/22	SA	SH	Amended Car Park Layout & Floor Height	
P3	17/10/22	SA	SH	Amended Site Levels	
P2	05/10/22	SA	SH	Amended Drawings	
P1	23/03/22	SA	SH	Initial Issue	
No.	Date	Drawn	Chk.	App.	Revision or reason for issue

Client
Crown Advisory

create studios
Architects & Designers
Create & Studios (WHL) Ltd
Universal Square
Cheetham Street North
Manchester M12 6JH
0161 874 0105
www.createstudios.co.uk
info@createstudios.co.uk

Project Title
16-18, Hyde Road, Manchester M12 6AW

Scale / North Point
1 : 100

Drawing Title
Proposed Elevations

Drawing Number
A1414/02/005
Drawing Status
Preliminary

Revision
P8