

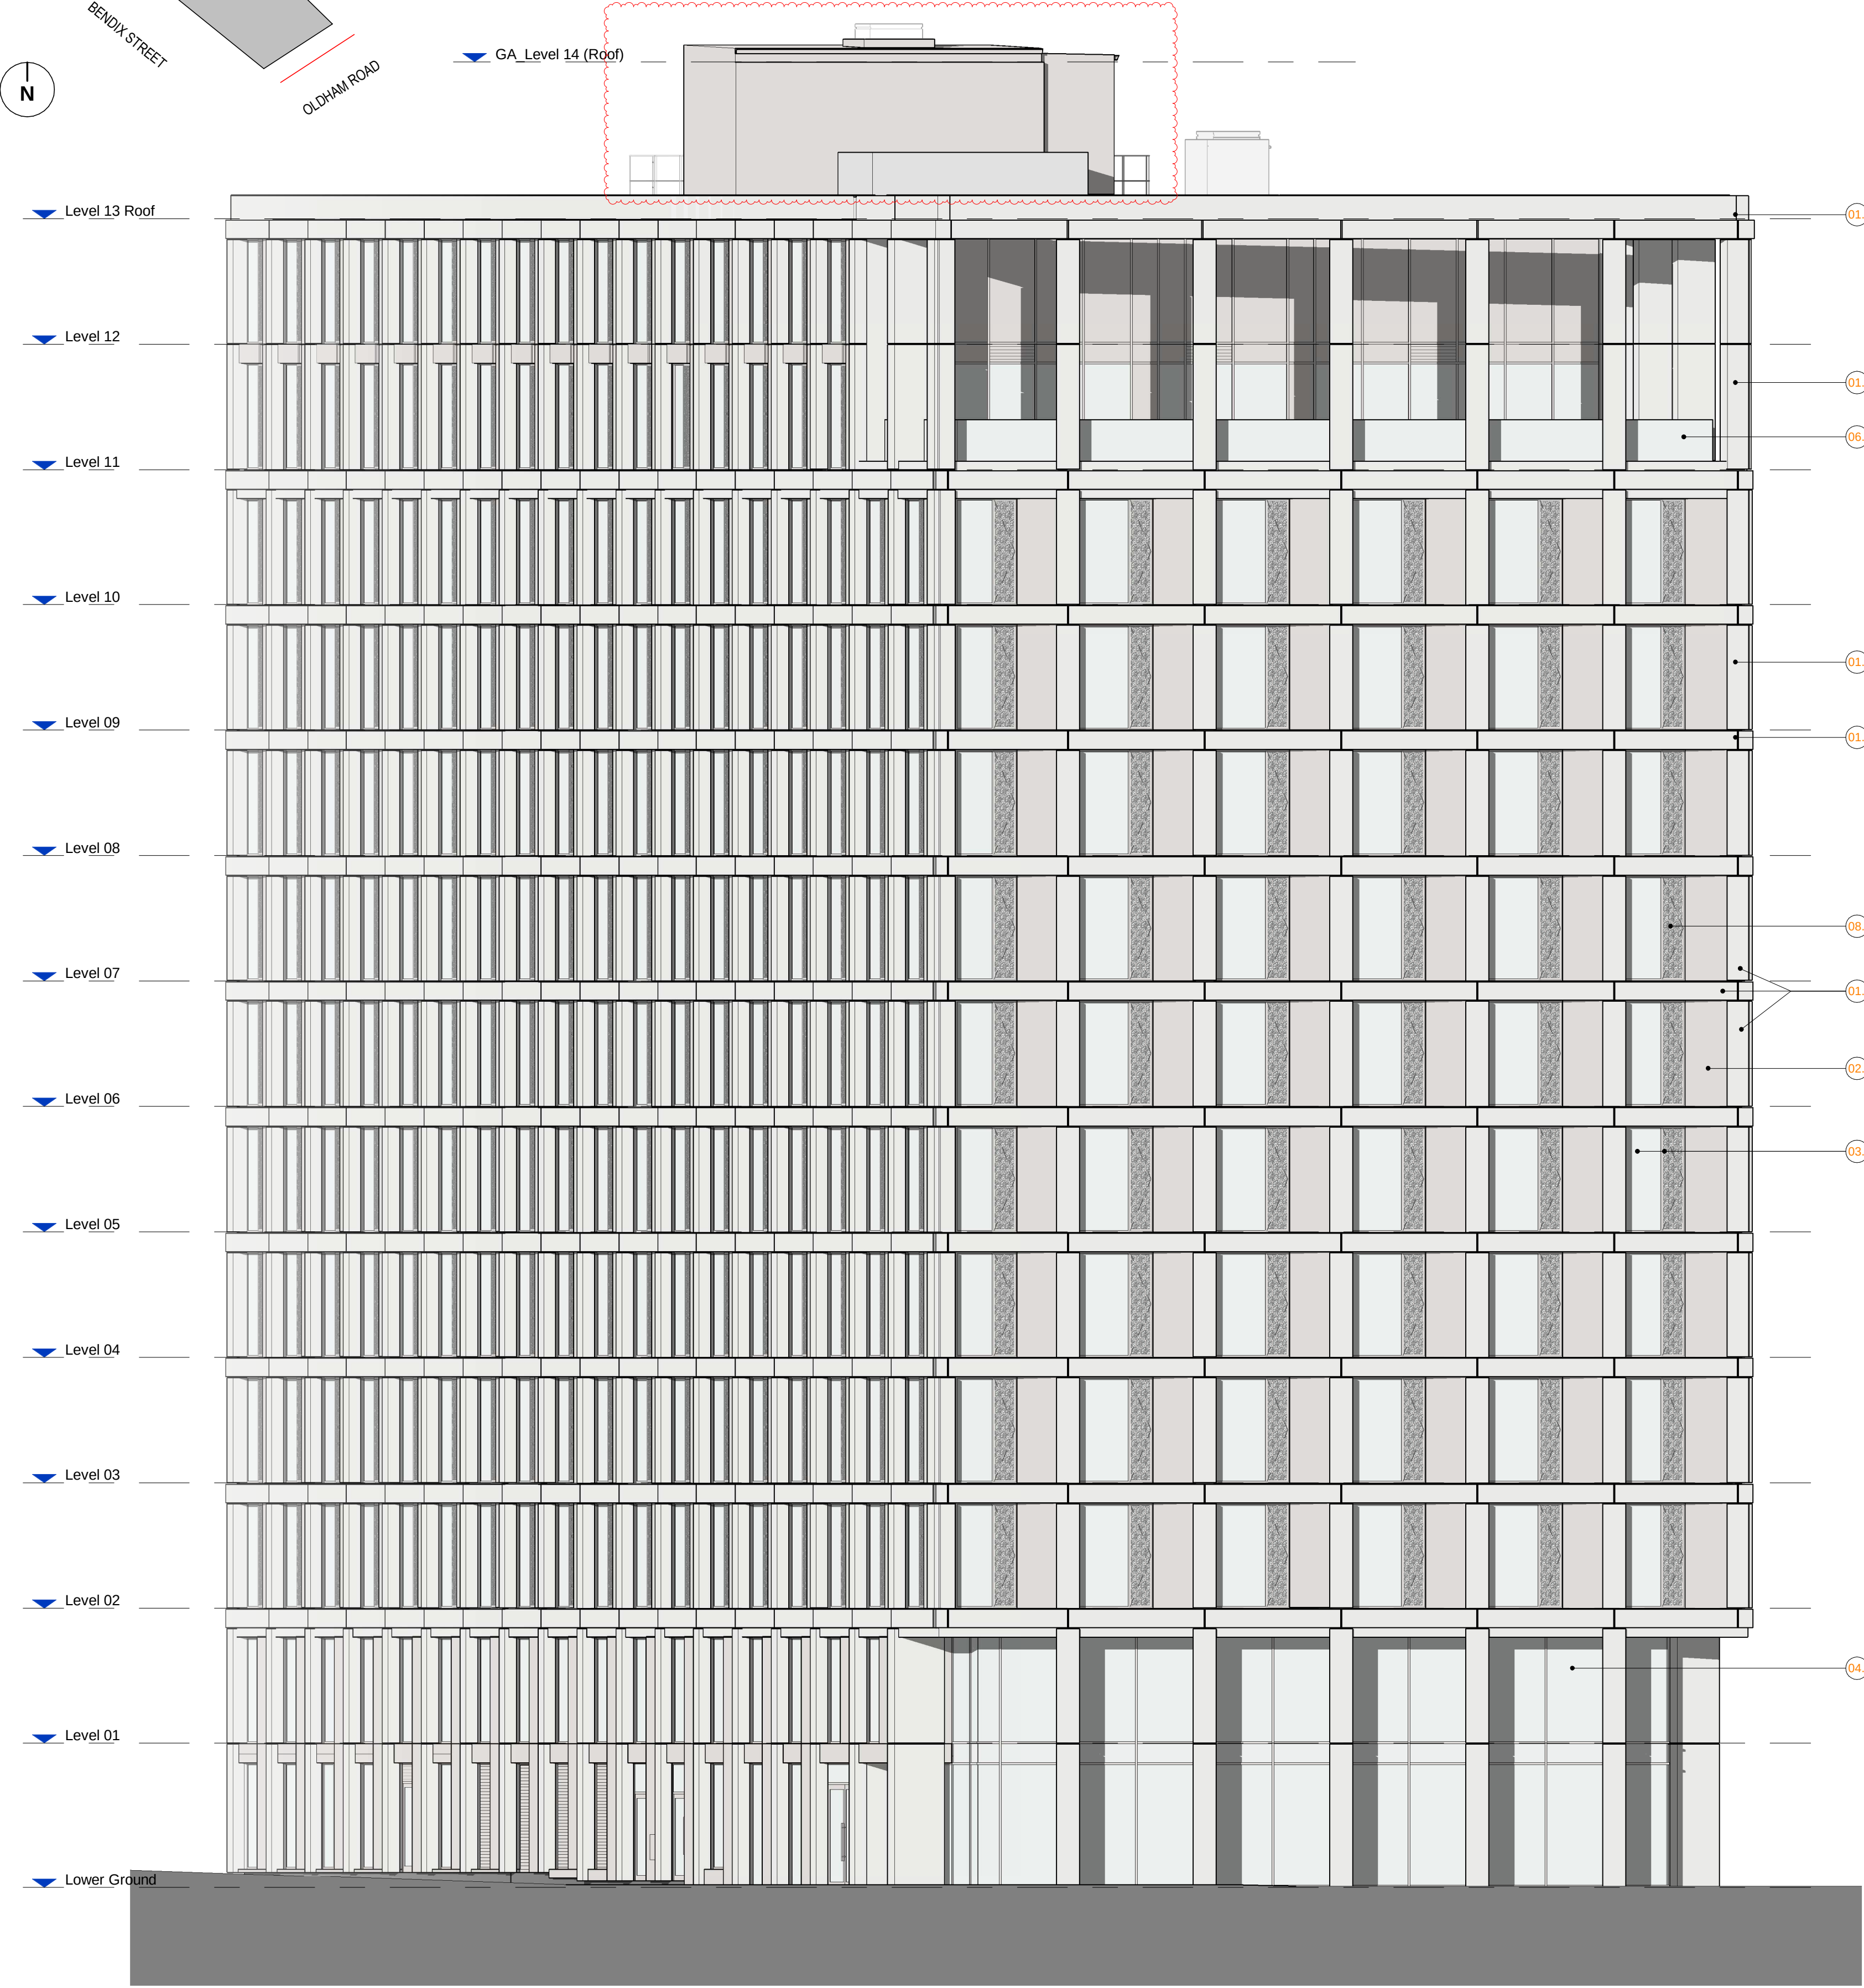


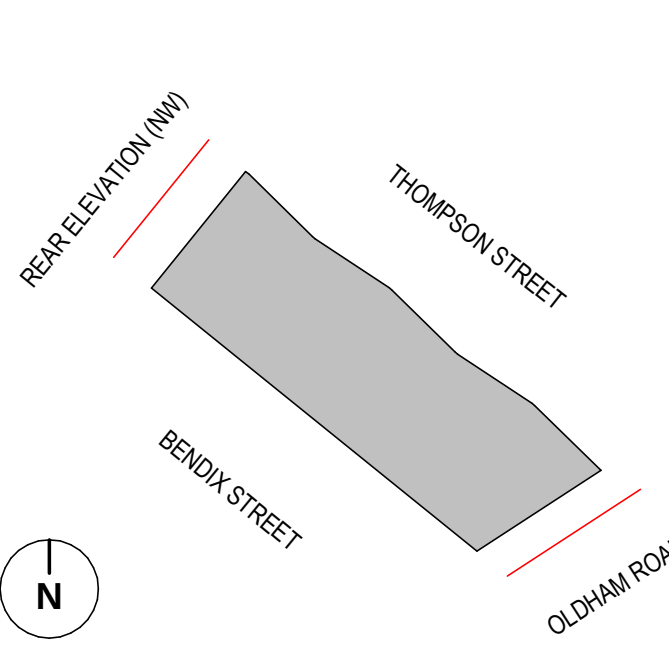


- 01. Aluminium cladding panel, powder coated colour and finish to match window frames. Refer to detail drawings.
- 02. Aluminium window system with clear glazing comprising fixed window pane and one side hung opening panel. 50mm profiles to all mullions and transoms. Glazing to be frosted where necessary. Fixed aluminium panel to front face of opening panel to provide purge ventilation. Panel and framing powder coated, colour as agreed via sample panel.
- 03. Aluminium curtain wall system with clear glazing and powder coated frames to match windows. 50mm profiles to all mullions and transoms.
- 04. External metal door, powder coated. Colour and finish to match window frames.
- 05. Balustrade, clear frameless glazing.
- 06. Aluminium sill, soffit. All set 100mm back from front of facade and seal to top of GRC panels. Colour and finish to match window frames
- 07. Fixed aluminium perforated panel to front face of opening panel to provide purge ventilation. Panel and framing colour and finish to match window frames
- 08. Aluminium louvre in window soffit. Colour to match window frame.
- 09. Metal pedestrian gate. Colour to match window frame.
- 10.

Oldham Road Elevation  
1 : 100

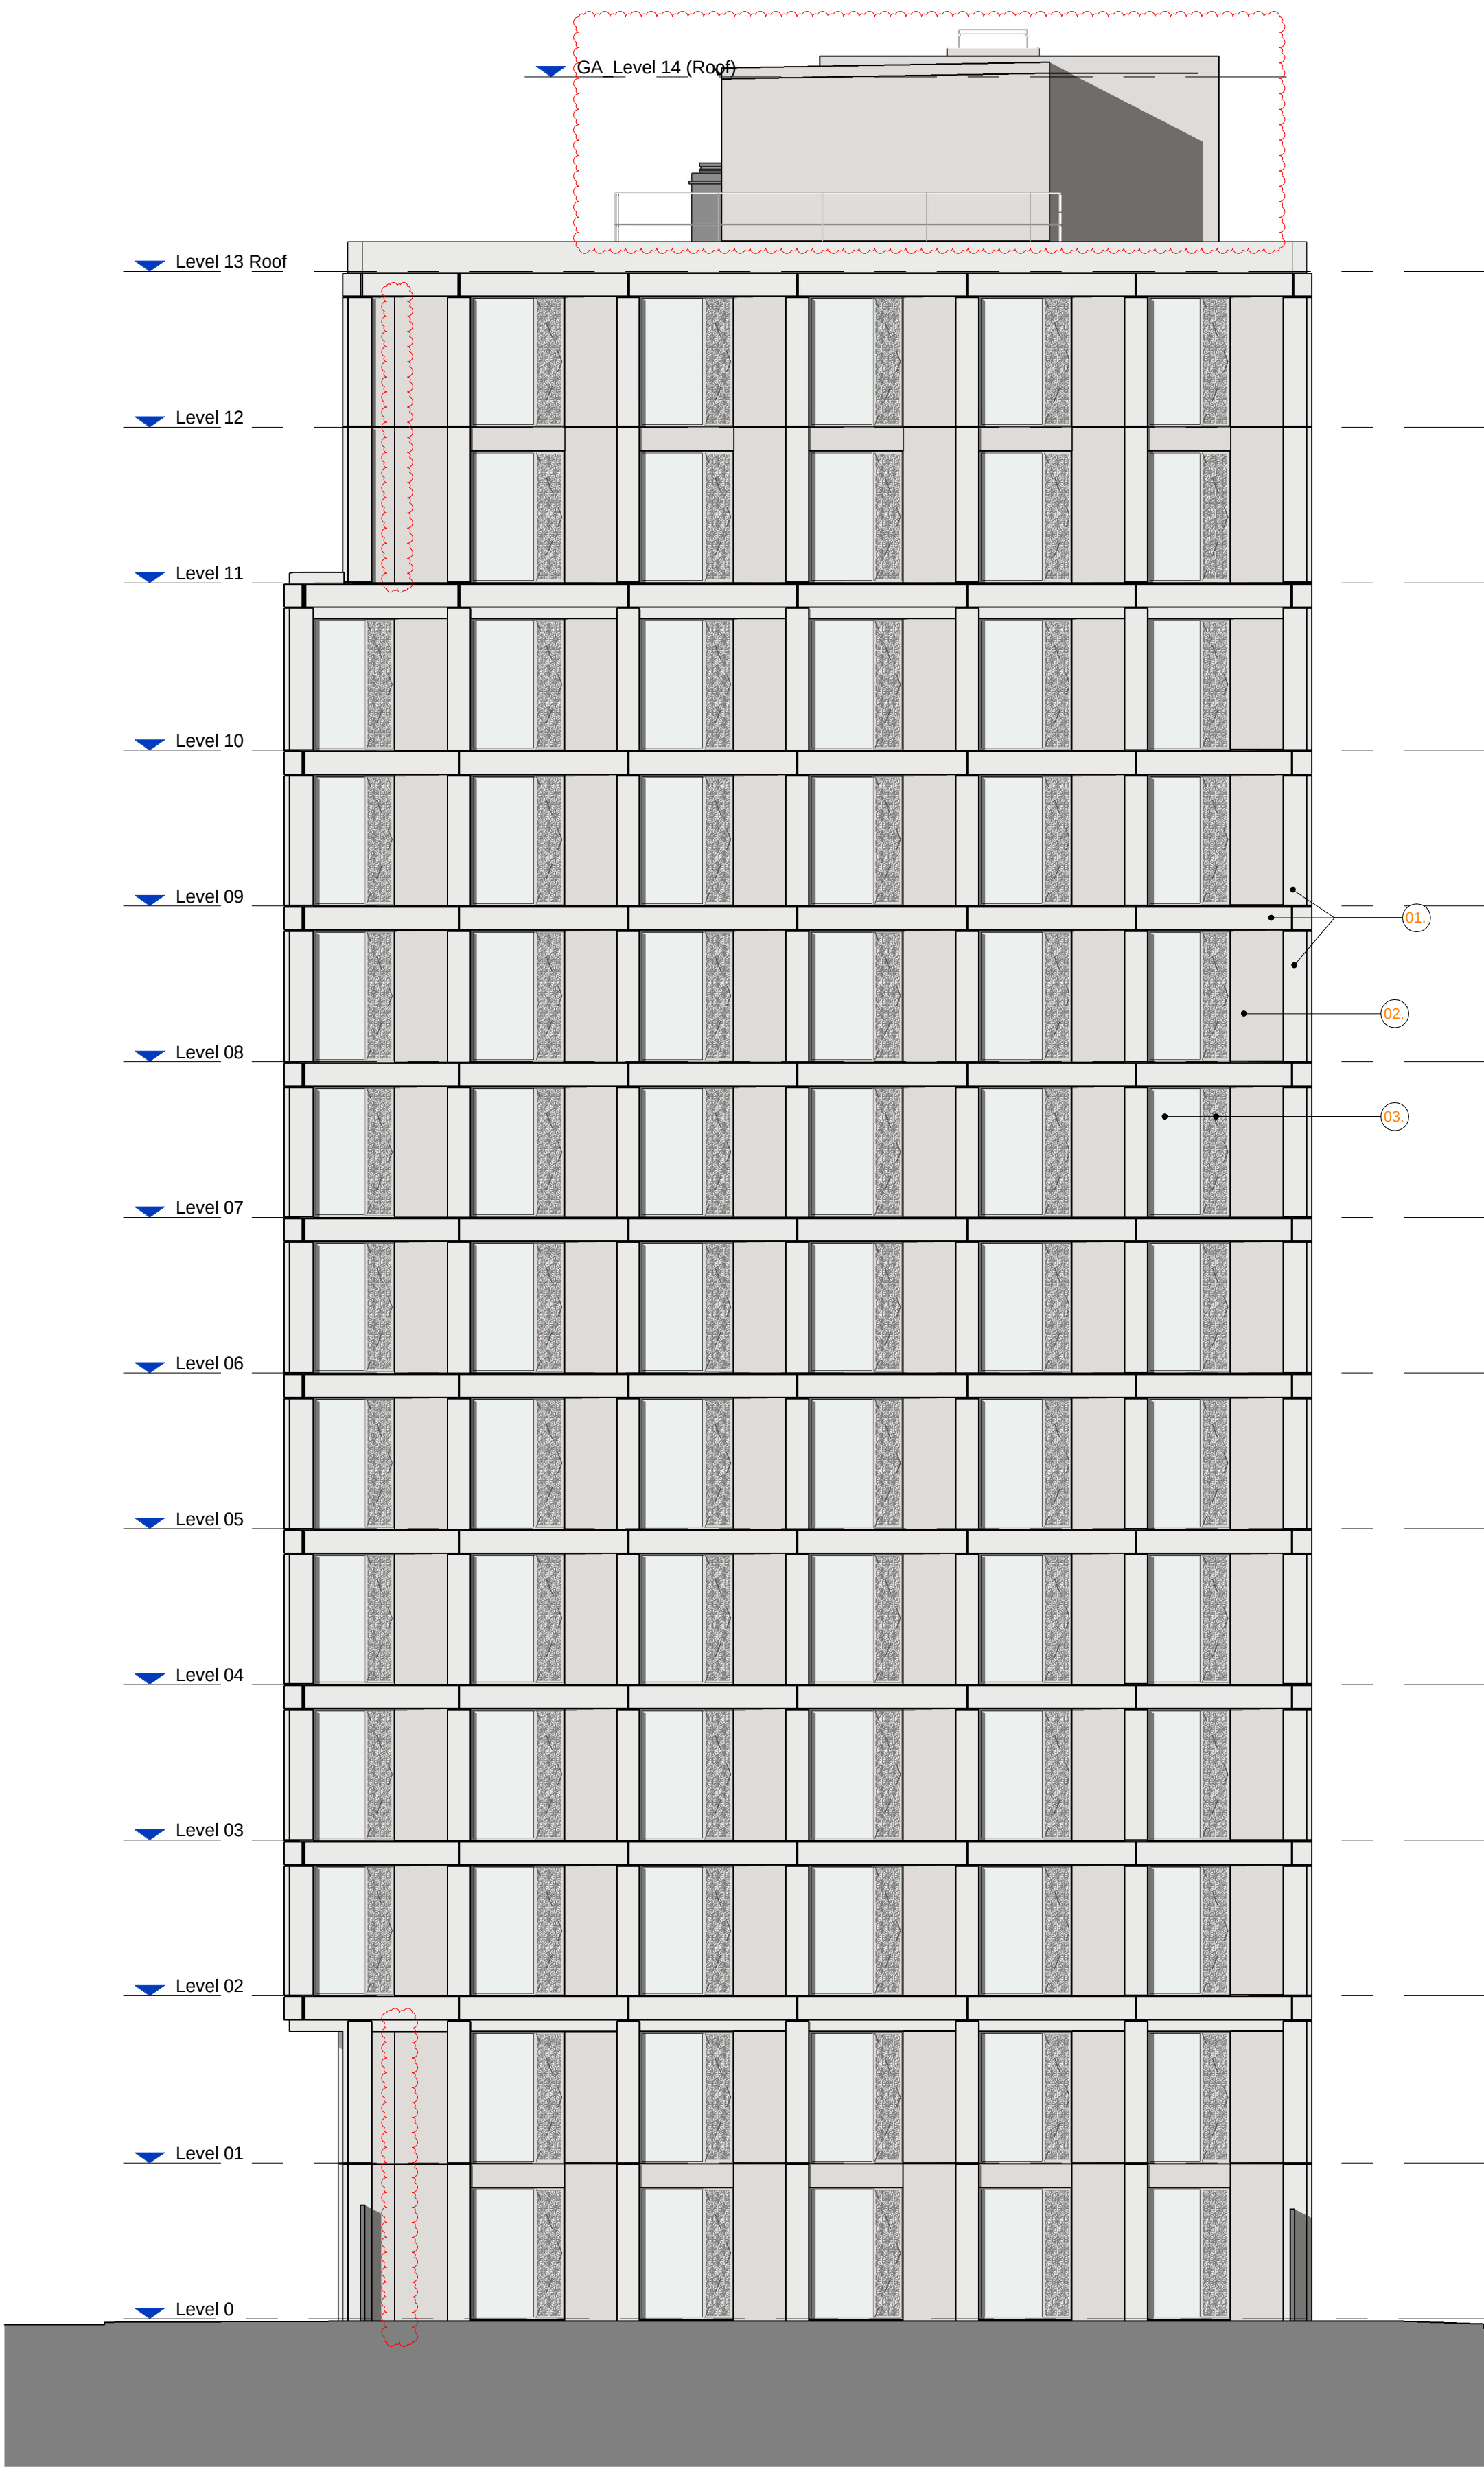

Rear Elevation (NW)  
1 : 100

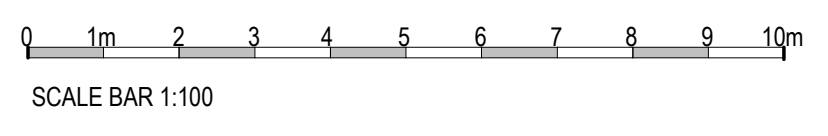

TIM GROOM ARCHITECTS

7 Constance Street  
Knot Mill  
Manchester  
M15 4JQ  
Tel: +44 (0)161 870 1152  
www.timgroomarchitects.com

Copyright © 2015 Tim Groom Architects Limited. All rights reserved. No part of these drawings or designs may be reproduced, in whole or in part, whether in two of three dimensions, distributed or transmitted in any form or by any means, including photocopying, recording or other electronic or mechanical methods, without the prior written permission of the copyright owner. No part of these drawings or designs may be reproduced or stored in any electronic retrieval system in any form or any means without the prior written permission of the copyright owner. The copyright owner reserves all its moral rights and the right to be identified as the author of the drawings or designs. The drawings or designs have been executed by the copyright owner pursuant to an exclusive licence to its client and the use of these drawings or designs is limited to its client by the terms of the licence and all such permissions and authority granted by the copyright owner under the licence terms automatically terminate upon the termination of the licence or in the event of any act of insolvency being committed by the licensee. The copyright owner accepts and can have no liability or responsibility whatsoever for and in respect of any unauthorised or unlicensed use of or any reliance placed upon these drawings or designs. No works of construction relying on these drawings or designs are permitted under the terms of the above licence or otherwise without the express written consent and authority of the copyright owner.

**Dimensioning**  
Figured dimensions only to be taken from these designs and drawings. Work to annotated dimensions only. All dimensions to be checked on site. Architects to be informed immediately of any discrepancies before work proceeds. Drawings are to be read in conjunction with relevant specifications, structural engineers and service engineers' drawings. All data, dimensions and designs contained in this document are confidential to the copyright owner and may not be communicated to any third party save in accordance with a licence for the copyright owner or with the copyright owner's written permission and authority.

| Rev | Description                                              | Date     | By |
|-----|----------------------------------------------------------|----------|----|
| C01 | Planning                                                 | 11.12.19 |    |
| P1  | Amended Planning Issue                                   | 02.10.20 | GB |
| P2  | Issued for Planning - changes at Ground Floor & Level 11 | 22.04.21 |    |
| P3  | Planning Amendments                                      | 16.02.23 |    |

Client  
Mulbury City

Project  
0324 Bendix Street

Title  
Oldham Road and Rear Elevation  
Status  
PLANNING

Project number  
D480

Drawn by  
DM

Checked by  
GB

Scale  
As indicated@A1

Revision  
P3

Drawing No.  
D480-TGA-XX-XX-DR-A-0502