


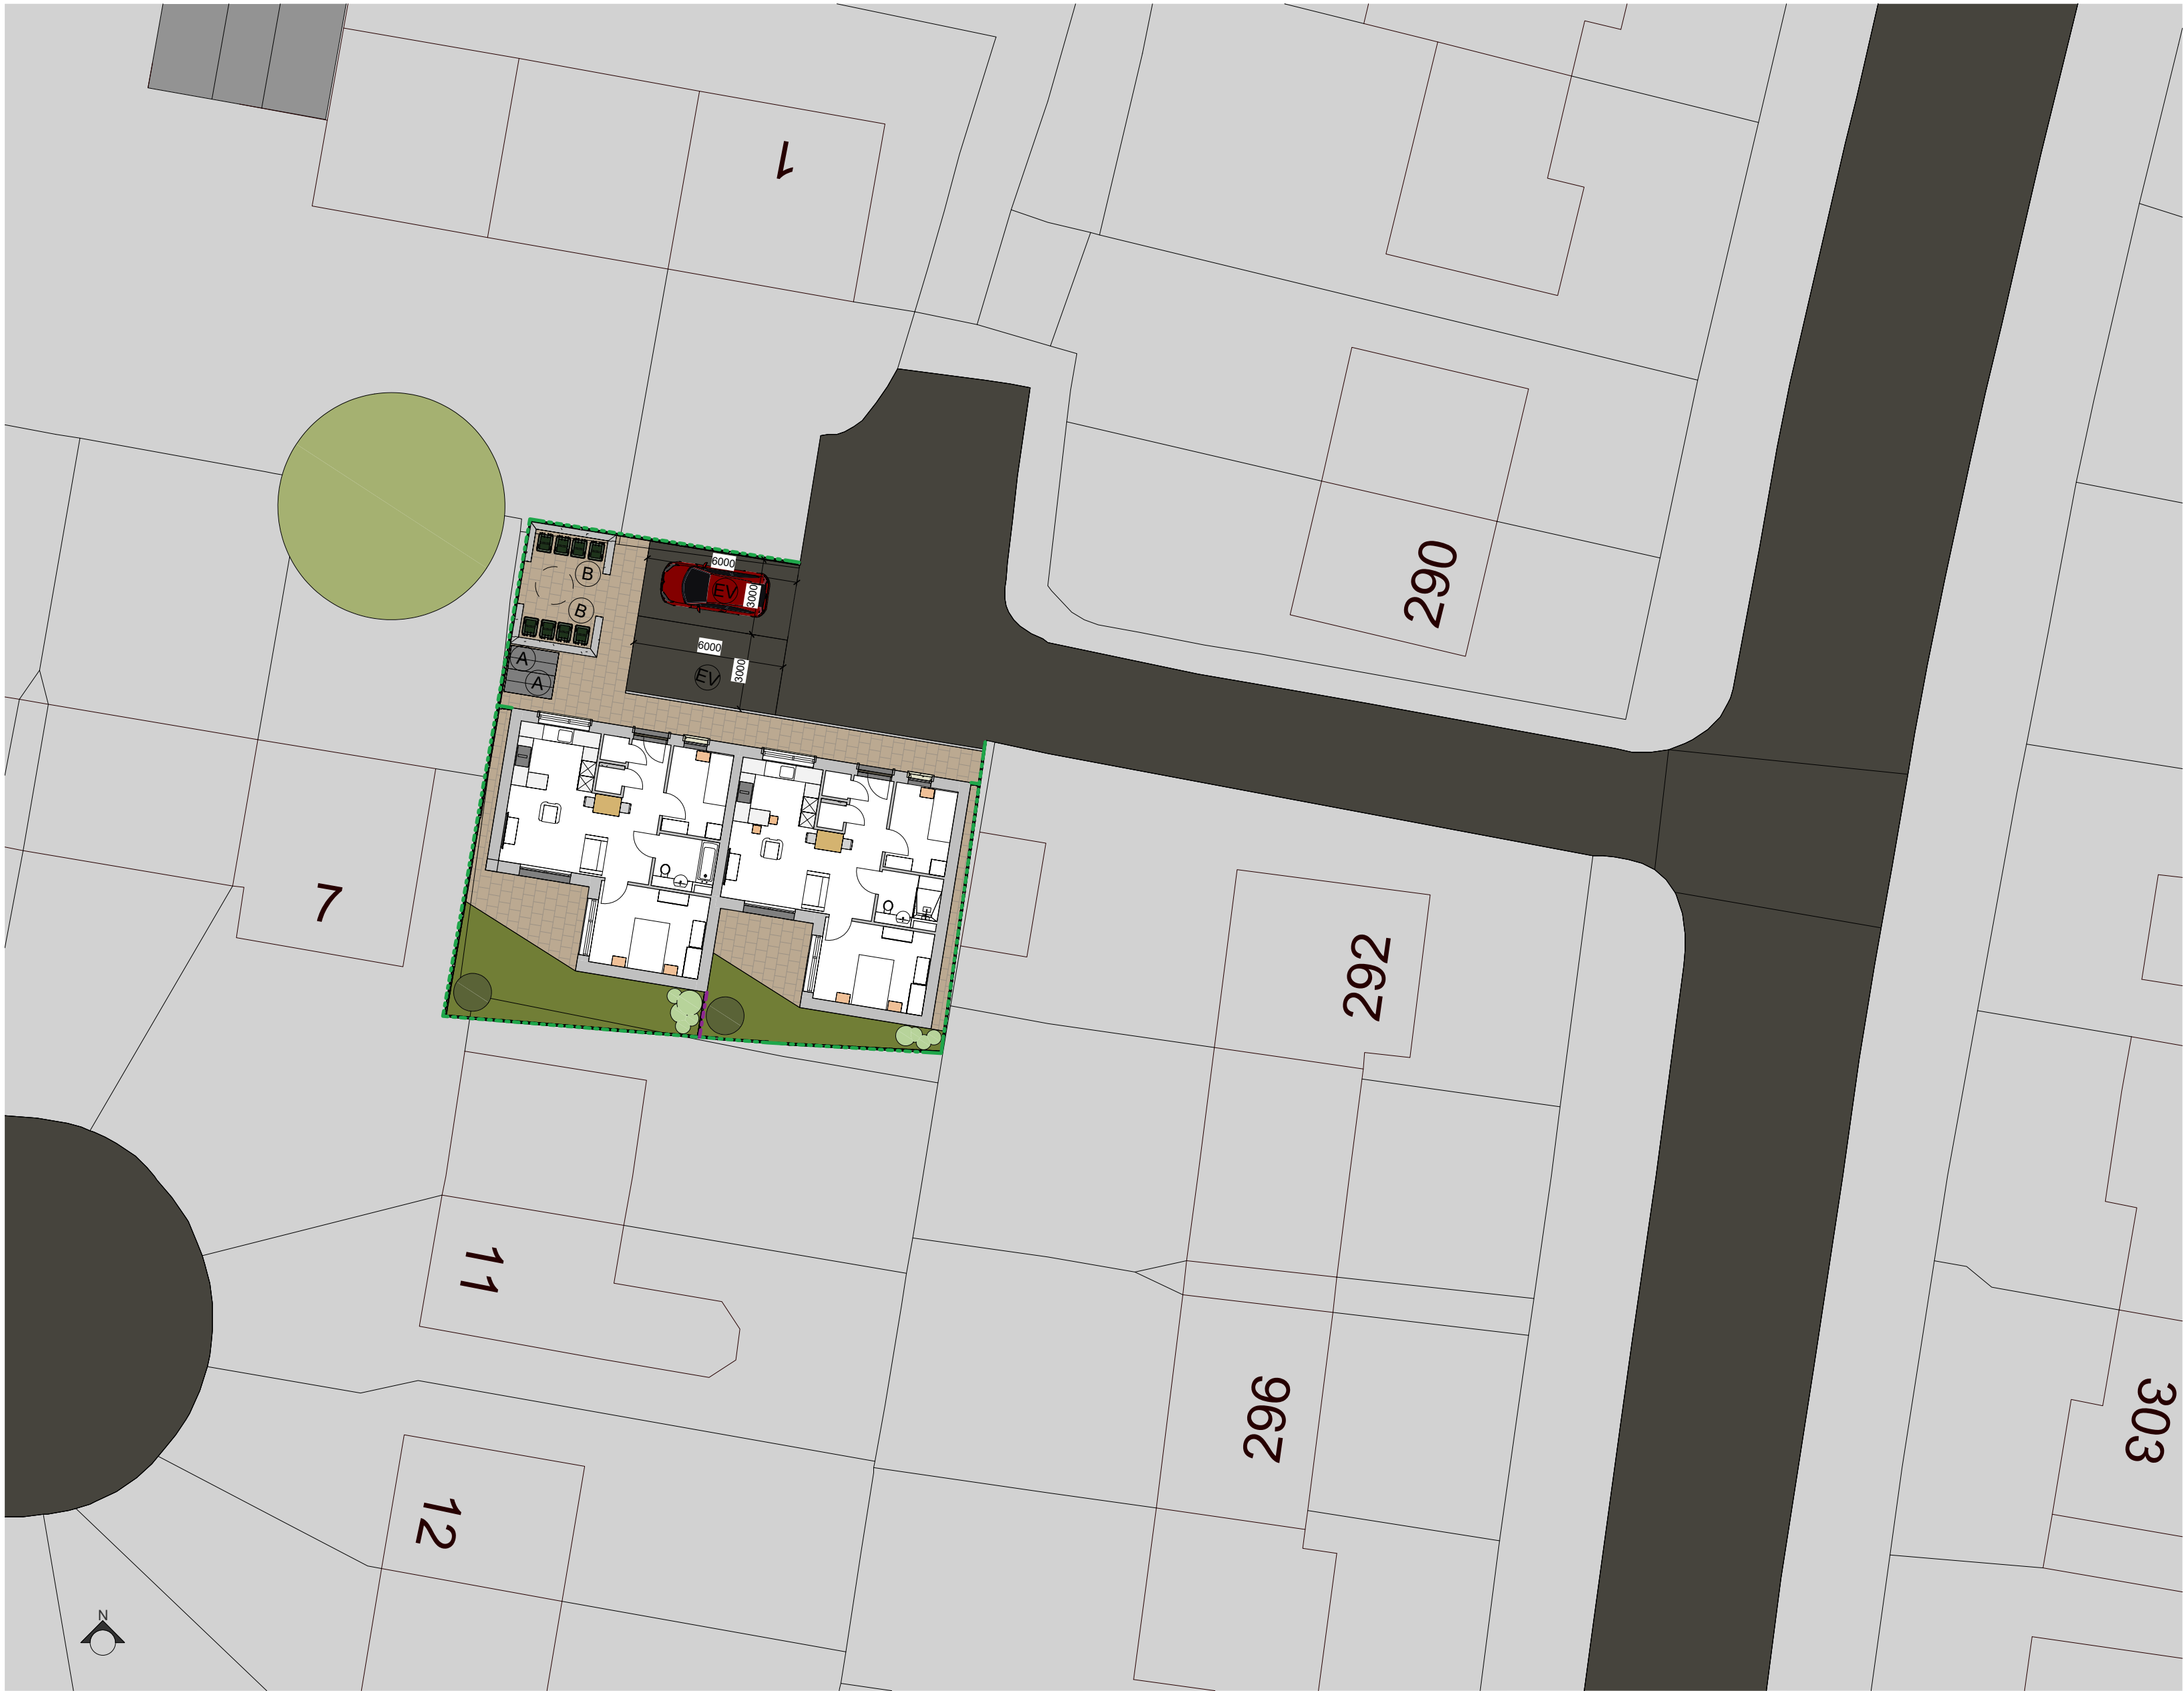

Proposed Site Plan
1 : 200

© TRIANGLE ARCHITECTS LIMITED

■ THIS DRAWING IS THE SUBJECT OF COPYRIGHT WHICH VESTS IN TRIANGLE ARCHITECTS LIMITED. IT IS AN INFRINGEMENT OF COPYRIGHT TO REPRODUCE THIS DRAWING, BY WHATEVER MEANS, INCLUDING ELECTRONIC, WITHOUT THE EXPRESS WRITTEN CONSENT OF TRIANGLE ARCHITECTS LIMITED WHICH RESERVES ALL ITS RIGHTS.

■ TRIANGLE ARCHITECTS LIMITED ASSERTS ITS RIGHTS TO BE IDENTIFIED AS THE AUTHOR OF THIS DESIGN.

■ DRAWING NOT TO BE SCALED. FIGURE DIMENSIONS TO BE WORKED TO IN ALL CASES.

■ THE CONTRACTOR IS RESPONSIBLE FOR CHECKING DIMENSIONS, TOLERANCES & REFERENCES.

■ ANY DISCREPANCY TO BE VERIFIED WITH THE ARCHITECT BEFORE PROCEEDING WITH THE WORKS.

■ REPORT ERRORS & OMISSIONS TO ARCHITECT.

■ WHERE AN ITEM IS COVERED BY DRAWINGS OF DIFFERENT SCALE, THE LARGER SCALE DRAWING TO BE WORKED TO, DO NOT SCALE FROM THE DRAWING. FIGURED DIMENSIONS TO BE WORKED TO IN ALL CASES.

■ CHECK ALL DIMENSIONS ON SITE.

■ DRAWING TO BE READ IN CONJUNCTION WITH THE HEALTH & SAFETY PLAN, AND ALL RELEVANT RISK ASSESSMENTS AND THE FOLLOWING DRAWINGS:

Site Plan Key

- 2100mm High Concrete Post & Panel Fence (Colour: Grey) -----
- 1500mm High Concrete Post & Panel Fence (Colour: Grey) -----
- Existing Tree
- New Tree
- Medium Height Shrubs
- Buff Paving (450x450 Paving)
- Grass
- Asphalt/ Tarmac
- (A) Timber and Metal Cycle Store (SBD Compliant)
- (B) Brick Bin Enclosure
- (EV) Electric Charging Parking Space

P01 24.02.23 HR First Issue.							
Rev	Date	By	Remarks				
Client:							
Southway Housing Trust							
Project No. / Project Name:							
20-041 / Southway Infill - Minden Close							
Drawing Name:							
Proposed Site Plan							
Drawing Purpose:							
PLANNING							
Project:	Origin.:	Vol/Sys:	Level:	Type:	Role:	Drg No.:	Revision
MIN - TRI - Z1 - 00 - DR - A - 003							P01
Status	Scale @ A2		Drawn	Check	Date		
S0	1 : 200		HR	HR	FEB 23		



Tel: 0161 272 3500
E-mail: studio@trianglearchitects.co.uk
Web: www.trianglearchitects.co.uk
Twitter: @TriangleArch

Raven House,
113 Fairfield Street,
Manchester,
M12 6EL

