

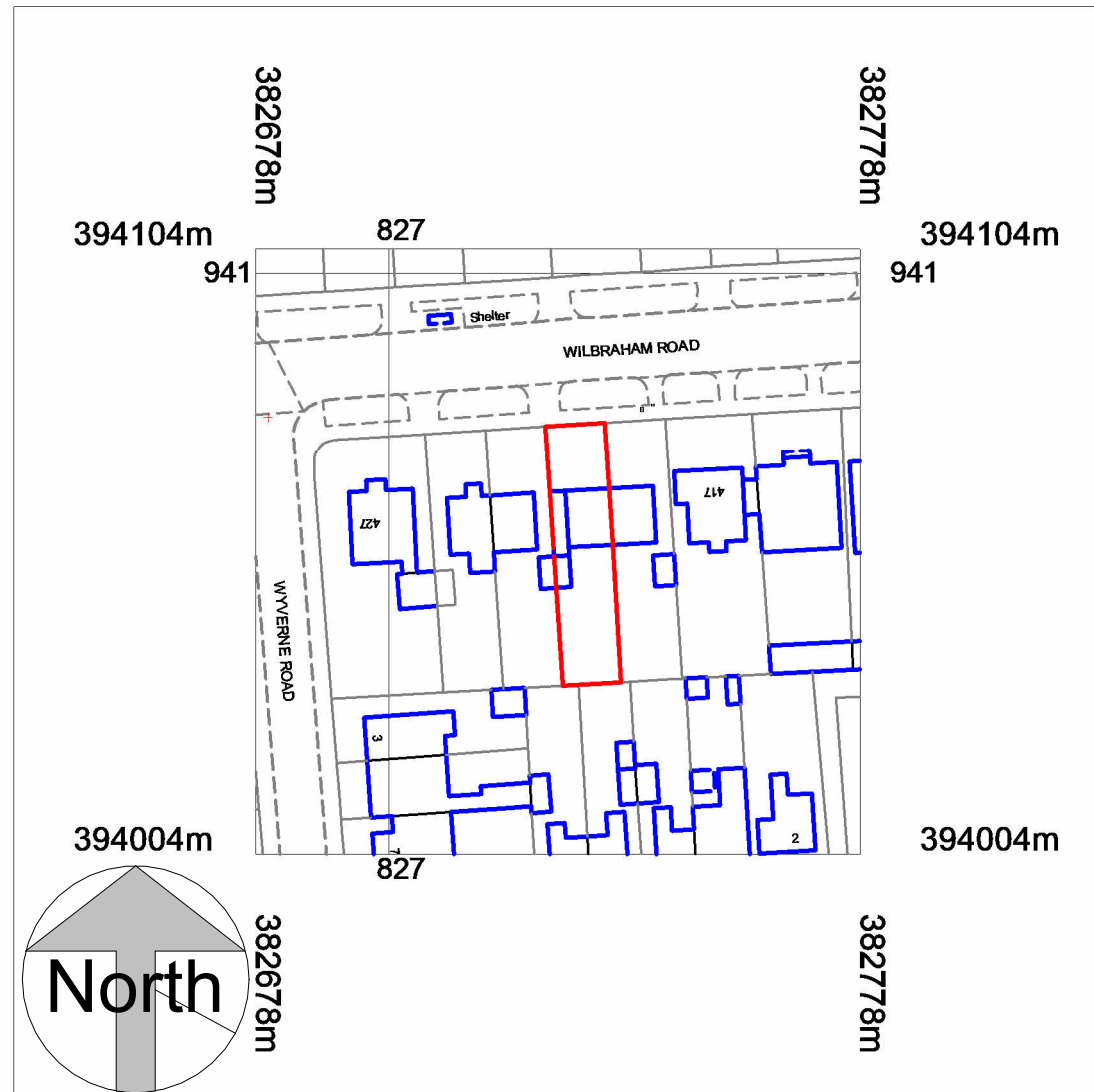


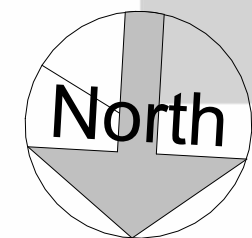

Location Plan
1 : 1250

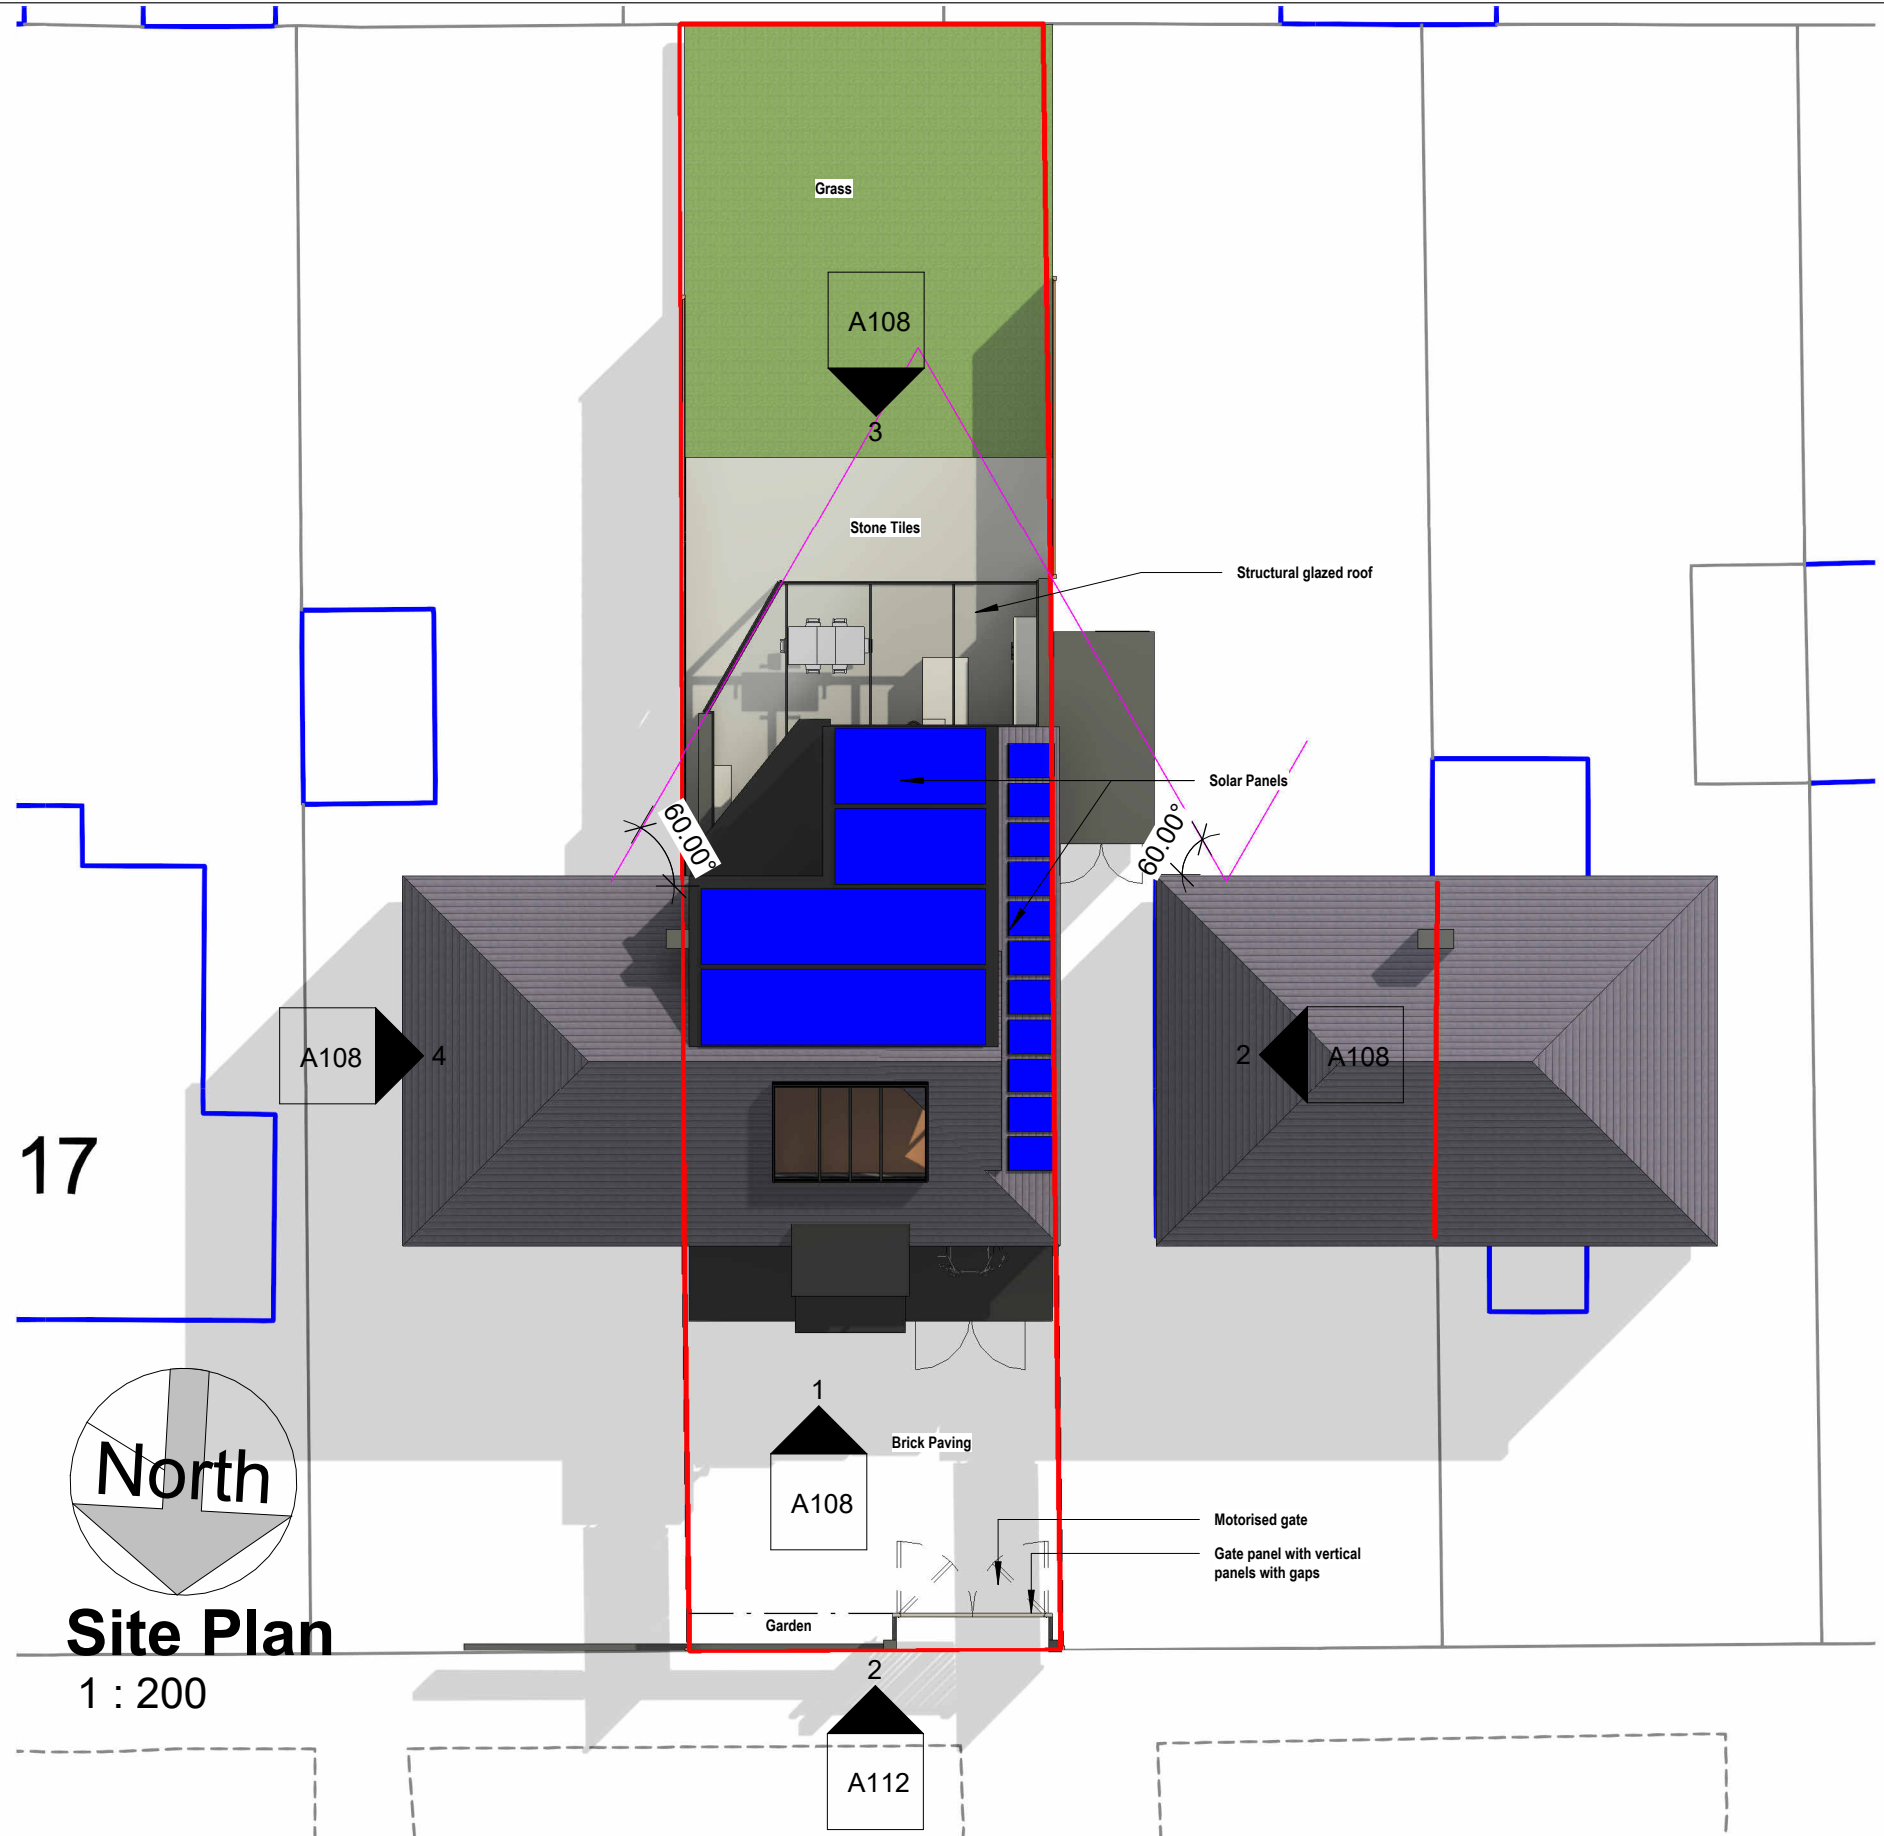

Site Plan

1 : 200

COPYRIGHT © ALL RIGHTS RESERVED BY VIKAS ALYAS LTD. DO NOT SCALE FROM DRAWING. DRAWING INDICATES DESIGN INTENT ONLY. REPORT ANY DISCREPANCIES TO CLIENT / VA LTD. NOT TO BE USED FOR CONSTRUCTION UNLESS STATED SO. TO BE READ IN CONJUNCTION WITH OTHER DRAWINGS OR SPECIFICATION WHERE PROVIDED.



0161 511 8479

vikas@architek.uk
916 Stockport Road, Levenshulme, Manchester, M19 3AB

No.	Description	Date
P1	Issue to Planning	01.05.2023

PROJECT Part two/single storey rear front extension. Loft conversion and Roof dormer extension to side and rear	
Manchester City Council	PURPOSE OF ISSUE PLANNING

ADDRESS 1204_421 Wilbraham Rd, Manchester M21 0UT	SHEET Location and Site Plan

CLIENT Kashef Ahmad		
Date 23.01.2023	Project number 1204	Scale (@ A3) As indicated
Drawn by VA	DRAWING NUMBER A101	
Checked by VA		REV P1