
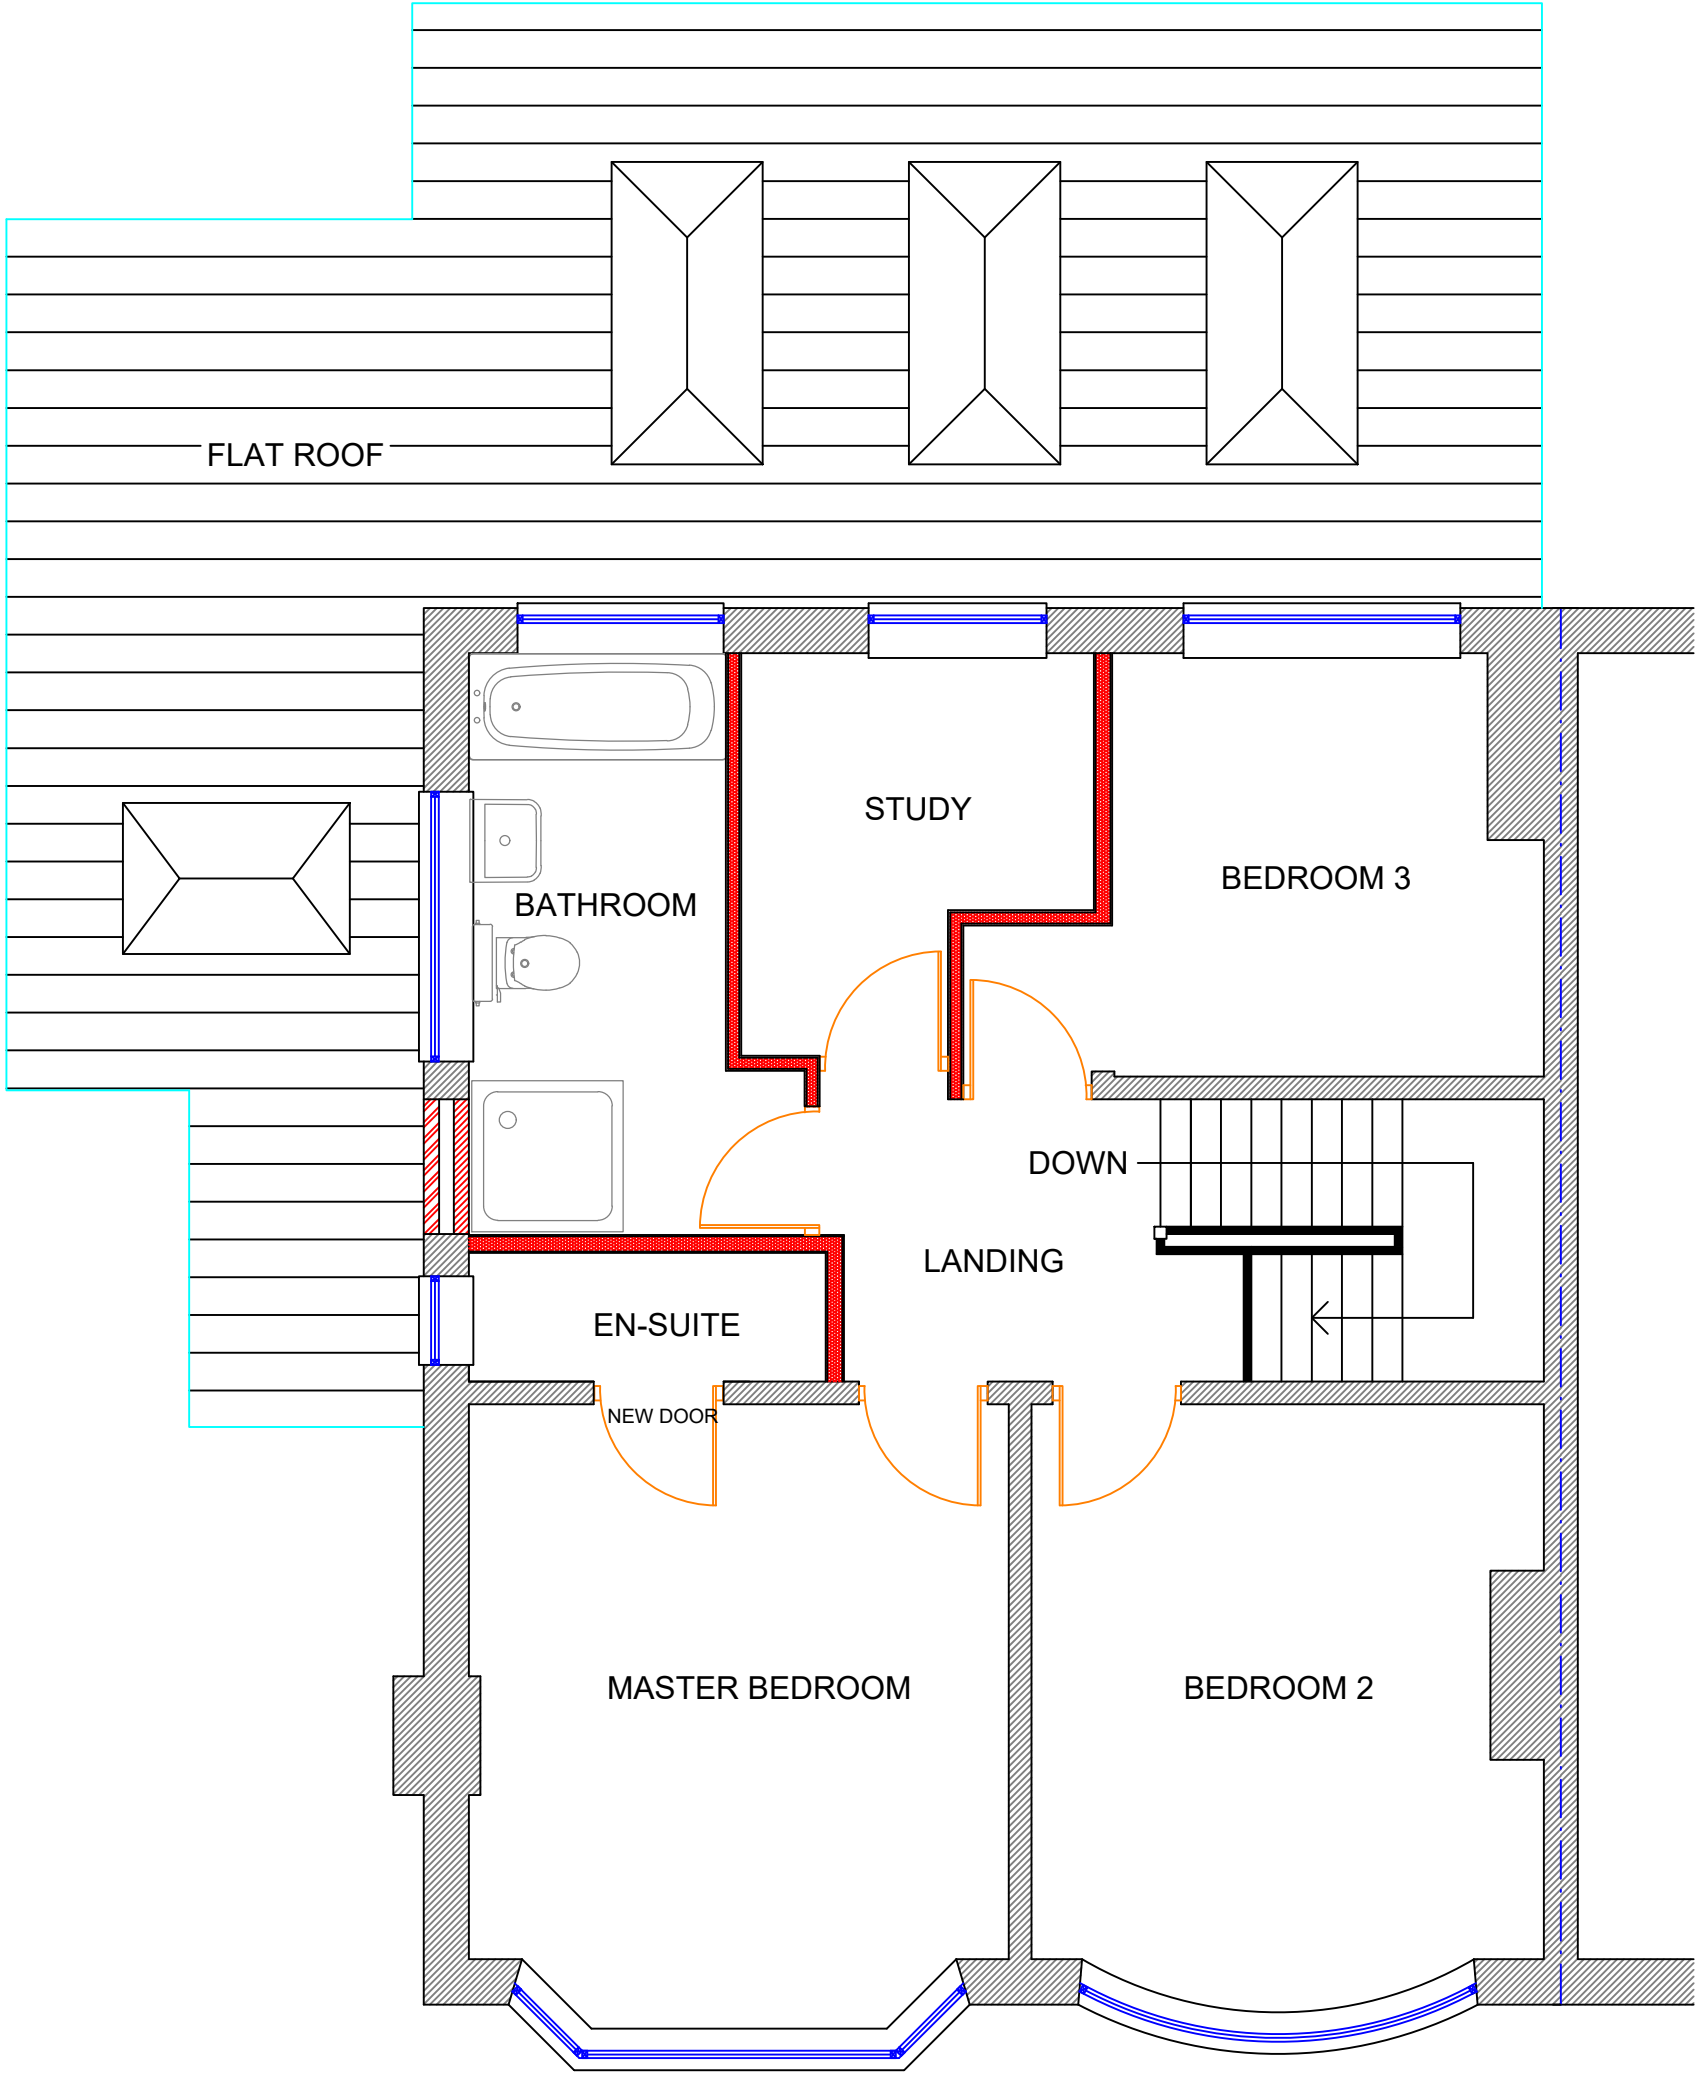


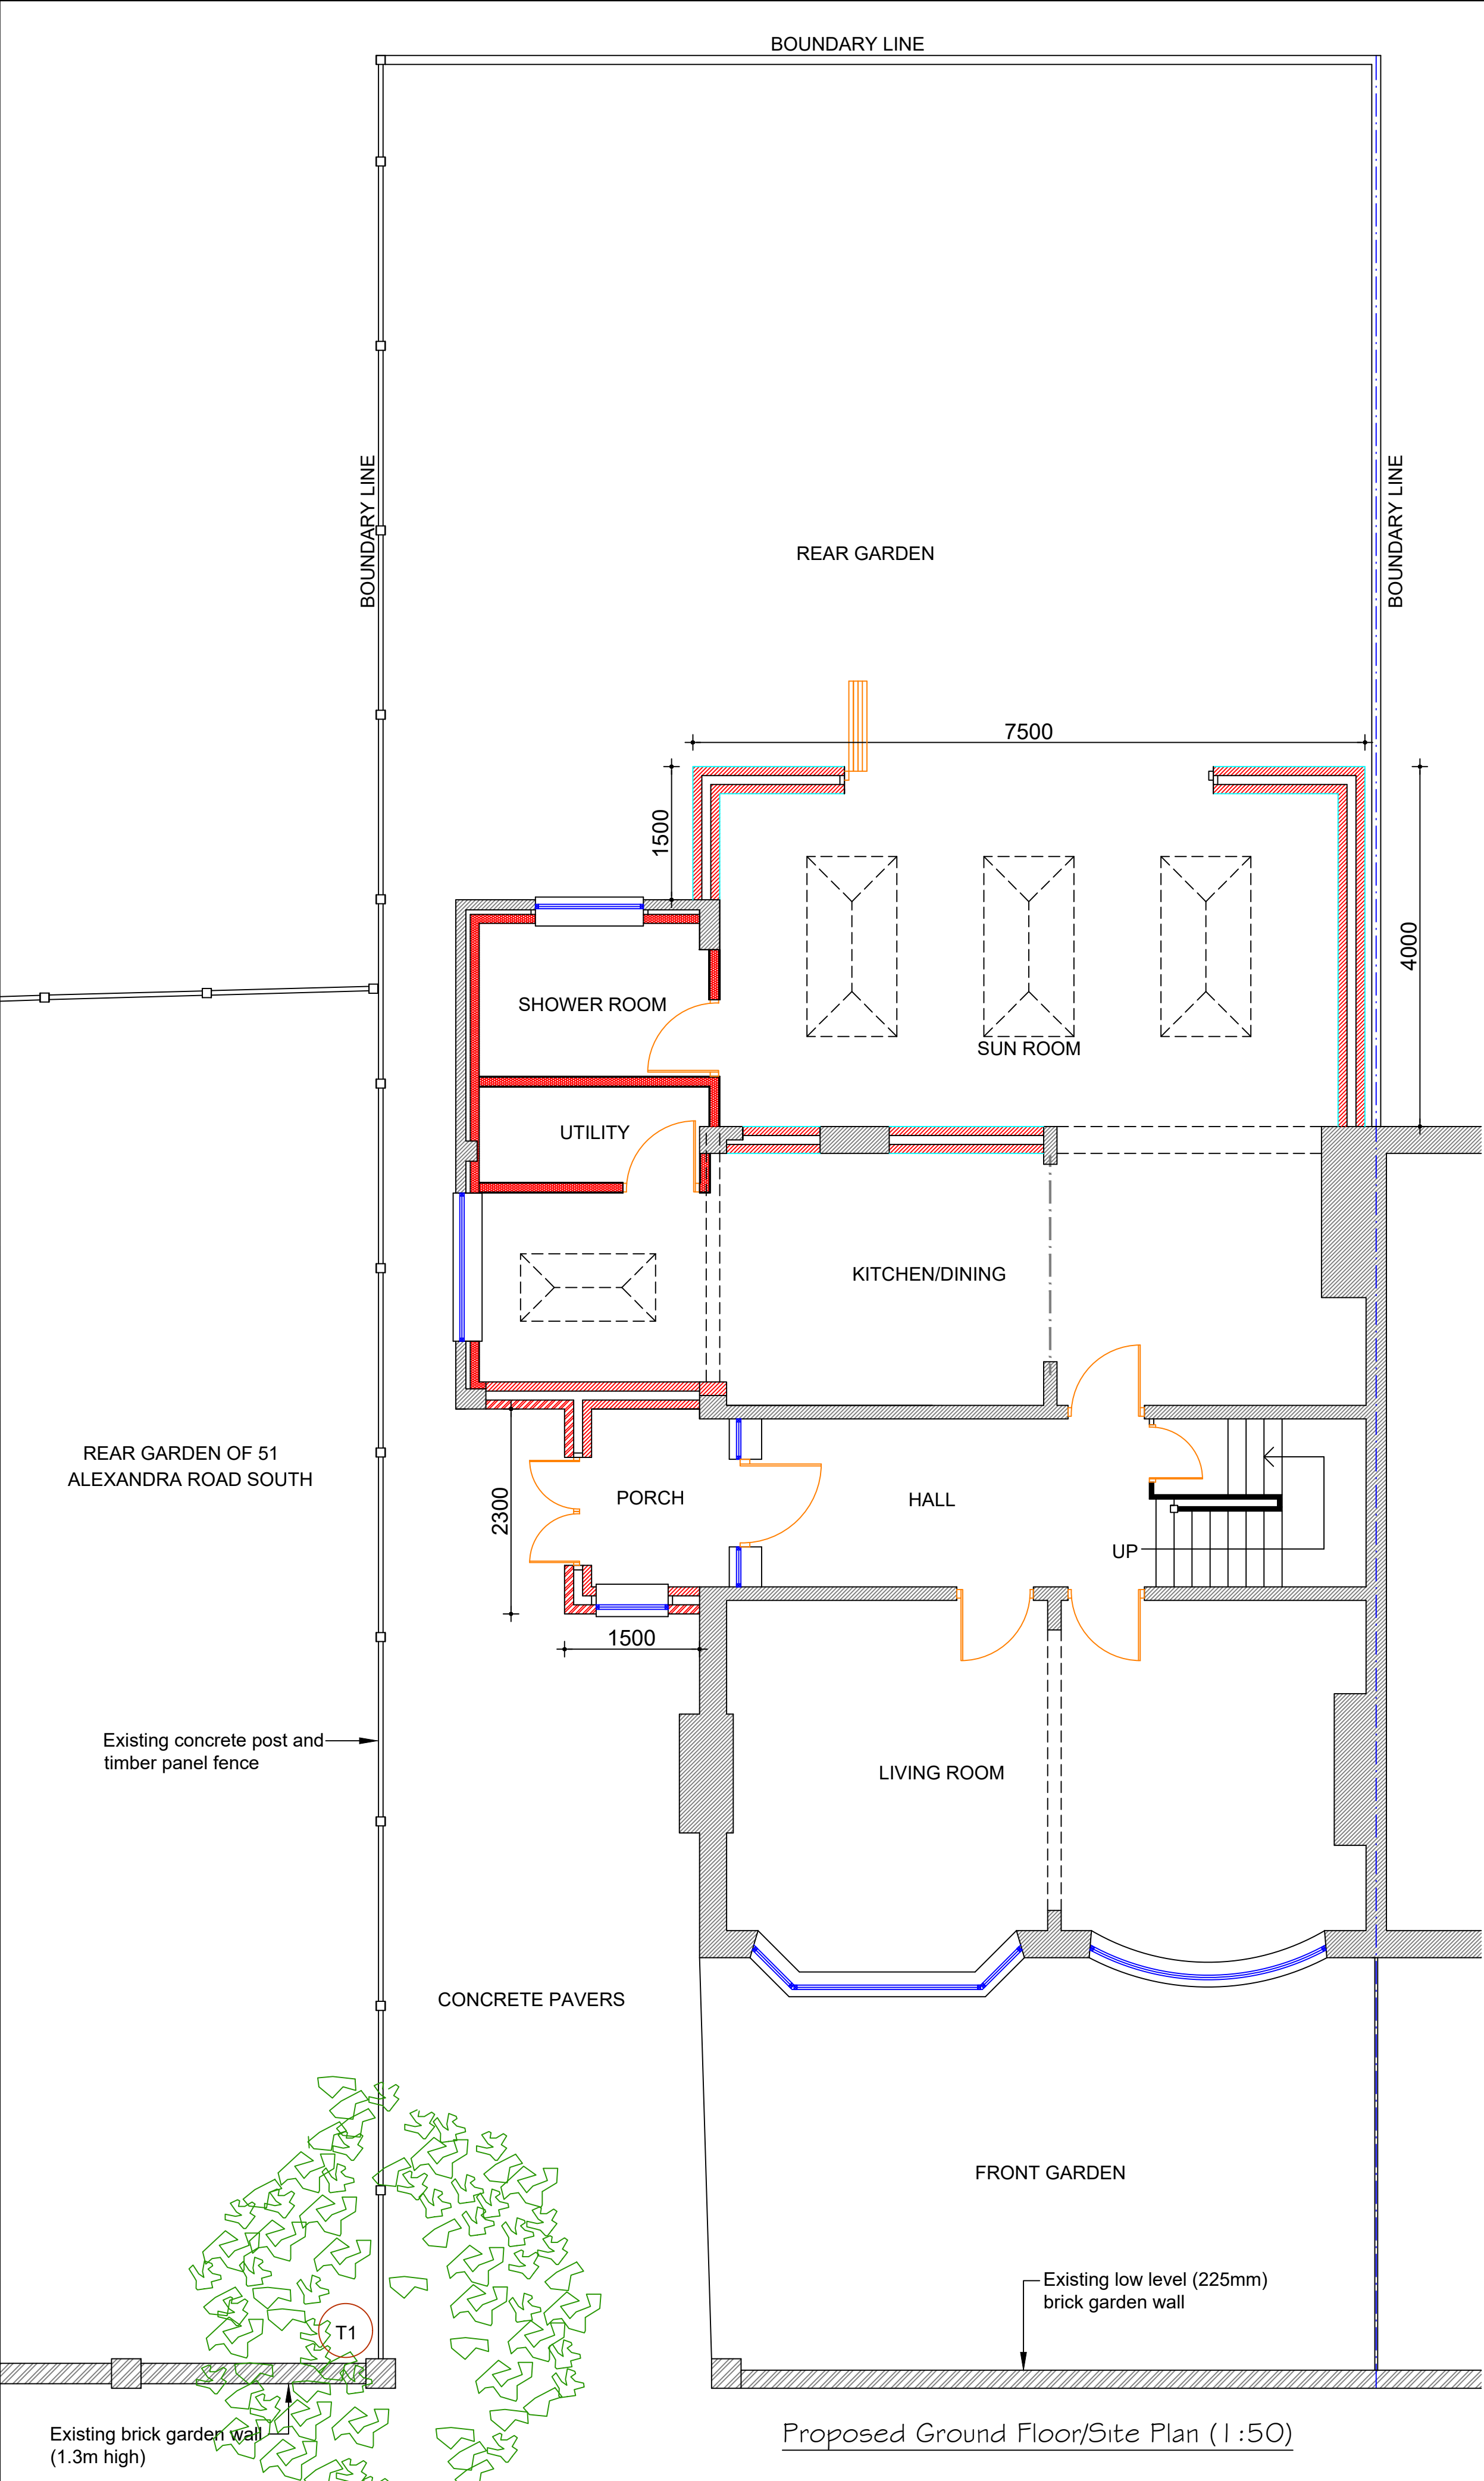

- GENERAL NOTES**
1. All dimensions are in millimetres unless otherwise noted.
 2. This drawing is not to be copied or disclosed by or forwarded on to any unauthorised persons without prior written consent of Gamble King and Noone Limited.
 3. Do not scale from this drawing and is only to be used for Local Authority Approval purposes only.

Client

Mrs. Tahirah Alam

Job

24 Waltham Road,
Whalley Range,
Manchester.
M16 8PG.

Drg

Proposed Ground & First Floor Plans

Drawn

F.Cadell

Date

March 2023

Scale

As Shown

Job No.

D22.12.11


Drg No.

P03

Gamble King and Noone Ltd

Consulting Structural Engineers & Building Surveyors.

5 Queen Street
Oldham
OL1 1RD
Tel: 0161 652 1183
Mobile: 07756 902 604
07725 145 369

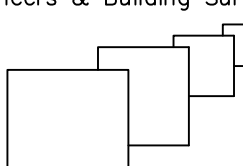

SCALE AS SHOWN AT A1