


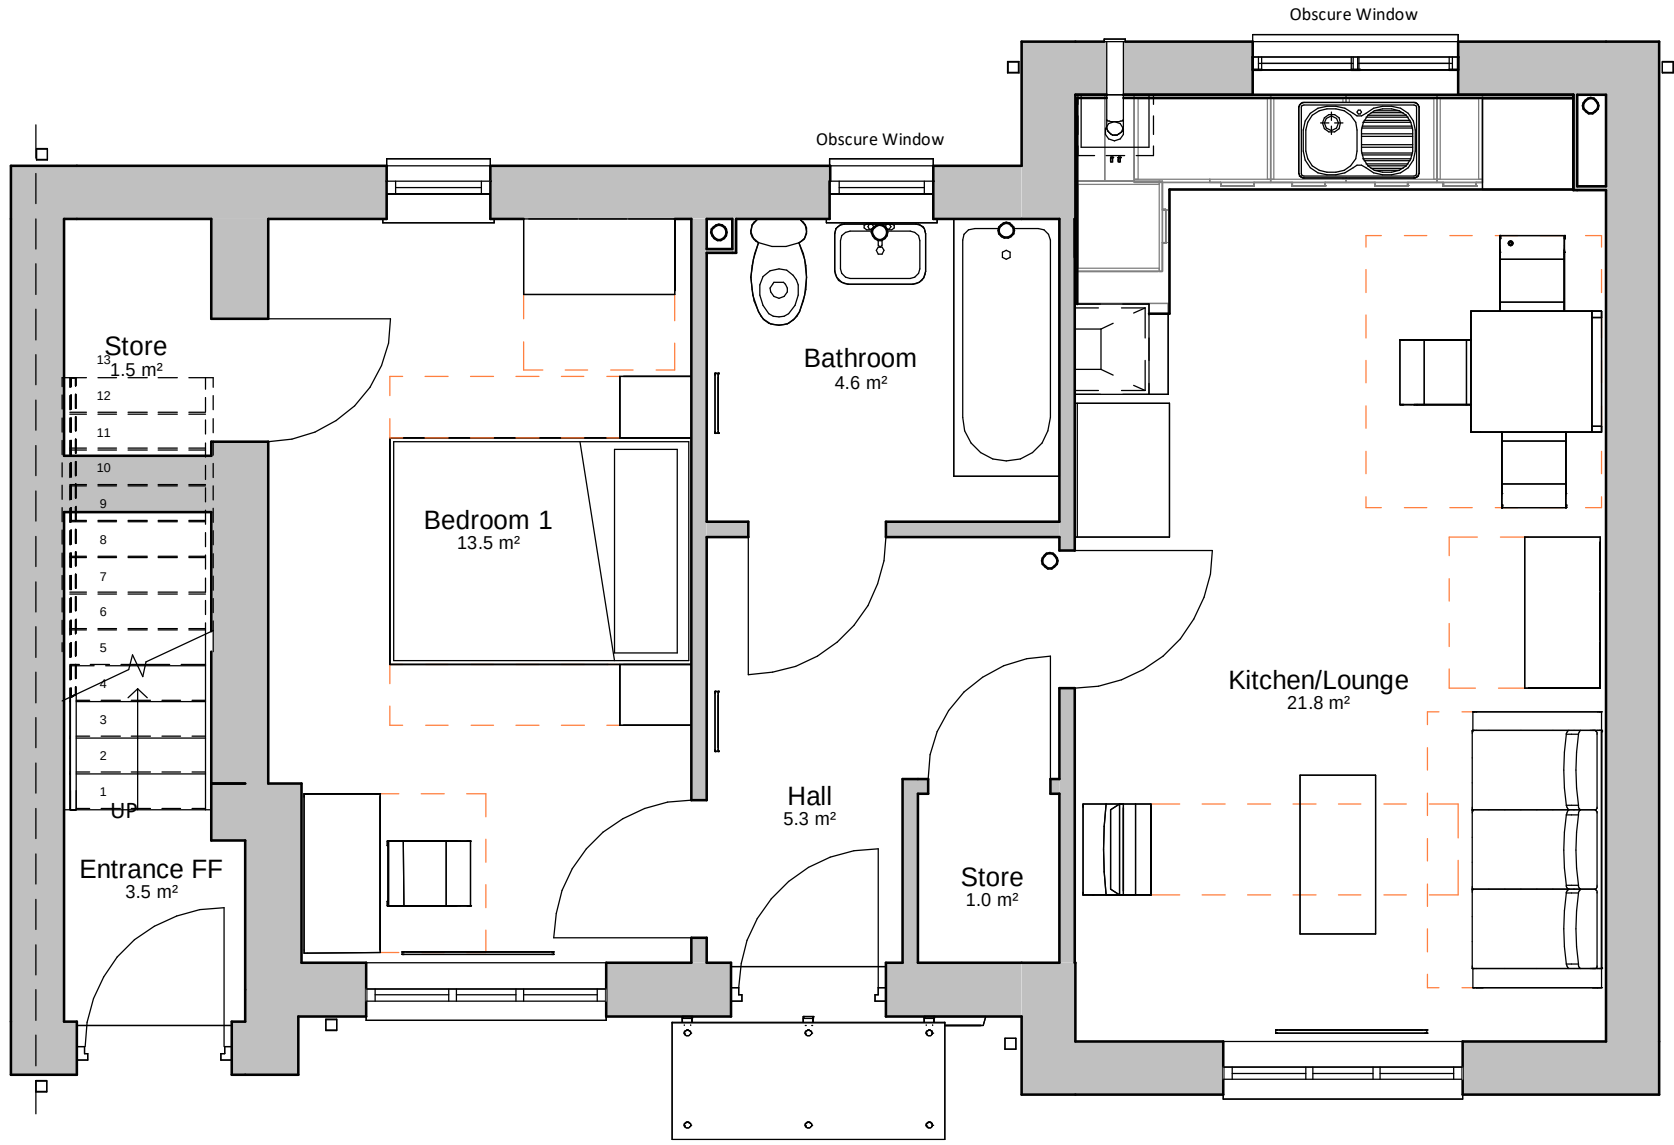


00 Ground Floor Plan (50.0m²)
1 : 50



Front Elevation
1 : 50

Gable 1 Elevation
1 : 50

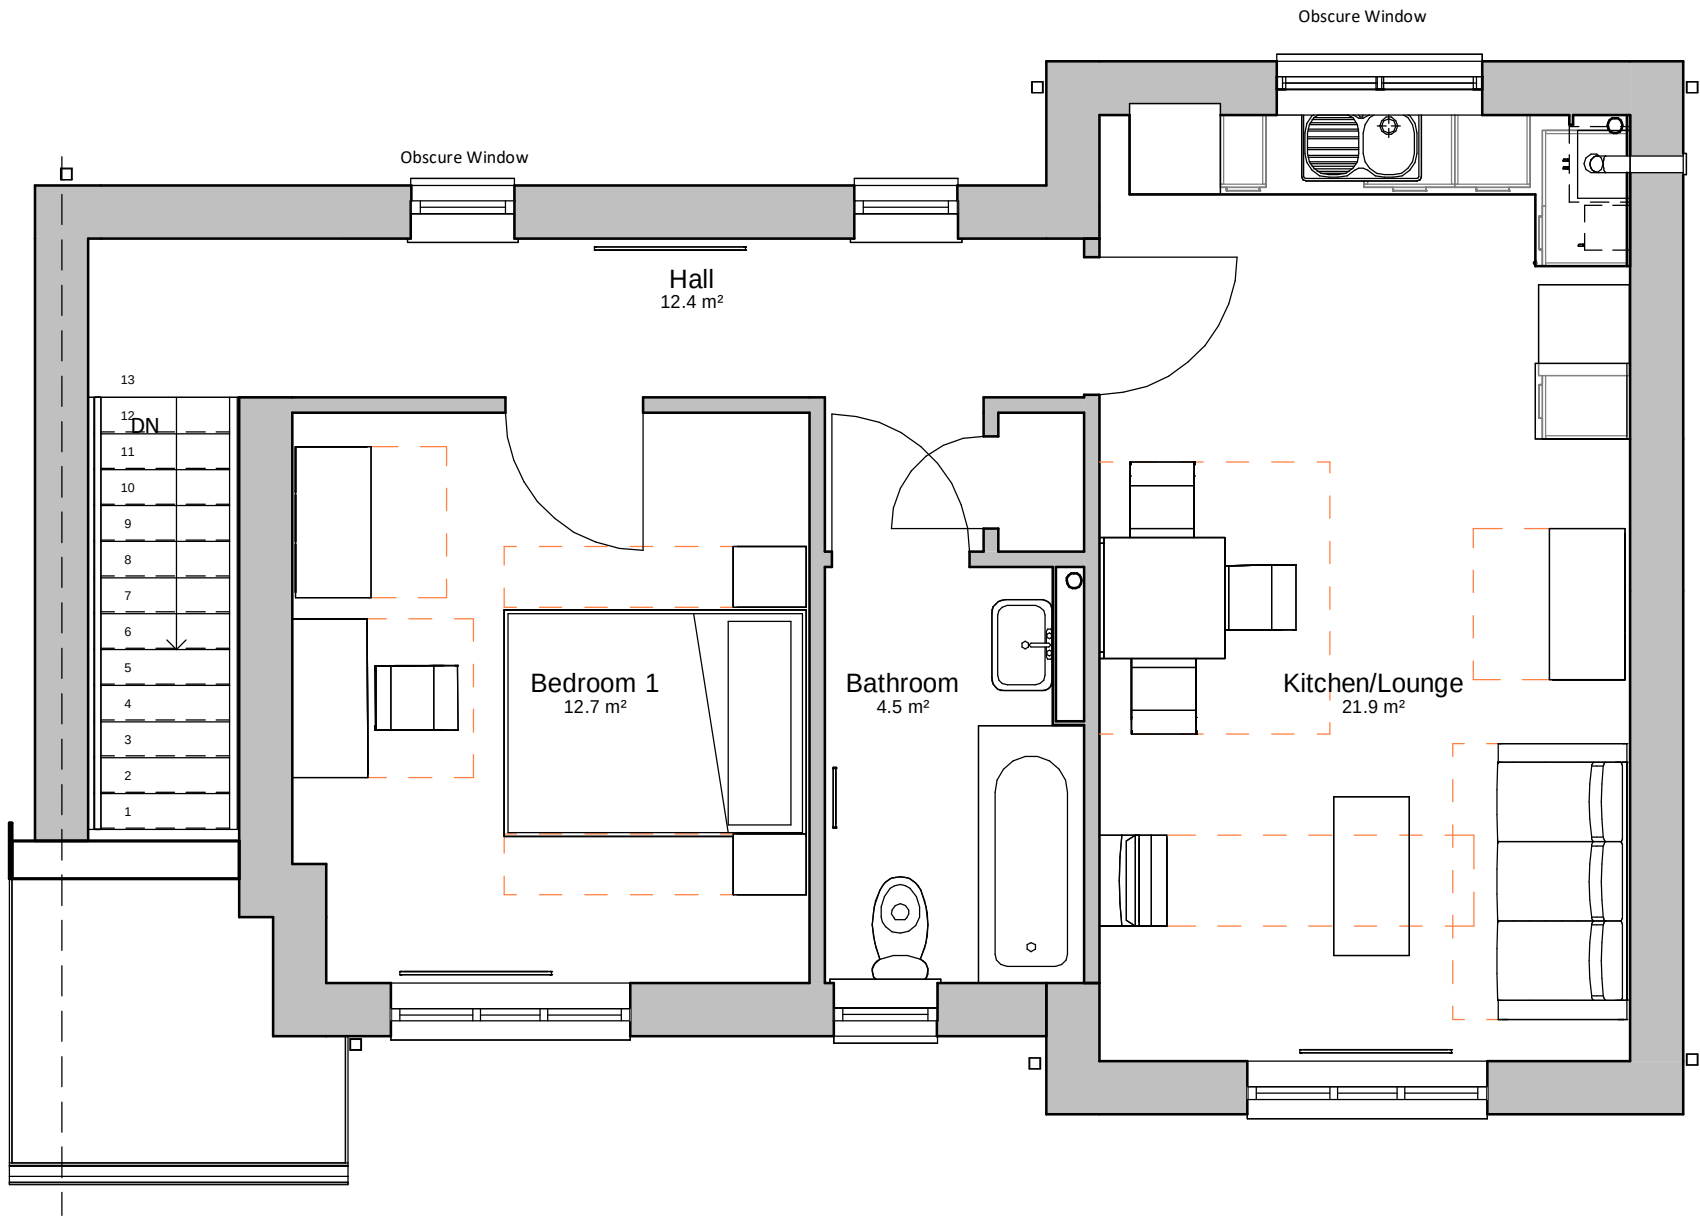

01 First Floor Plan (54.4m²)(To include staircase)
1 : 50



Rear Elevation
1 : 50

A	02.09.21	MA	Layout amended to meet NDSS.
Rev	Date	Int	Description



Client:
Southway Housing Trust

Project:
Cross Lane

Description:
1B2P Cottage Flat

Purpose of Issue:			
Planning			
Drawn By:	Checked By:	Date:	Scale @ A1:
MA	MA	25/06/21	1 : 50
Job No:	Status Code:	Drawing No:	Rev:
3809	S0	115	A
File Identifier:			
CL-BTP-01-ZZ-DR-A-3809_115			