


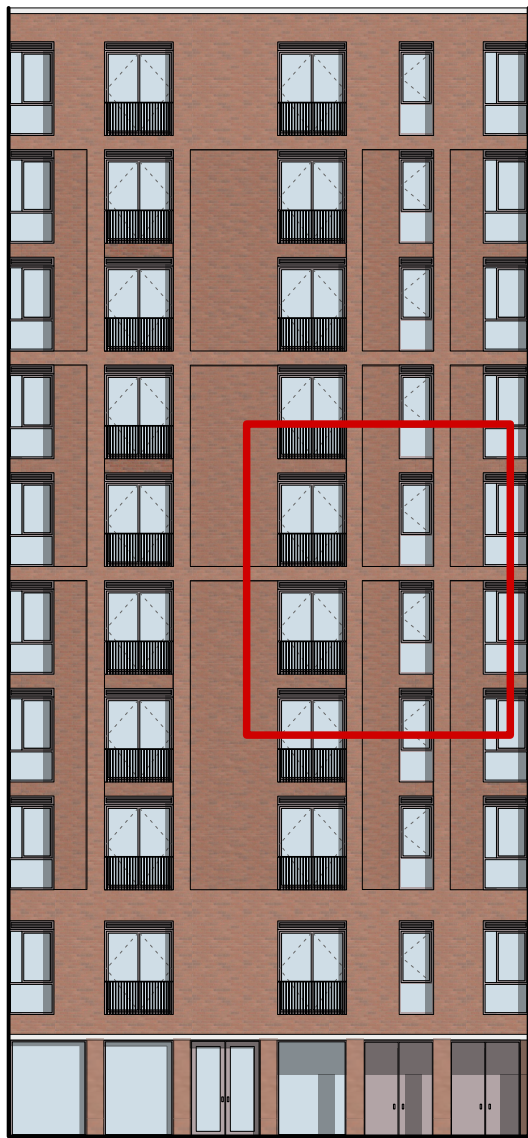


COURTYARD KEY ELEVATION

1:20 @ A3



PROPOSED SECONDARY ELEVATION BAY STUDY

1:50 @ A3

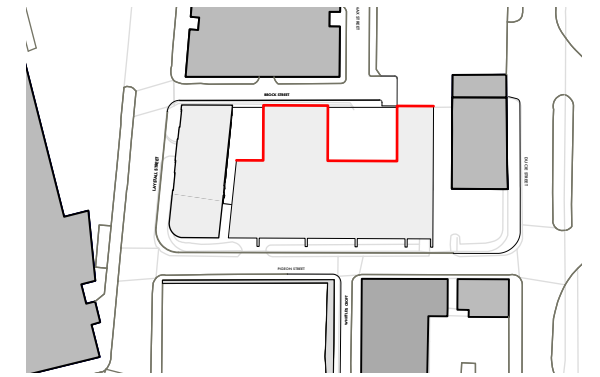

KEY SITE PLAN



- ① RED BRICK IN STRETCHER BOND.
- ② RED BRICK RECESSED 30MM WITH RACKED MORTAR JOINTS. SEE IMAGE BELOW FOR PRECEDENT.
- ③ PPC ALUMINIUM JULIET BALCONY
- ④ PRE-CAST BEAM
- ⑤ SINGLE WINDOW TO FLATS
- ⑥ DOUBLE WINDOW UNIT TO FLAT



RAKED MORTAR JOINT PRECEDENT

OMIArchitects

PROJECT Laystall St
DATE FEB' 21
SCALE 1:50
DWG No. 1383 / L 0121

PROPOSED SECONDARY ELEVATION BAY STUDY
COURTYARD, LOMAX AND LAYSTALL