



This drawing is copyright. Do not scale dimensions from this drawing. If it is scaled, it is a scaled copy. This drawing is to be used in conjunction with all other relevant drawings and specifications. All discrepancies on this drawing are to be reported to the architect. Do not modify any element of this drawing. Use drawing only for purposes listed.

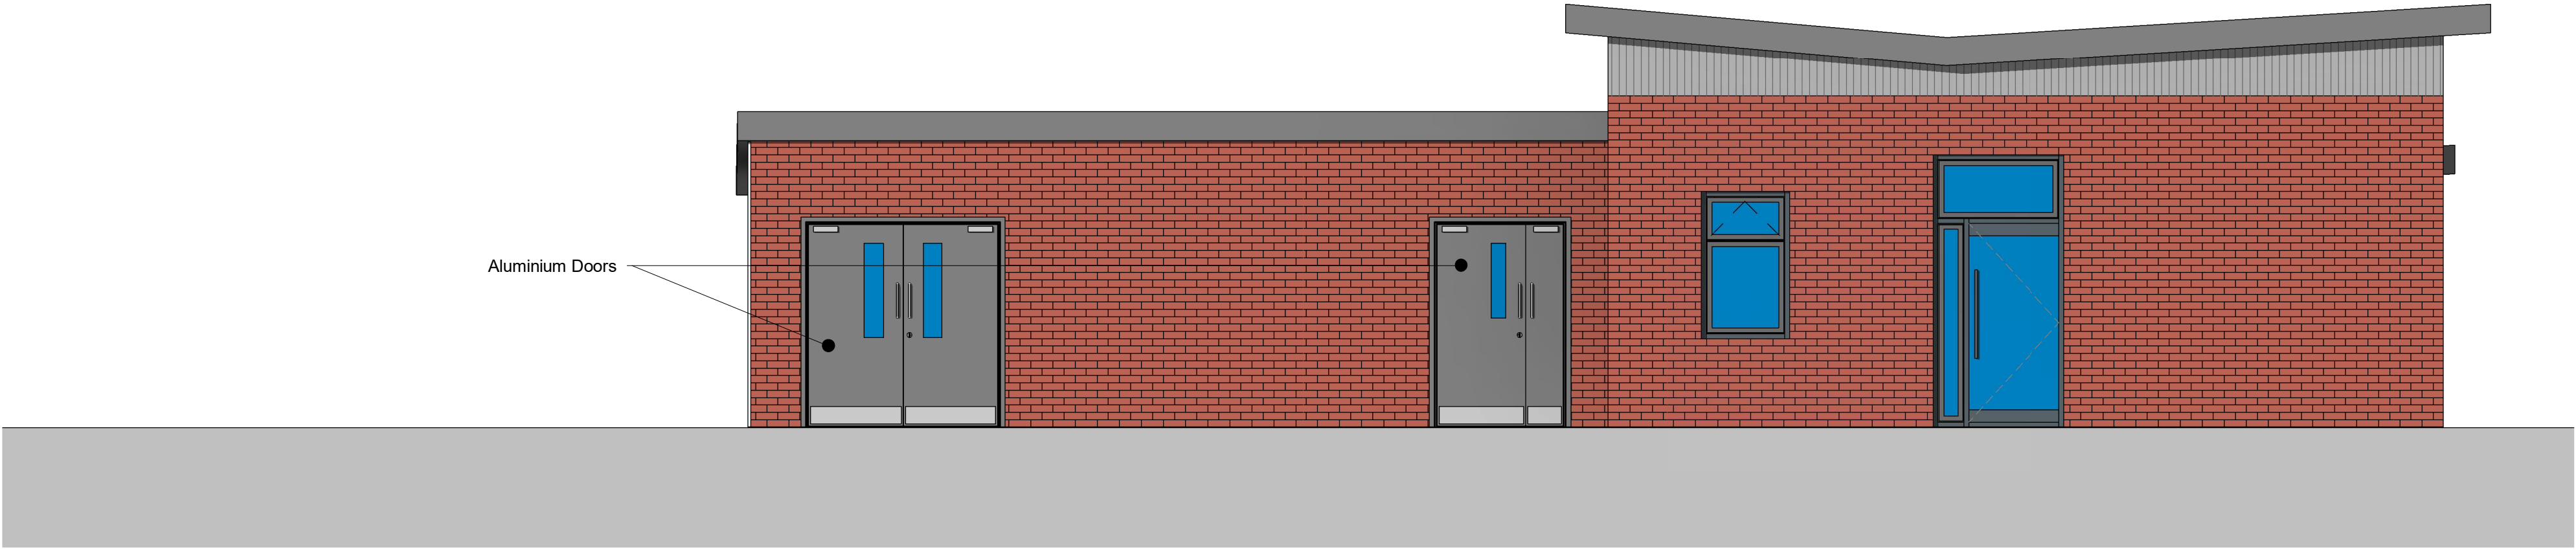


1 Proposed North Elevation

1 : 50 Ref Sheet: 0200

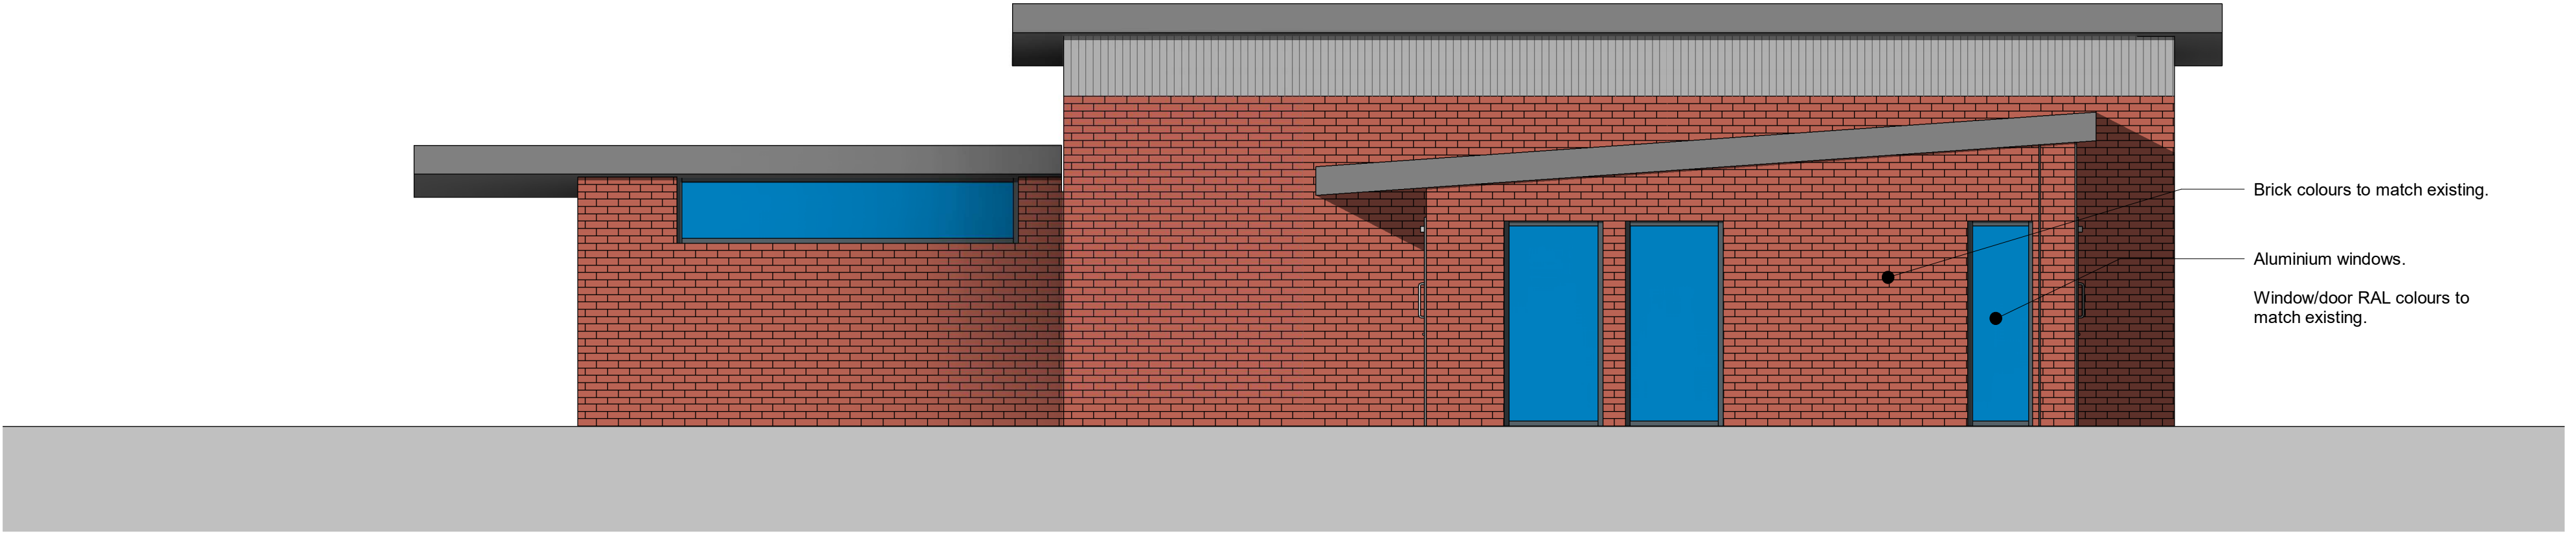


2 Proposed East Elevation

1 : 50 Ref Sheet: 0200

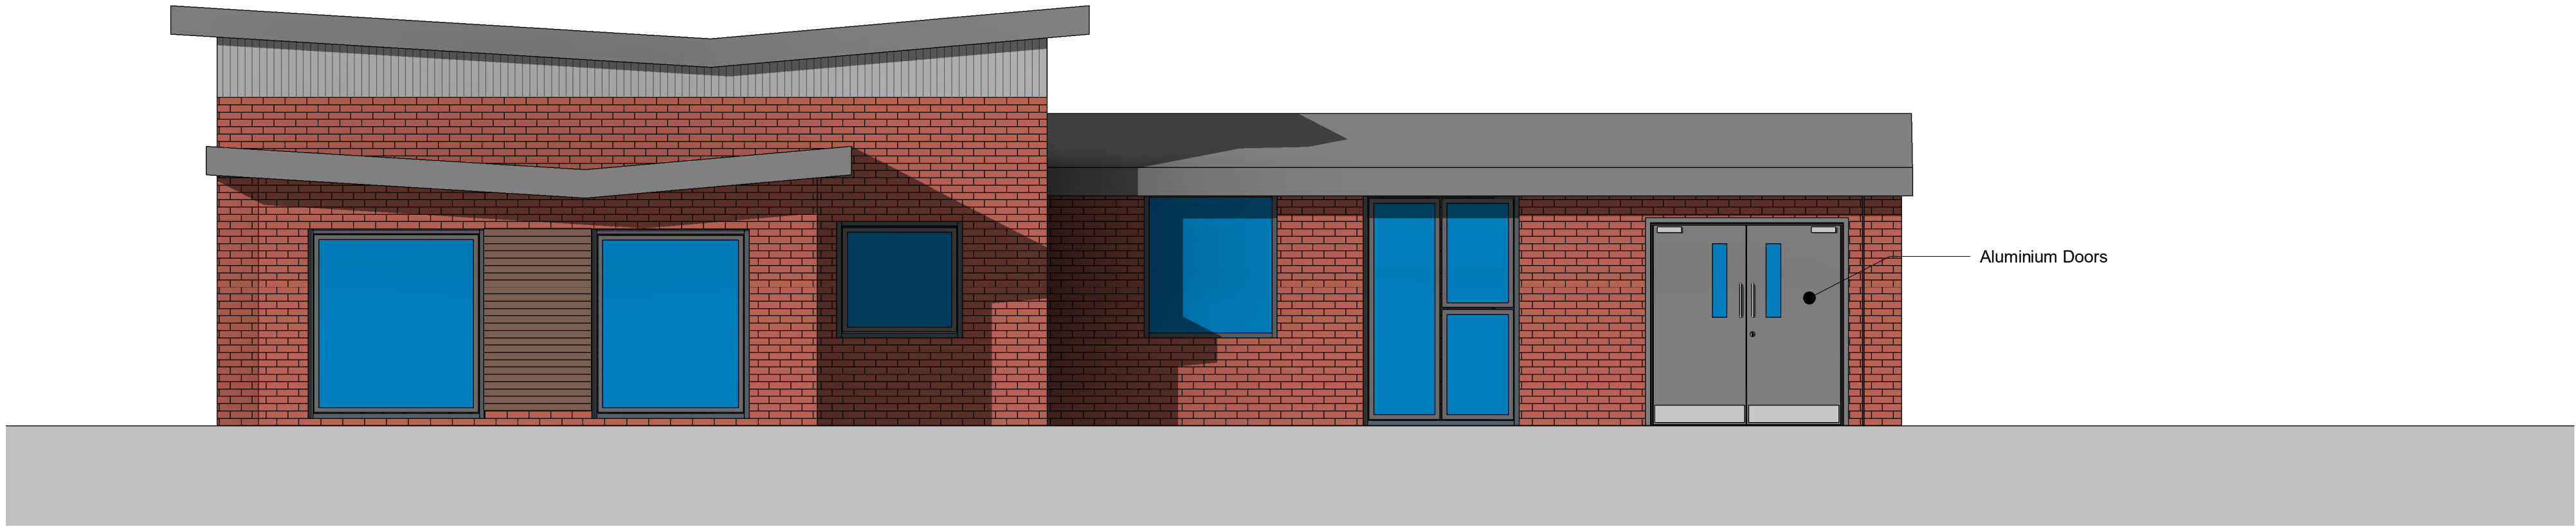

3 Proposed South Elevation

1 : 50 Ref Sheet: 0200

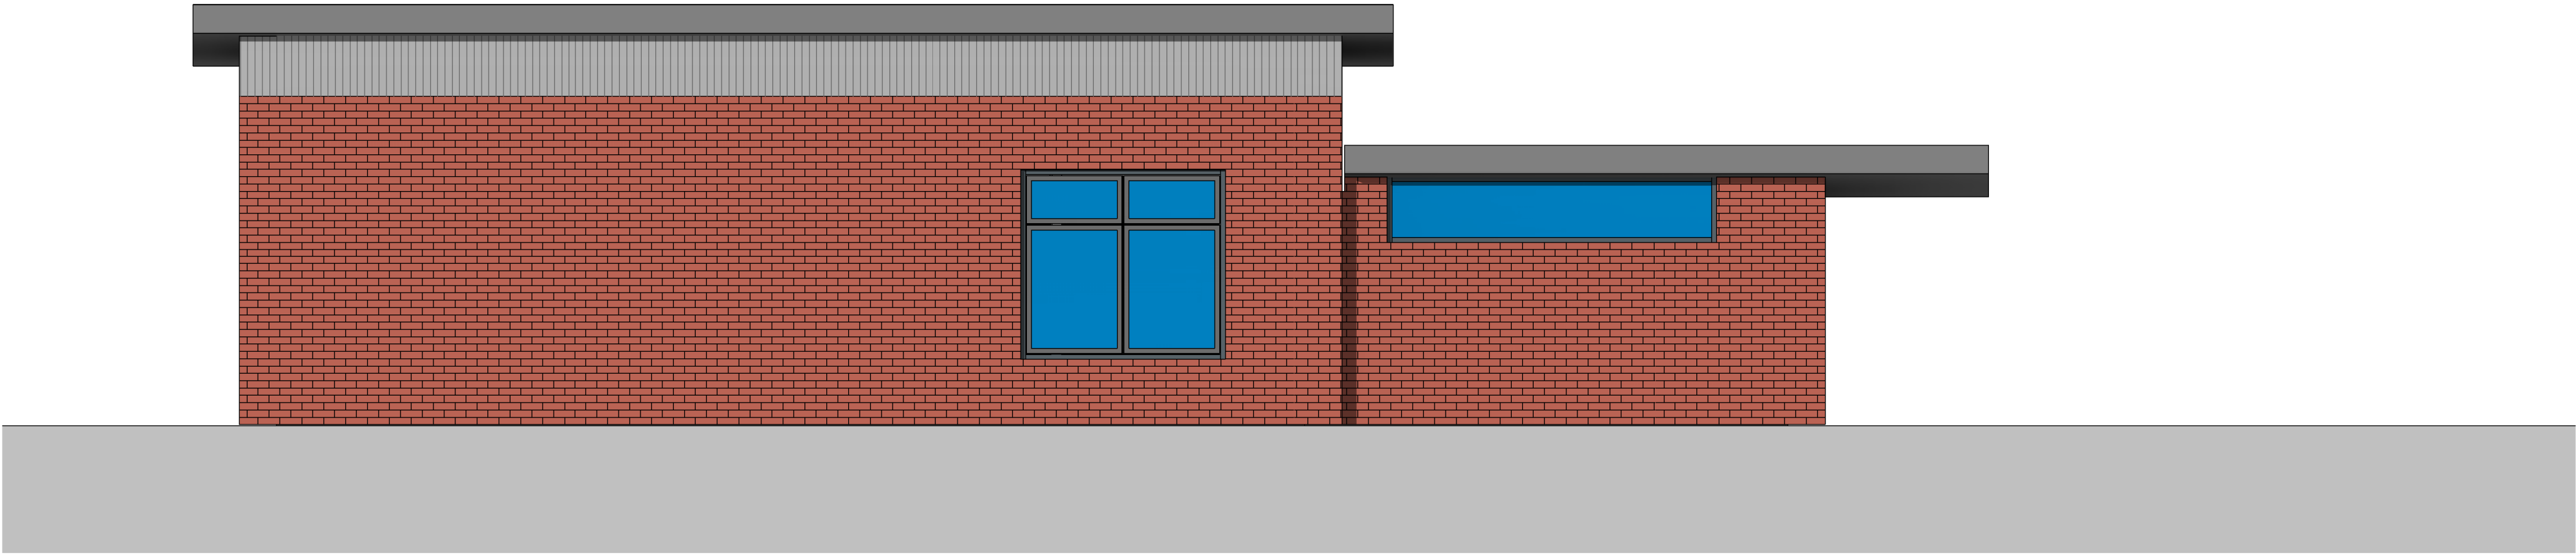

4 Proposed West Elevation

1 : 50 Ref Sheet: 0200



Client: Loreto College
Project: Loreto College Probation Land
Job No.: 1273
Date: 21/04/23
BIM Model: LCPL-10A-M3
QA: AD DD
Scale: 1 : 50@A1
Drawing: Proposed Elevations
Rev notes: i124 - Planning Application

Scale 1:50
0 1 2 3 4 5