



P(00)

REV DESCRIPTION	INITIALS/DATE
A ISSUED FOR TENDER.	KO/03.03.20
B Lift overrun added & plant enclosure enlarged	NS / 18.07.22
C Plant enclosure updated mesh spec confirmed	NS / 28.11.22
D Plant enclosure louvres extended vertically	NS / 03.02.23
E Stair cladding perforated pattern updated	NS / 05.04.23

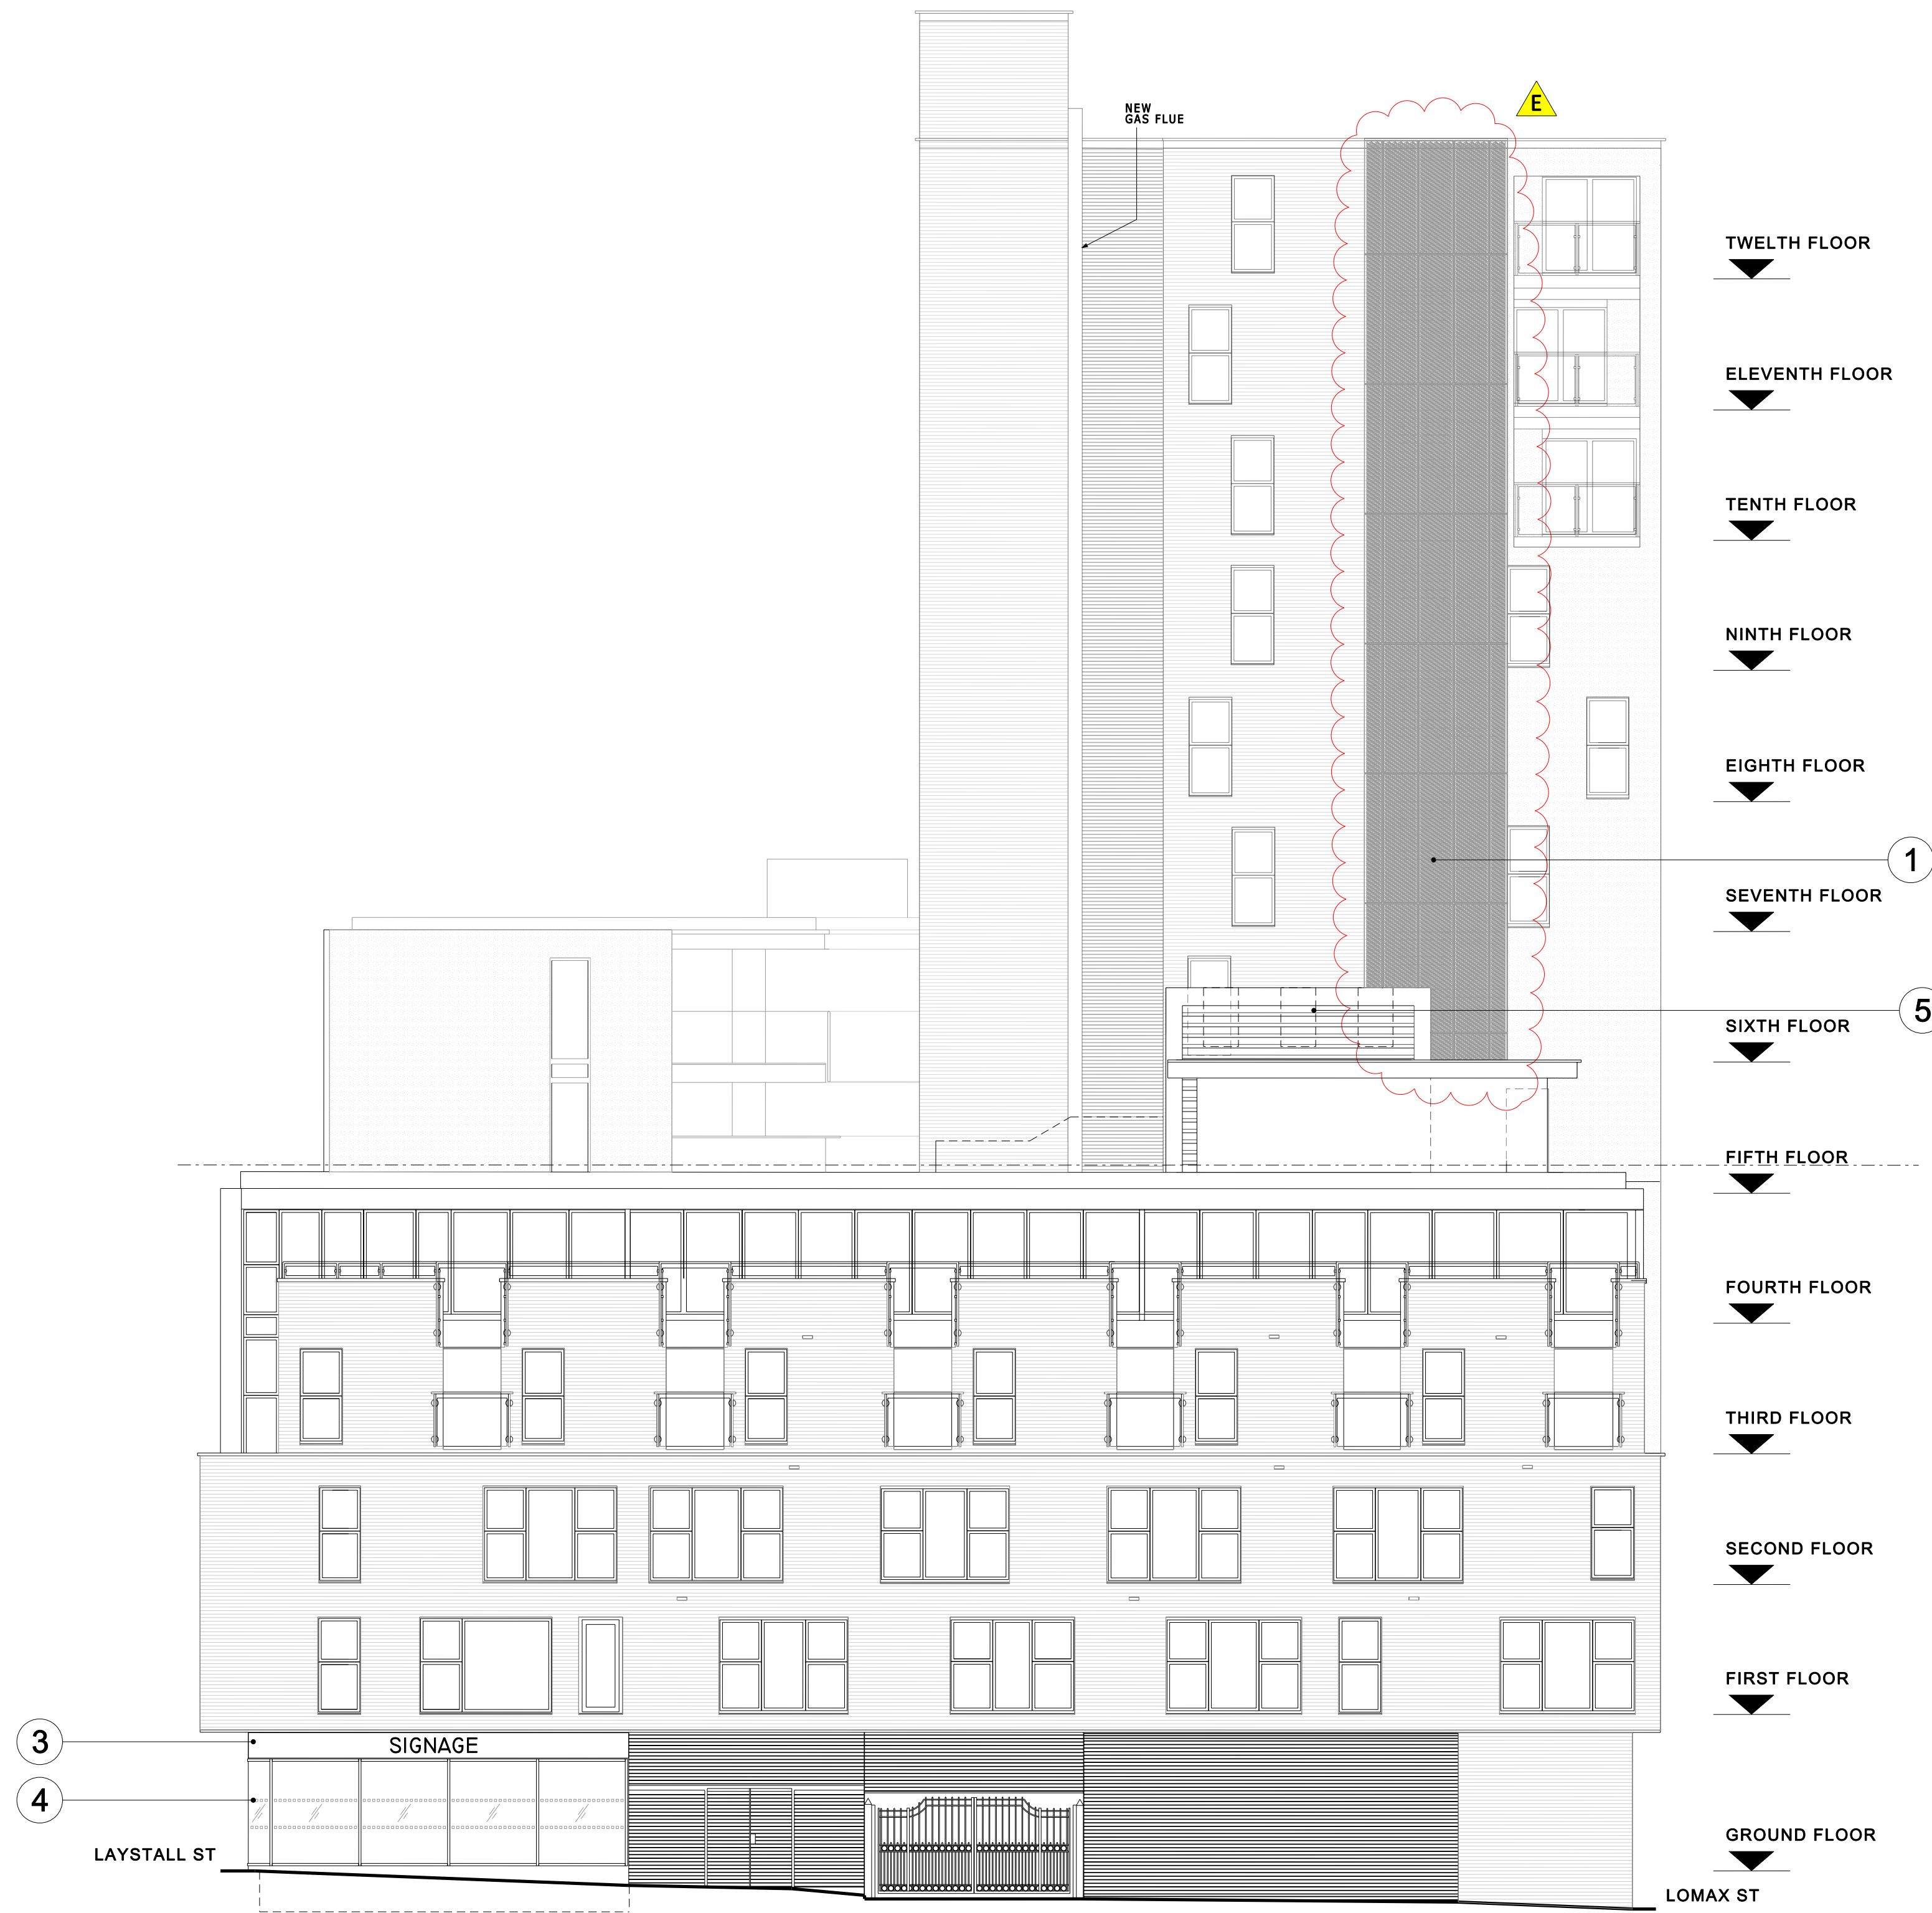

KEY

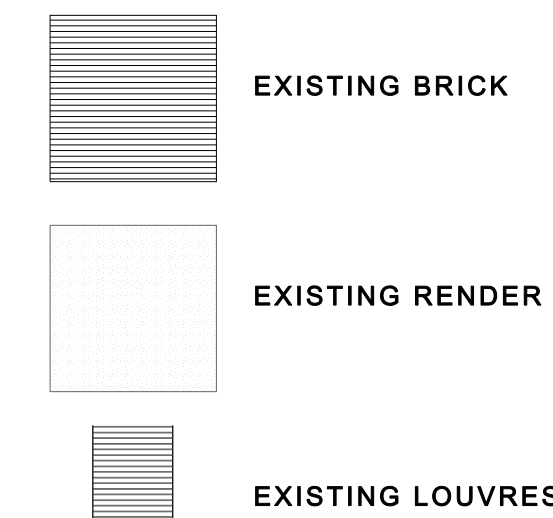

Perforate cladding to bespoke pattern to provide limited weather protection to new external stair. Finish: Interpon D2525 Y22011 Steel Blue Platinum

- 1
- 2
- 3 PPC SOLID PANEL FOR SIGNAGE + VENTILATION
NOTE SIGNAGE INDICATIVE. SUBJECT TO ADVERTISEMENT CONSENT
- 4 NEW PPC CURTAIN WALLING SHOPFRONT, DARK GREY FRAME
- 5 PROPOSED CONDENSER UNITS BEHIND ACOUSTIC LOUVRED SCREEN
PPC ALUMINIUM LOUVRED SCREEN TO HEIGHT OF 3.9m ABOVE ROOF LEVEL
RAL 7035

CLEAN AND REPAIR THE ENTIRE EXTENT OF EXTERNAL BRICKWORK AND RENDER TO BS 8221-1:2012 & AS NBS SECTION C40. CLEANING WORKS TO INCLUDE ALL REVEALS, RECESSES, CILLS SOFFITS AND SURROUNDS.

ROOM HVAC SYSTEMS TO BE VENTILATED THROUGH THE EXTERIOR FACADE. WHERE POSSIBLE, REUSE EXISTING AIR BRICK VENTS AS VENTILATION OUTLETS. PROVIDE NEW AIR BRICK VENTS WHERE NECESSARY. NEW AIR BRICKS TO MATCH THE EXISTING BRICKWORK.

JOB NAME
CIEL LAYSTALL LTD
LAYSTALL ST
MANCHESTER
M1 2JZ
DRAWING TITLE
PROPOSED WEST ELEVATION
BROCK STREET

STATUS
Construction

DATE Jan '20 SHEET BY KO SCALE @ SIZE 1:100@A1

JOB NO. 4328 CODE P(00) DRAWING NO. 112 REV E

DLG ARCHITECTS
LEEDS
One Brewery Wharf
Waterloo Street
Leeds
LS10 1GX
LONDON
Studio 12.0C.1
The Leather Market
11-13 Weston Street
London
SE1 3ER

+44(0)113 247 1222
leeds@dlgarchitects.com
+44(0)207 620 1236
london@dlgarchitects.com

dlgarchitects.com

dlg