


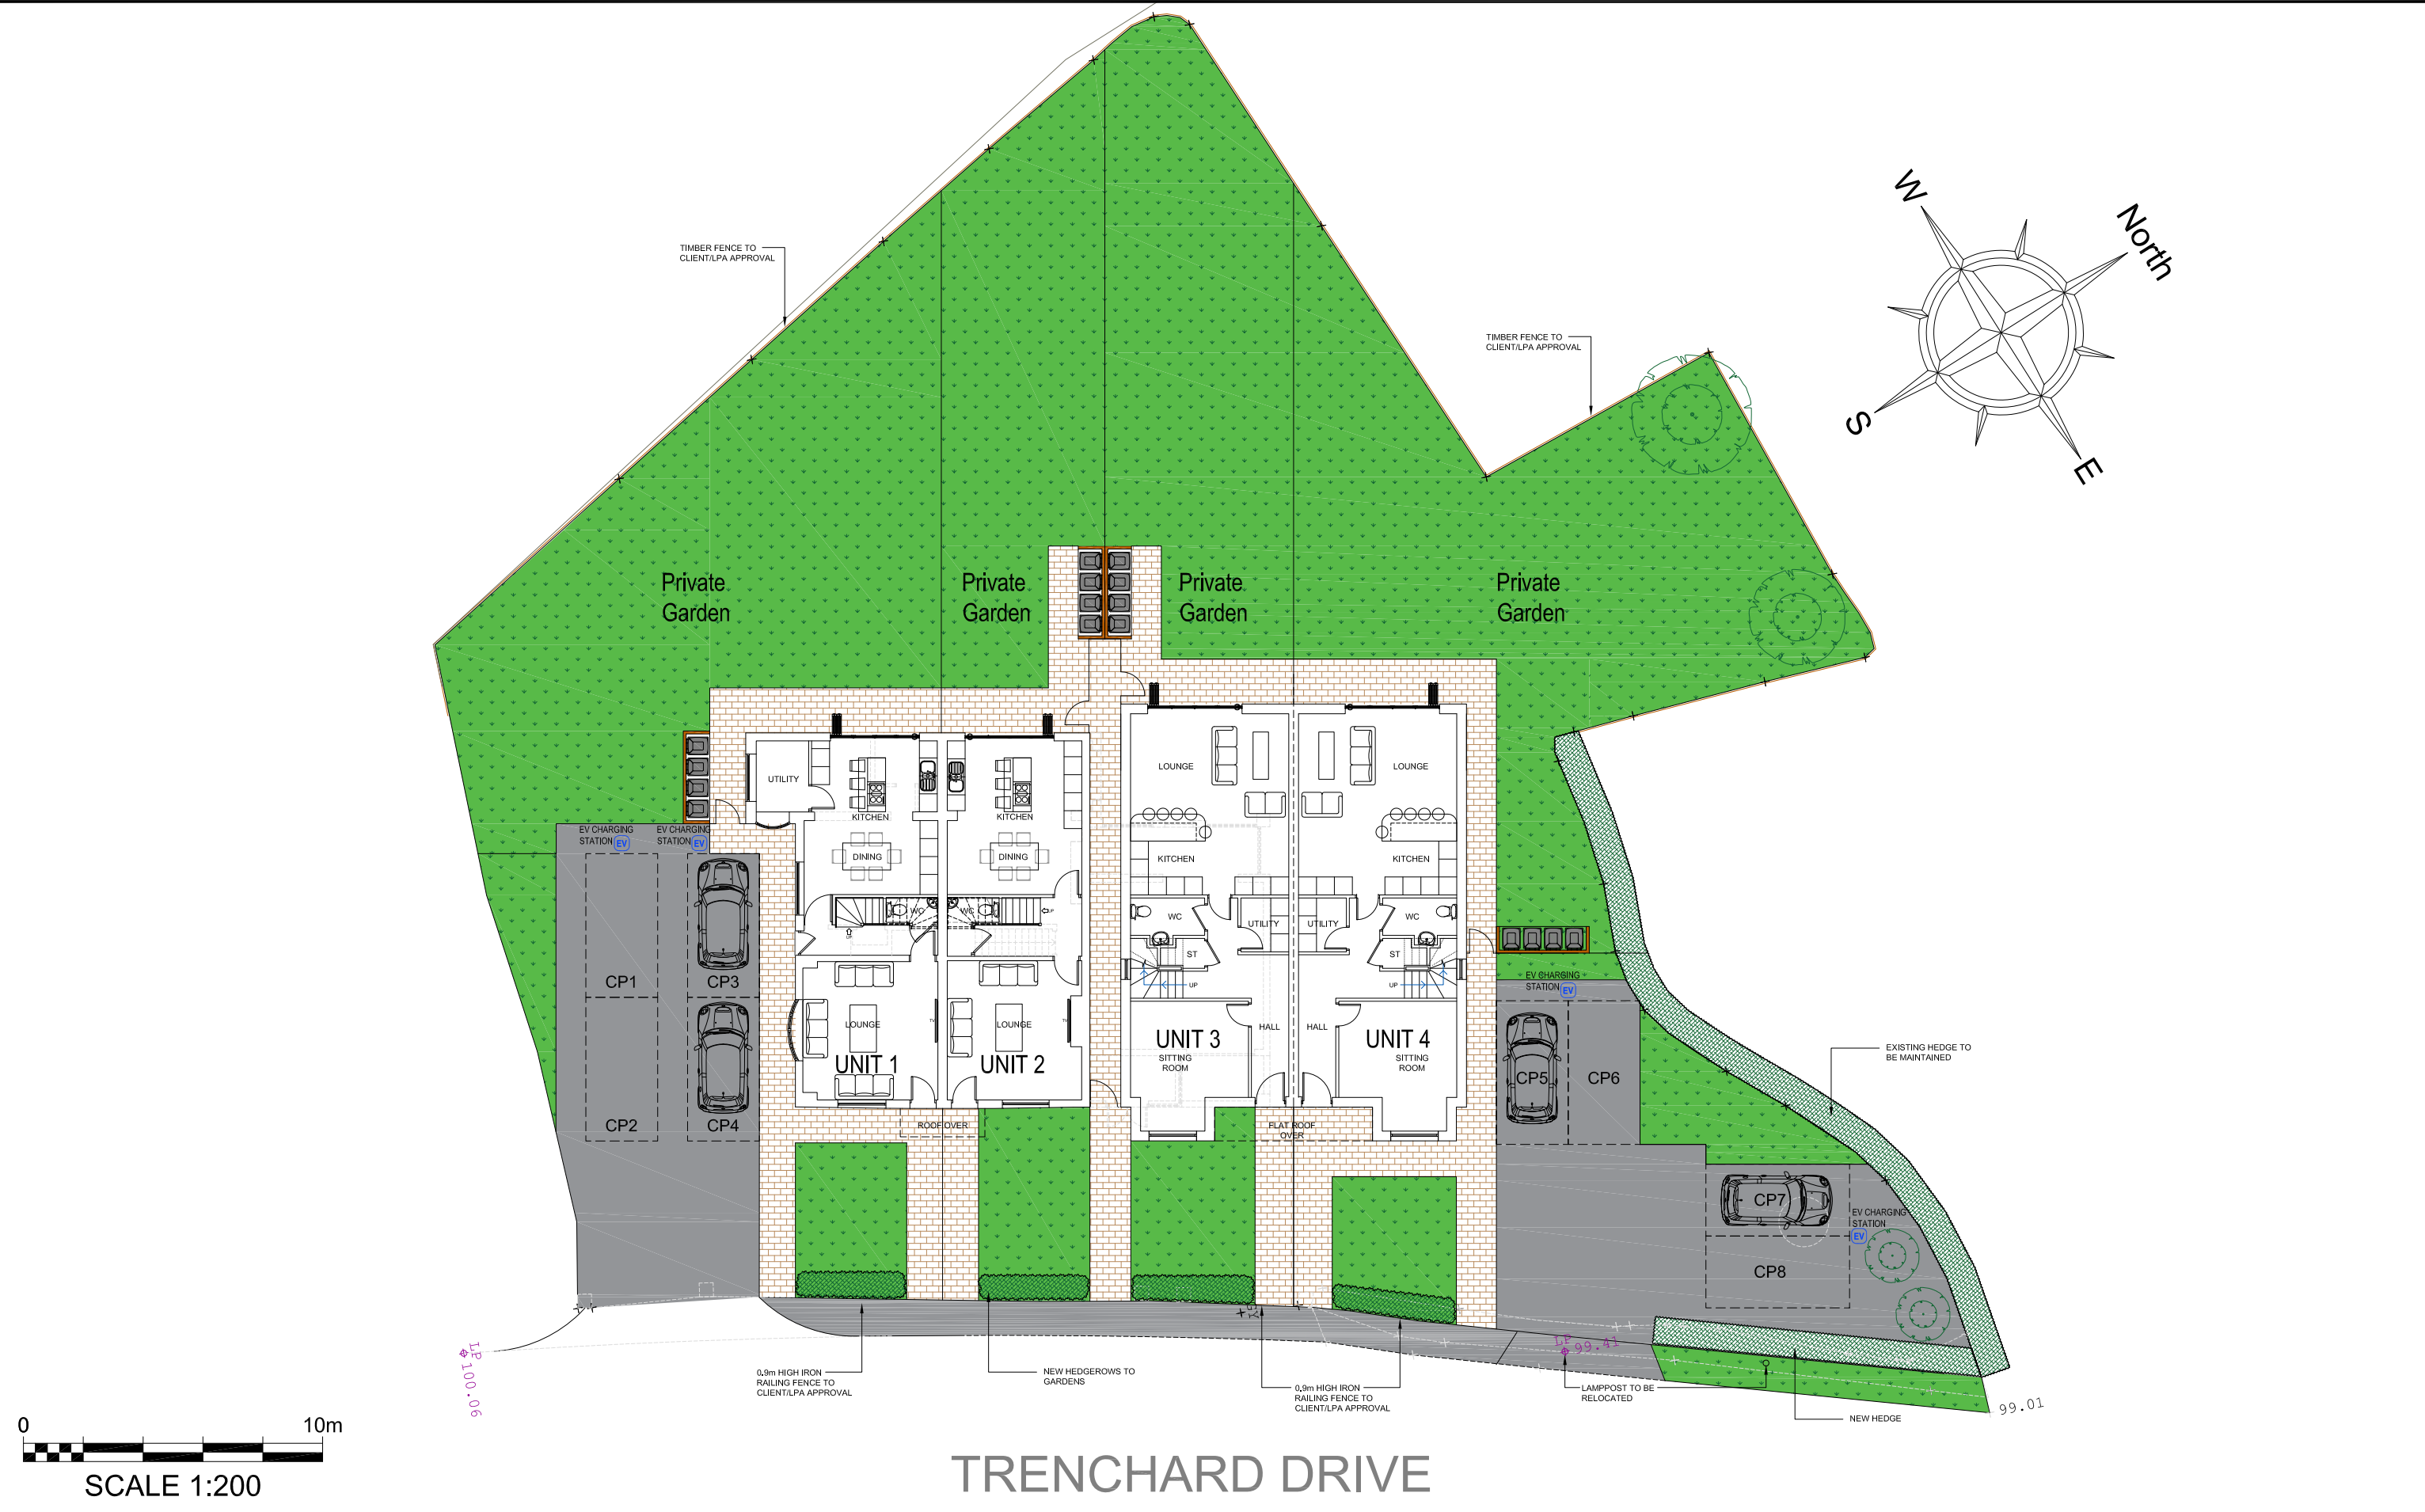

REVISIONS				 HOWARD & SEDDON A.R.I.B.A. CHARTERED ARCHITECTS 64 WASHWAY ROAD SALE, CHESHIRE, M33 7RE TEL NO. 0161 - 973 8296 FAX NO. 0161 - 962 3485 E-MAIL : ADMIN@HOWARDANDEDSON.CO.UK	PROJECT PROPOSED RESIDENTIAL DEVELOPMENT 27/29 TRENCHARD DRIVE MANCHESTER	TITLE PROPOSED SITE PLAN	DRAWN TB	DRG No.
REV	DESCRIPTION	BY	DATE				DATE 07.07.20	13,673/08
D	UNITS REVISED	RW	28.02.23		CLIENT MR SINGH			
C	UNITS 1 & 2 REVISED	RW	20.01.21					
B	EVC POINTS ADDED AND LANDSCAPING REVISED	RW	13.08.20					
A	First Issue.	RW	07.07.20					
							SCALE 1:200 (A3)	AMENDMENT D