

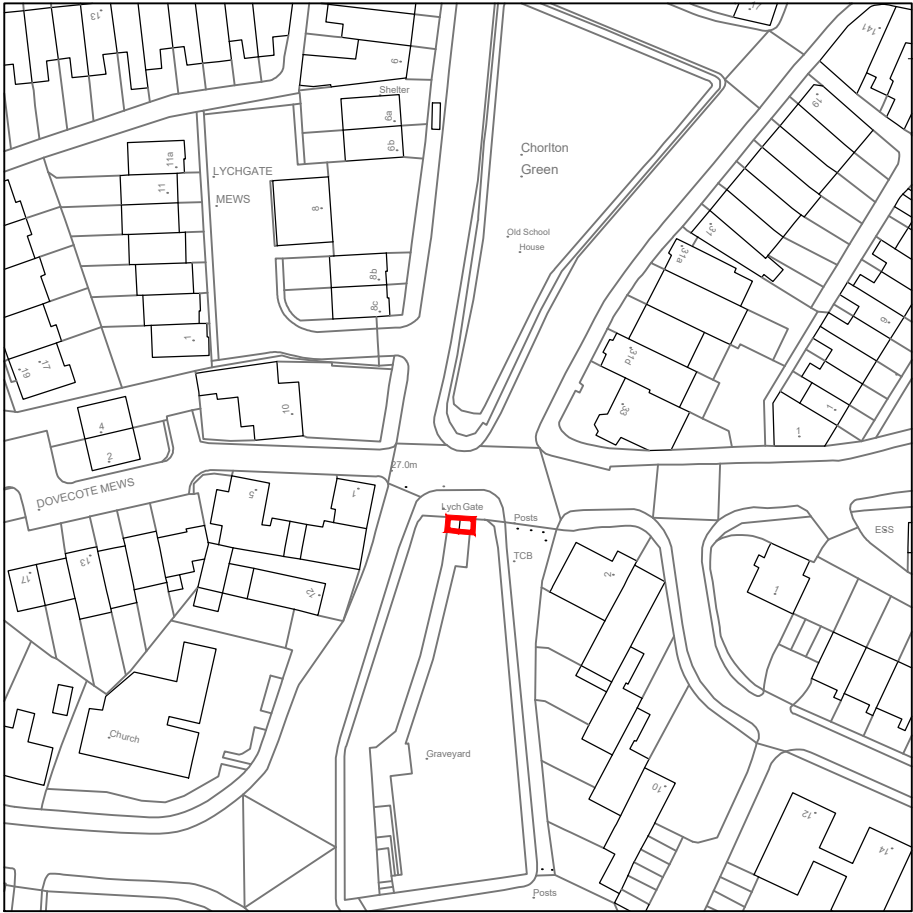


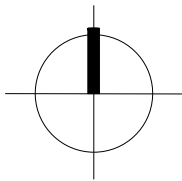

Location Plan as Existing
SCALE 1:1250

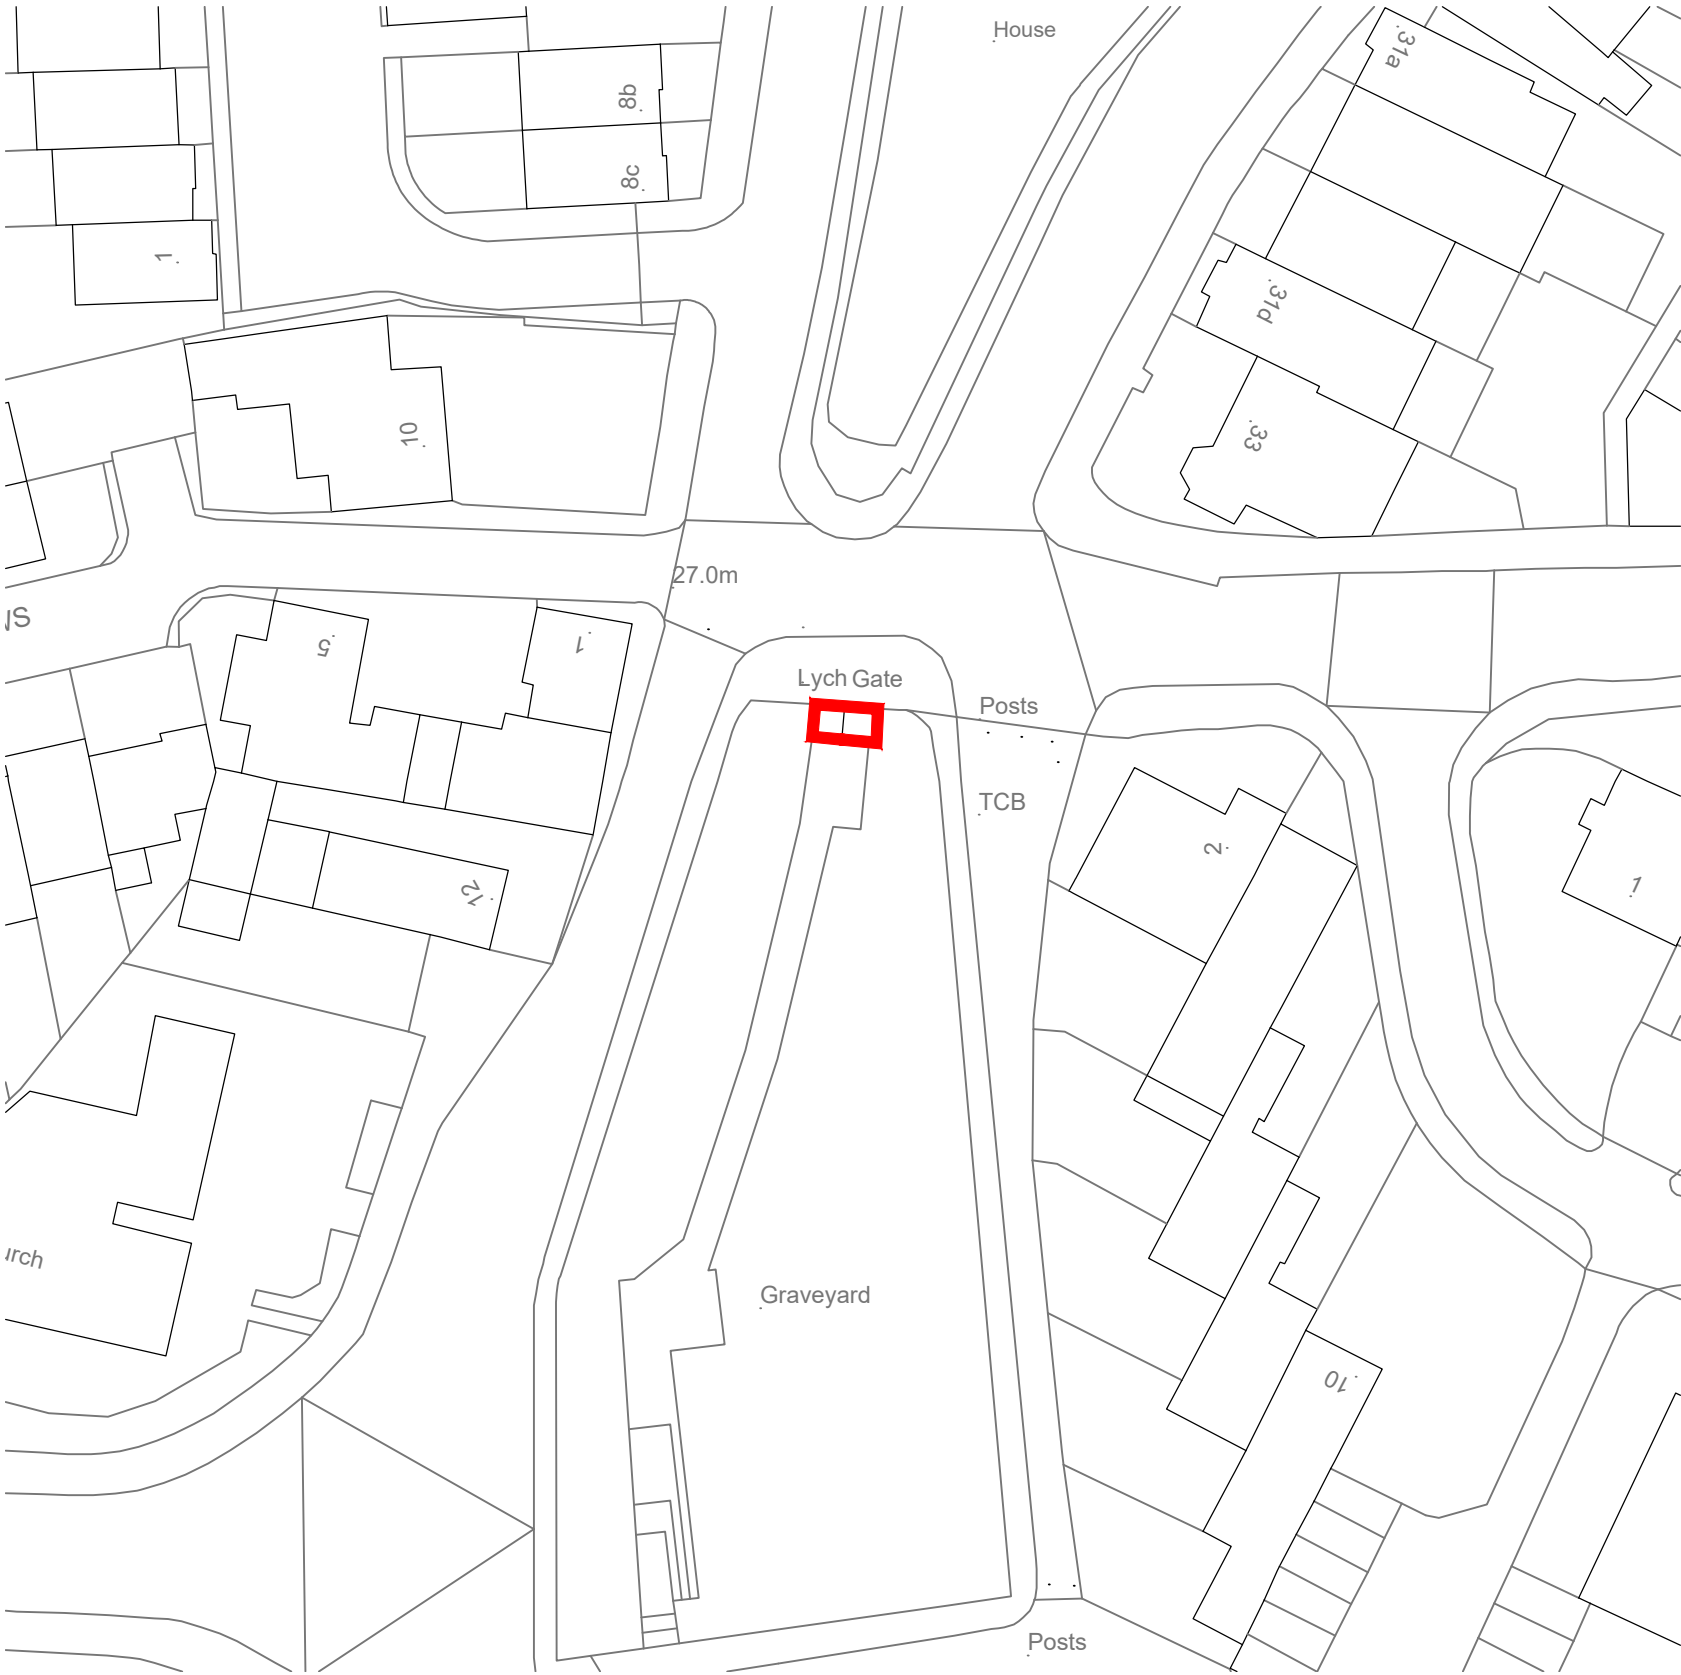

Site Plan as Existing
SCALE 1:500

Contract Nether Alderley Parish Hall		Location Plan and Site Plan			
Client Nether Alderley Parish Council					
Building / Structure Nether Alderley Parish Hall		Contract No.	1905	Drawn	Ash.K
		Date	Jan 2020	Revision	LBC 01
				Drawing No.	101
				Scale	As Noted @ A3
KEPCZYK PEARCE SANDERSON ARCHITECTS, SURVEYORS & HISTORIC BUILDING CONSULTANTS		Address: 75 Wilmslow Road, Handforth, Cheshire SK9 3EN Tel: 01625 400103			