


This drawing is the property of SPG DESIGN LIMITED. Copyright is reserved by them and no part of this drawing may be reproduced in any form or by any means, electronic or mechanical, including photocopying, recording, or by any information storage and retrieval system, without the prior written permission of the copyright owner. The drawing is issued on the condition that it is not copied, reproduced, retained or disclosed to any unauthorised person, either wholly or in part without the consent in writing of:

Do not scale off this drawing - All dimensions and setting out to be verified on site. If in doubt contact the originator for clarification.

NOTES:

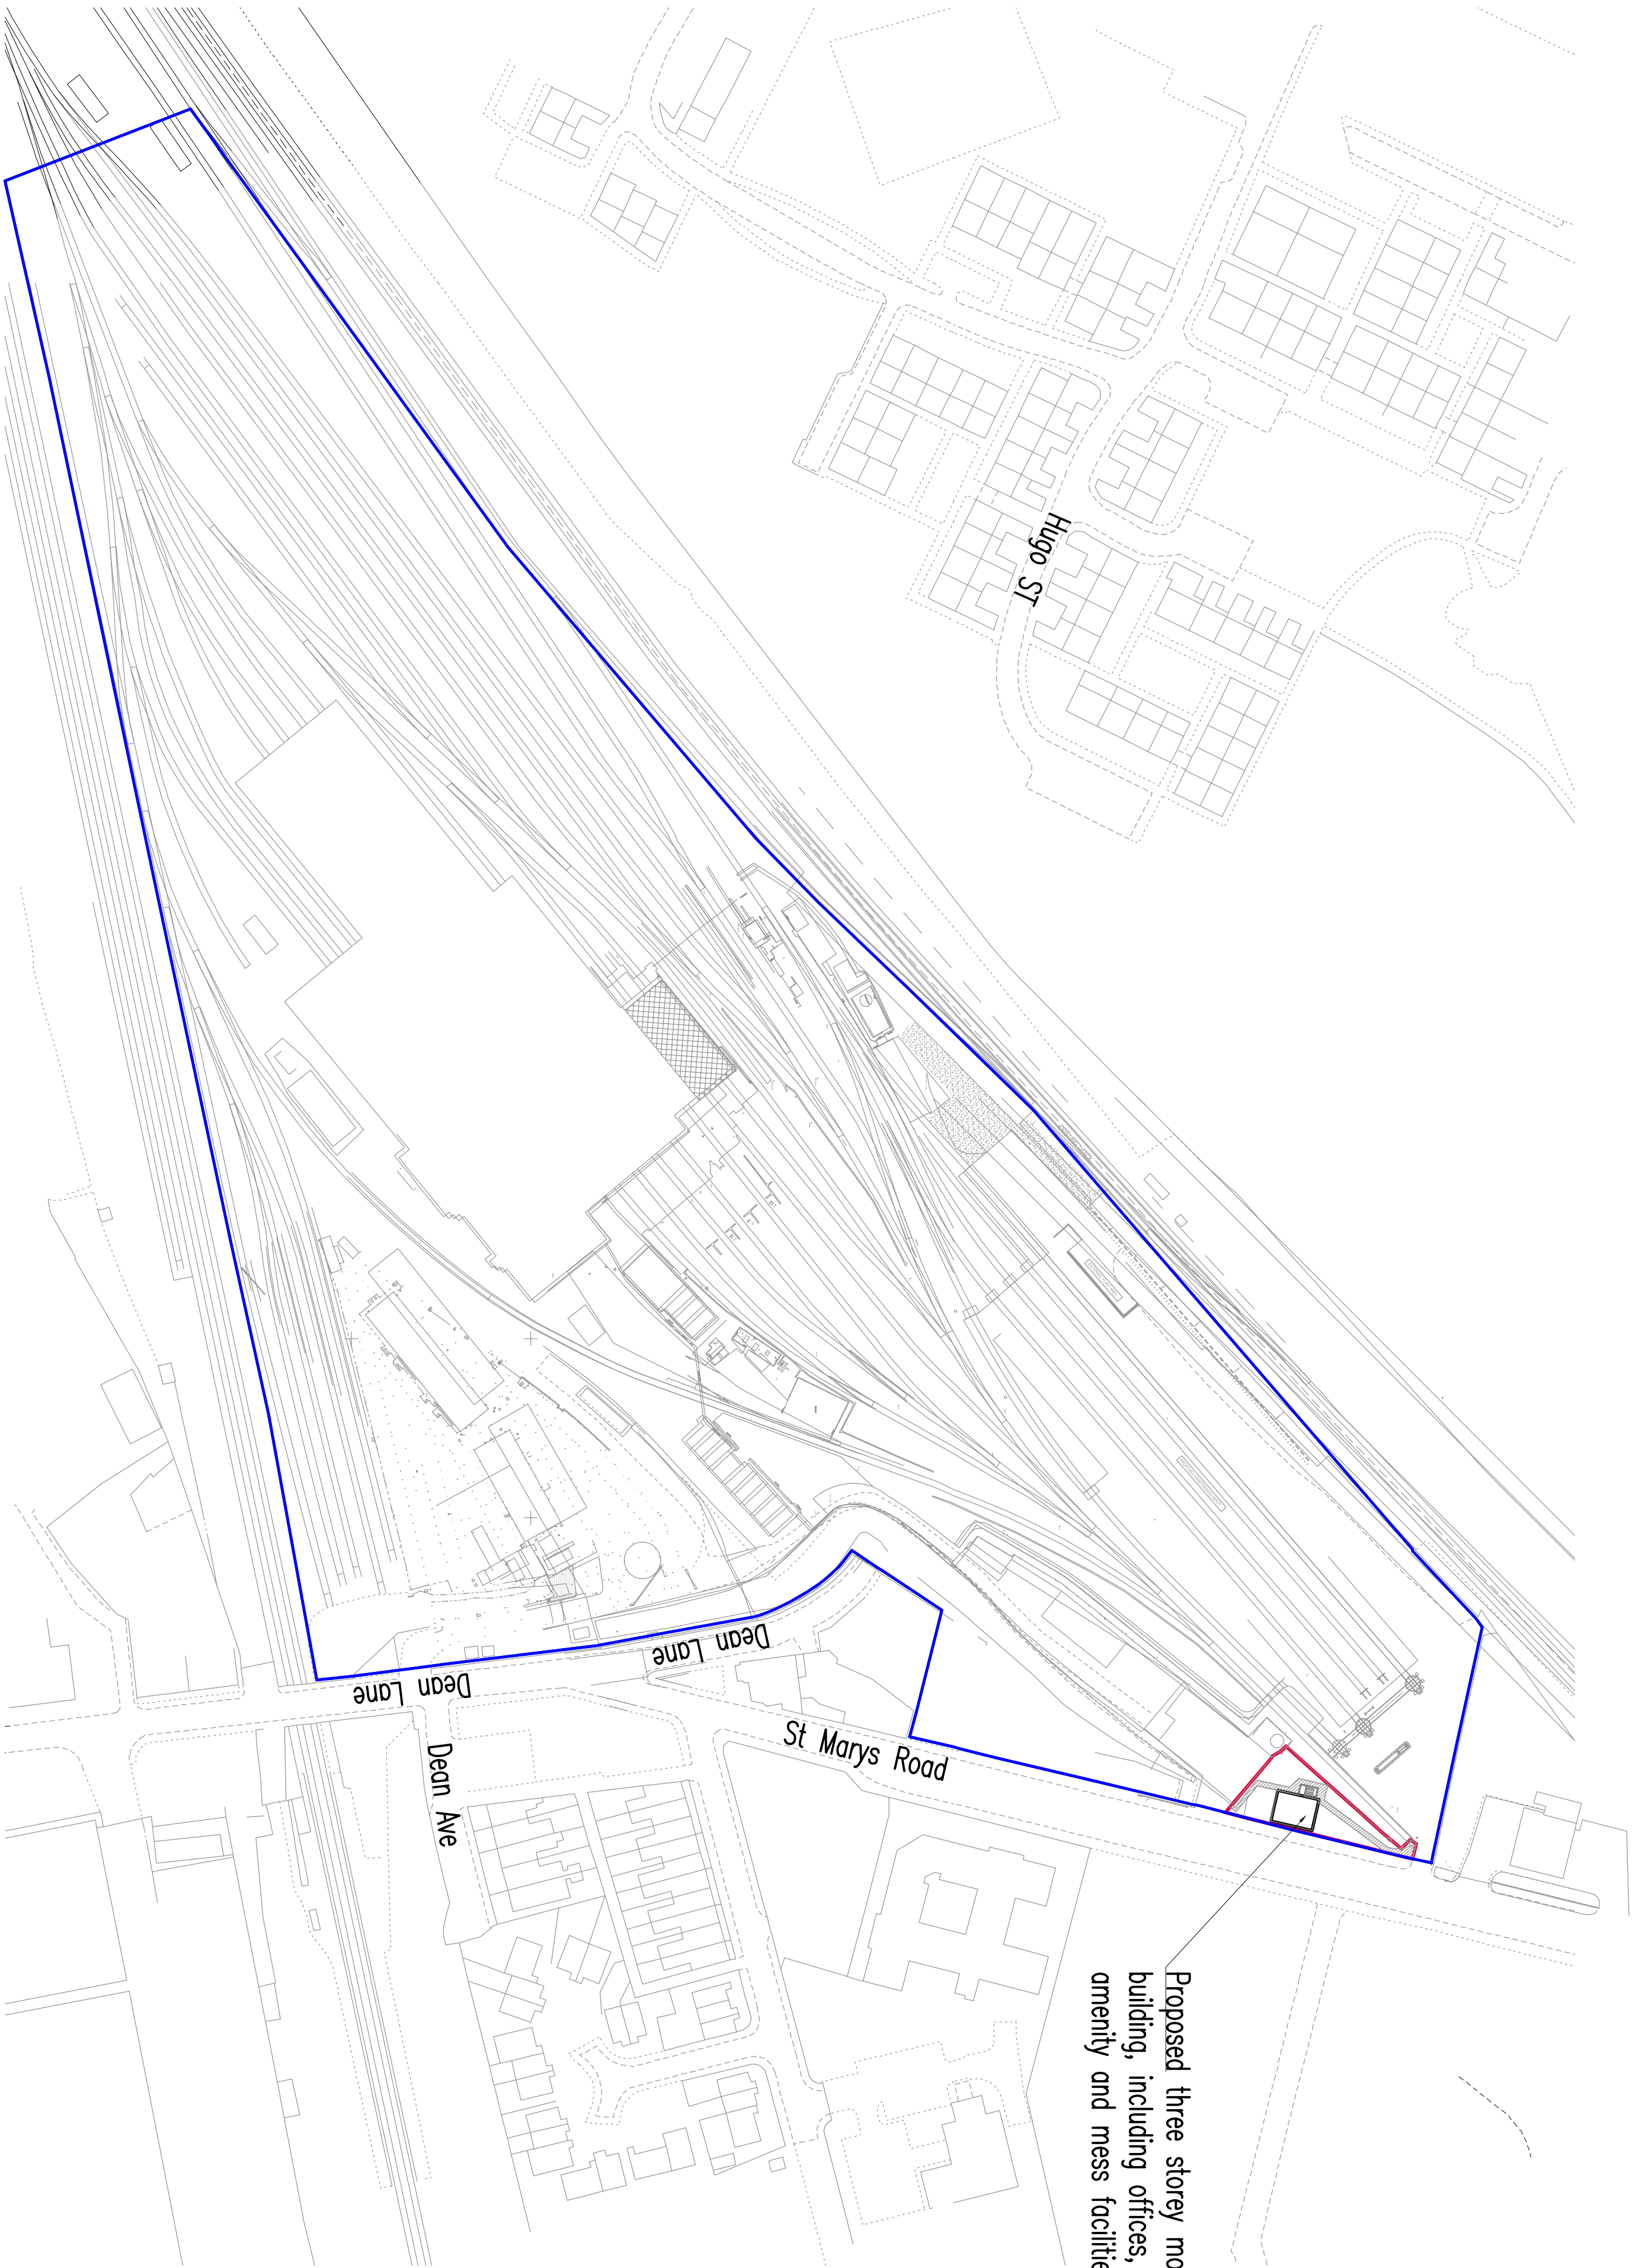

Proposed three storey modular building, including offices, amenity and mess facilities.


Rev	Date	Description	By	CHKD
A	19.04.23	Street names added to map	SG	

Drawing status:
Preliminary ☒ For Approval ☐
For Tender ☐ For Construction ☐
For Comment ☒ For Record ☐

Client:

Northern Trains Ltd

Consultant
ARCHITECTURAL CONSULTANTS
135 Sutton Avenue Coventry CV5 7ER
T: 01876 540054
www.spg-design.com

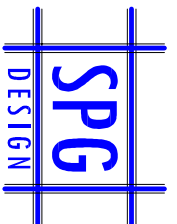

Site Location
Newton Heath Train Maintenance Depot

Project Title:
Newton Heath Returbishment

Drawing Title:

Proposed 3 Storey Offices At St Marys Gate (Site Plan)

Project No.:	Dwg No.:	Revision:
8448	SMO-01	A
Drawn:	Scale:	Date:
SG	1:1250 @ A1	Feb 2023