




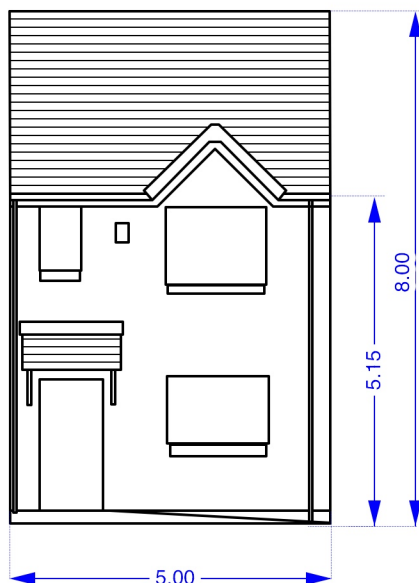


Front Elevation - Existing
(1:100)

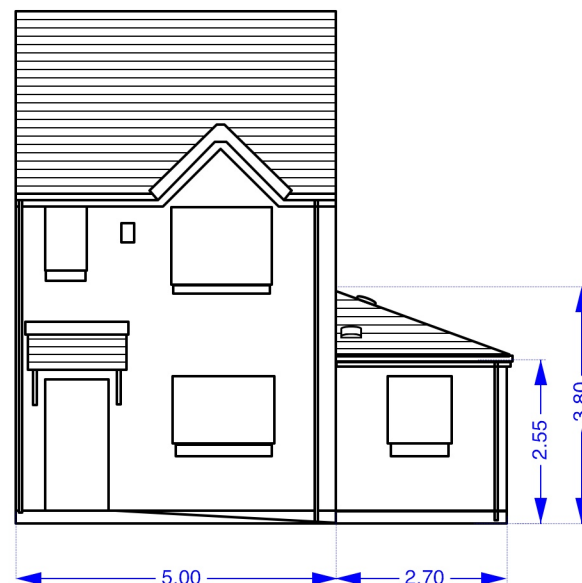



Front Elevation - Proposed
(1:100)

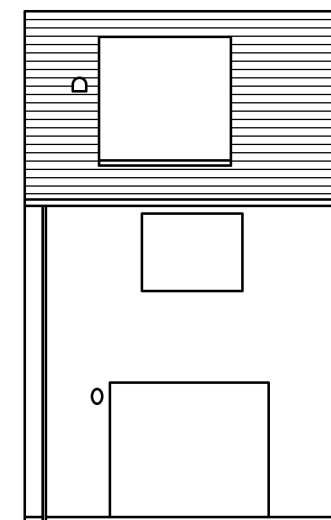

Rear Elevation - Existing
(1:100)

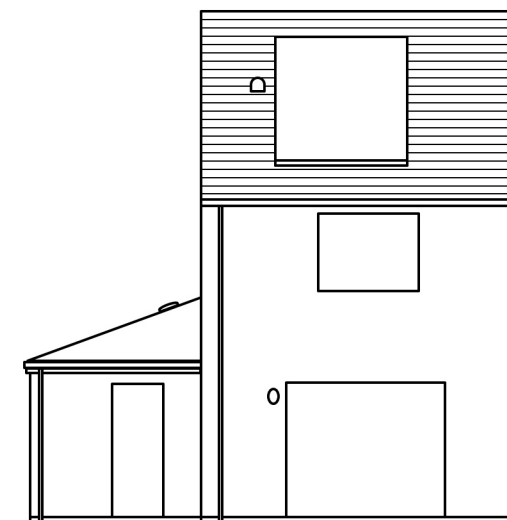

Rear Elevation - Proposed
(1:100)

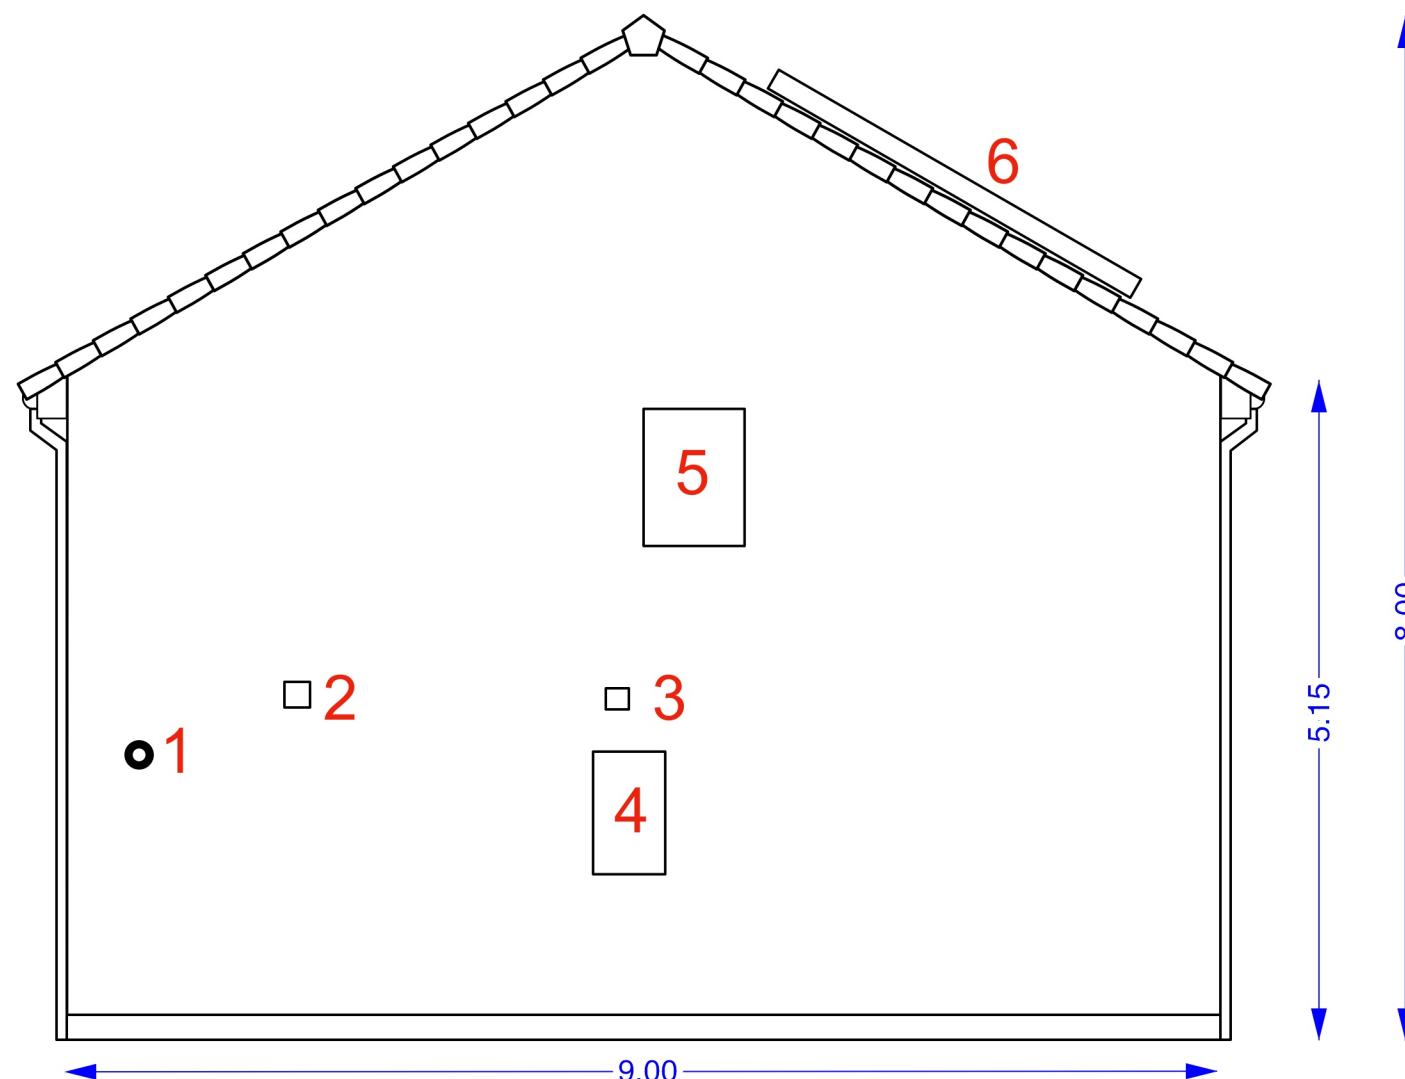 

Side Elevation - Existing
(1:50)

1. Combi Boiler Vent
2. Cooker Hood Extractor Vent
3. Toilet Extractor Vent
4. Toilet Window
5. Bathroom Window
6. Solar Panels



171 Darley Avenue Ground Floor Extension
Front, Rear, and Existing Side Elevations

Scale: 1:100 & 1:50
Paper: A3

Drawn by: NR
Date: 14/02/2023

For: Lauren Berger
171 Darley Avenue, Manchester, M21 7JG

Nathan Rae admin@nathanrae.co.uk