




Do not scale off this drawing. All dimensions to be checked on site prior to manufacture and construction. This drawing is the property of 512 Design Studio and should not be reproduced without permission. All discrepancies to be brought to the attention of the architect immediately. This drawing is to be read in conjunction with the specification / bill of quantities and related drawings.

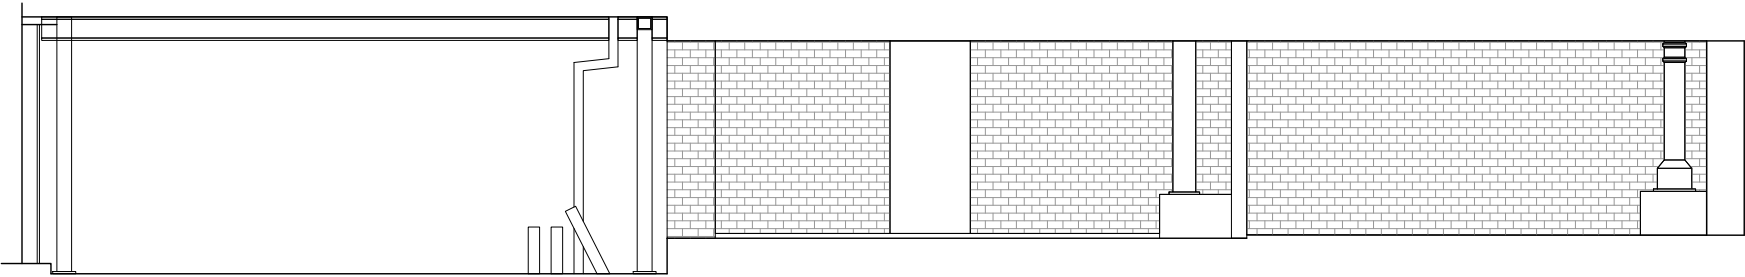


SECTION EE

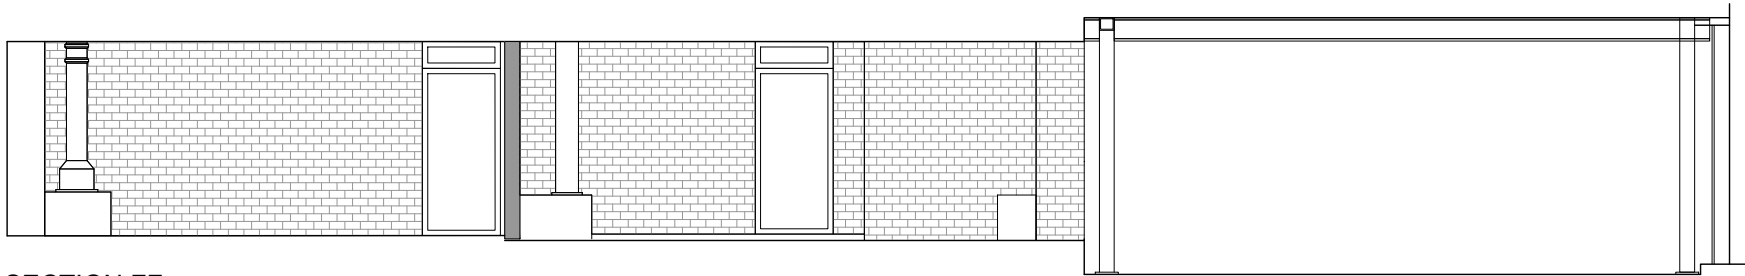

SECTION FF

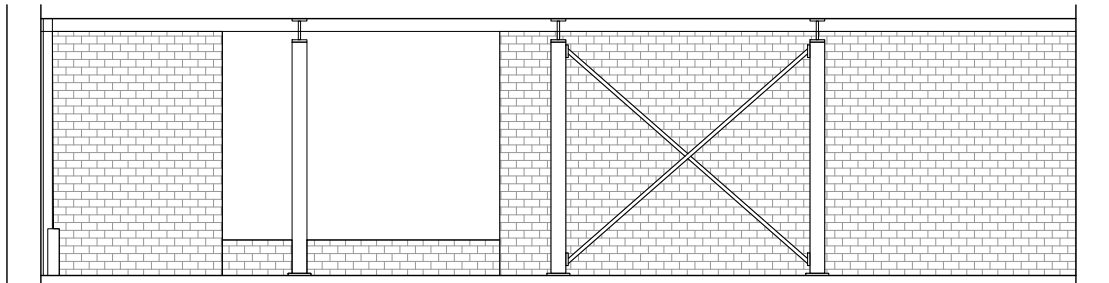

SECTION GG

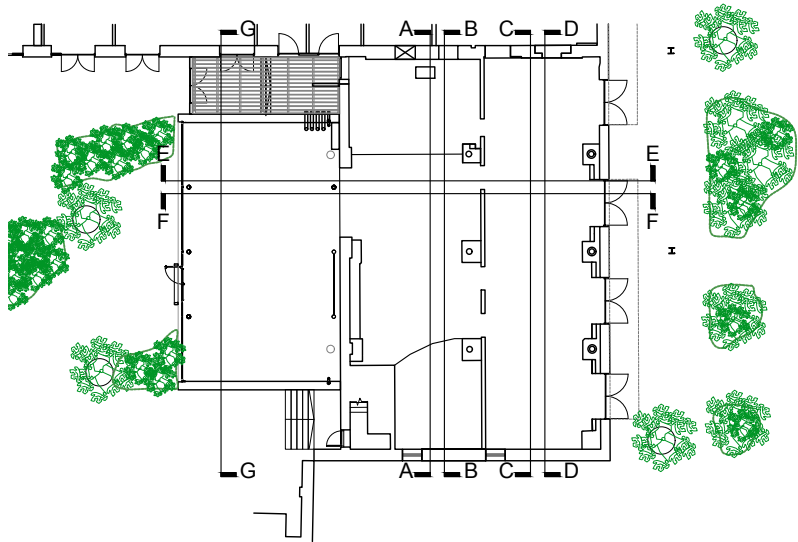

FLOOR PLAN
Scale 1:200

FIRST ISSUE			06.03.23	PM
ISSUE				
FOR INFORMATION				
DESIGN STUDIO				
t: 07817 392870 polly.512designstudio@gmail.com				
CLIENT:				
SEVEN BRO7HERS				
PROJECT ADDRESS:				
KAMPUS G5 MINSULL STREET, MANCHESTER				
TITLE:				
EXISTING SECTIONS EE, FF, GG				
JOB NO:	SCALE:	DRAWN BY:		
7B05	1:50 @ A1	PM		
DWG NO:	REV:			
ES01.02	-			