

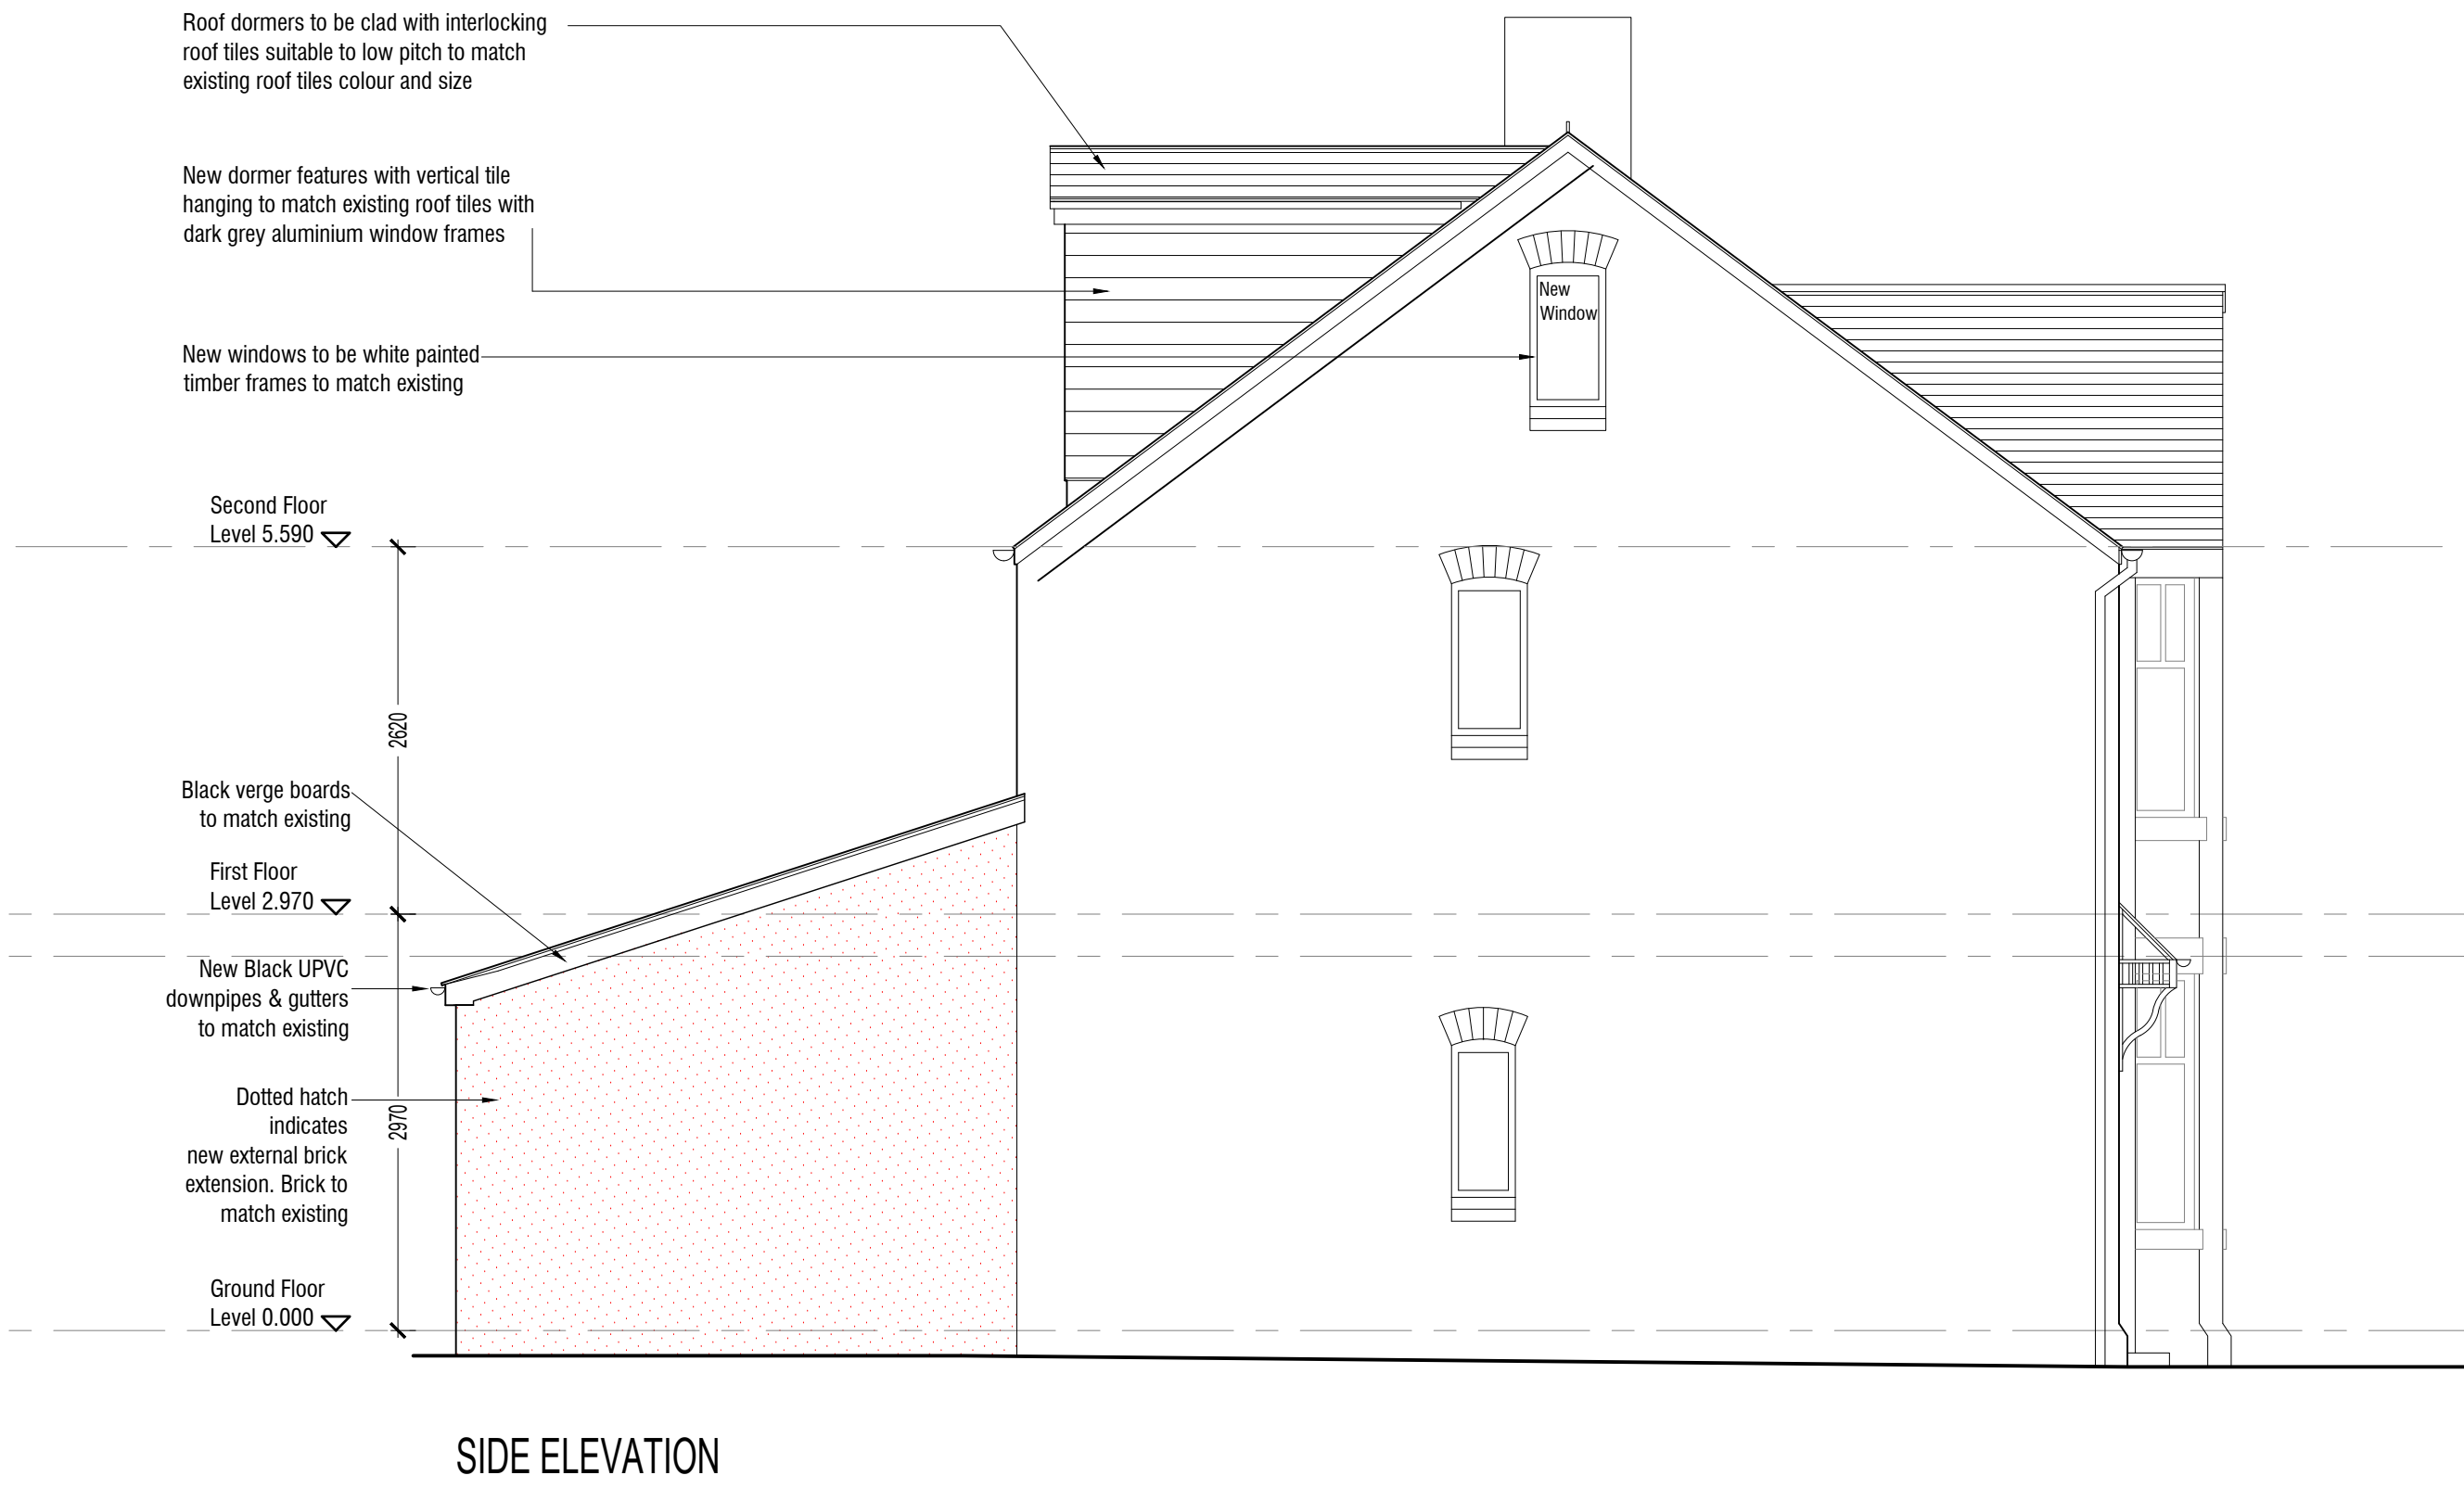
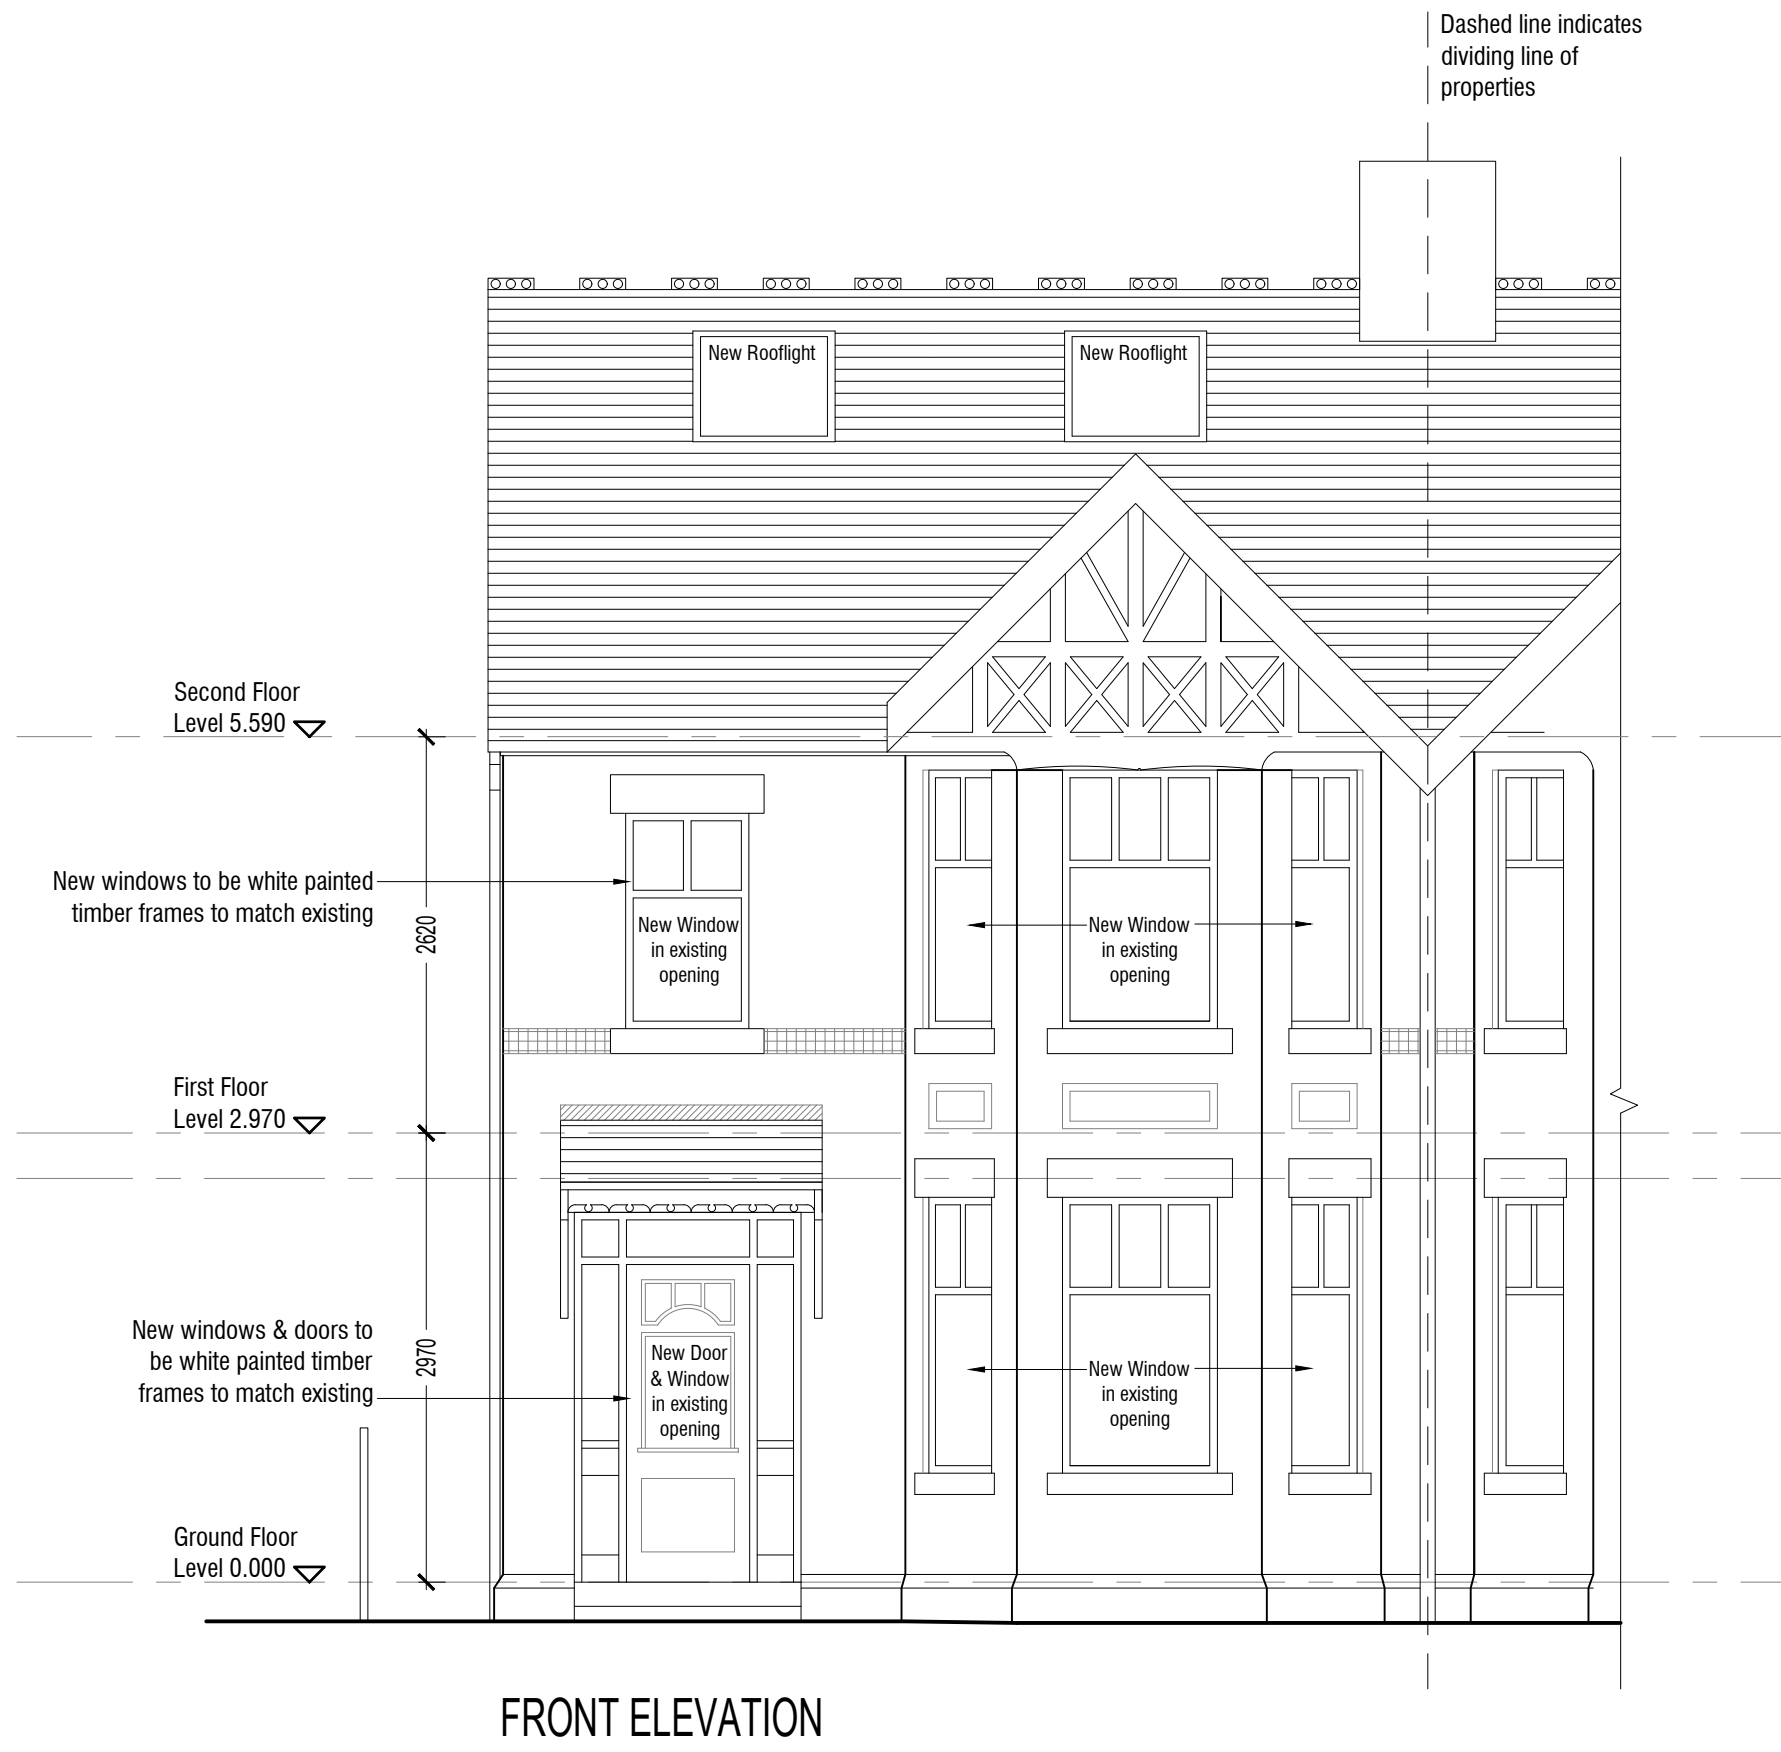
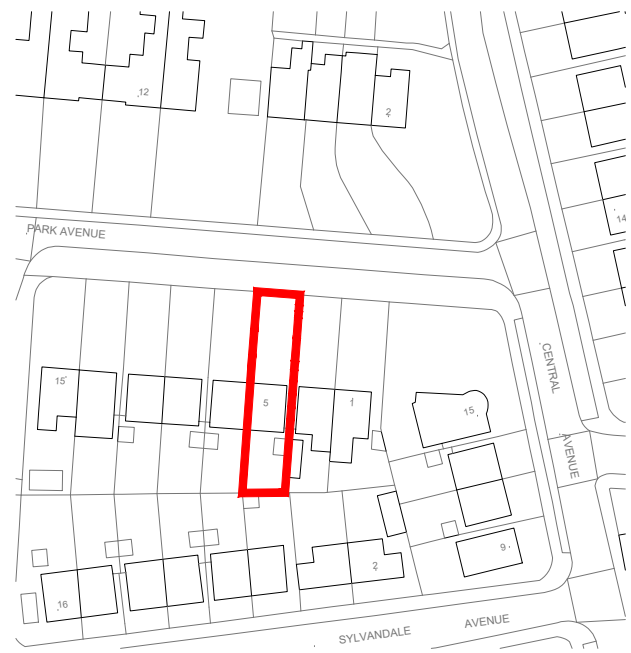


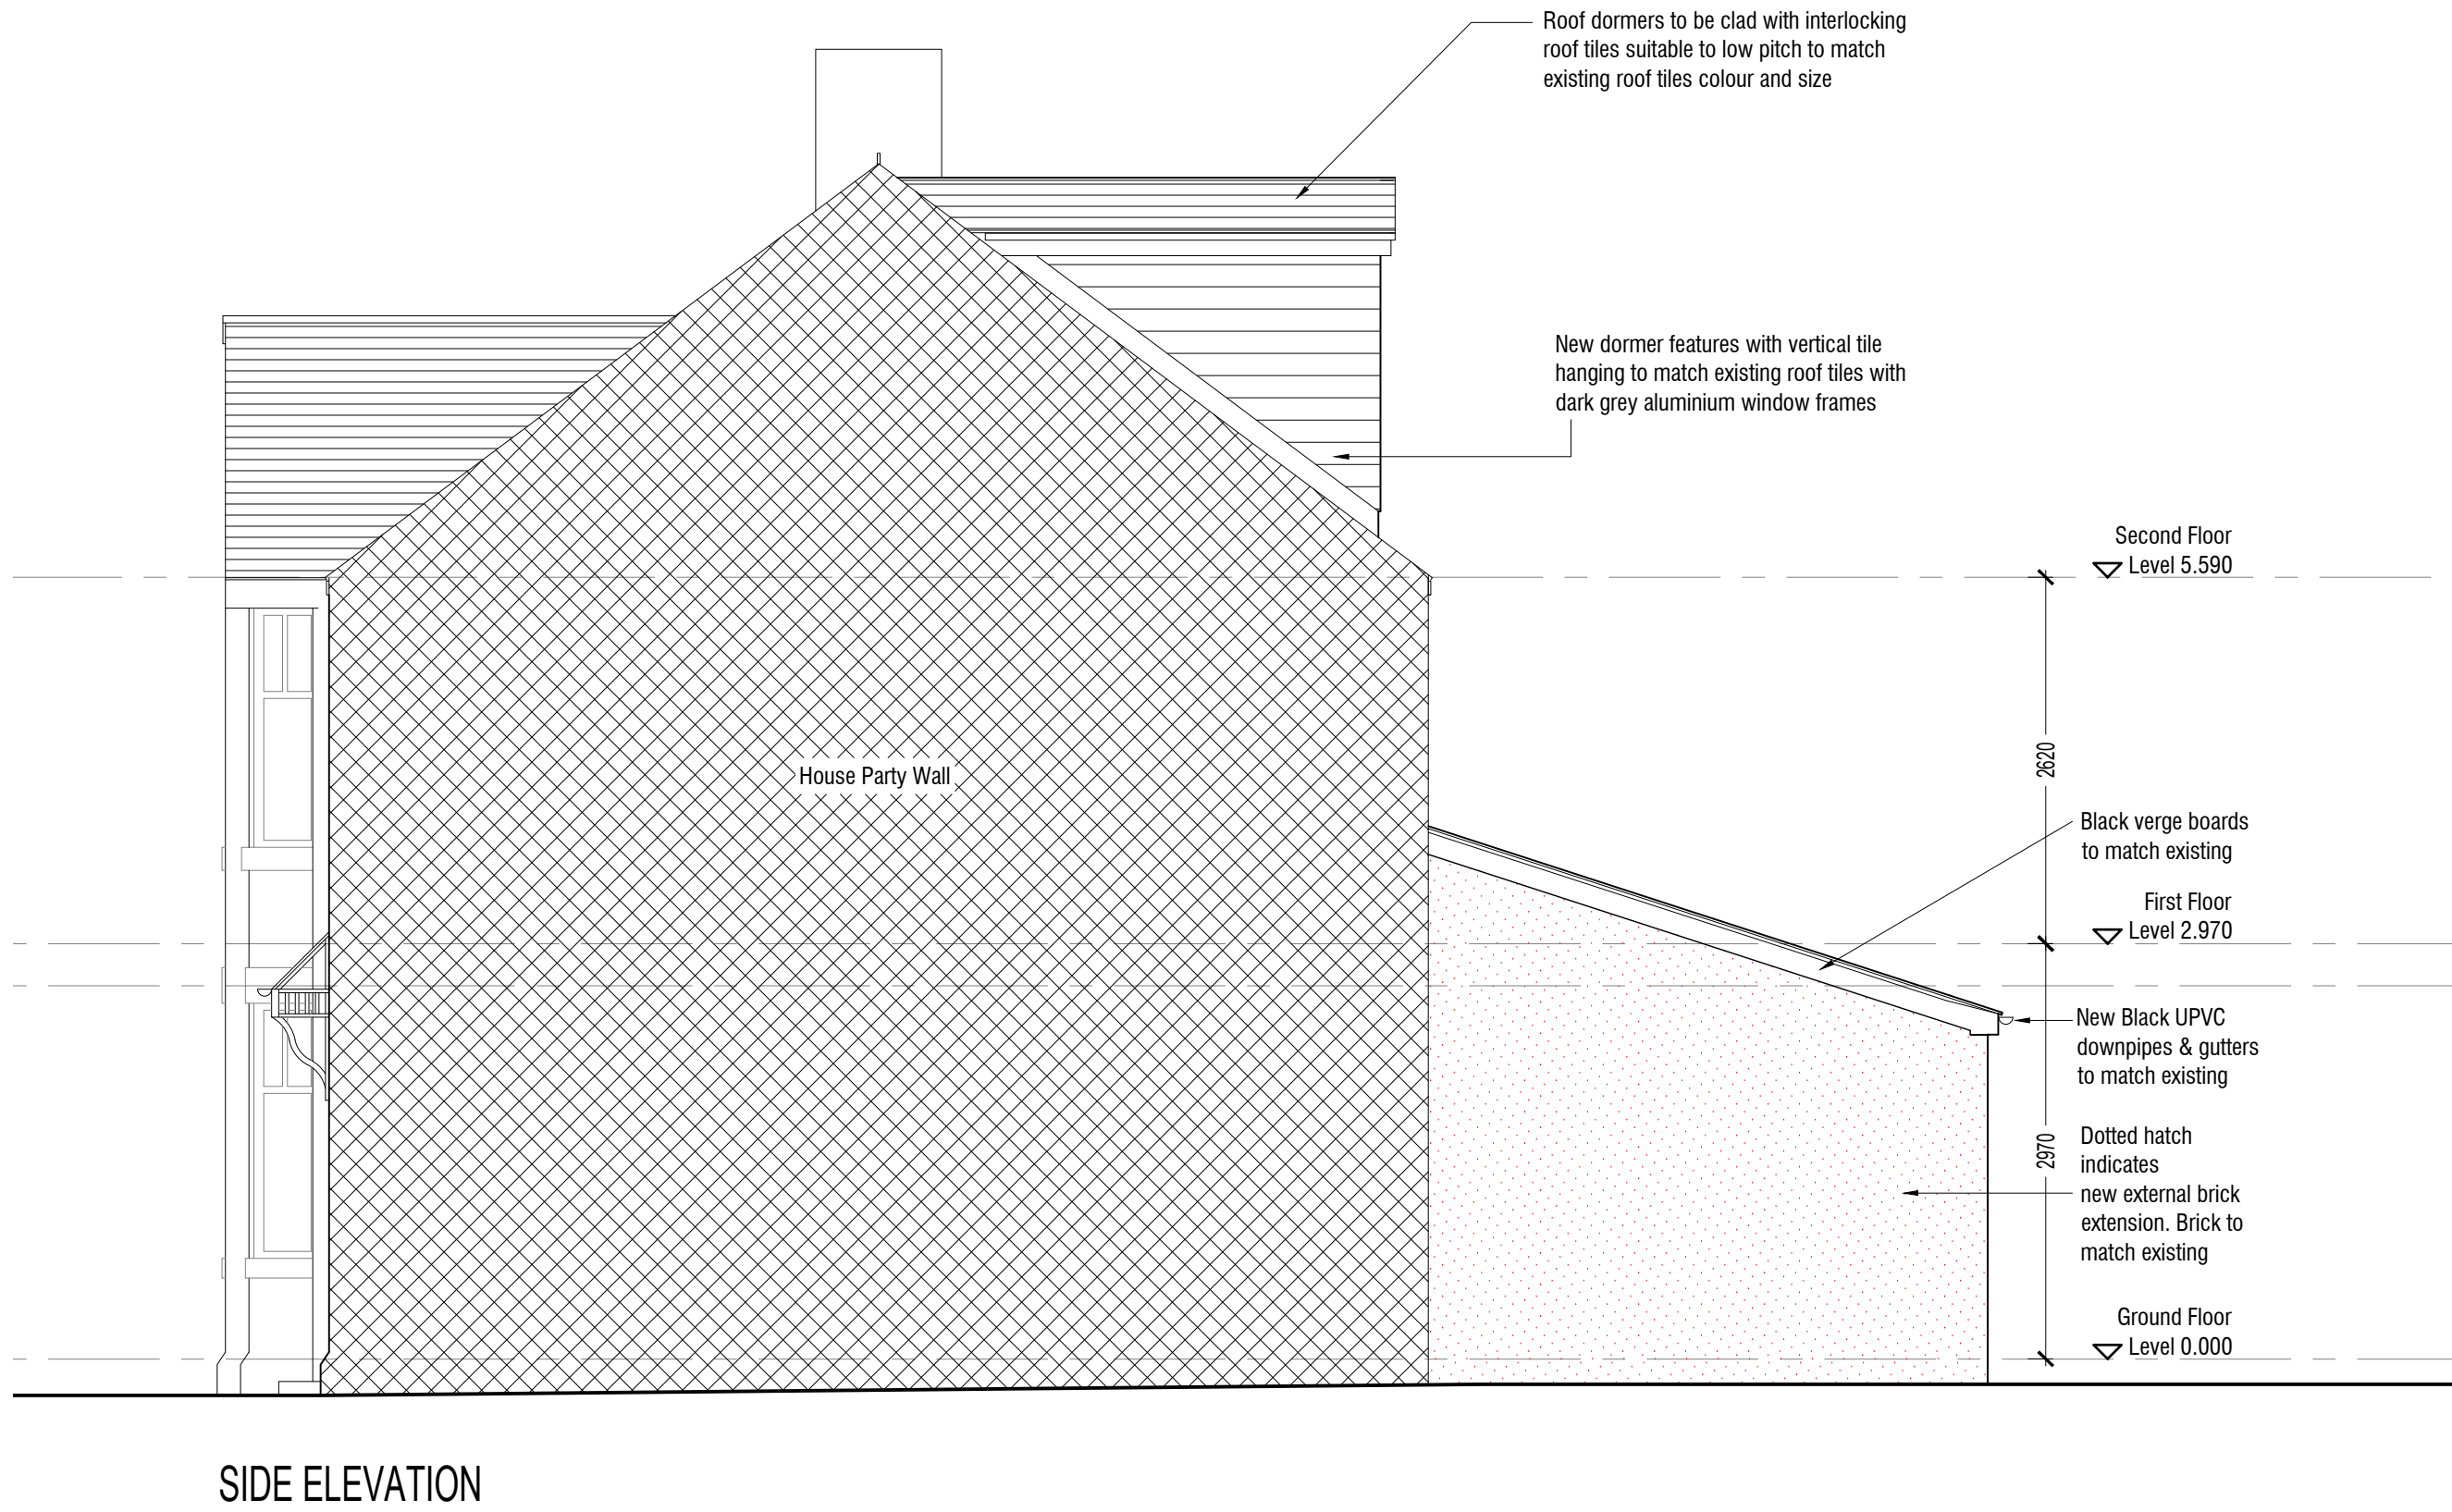

1:50 SCALE

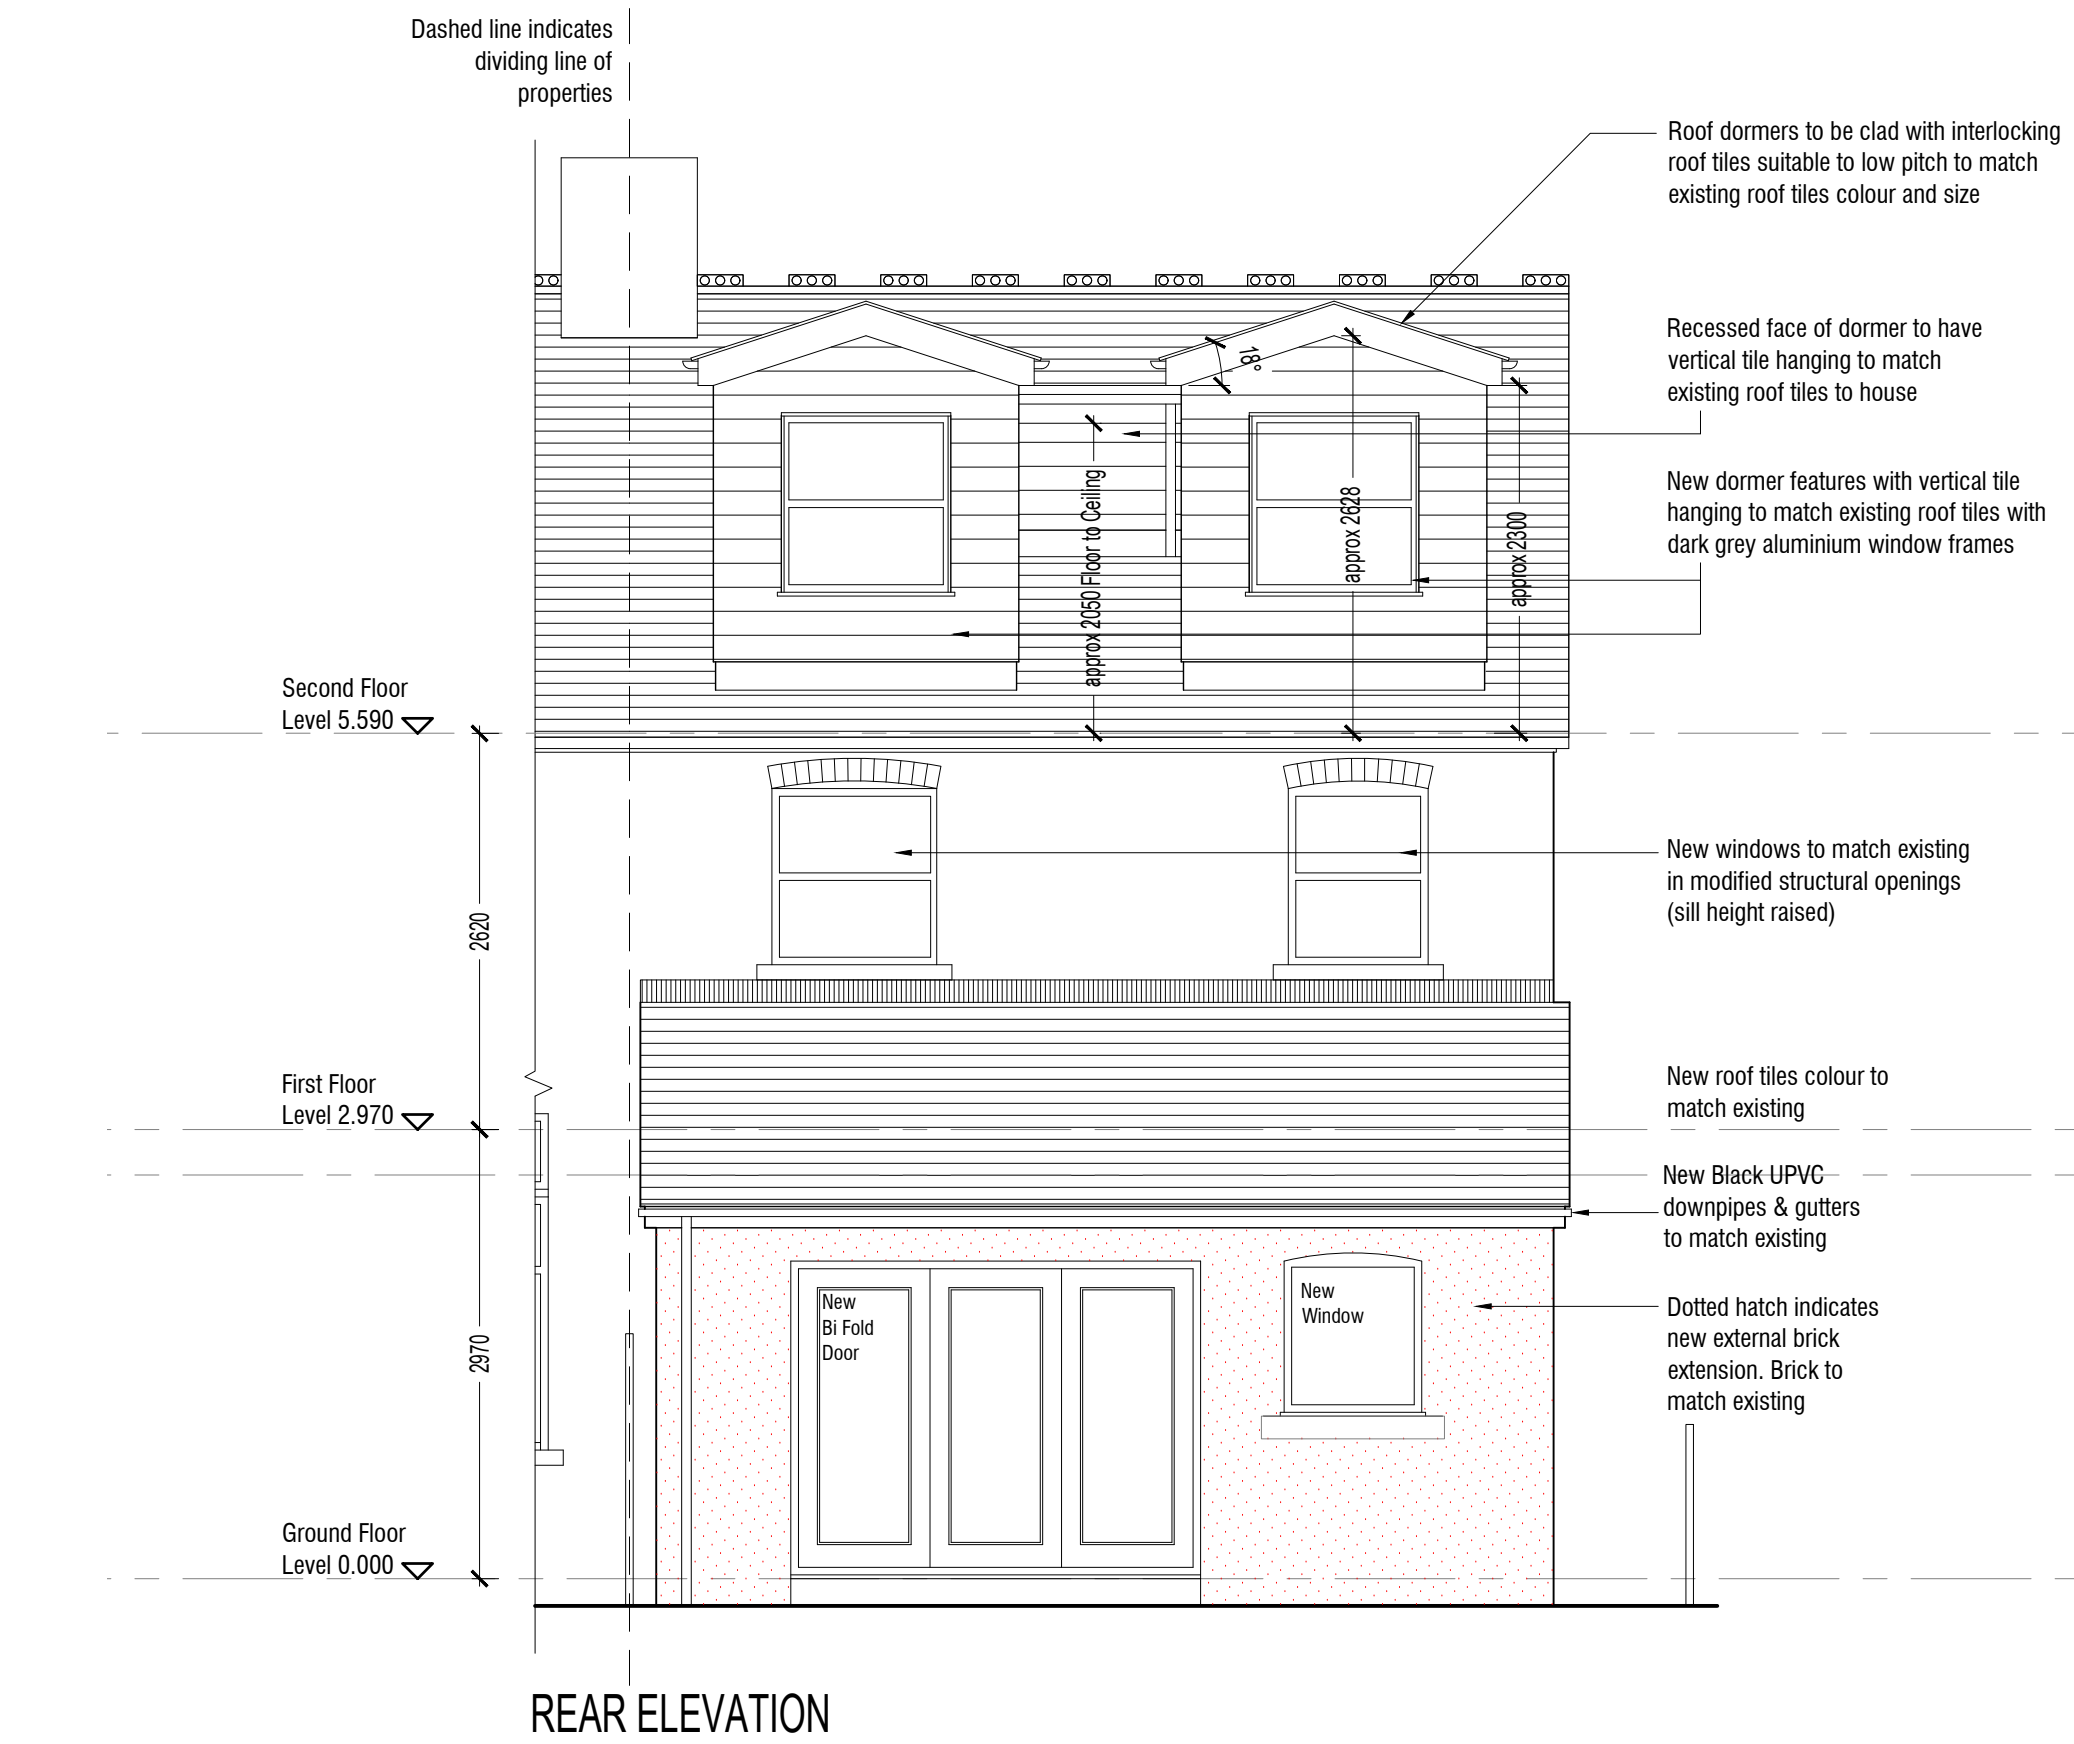

Site Plan scale 1:1250

F	Updated dormer roof finish as requested by Planning	PM	17.02.2023
E	Updated dormer roof to Planning request	PB	15.12.2022
D	Client's feedback amendments		16.11.2022
C	Client's feedback amendments		02.11.2022
B	Planners amendments		19.10.2022
A	Client's feedback amendments	MK	12.07.2022
REV	DESCRIPTION	CHECK	DATE

CLIENT

Mr S A Shah

PROJECT

5 Park Avenue, Levenshulme, M19 2EE

DRAWING

Proposed Elevations

SCALE	DATE	DRAWN	CHECKED
1:50@A1	July 2022	PM	
DRAWING NO.	CAD REFERENCE NO.	REVISION	
R-0735-03		F	



2A Bank Street, Bury, Lancashire, BL9 0LA T: 0161 797 2077 F: 0161 797 2088
info@equilibriumarchitects.co.uk www.equilibriumarchitects.co.uk