

Existing Side Elevation



Existing Front Elevation




Existing Side Elevation




Proposed Rear Elevation

1:100

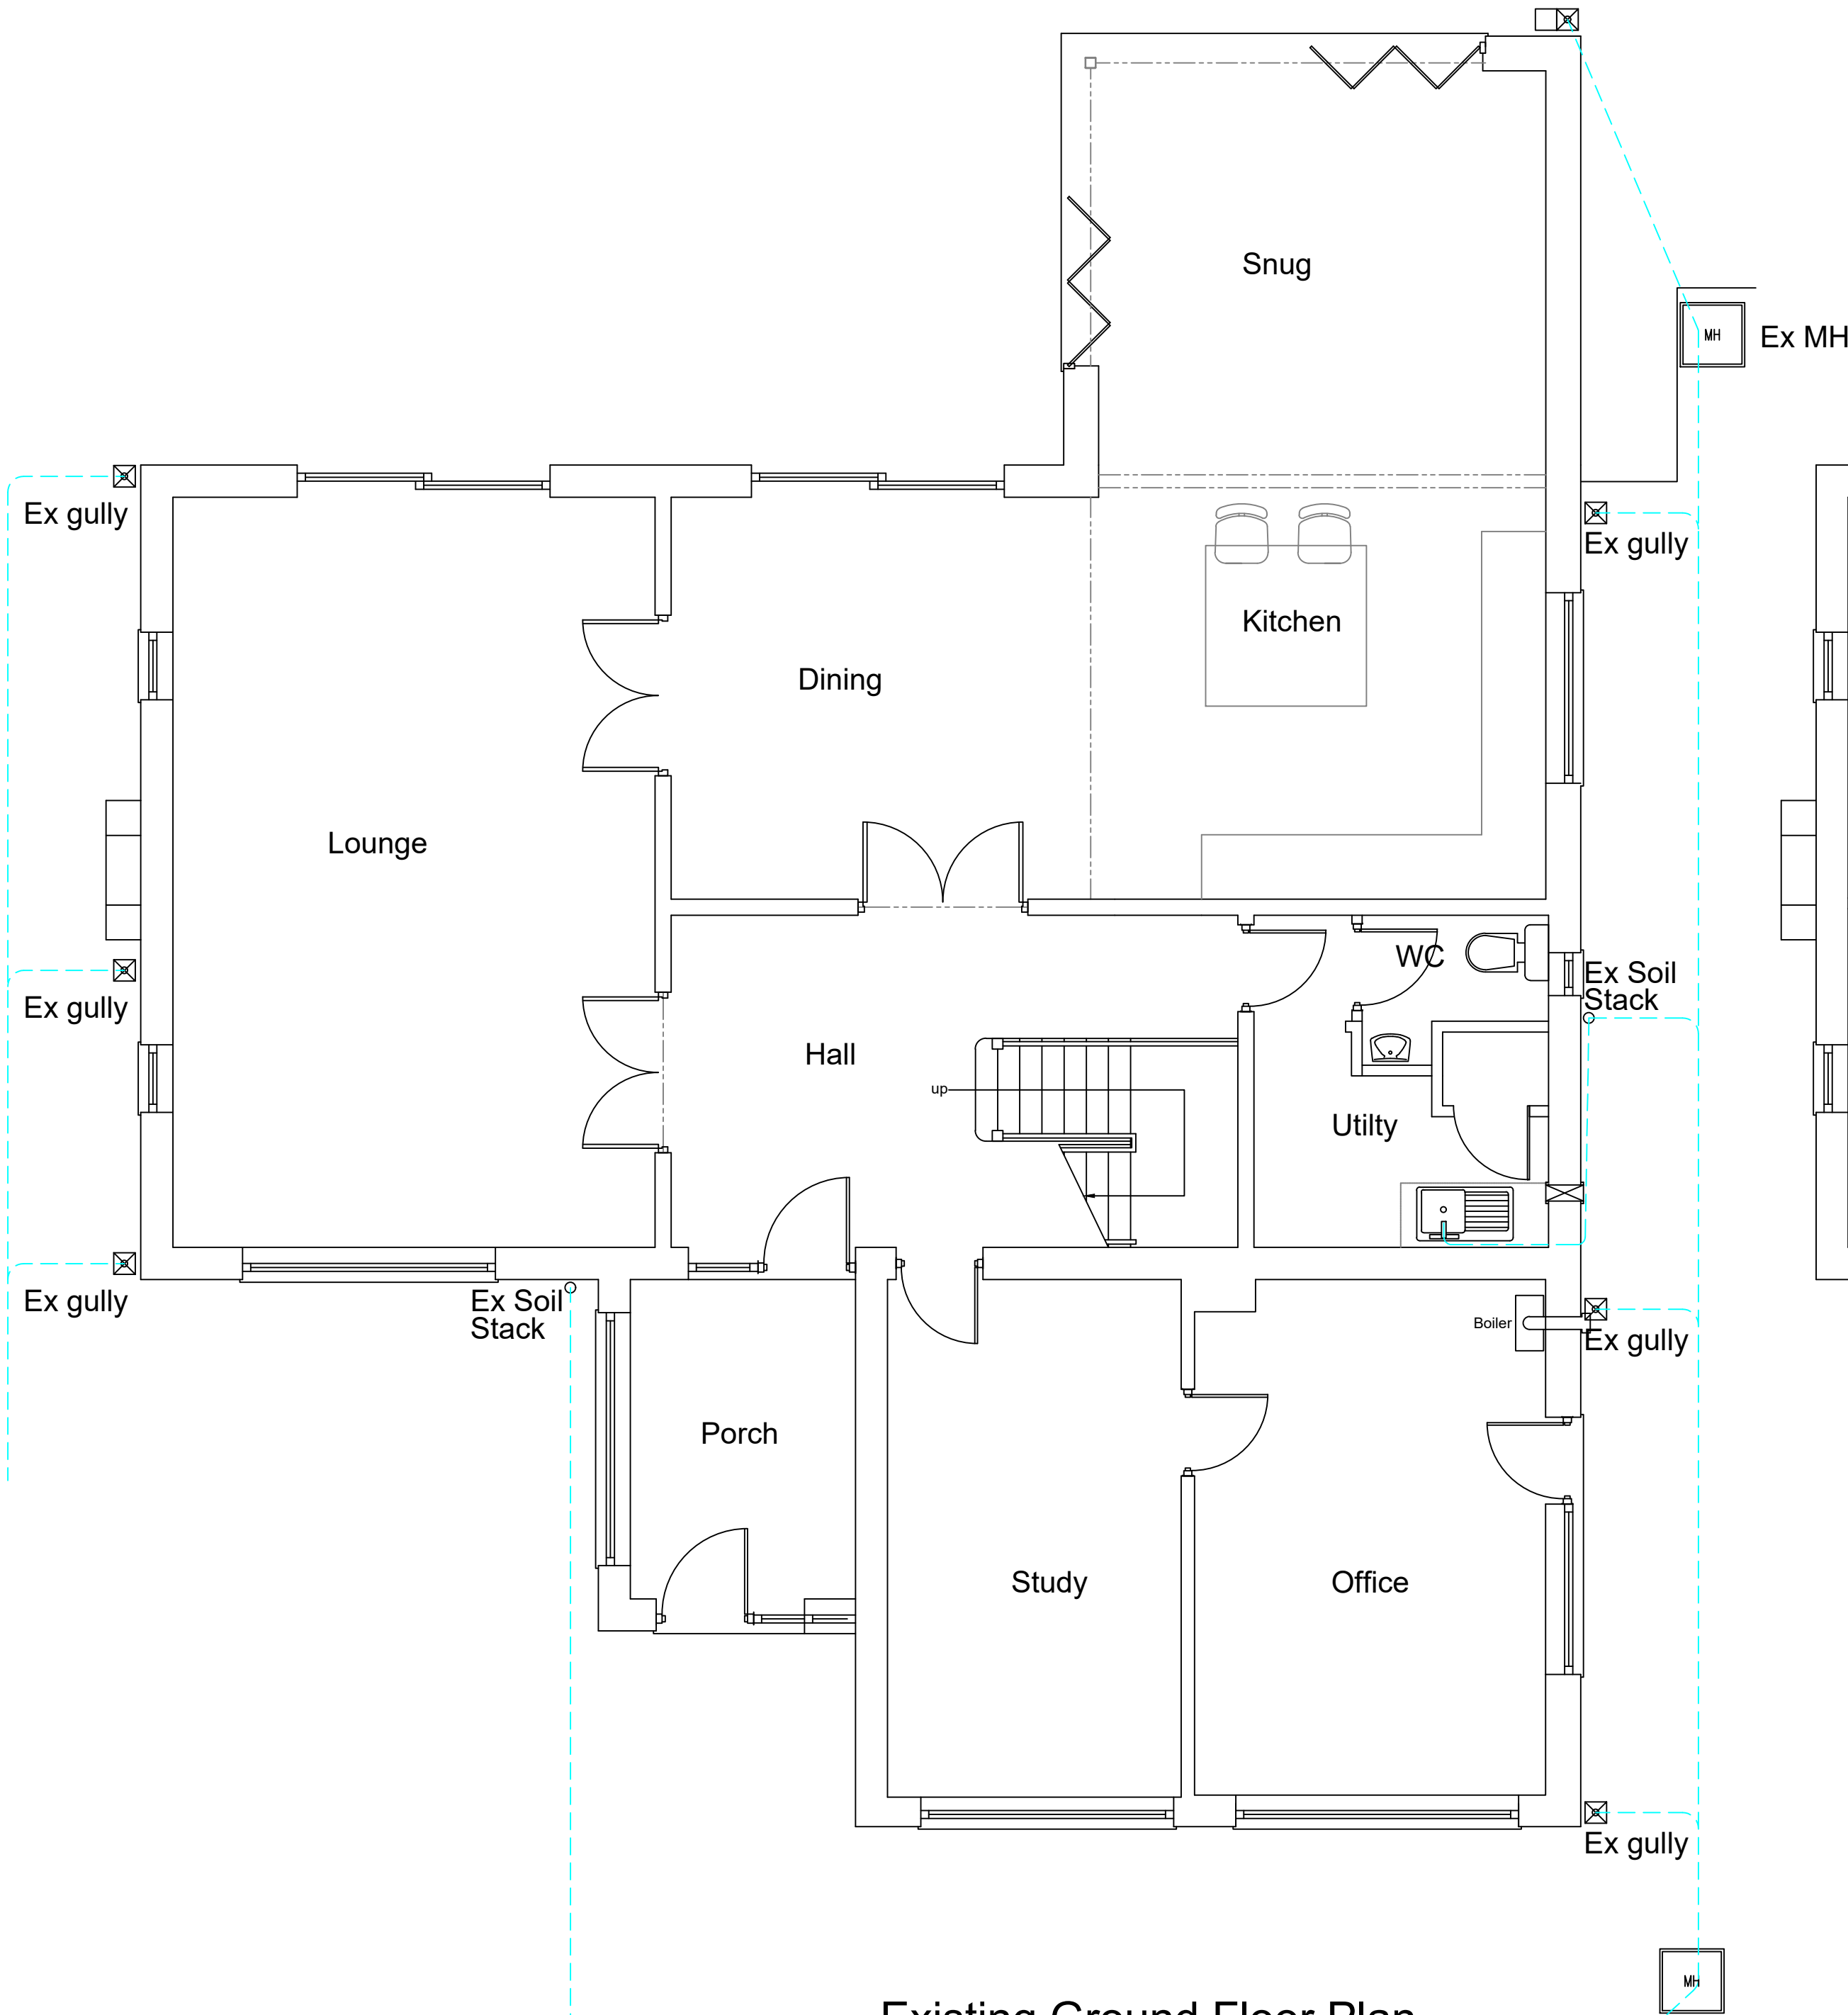

Existing Ground Floor Plan

1:50

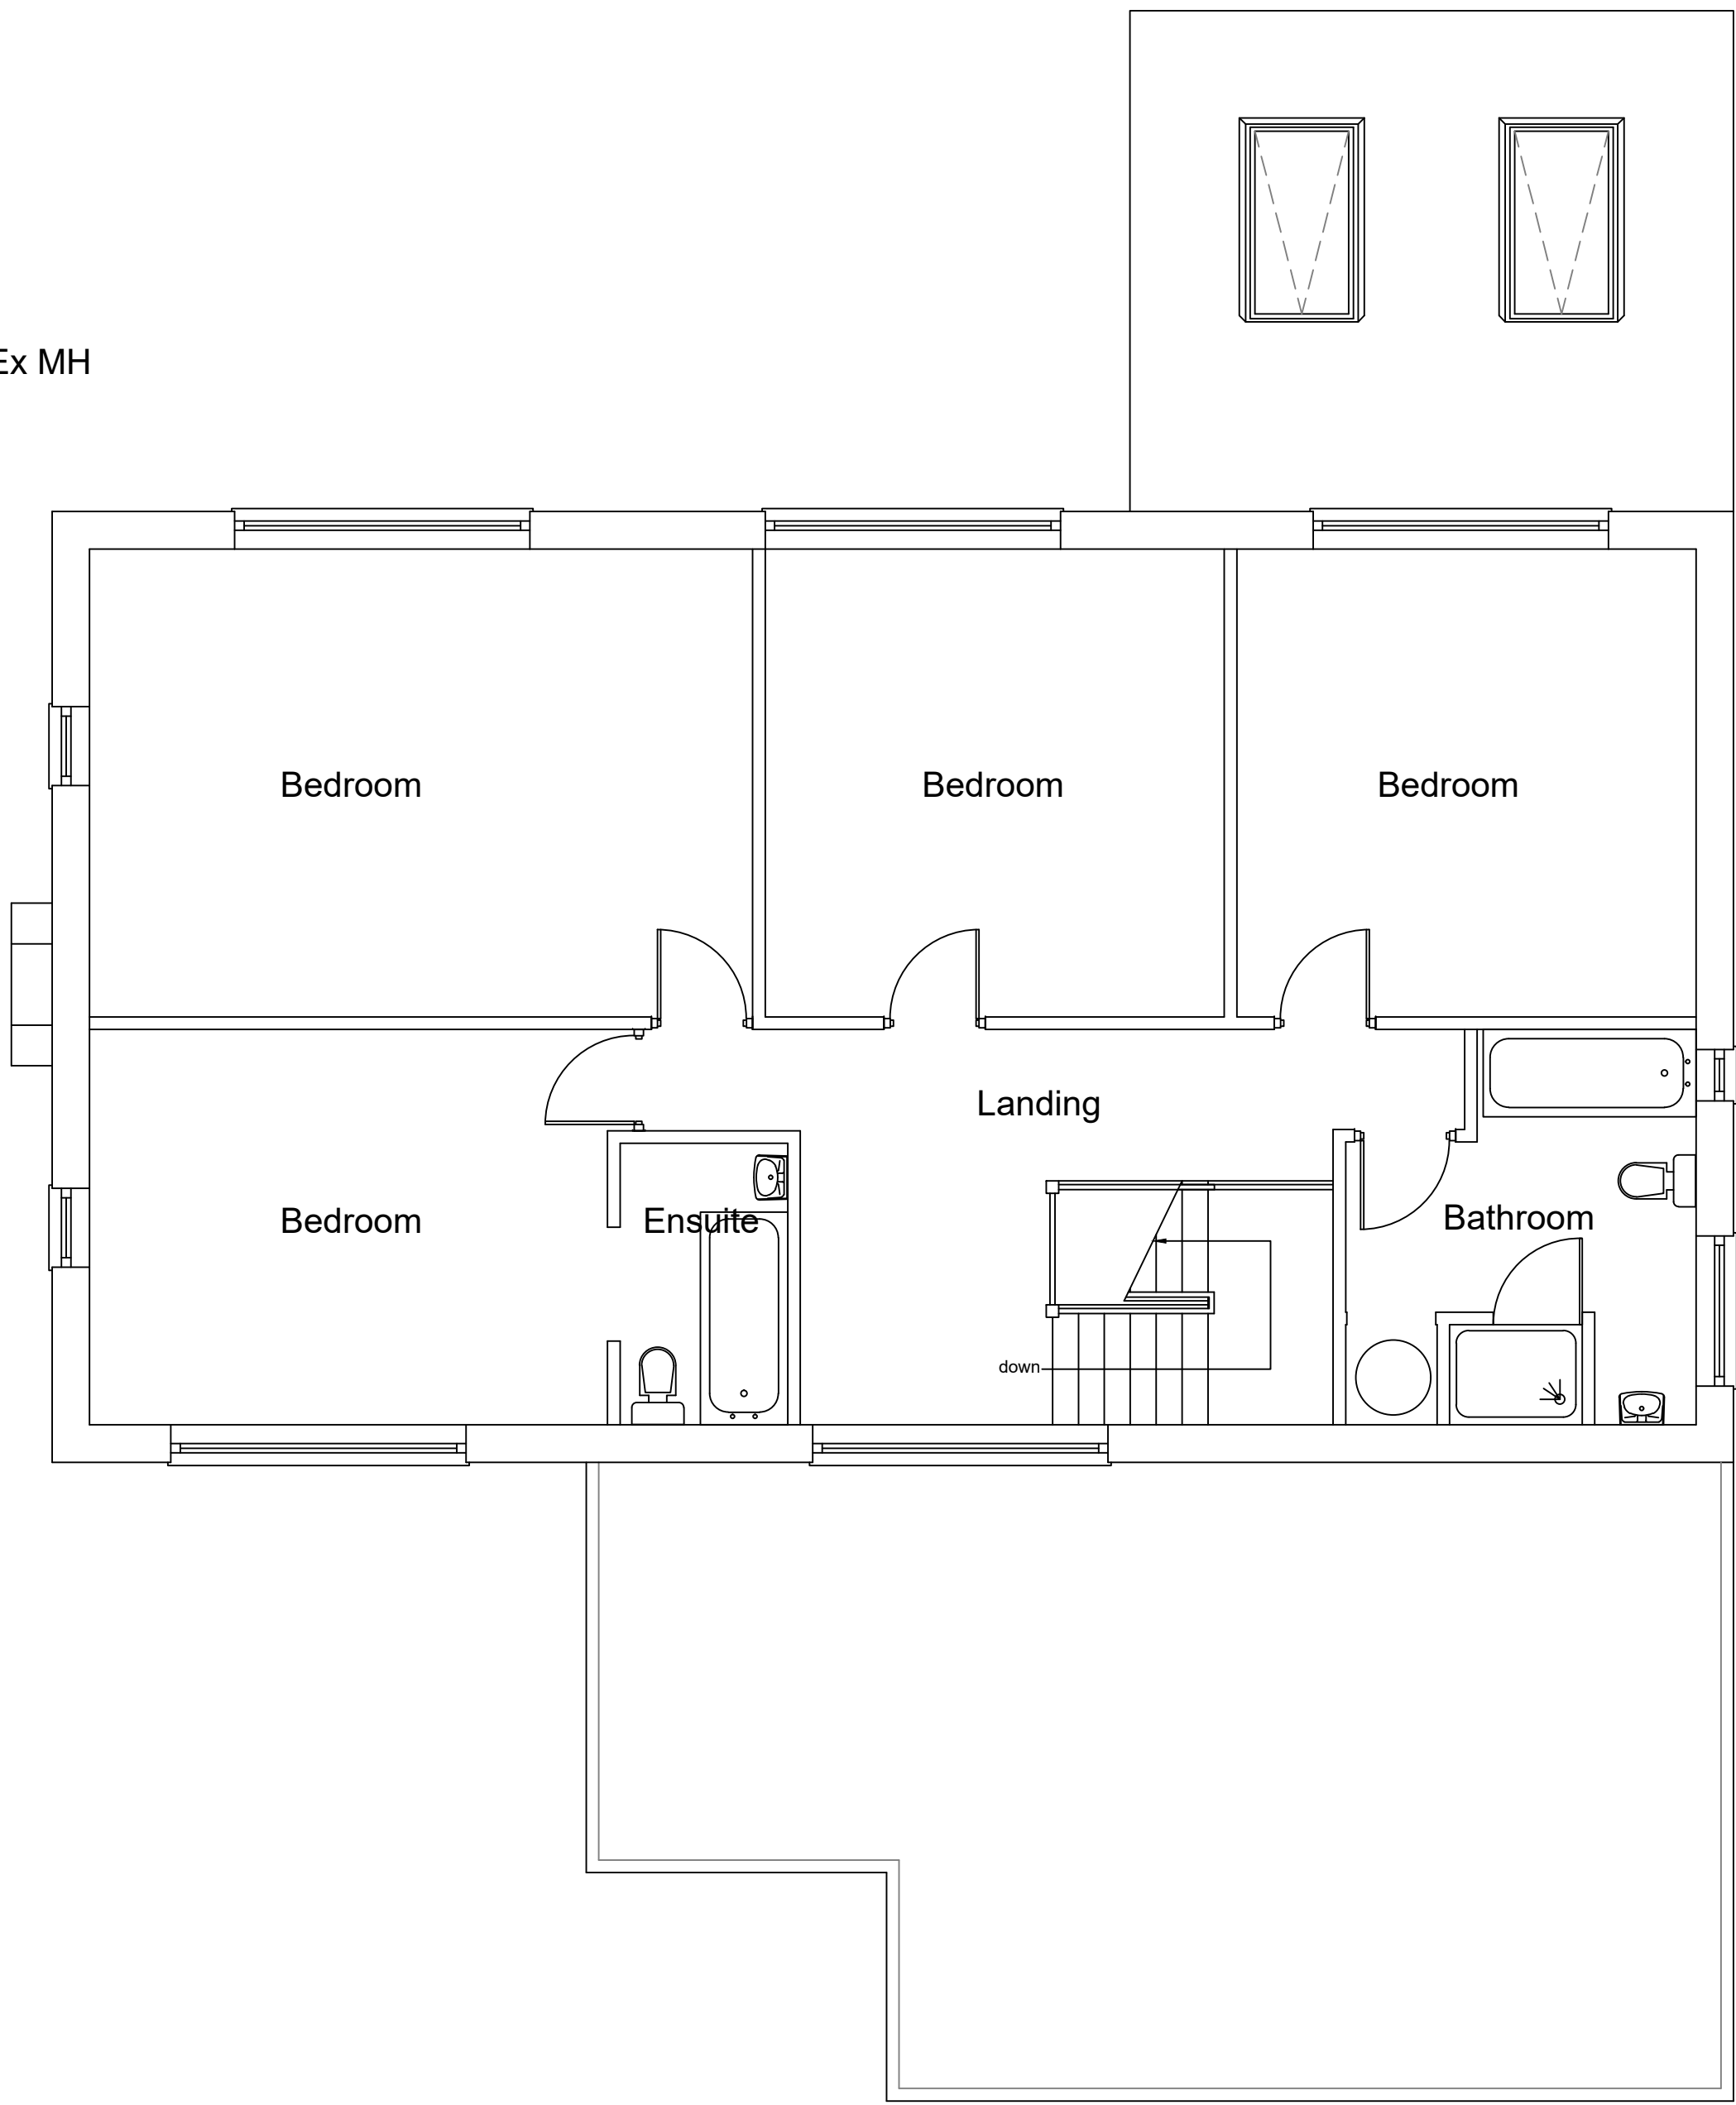

Existing First Floor Plan

Stage :-		Householder Planning Drawing	
Project Title :-		Proposed First Floor Extension and External Amendments to Front Elevation	
Drawing Title :-		Existing Plans & Elevations	
Client :-		Mr & Mrs Durve	
Drwg No :-	12 22 155	Date :-	Nov '22
Scale :-	1:100 & 1:50@A1	Drawn:-	SCM
Site Address :-		7 Avon Court Didsbury Manchester M20 2QD	