


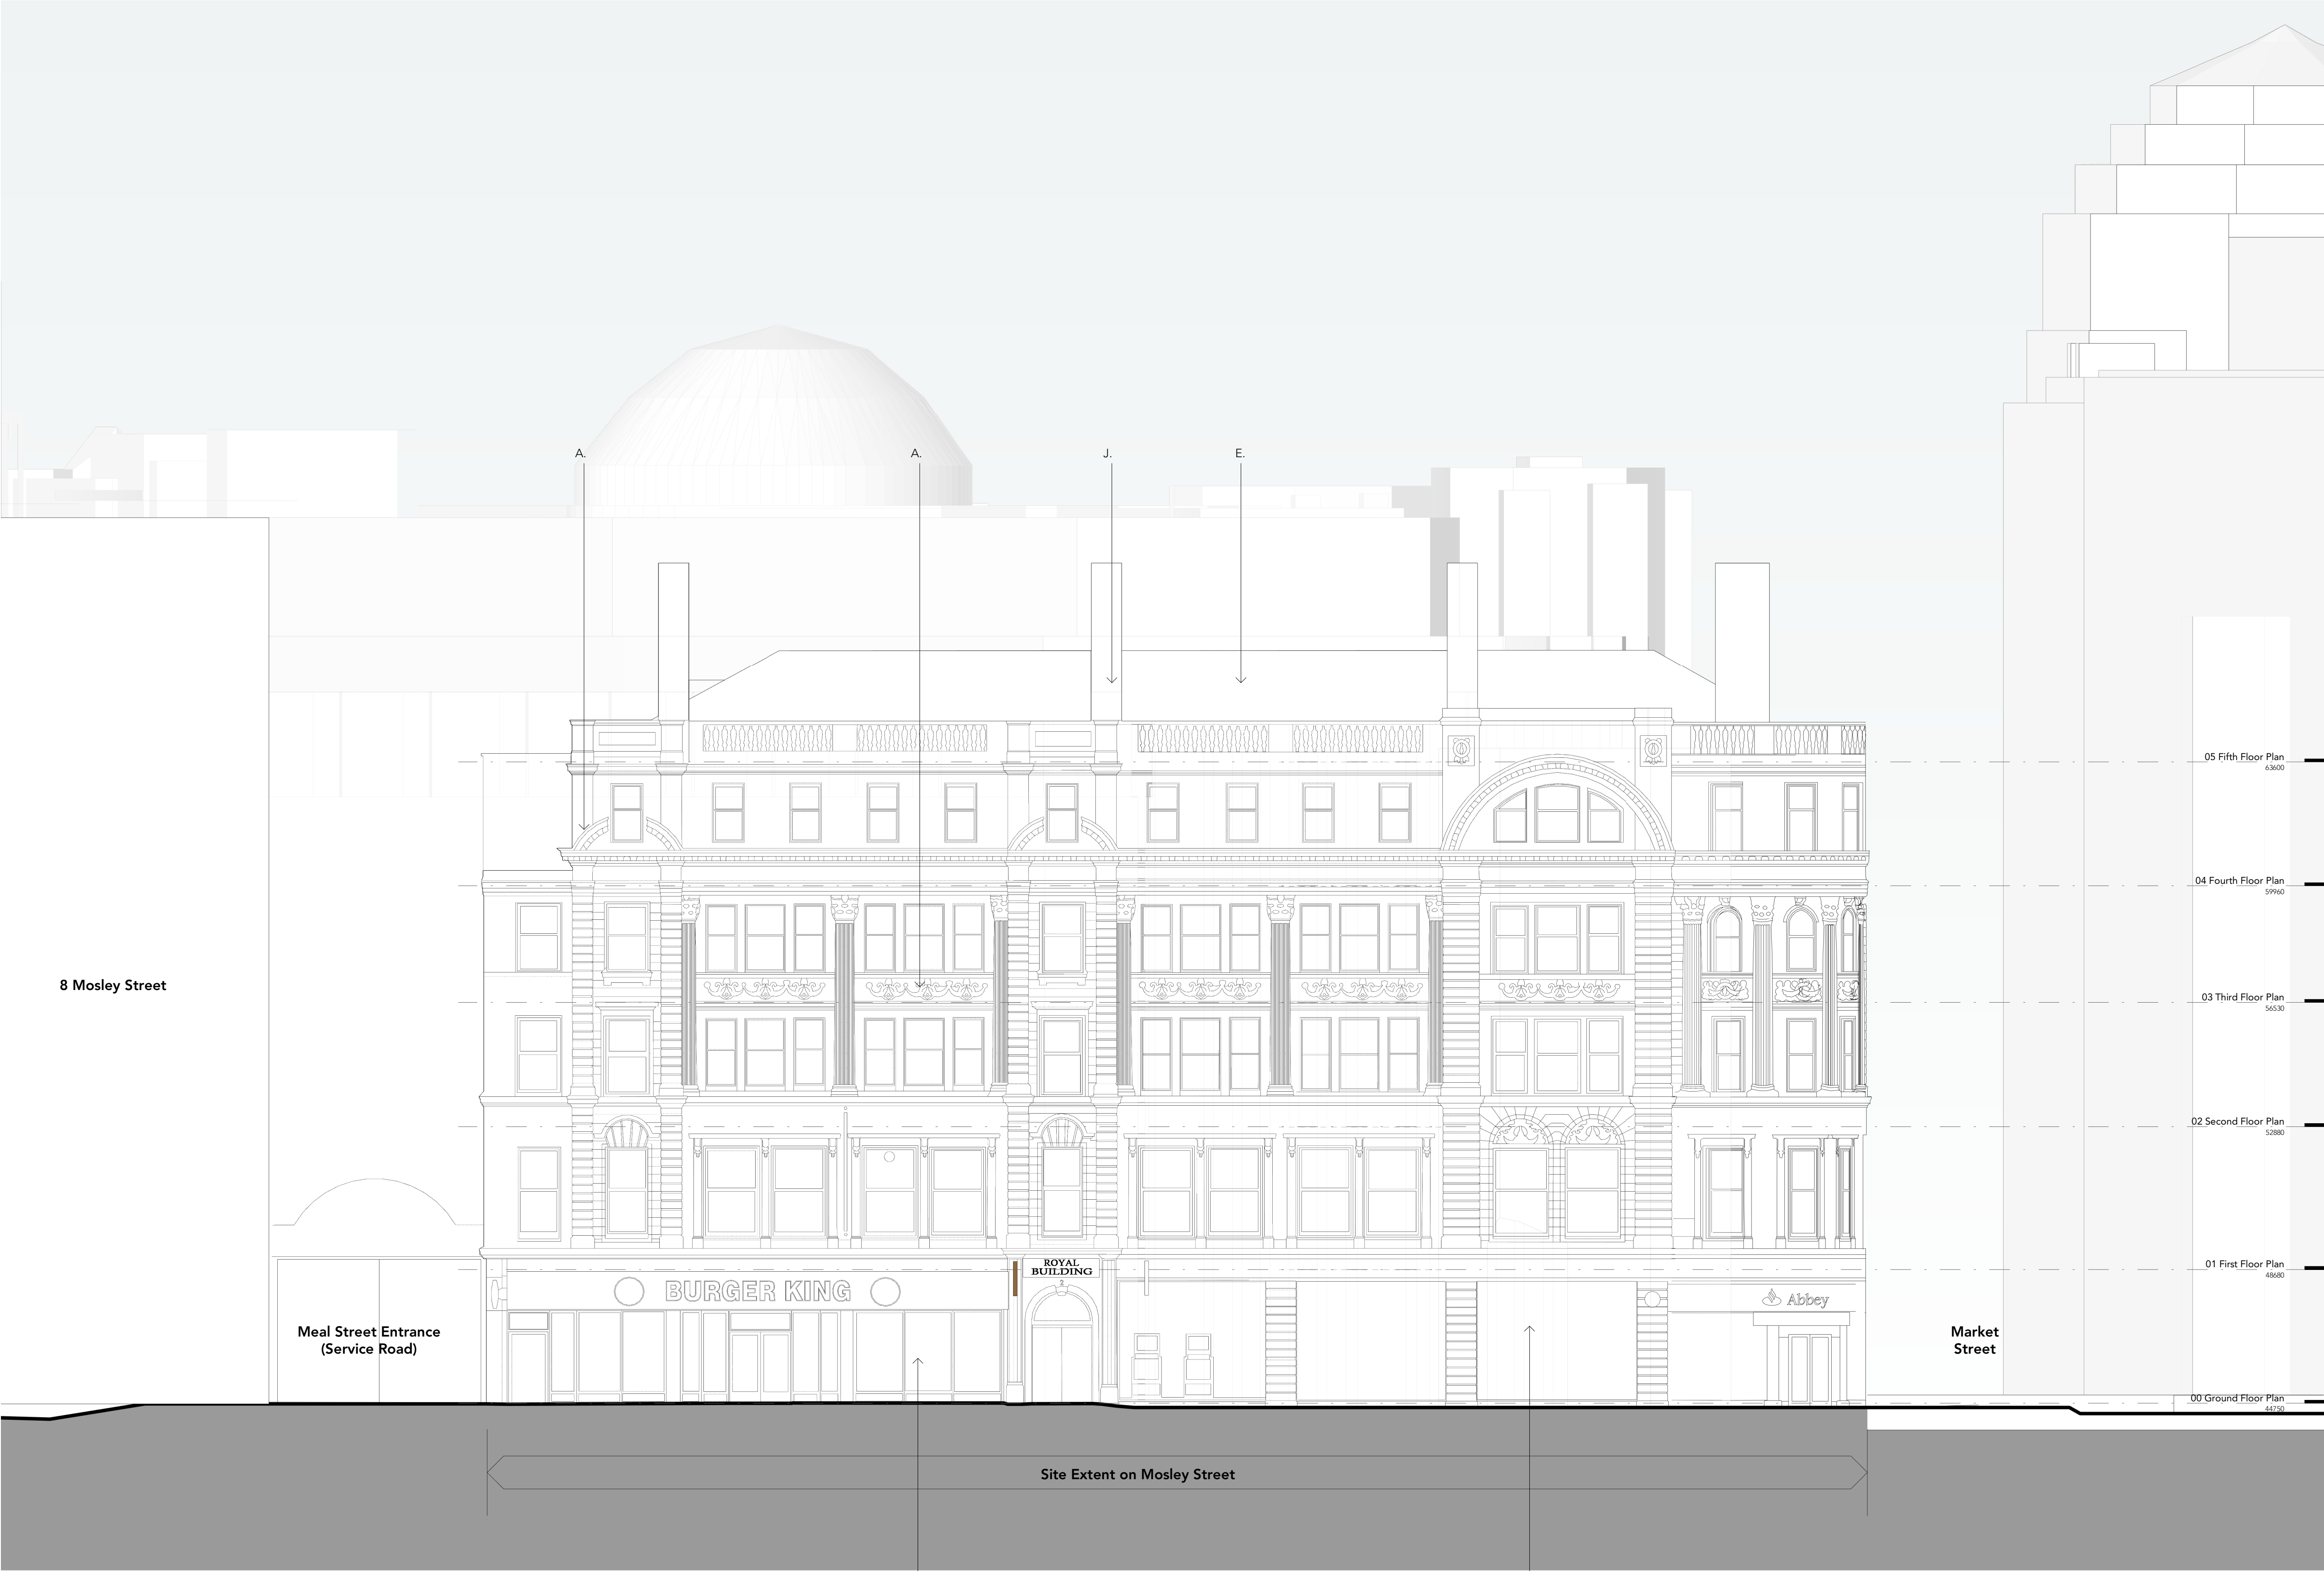


Existing South East Elevation A (Mosley Street Elevation)

1:100



Note:
Do Not Scale from this drawing.
Dimensions are to be checked on site.
If in doubt please ask.

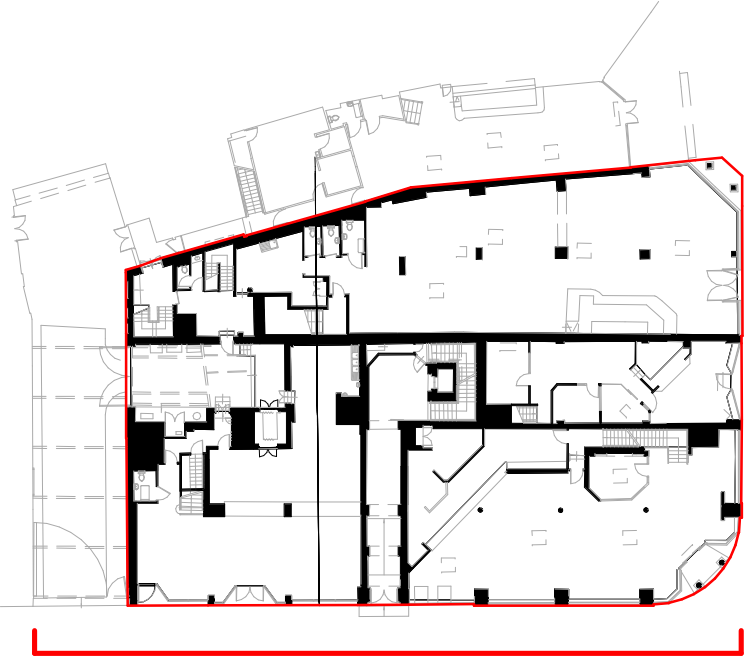

Elevation A

1 0 1 2 3 4 5 m
SCALE 100
1:

Key - Existing Materials

- A. Existing Stone Facade
- B. Existing Timber Windows
- C. Existing Yellow Brickwork
- D. Existing Light Glazed Brickwork
- E. Existing Slate Roof
- F. Existing Weatherproof Roofing Membrane
- G. Existing Shop front curtain walling
- H. Existing Painted Render
- i. Existing Metal Guard Rail
- J. Existing Brick Chimneys

Key - Proposed Materials

- Proposed Aluminium curtain walling and Entrance double doors. Colour TBC.
- Proposed Aluminium Double Glazed Sash Windows. Colour TBC.
- Proposed Yellow Brickwork - to match existing.
- Proposed Light Glazed Brickwork - to match existing.
- Proposed 1.1m high Metal Guard Rail
- Proposed Weatherproof Roofing Membrane to match existing.
- Proposed Rainscreen cladding - Colour TBC.

- Proposed LED Uplighter Flood Light - subject to separate application

Note: Signage and Illumination further discussed within the Design and Access Statement. subject to separate applications.

P2 27/06/23 Planning
P1 14/06/23 Planning Submission - Draft Issue

Rev Date Intls Details

© The moral rights of the author are hereby asserted.
This drawing and design is the sole property of Buttress Ltd and must not be reproduced without permission.
Buttress Ltd is Registered in England and Wales: 5303573

Buttress

41 Bengal Street
Manchester
M4 6AF

Clockwise, Yorkshire House
Greek Street, Leeds
LS1 5SH

T 0161 236 3303 0113 539 7965
E contact@buttress.net
W www.buttress.net

Project Title Royal Buildings
Client Criterion Capital
Location Manchester

Drawing ref Existing South East Elevation

Date 28/06/2023 12:09:22 Scale As indicated

Checker TW Size A1

Job No: 9609 Status S2 Suitable for Information

Project	Origin	Volume	Level	Type	Role	Number	Rev
---------	--------	--------	-------	------	------	--------	-----

9609-BUT-ZZ-00-DR-A-02001-P2