

New non-illuminated box fascia in Aluminium, powder coated Blue RAL 5005, 30% Gloss with Brown Arizona Oak woodtex strip to base.


SIGN 5
1355x625MM

New non-illuminated box fascia in Aluminium, powder coated Blue RAL 5005, 30% Gloss with Brown Arizona Oak woodtex strip to base.

SIGN 7
1370x625MM

New Box fascia in Aluminium powder coated white RAL 9010. Internal illumination to letters only. Tesco in Opal 030 Avery 4509 Red 431, and express & blips in Opal 030-Avery 5600 LD/082A blue, translucent acrylic letters applied to face.

SIGN 6
3135x625MM

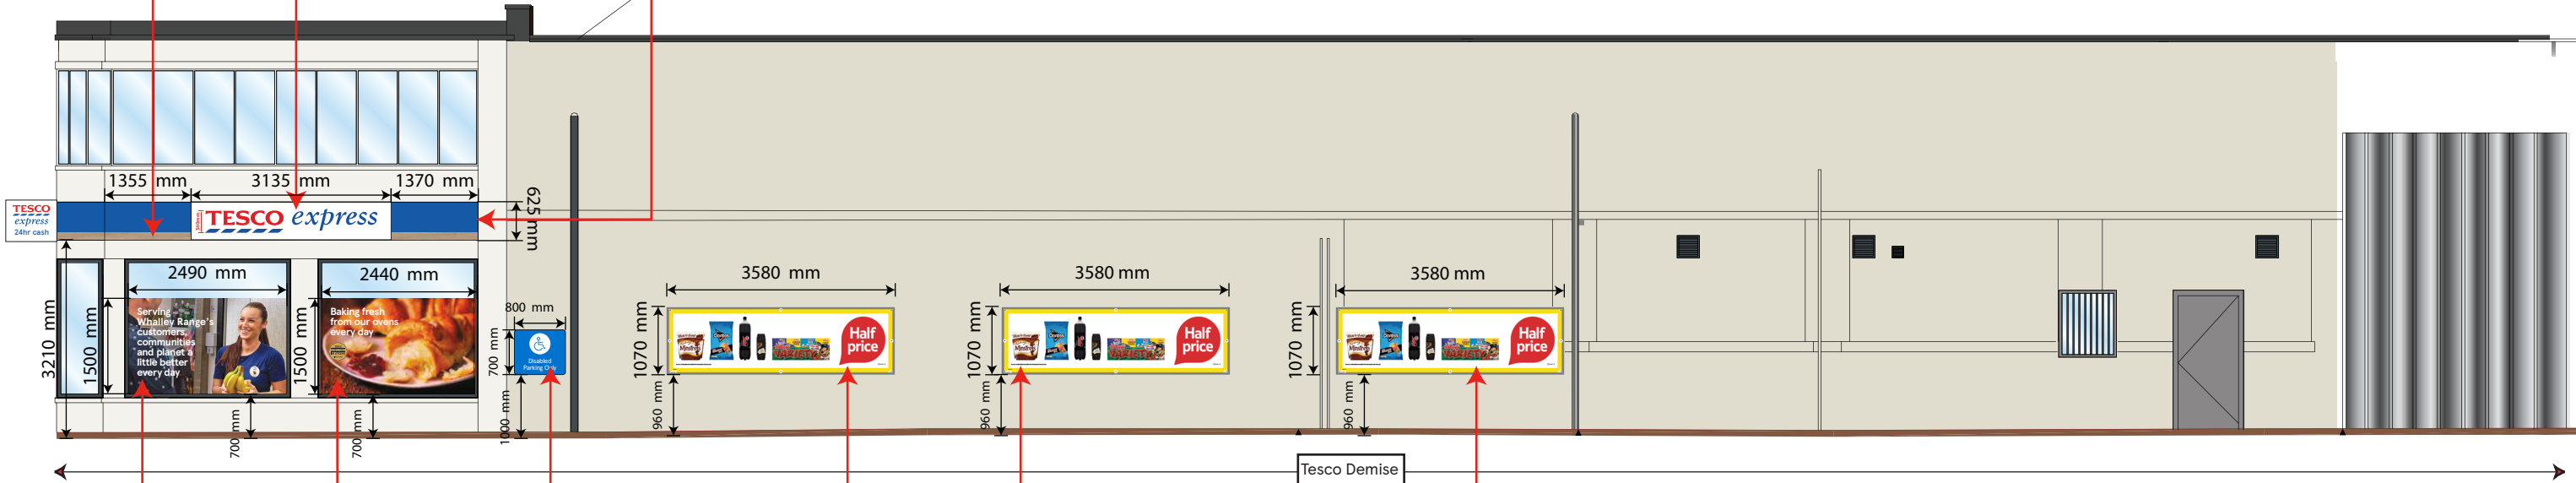

SIGN 11
2490x1500 MM

SIGN 12
2440x1500 MM

SIGN 13
800x700 MM

SIGN 14
3580x1070 MM

SIGN 15
3580x1070 MM

SIGN 16
3580x1070 MM

New vinyls to be applied externally up to 1500mm high to the glazing with vandal proof protection. Avery 800-01 off white Chiffon Vinyl to be applied on reverse.


New wall mounted Disabled Car Park Sign

New wall mounted promotional banner with metal frame.

New wall mounted promotional banner with metal frame.

NORTH ELEVATION

SCALE BAR

 

DRAWING NO 03_5908_03D	STORE TYPE EXPRESS	TESCO FEASIBILITY PLANNING STORE PLANNING DEPARTMENT PROPERTY SERVICES HIGHWOODS BUILDING, KESTREL WAY WELWYN GARDEN CITY, HERTFORDSHIRE, AL7 1GB UK TELEPHONE : 01707 395150 THE COPYRIGHT AND ALL OTHER RIGHTS IN AND RELATING TO THIS PUBLICATION BELONG TO AND ARE THE SOLE PROPERTY OF TESCO STORES LIMITED. ALL RIGHTS ARE RESERVED. NEITHER THE WHOLE NOR ANY PART OF THIS PUBLICATION MAY BE REPRODUCED OR TRANSMITTED IN ANY FORM OR BY ANY ELECTRONIC OR MECHANICAL MEANS INCLUDING PHOTOCOPYING AND RECORDING OR FROM ANY RETRIEVAL SYSTEM WITHOUT THE PRIOR WRITTEN LICENCE FROM THE OWNER © 1997 TESCO STORES LIMITED
SCALE 1:100@A3	DATE 15.12.2022	
CHECKED BY SHIKHA	STORE NAME WHALLEY RANGE	
DRAWN BY RITESH	CONTENT PROPOSED ELEVATION-2_ADV	