




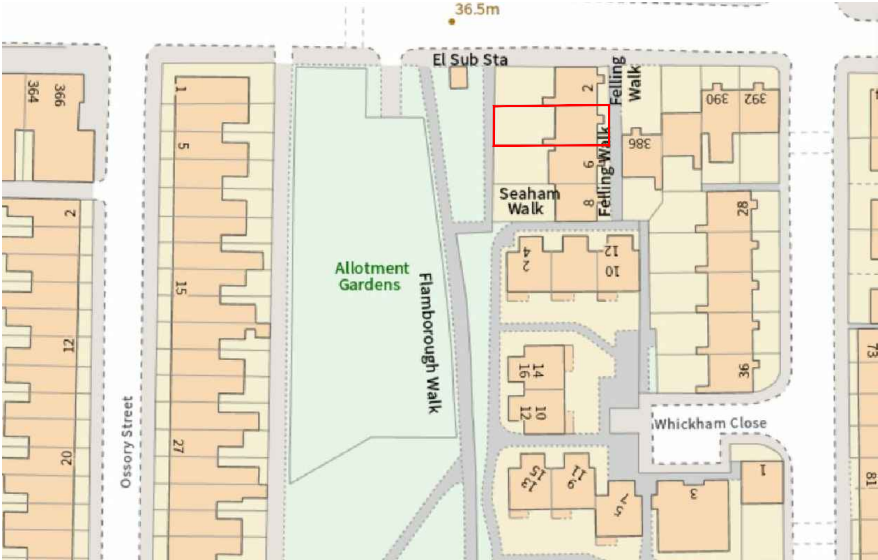

Location plan Scale 1:1250

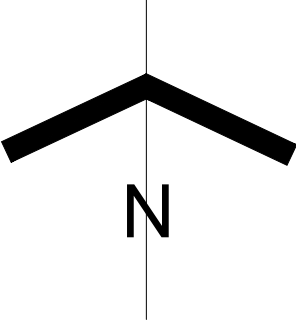

Site Plan Scale 1:500

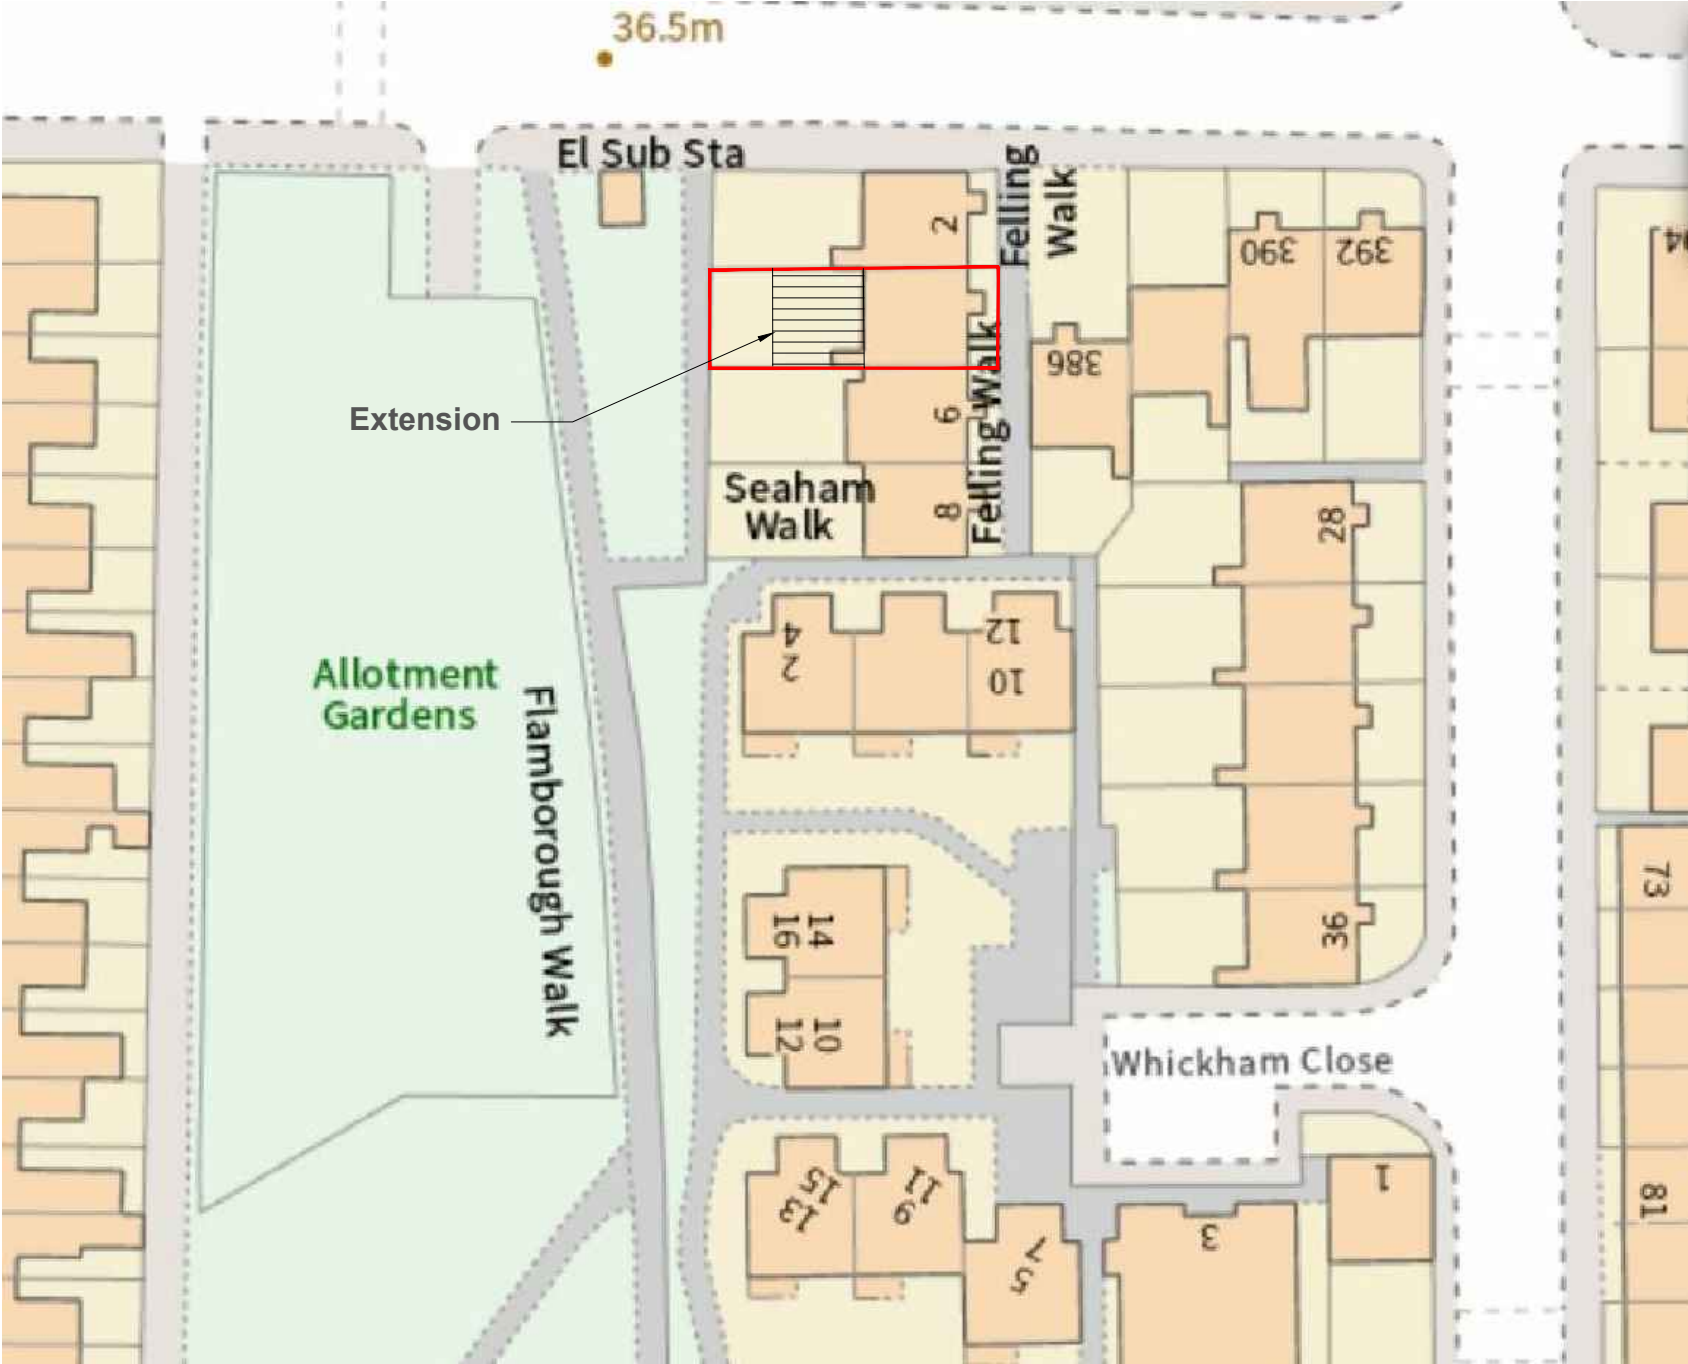

ARCHITECTURE

www.m1architecture.co.uk  
T:0161 327 2011  
M:07506237914

Home extension  
2178 8 Felling Walk

01.

Location & site plan @A3