

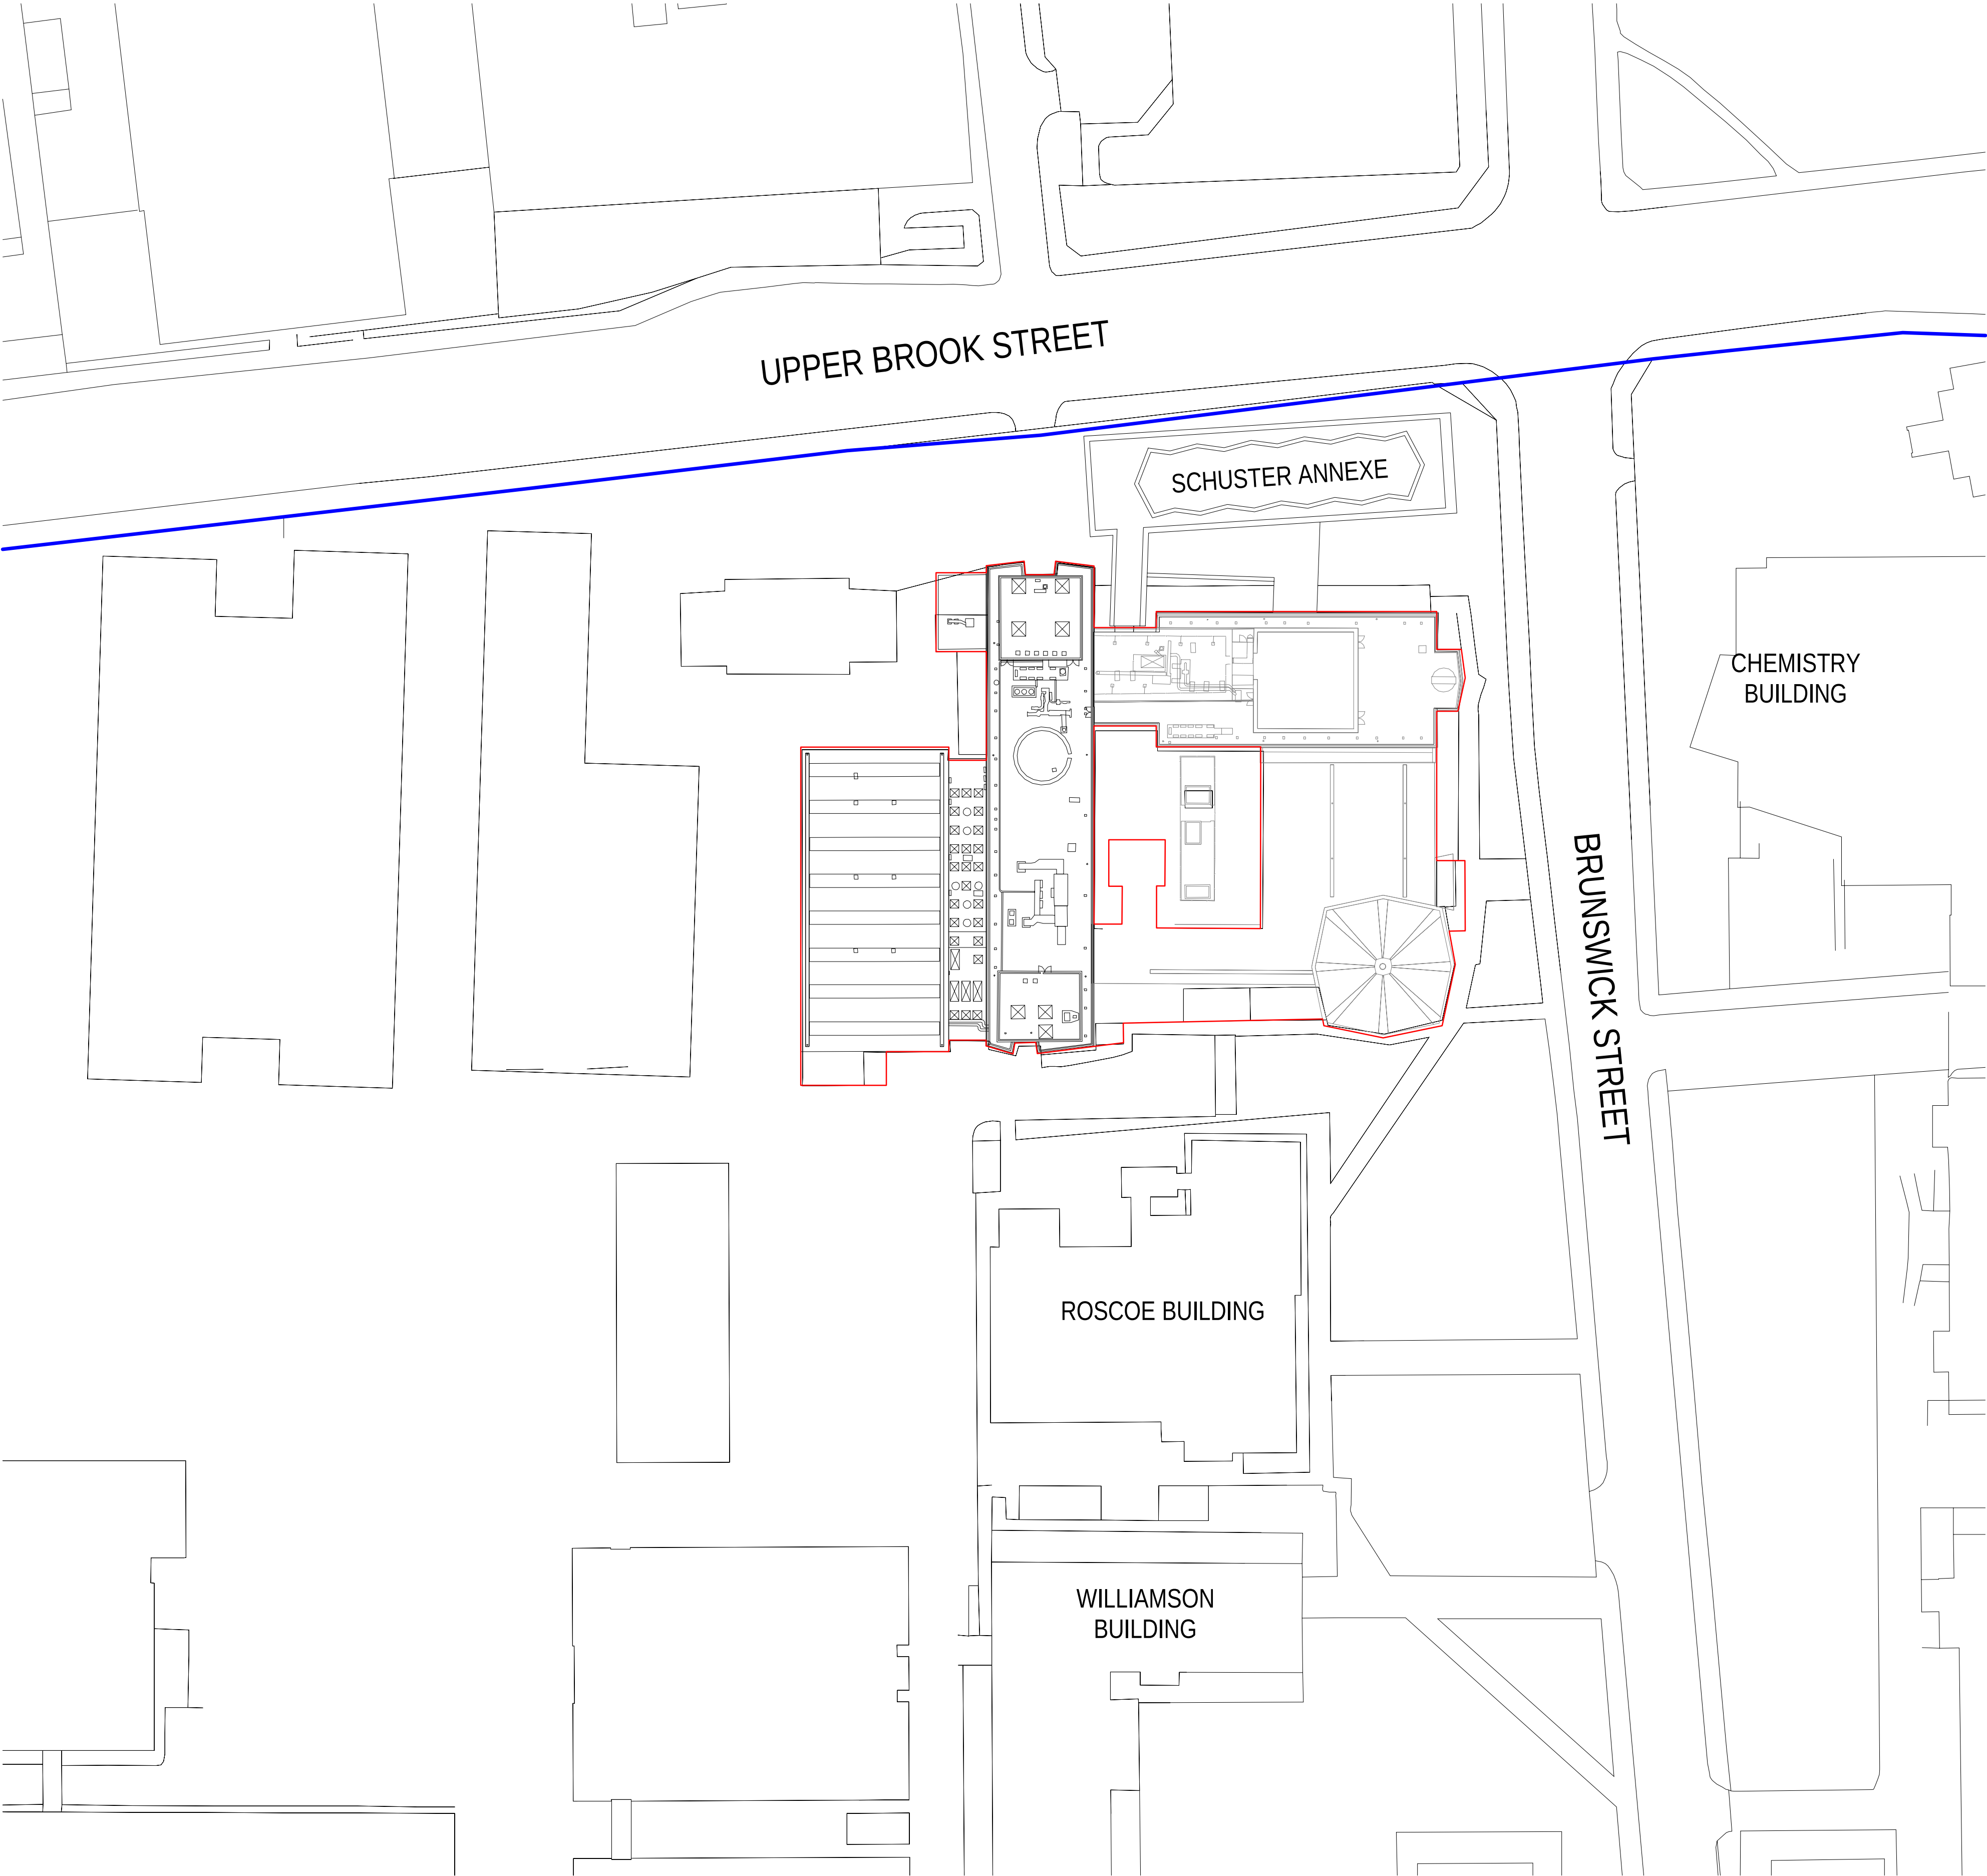


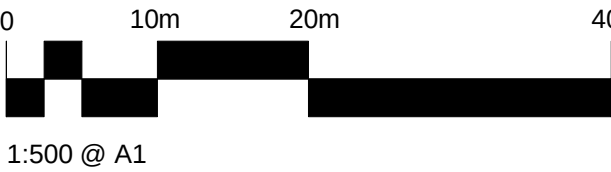

Existing Site Plan

1 : 500 @ A1

© Copyright: All rights reserved. This drawing must not be reproduced without permission. Do not scale from this drawing. All dimensions are in millimetres unless otherwise stated. Any discrepancies should be reported to the Architect.

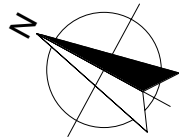

KEYS

- Ownership Boundary
- Development Site Boundary

P1	Issued for Planning	30.06.2023	SA	GW			
PLANNING							
Revision	Description	Date	Drawn	Checked			
Halliday Meecham Architects Limited							
111 Piccadilly Manchester M1 2HY +44 (0)161 661 5566							
4 Devonshire Street London W1W 5DT +44 (0)203 440 5175							
hma@hallidaymeecham.com www.hallidaymeecham.com							
							
Client: University of Manchester							
Project: Schuster Weather Station							
Phase/ Location: Schuster Building, Brunswick Street, Manchester, M13 9PL							
Drawing: Existing Site Plan							
Scale @ A1	Scale @ A3	Date:	Drawn:	Checked:	Job No.	Drawing No.	
1:500	1:1000	30.06.2023	SA	GW	5654	00101	
Drawing Ref. 5654-HMA-SB-L0-DR-A-00101							Revision P1