



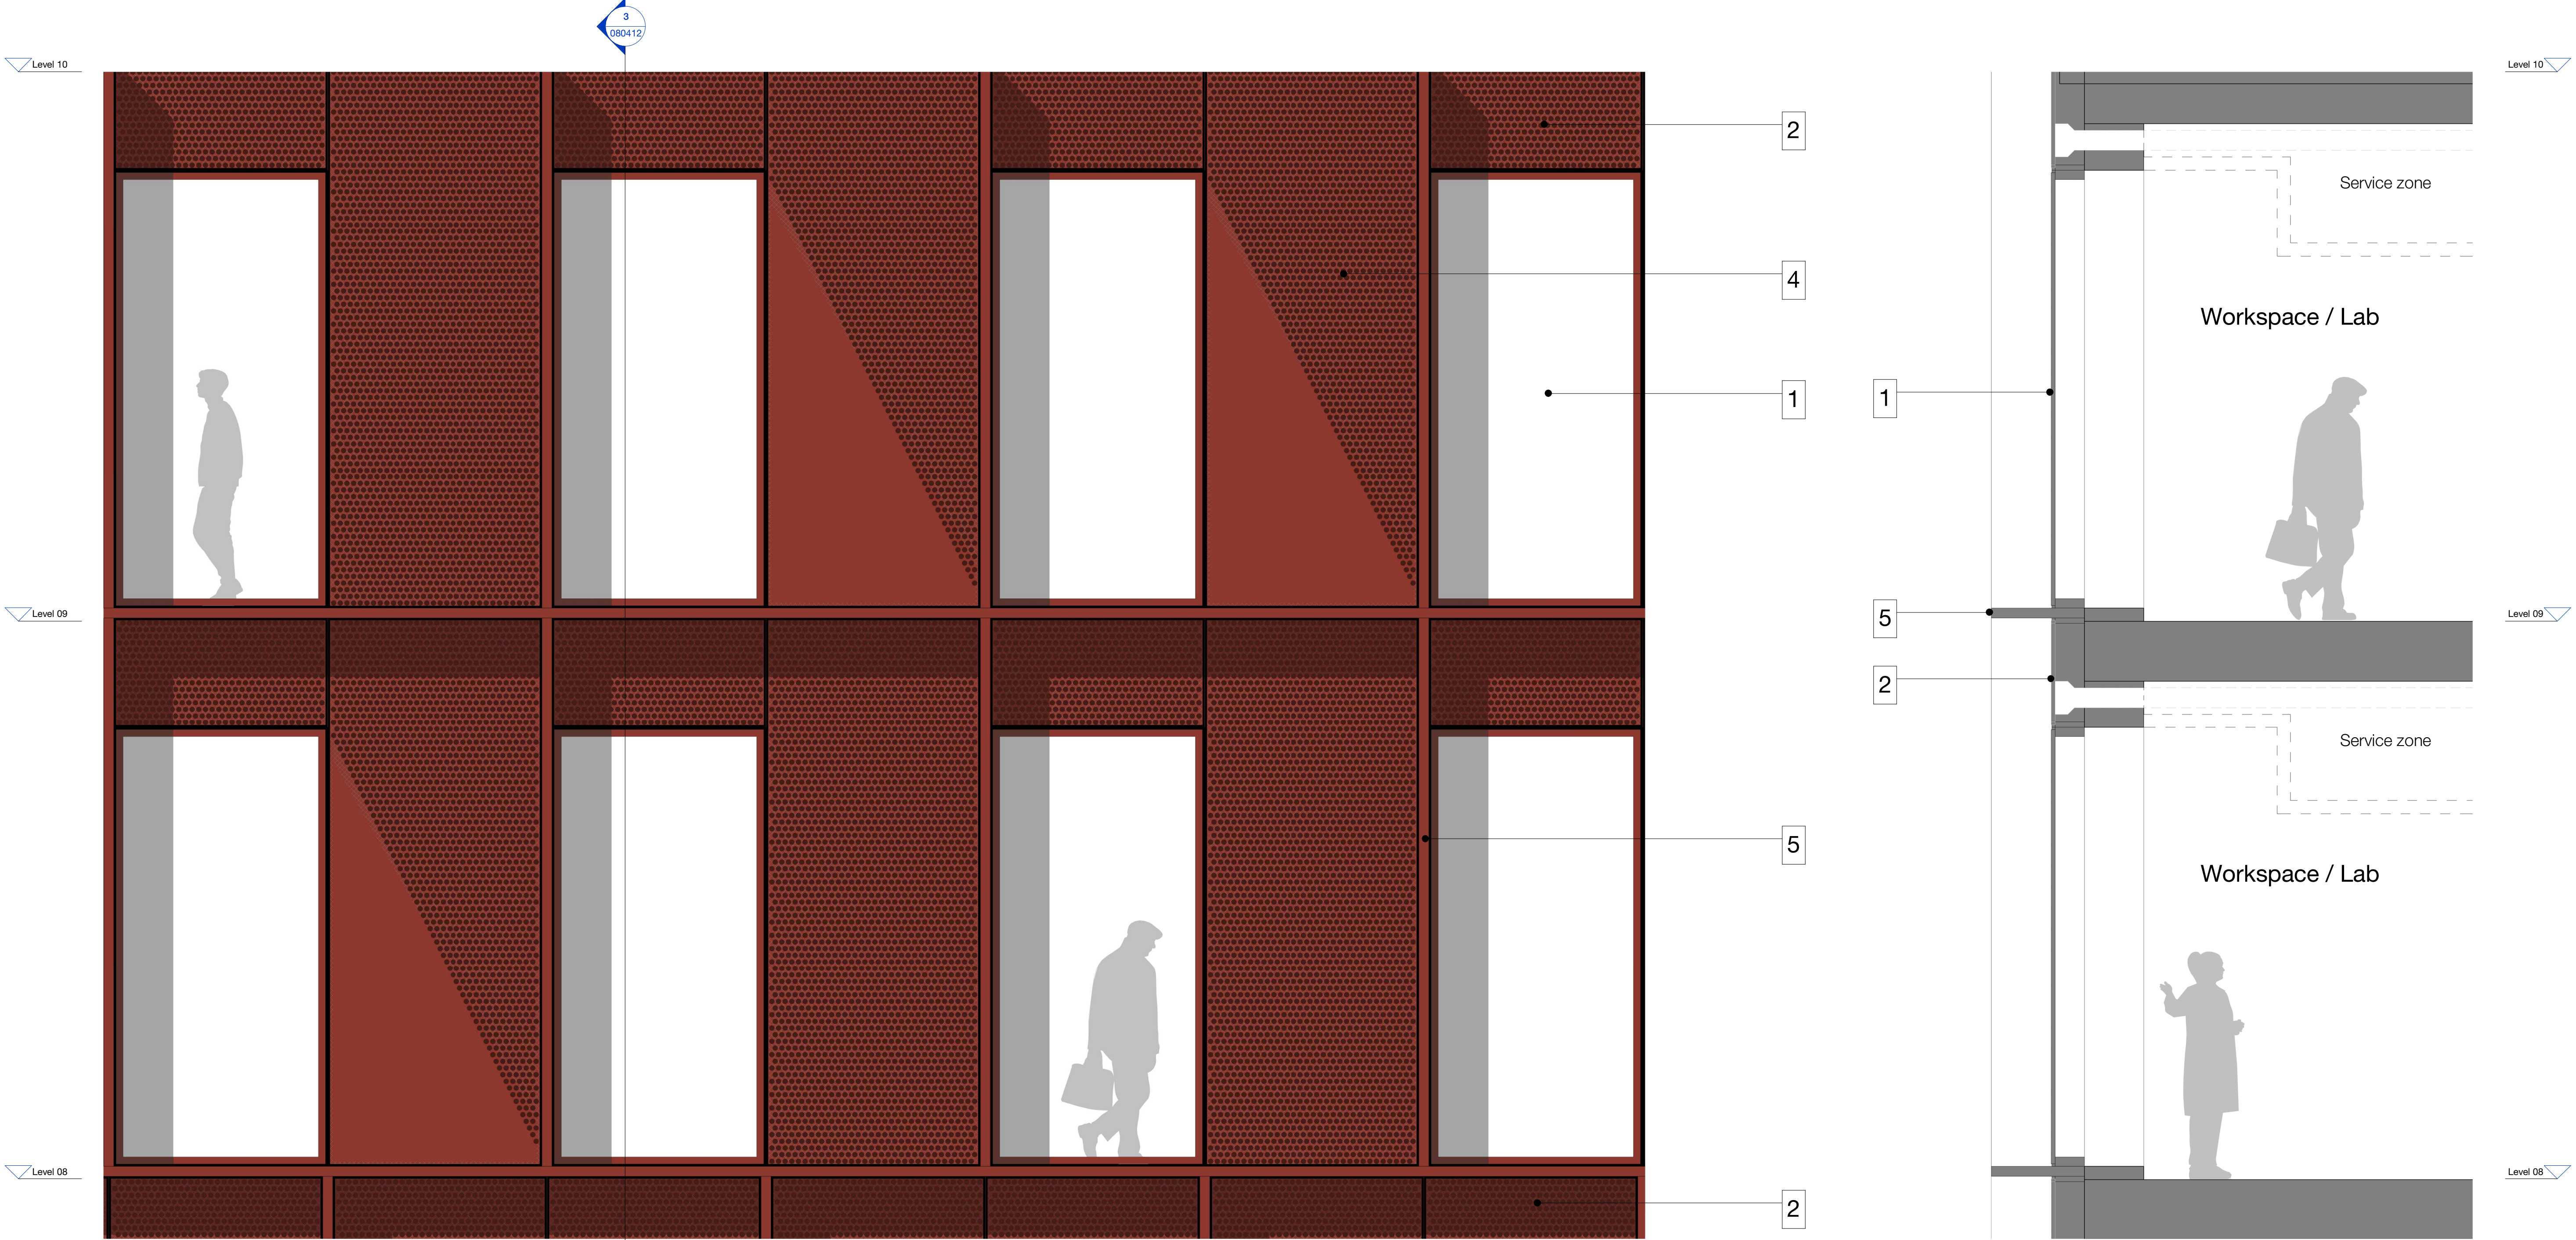

2 Proposed B1 - Typical Upper Floor Elevation

3 Proposed B1 - Typical Upper Floor Section

1 Proposed B1 - Typical Upper Floor Plan

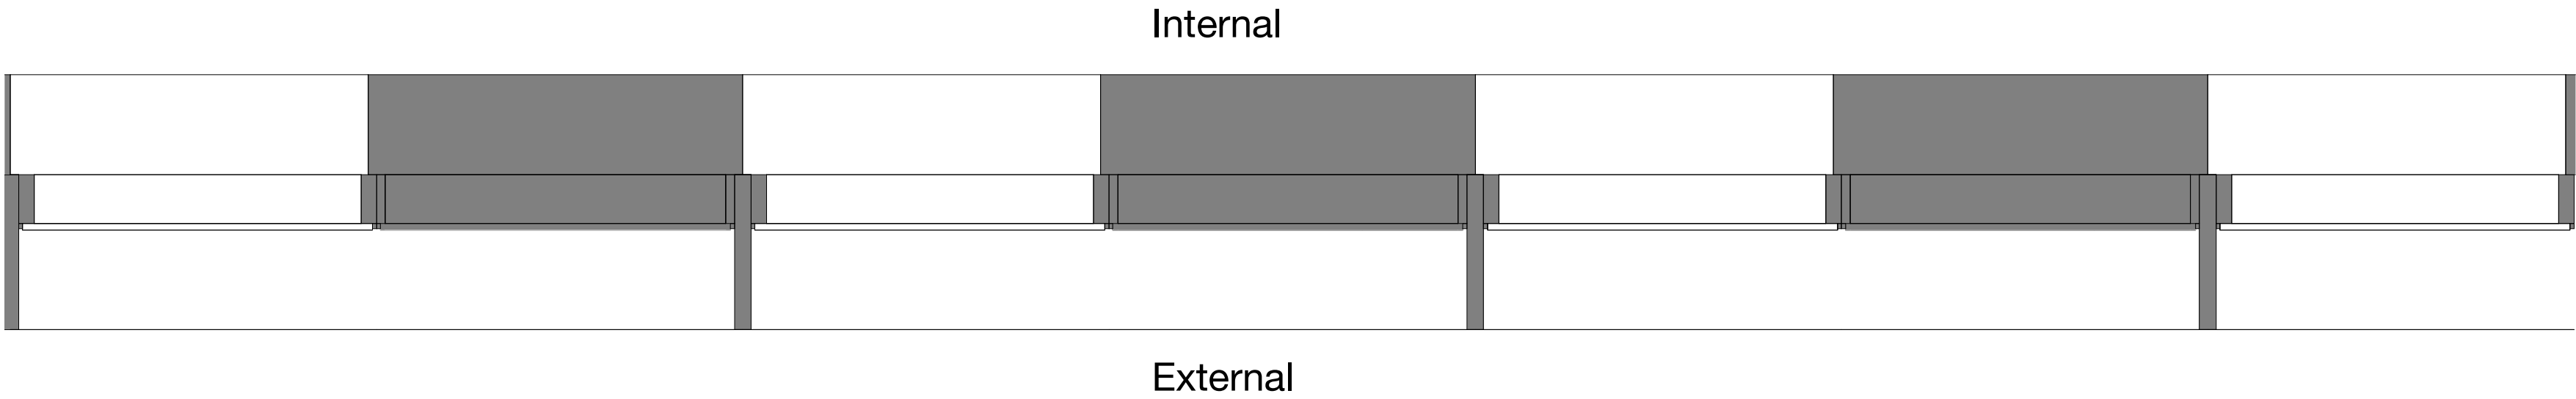

| Rev | Description         | Date     |
|-----|---------------------|----------|
| P1  | Issued for Planning | 23.06.23 |

Copyright Hawkins\Brown Architects  
No implied licence exists. This drawing should not be used to calculate areas for the purposes of valuation. Do not scale this drawing. All dimensions to be checked on the site by the contractor and such dimensions to be their responsibility. All work must comply with relevant British Standards and Building Regulations requirements. Drawing errors and omissions to be reported to the architect. To be read in conjunction with Architect's specification and other consultant information.

Materials Key:

- Red anodised metal frame window
- Red anodised metal perforate panel
- Red anodised metal solid panel
- Red anodised metal split solid/perforate panel
- Red anodised metal fin
- Silver anodised metal frame window
- Silver anodised metal perforate panel
- Silver anodised metal solid panel
- Silver anodised metal split solid/perforate panel
- Silver anodised metal fin
- Anodised metal frame glazed single door
- Anodised metal frame glazed double door
- Anodised metal frame glazed revolving door
- Light grey brick



|                                          |                   |                                  |                                                       |
|------------------------------------------|-------------------|----------------------------------|-------------------------------------------------------|
| Scale @ A1<br>1 : 25                     | Date<br>June 2023 | Job Number<br>220077             | Project<br>Upper Brook Street<br>Manchester<br>M1 2EH |
| Drawn By<br>SA                           | Checked By<br>LB  | Status<br>S2                     |                                                       |
| Drawing No.<br>UBS-HBA-B1-XX-DR-A-080412 | Rev<br>P1         | Purpose of Issue<br>For Planning | Drawing<br>Proposed B1 - Bay Study - Upper Floors     |

26-28 Hilton Street  
Manchester M1 2EH

mail@hawkinsbrown.com  
hawkinsbrown.com

# Hawkins\Brown