


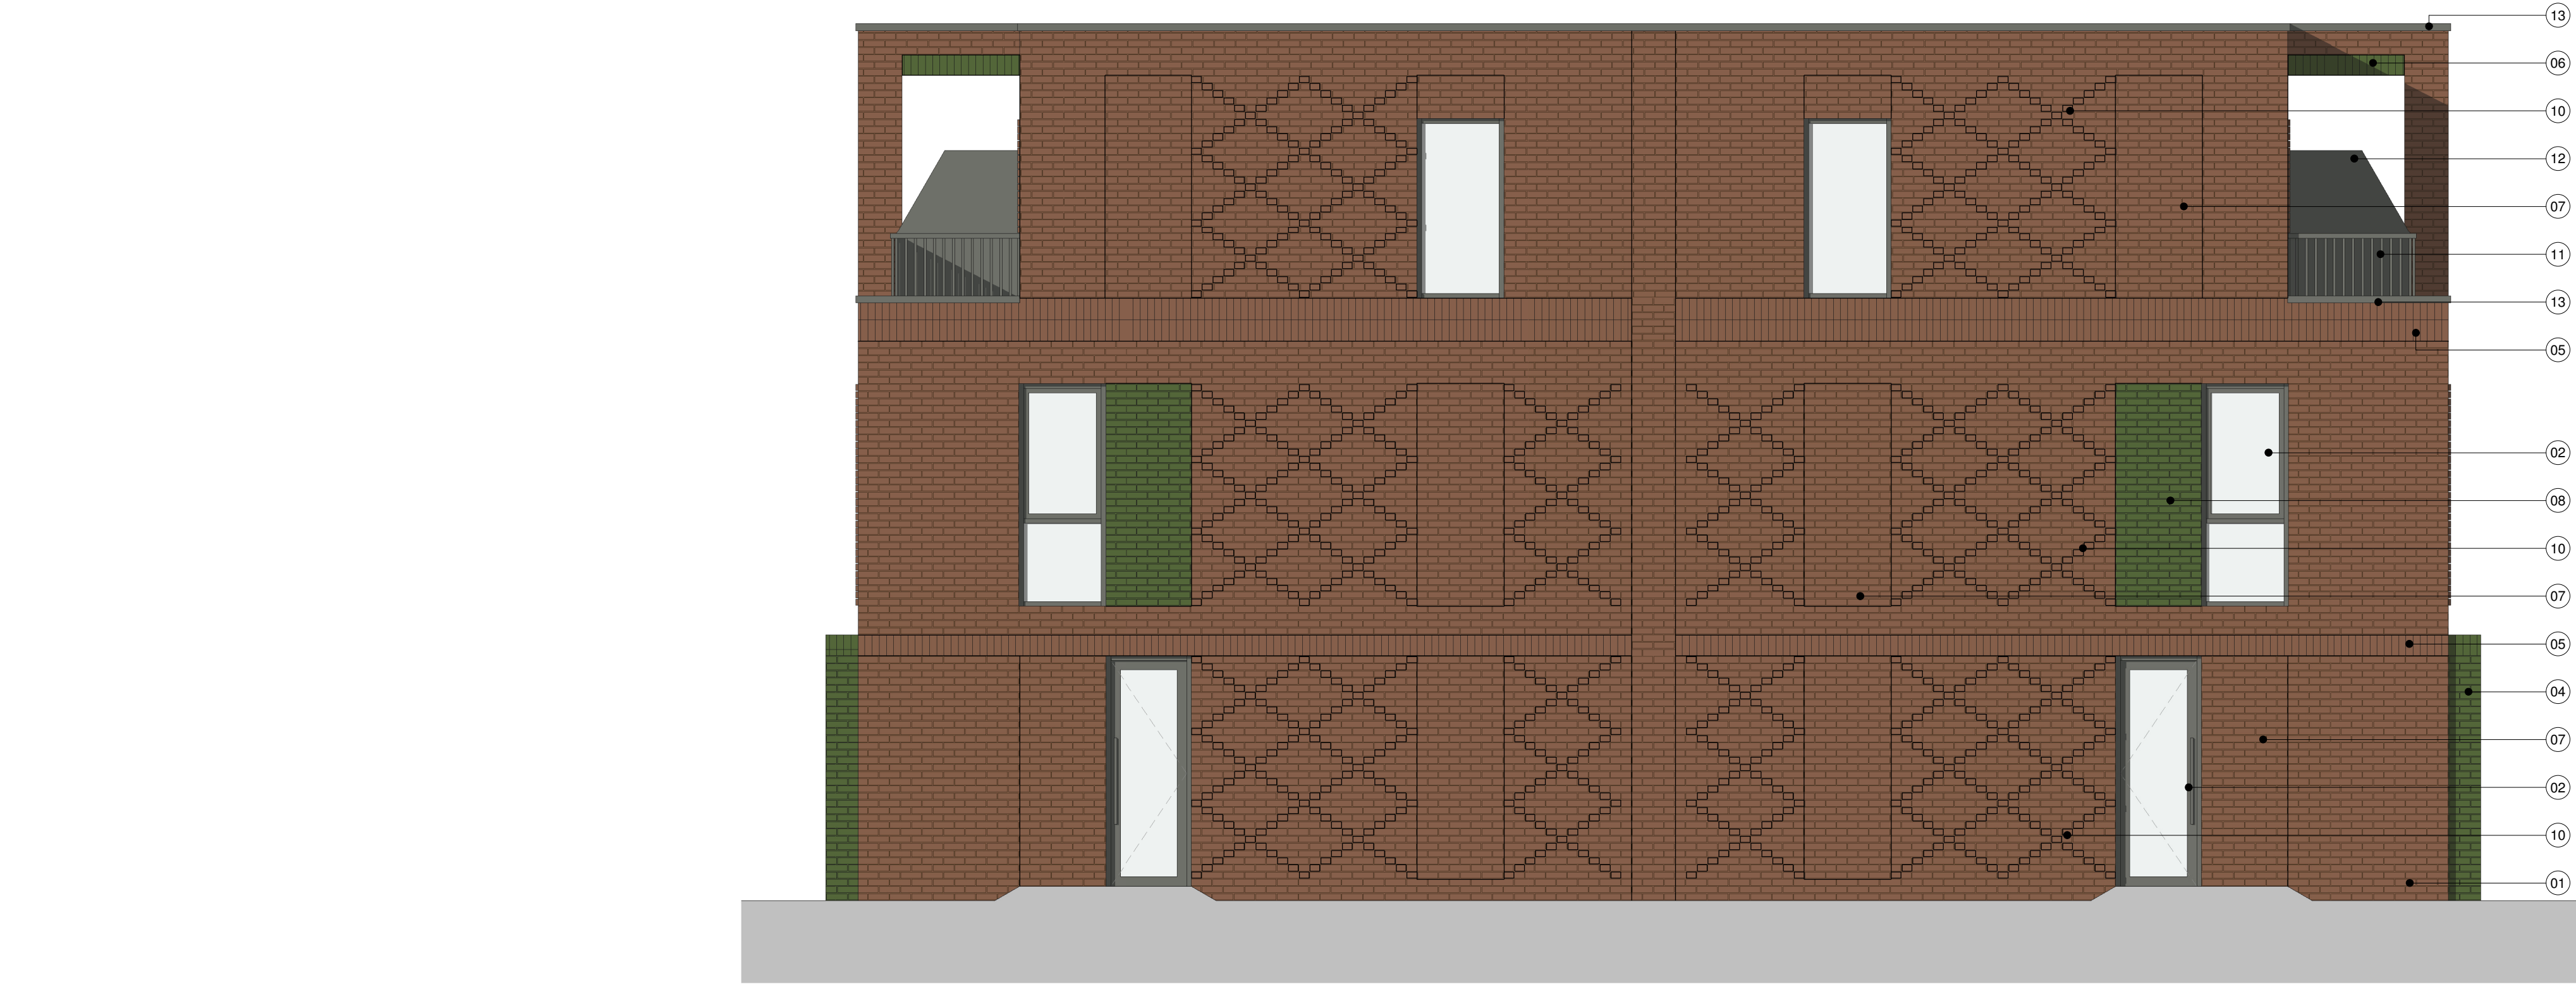

West Elevation
1 : 50


Materials Legend:	
01	Red Masonry Facing Brickwork
02	Window / Glazed Door System. RAL 7009 Green Grey
03	Composite Entrance Door
04	Green Glazed Tile Entrance Canopy
05	Red Brick Soldier Course Detail
06	Green Glazed Tile Soldier Course Detail
07	Red Brick Recessed Brickwork Panel
08	Green Glazed Tile Recessed Brickwork Panel
09	Flemish Bond Projecting Brick Header Detail
10	Diaper Bond Projecting Brick Header Detail
11	Metal Railing to Match Window RAL Colour
12	Privacy Screen
13	Flashing to Match Window RAL Colour

© The copyright in this drawing is vested in CodaStudios and no license or assignment of any kind has been, or is, granted to any third party whether by provision of copies or originals or otherwise unless agreed in writing.

DO NOT SCALE FROM THIS DRAWING
The contractor shall check and verify all dimensions on site and report any discrepancies in writing to CodaStudios before proceeding work

FOR ELECTRONIC DATA ISSUE
Electronic Data / drawings are issued as "read only" and should not be interrogated for measurement. All dimensions and levels should read, only from those values stated on the drawing. Coda Studios Ltd is not responsible for discrepancies caused by the overlay of other parties BIM/IFC models. These are overlaid purely as reference.

Revision		Date	Drawn	Checked
A	Elevation titles updated	03/11/22	RM	JH
B	Elevations amended to client comments. Material tags updated to client comments	23/11/22	RM	JH
C	Brick detailing to gable continued to ground floor	18/04/23	RM	JH

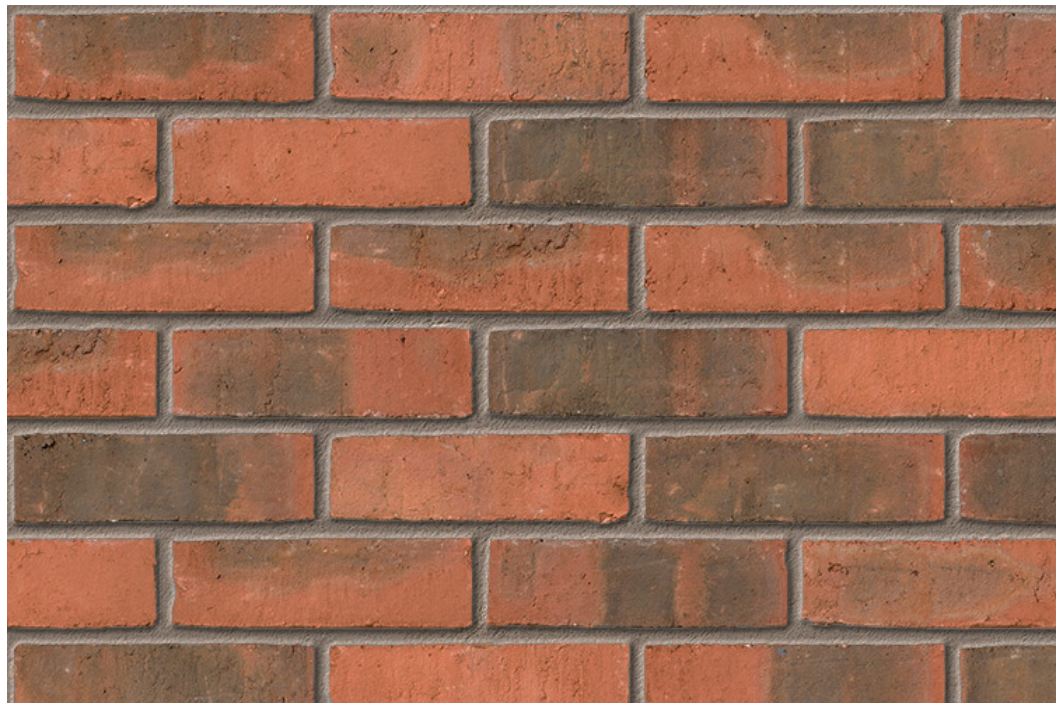

BRICKWORK TBC

Red Facing Brickwork



RAL 7009 - GREEN GREY

Windows




Entrance Canopy



Green Glazed Tile



RECESSED BRICKWORK PANEL

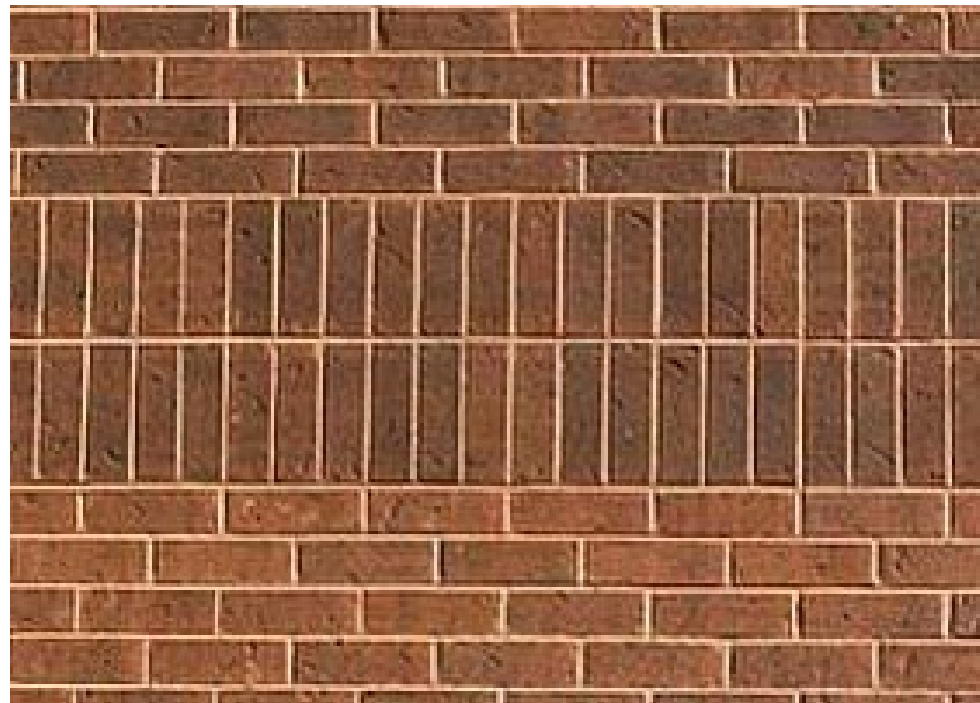

FLUSH SOLDIER COURSE DETAIL

Brick Detailing Patterns

CODA
Architecture

CODA Studios Ltd, 70-71 Cornish Place, Cornish St, Sheffield, S6 3AF
T: 0114 279 6003 E: information@codastudios.co.uk

Client
STEP PLACES

Project
ARDWICK

Drawn	Checked	Date	Scale @ A1
RM	JH	27/10/22	1 : 50

Title
FACADE STUDY - WEST ELEVATION

Suitability Code
A1

Purpose for issue
COORDINATION

Drawing No
2565

Project
2565

Originator
CDA

Volume
- 00

Level
- XX

Type
- DR

Role
- A

Number
- 0704

Revision
C