


NOTE

Do not scale this drawing.
Architect to be notified of discrepancies
in figured dimensions.
Contractor to check all dimensions from site.
This drawing is copyright and is for use on this site only.

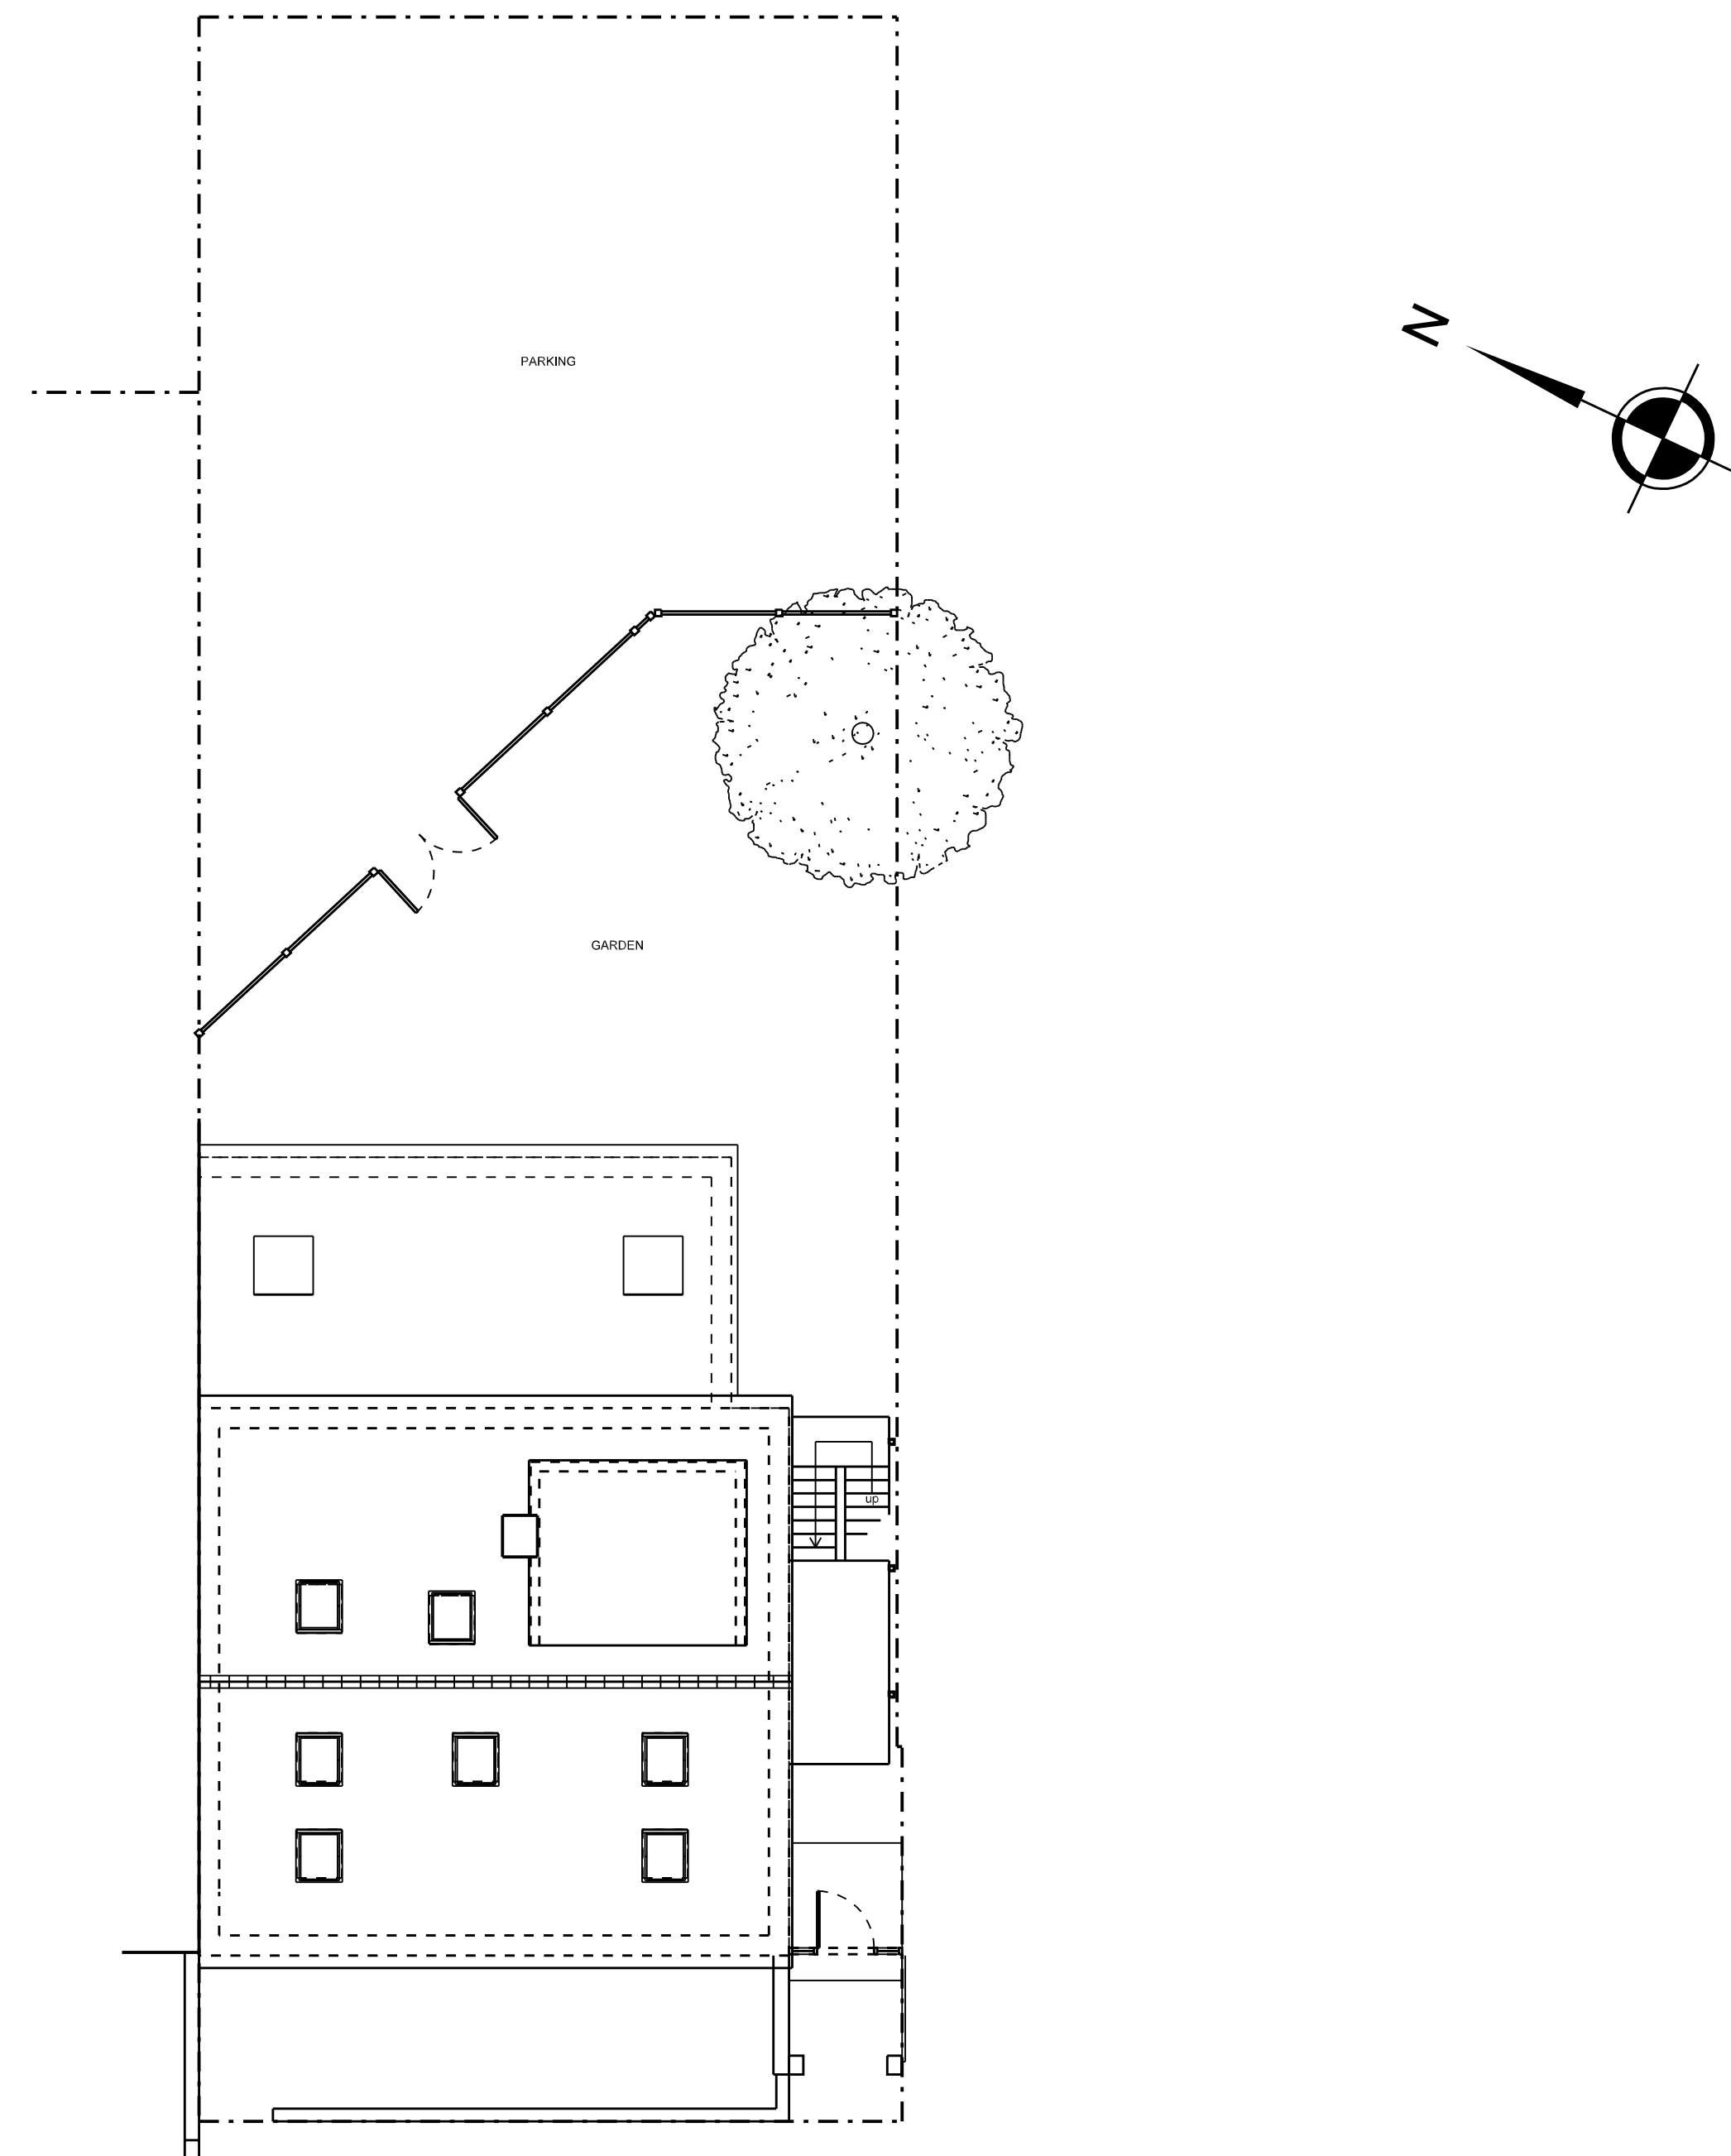

EXISTING SITE PLAN

[illegible]

PROJECT TITLE:
11 Egerton Crescent
Withington
Manchester

DRAWING TITLE:
Existing Site Plan

Date: Sep 22	Project Number: 2210	Dwg. Number: (0-) 06
Scale: 1:100_(A1)	Project Partner:	Drawn: AW