




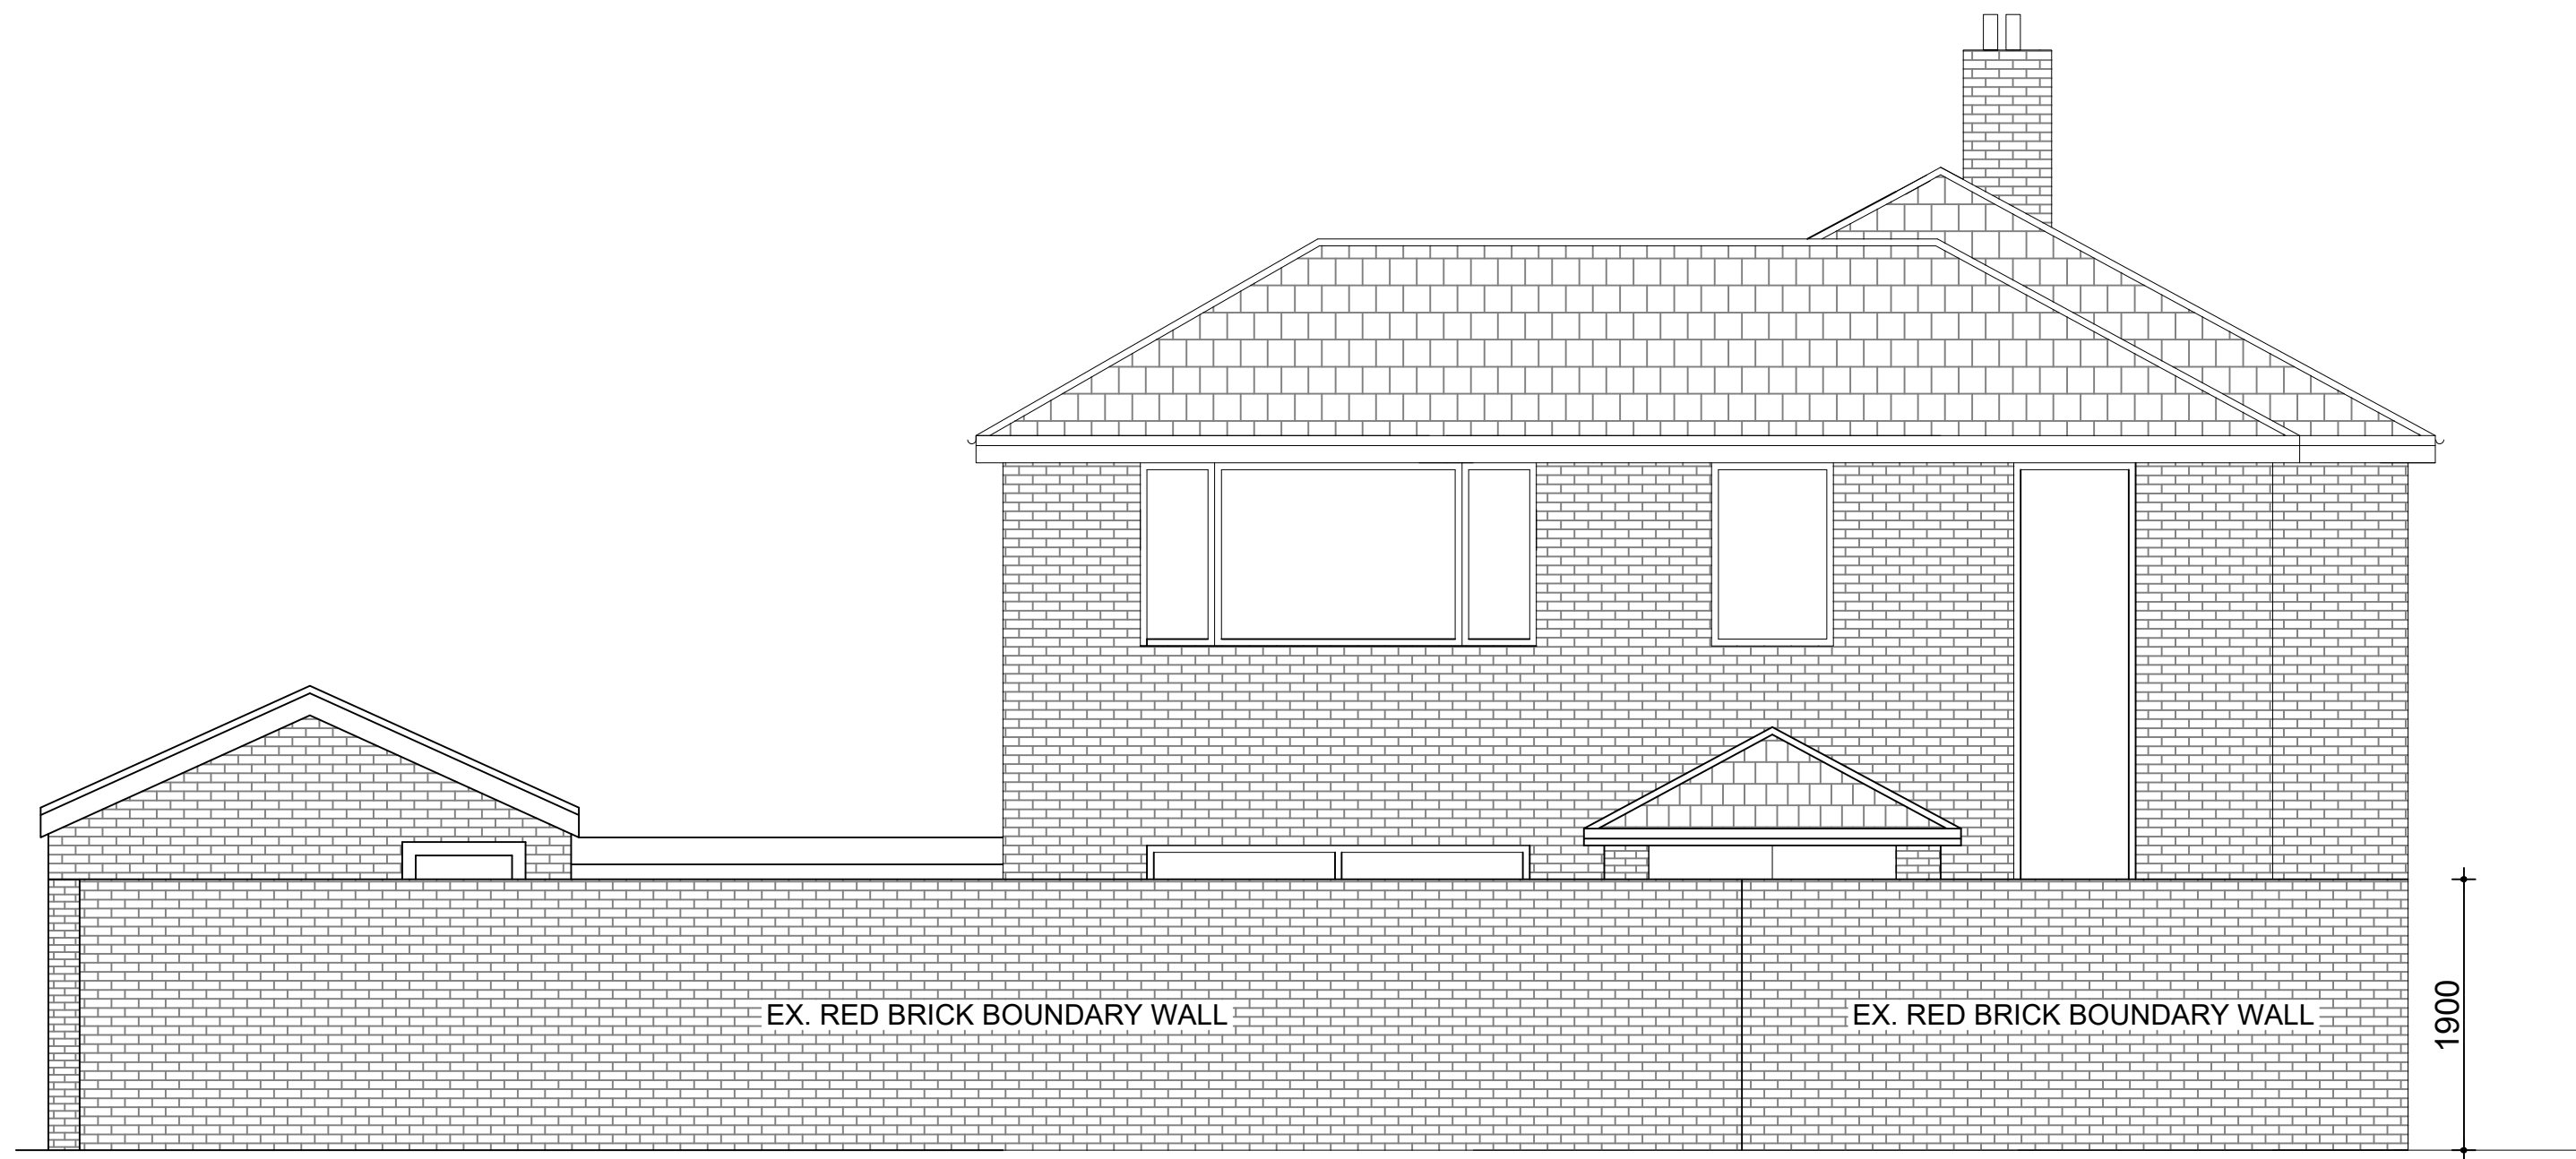


Existing West Elevation (1:50)

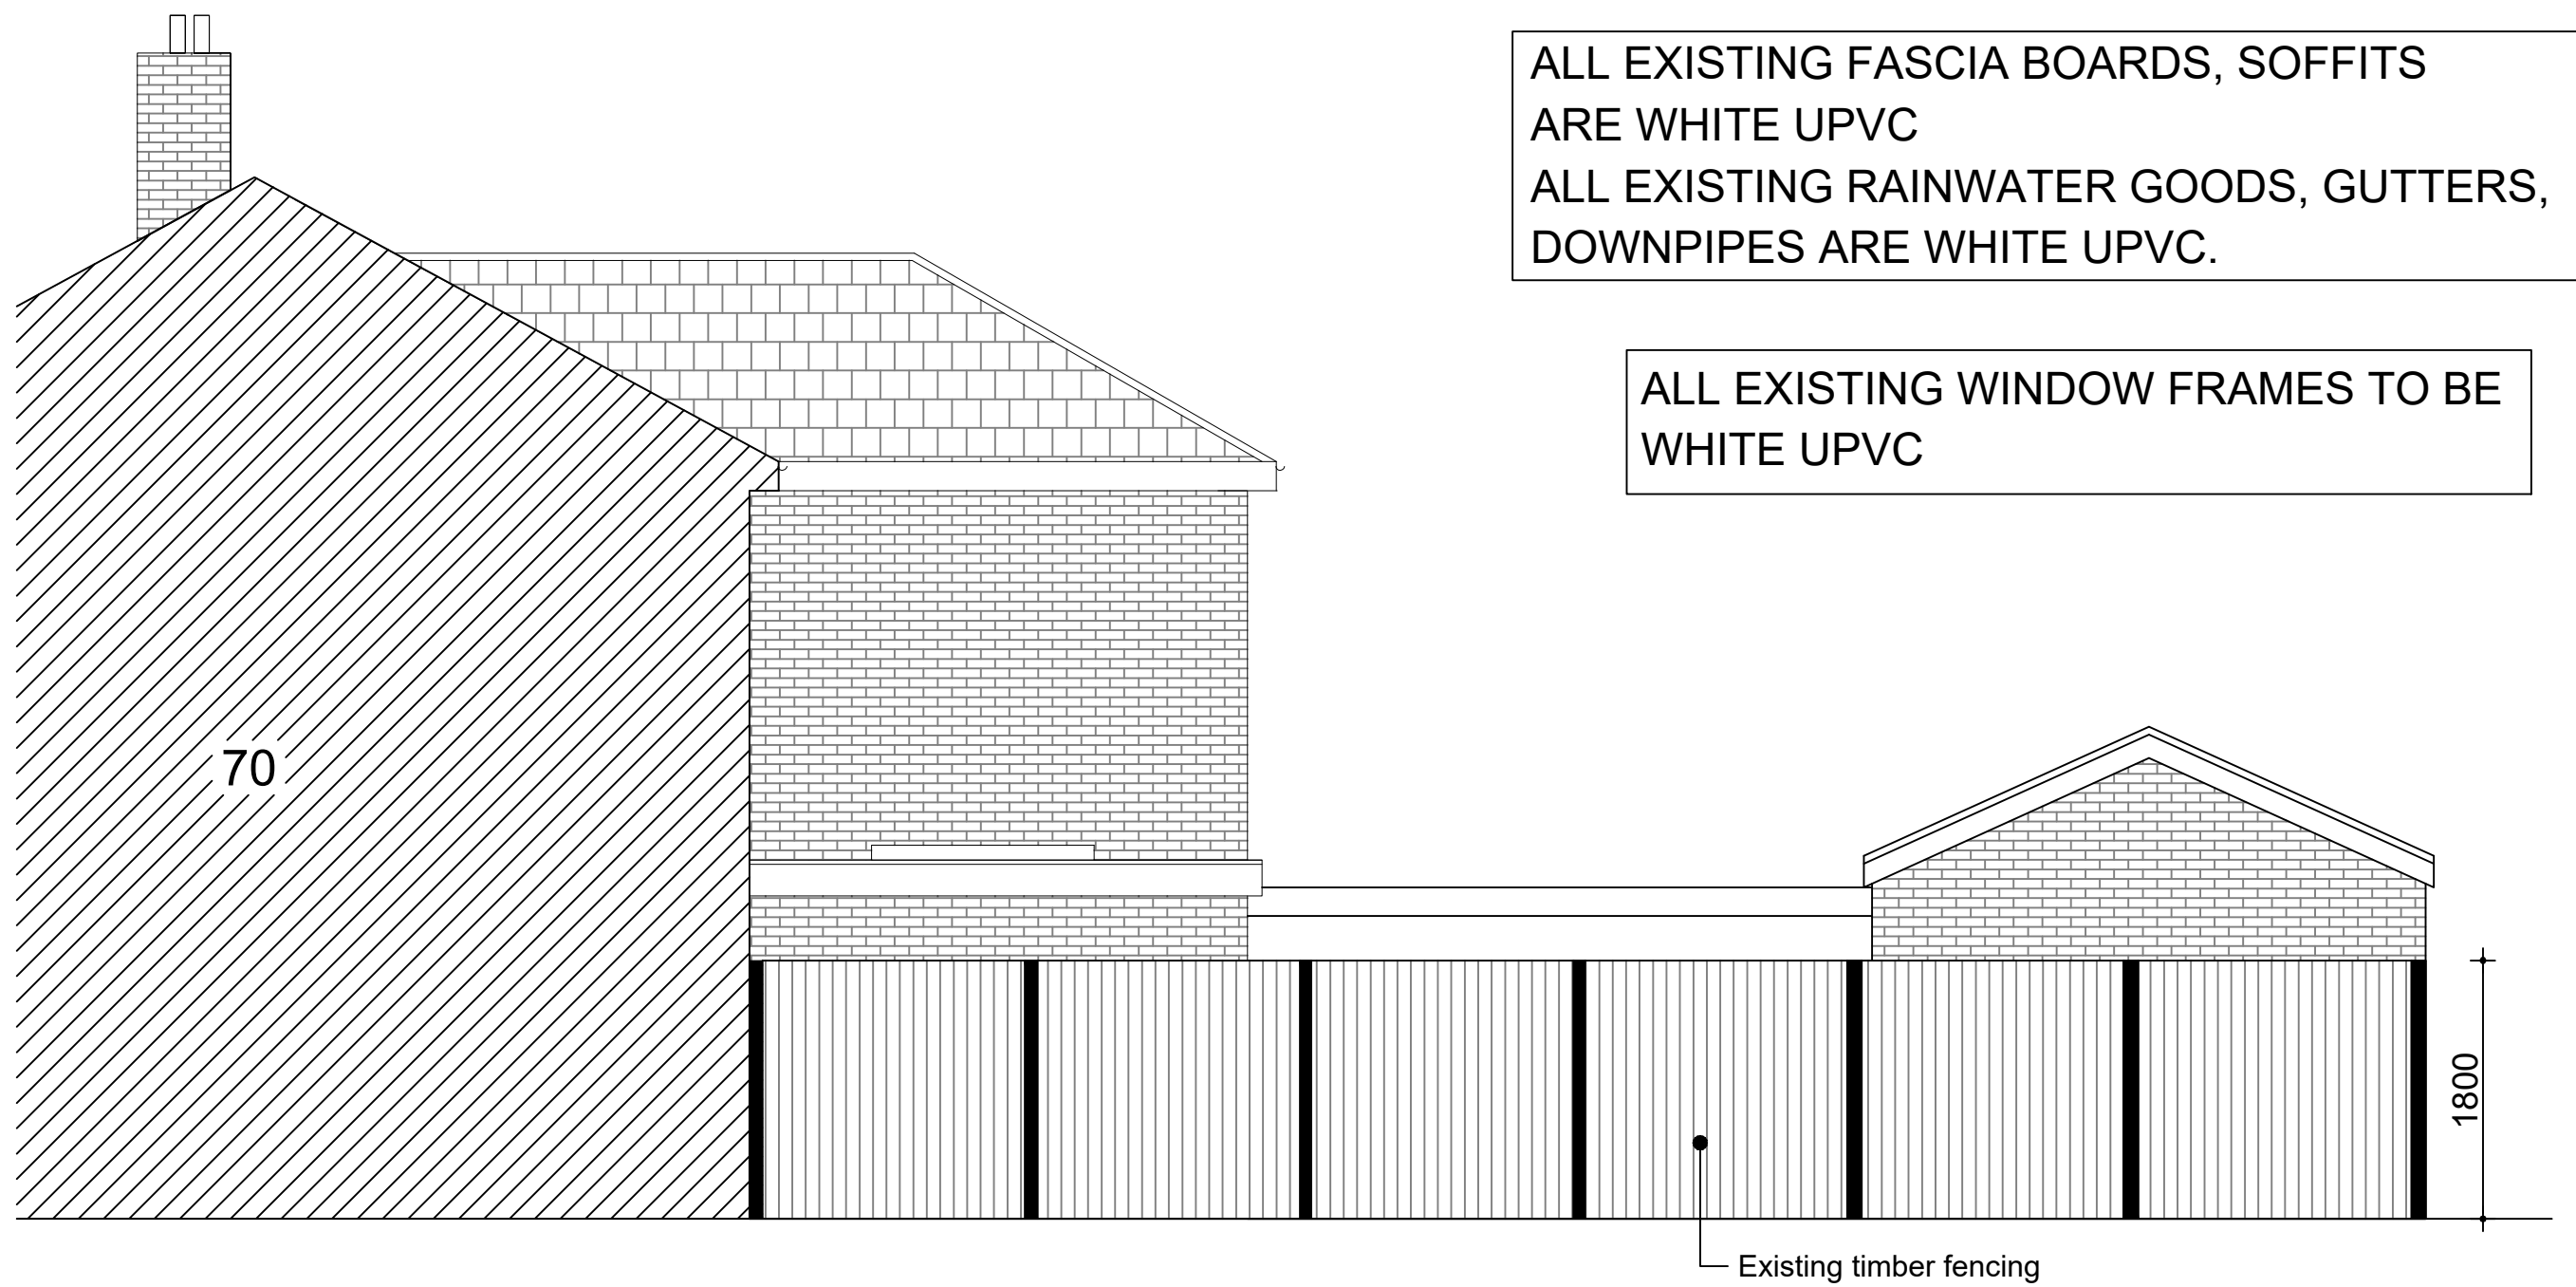


Existing East Elevation (1:50)

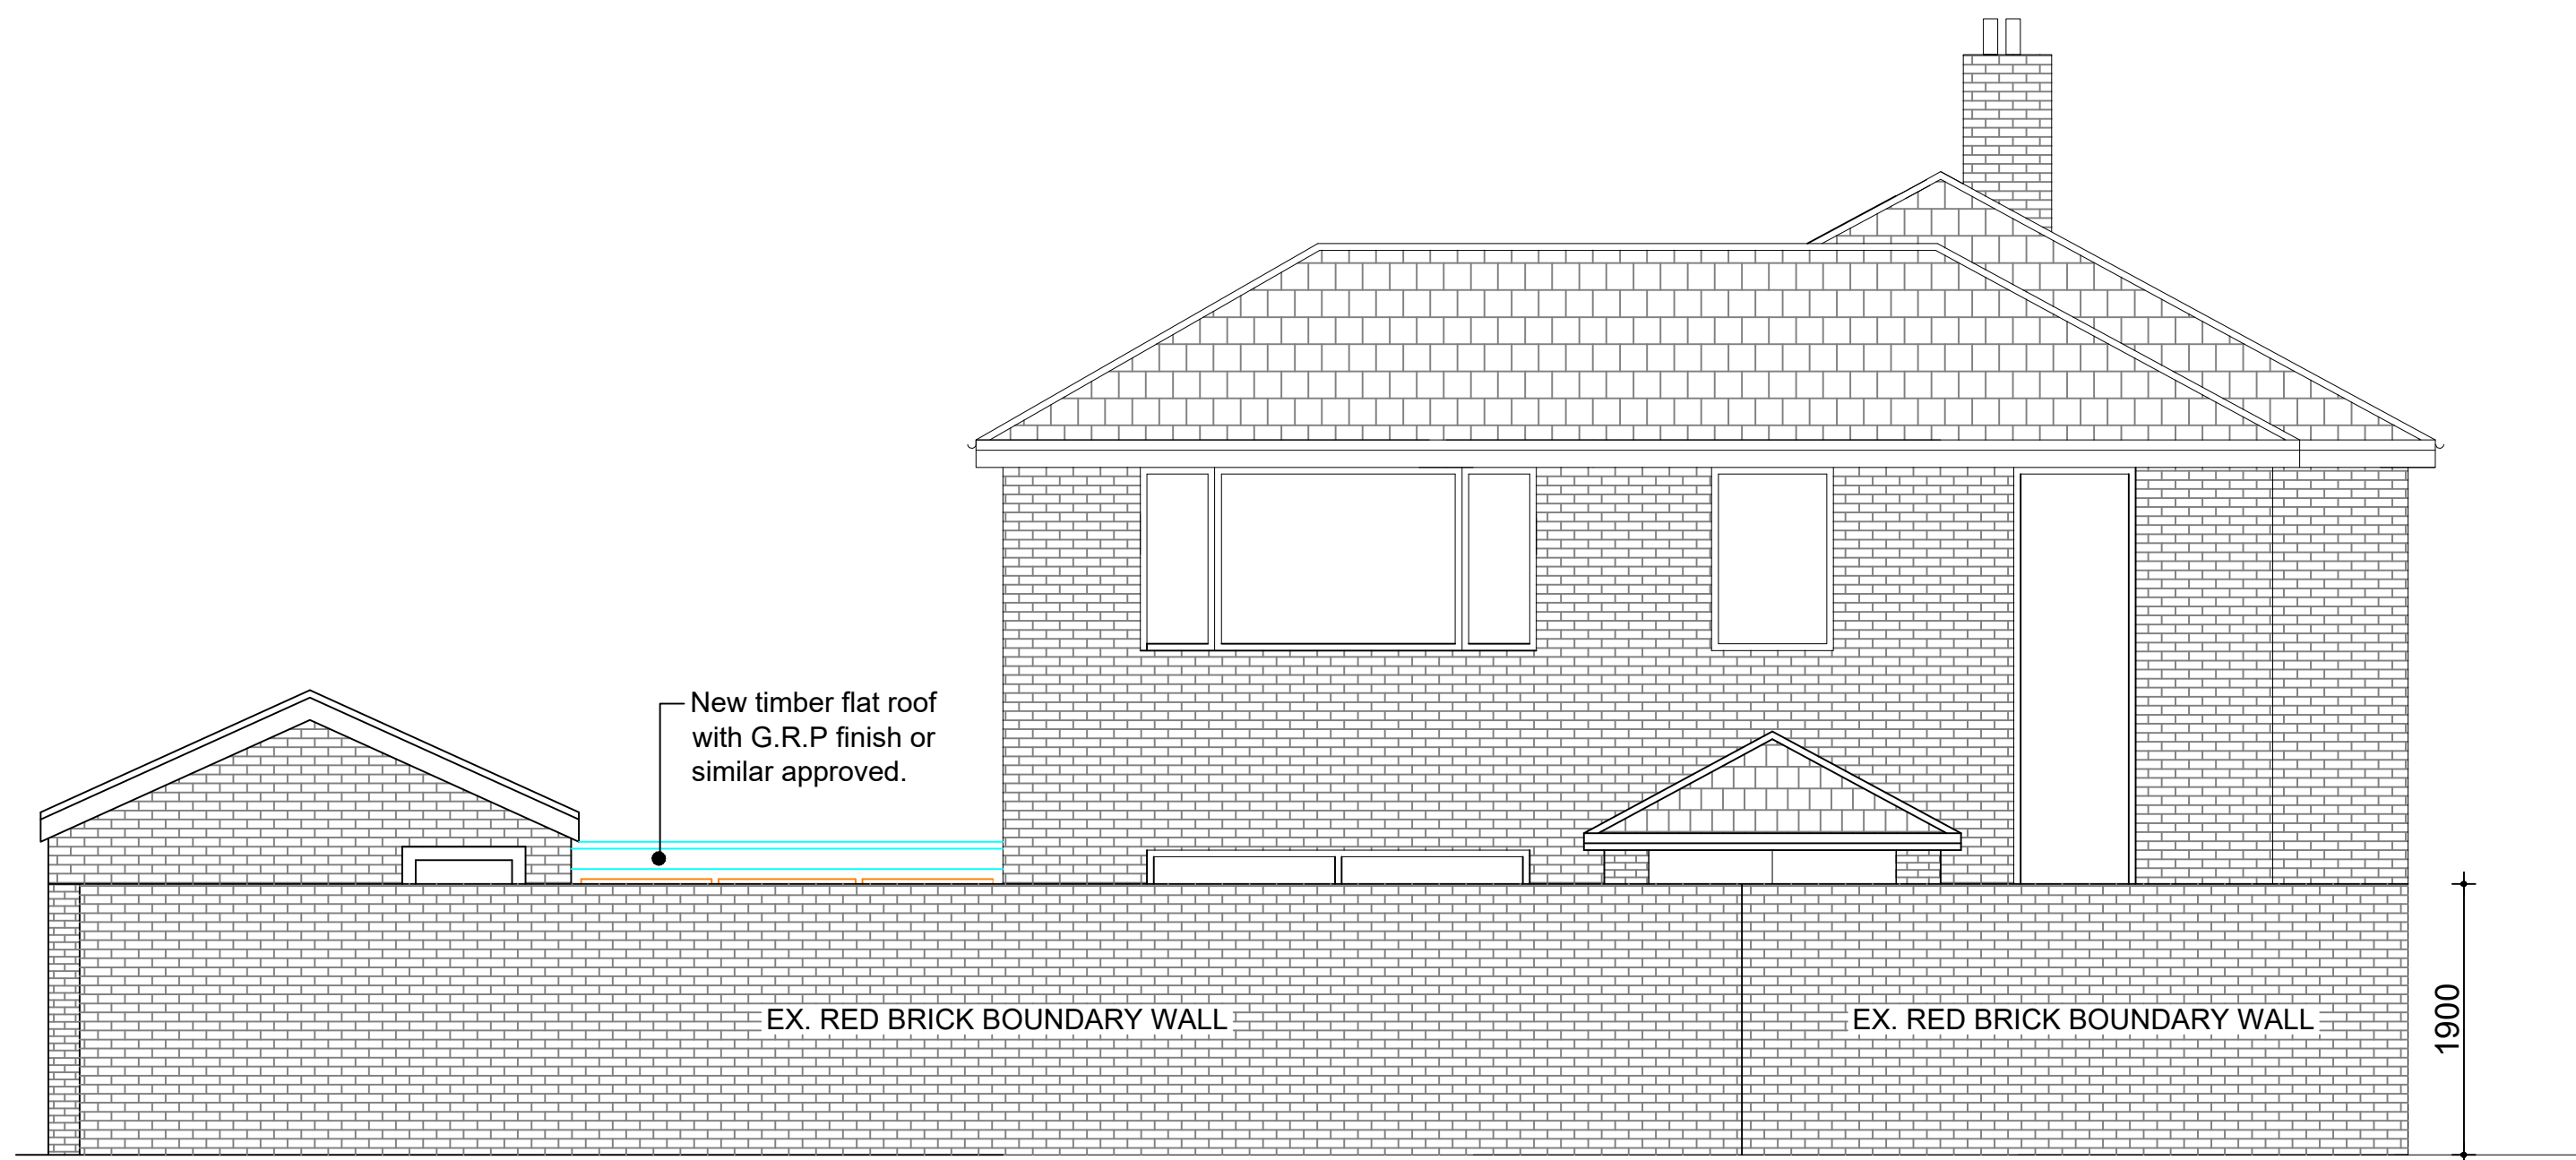


Proposed West Elevation (1:50)

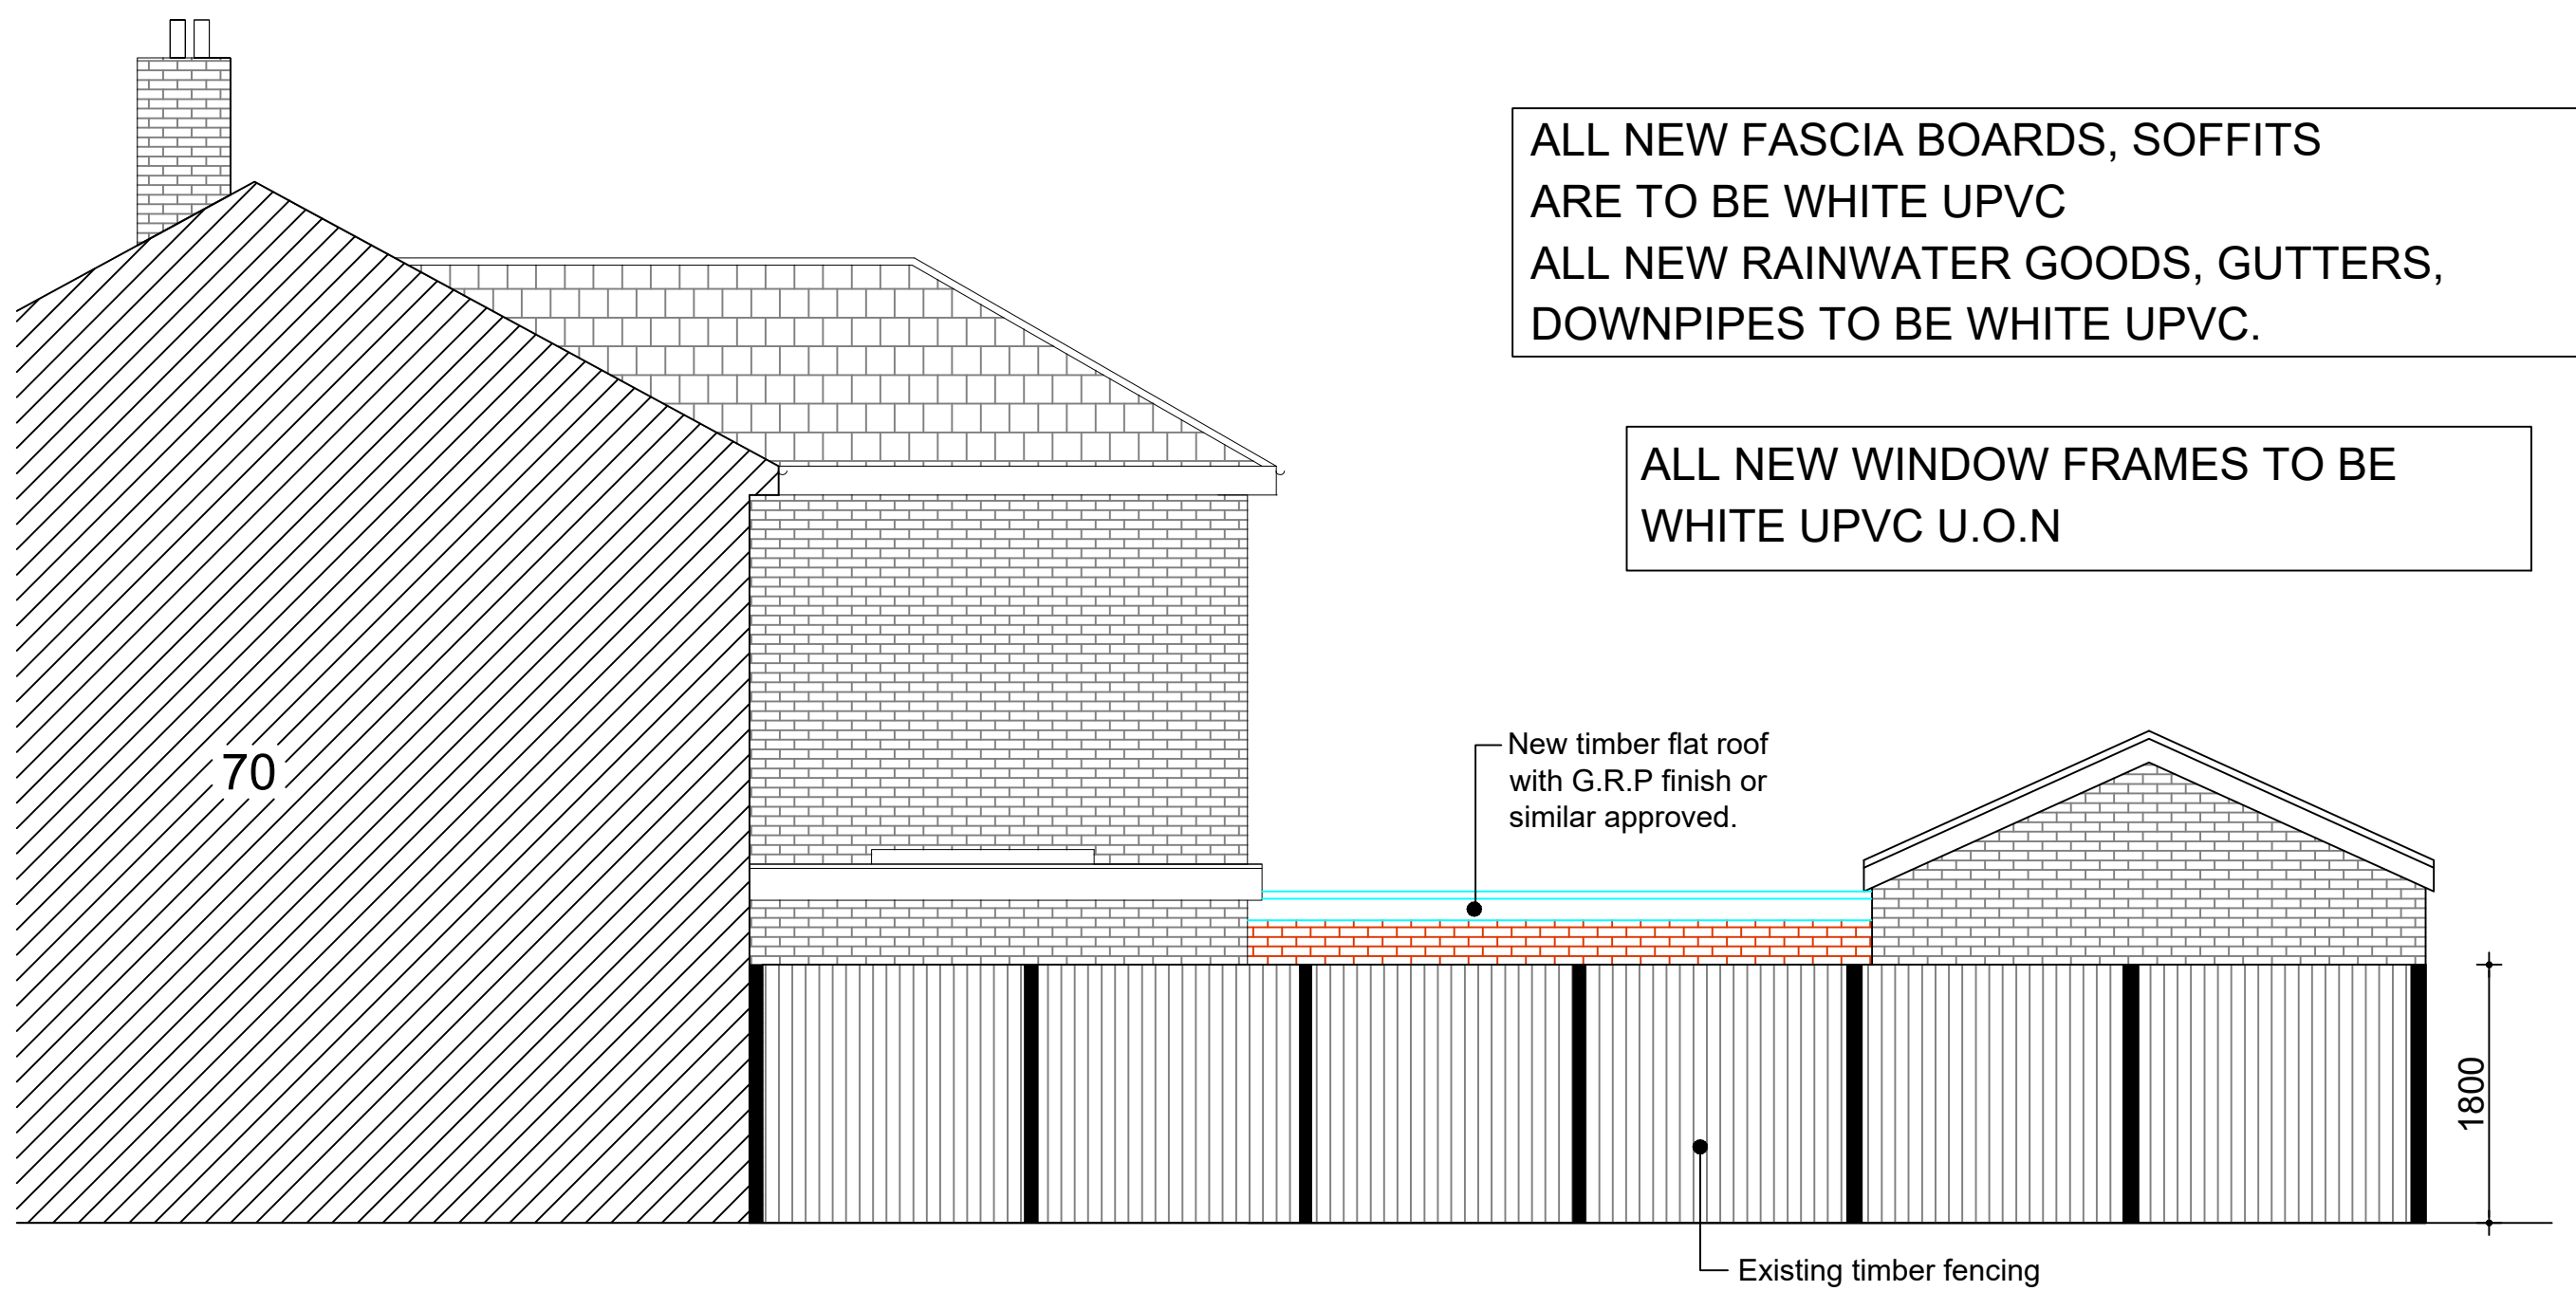

Proposed East Elevation (1:50)

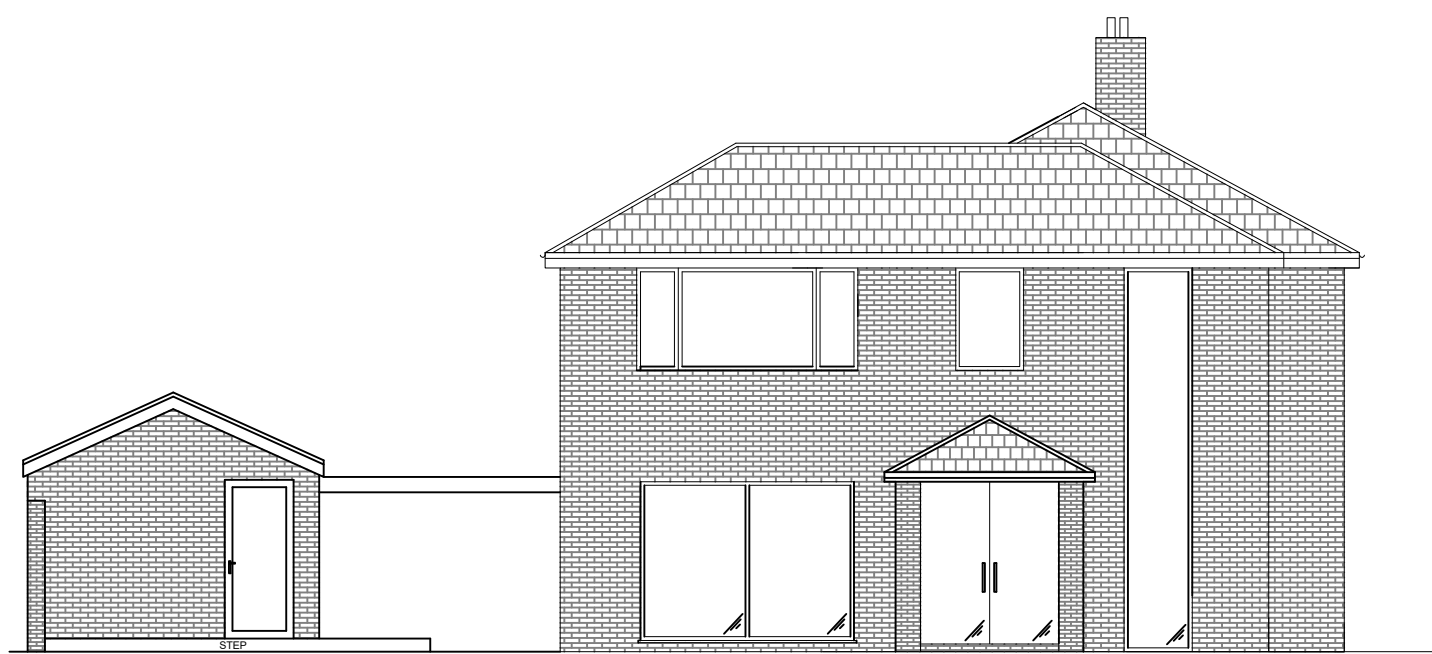

Existing West Elevation without
brick boundary fence view (1:100)

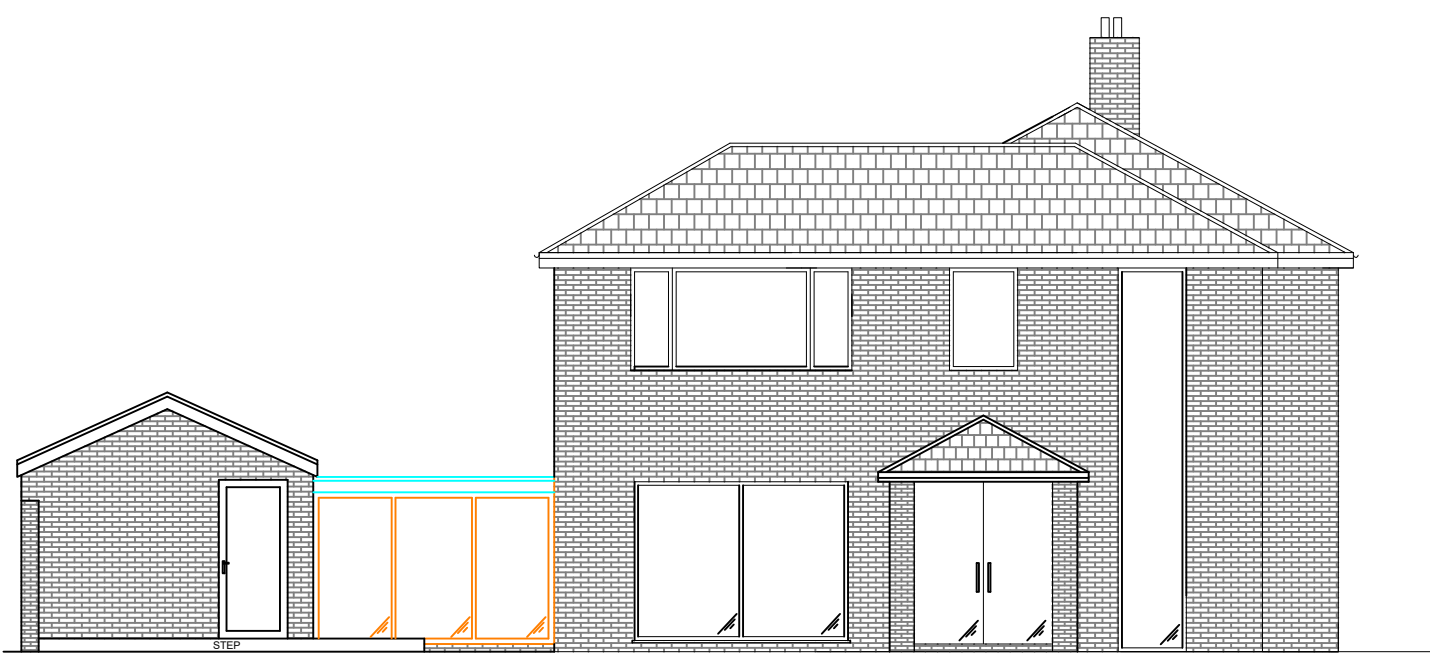

Proposed West Elevation without
brick boundary fence view (1:100)

REFERENCE	
	EXISTING CONCRETE ROOF TILE FINISH
	EXISTING FACING BRICK
	NEW FACING BRICK TO MATCH EXISTING

SCALE AS SHOWN AT A1

GENERAL NOTES

1. All dimensions are in millimetres unless otherwise noted.
2. This drawing is not to be copied or disclosed by or forwarded on to any unauthorised persons without prior written consent of Gamble King and Noone Limited.
3. Do not scale from this drawing and is only to be used for Local Authority Approval purposes only.

Client		
Mr. Fahim Chowdhury		
Job		
72 Old Hall Lane, Manchester. M13 0UD.		
Drg		
Existing/Proposed Elevations		
Drawn	Date	Scale
S.King	March 2023	As Shown
Job No.	Drg No.	
D23.03.27	P03	
Gamble King and Noone Ltd		
Consulting Structural Engineers & Building Surveyors.		
5 Queen Street Oldham OL1 1RD Tel: 0161 652 1183 Mobile: 07756 902 604 07725 145 369		