


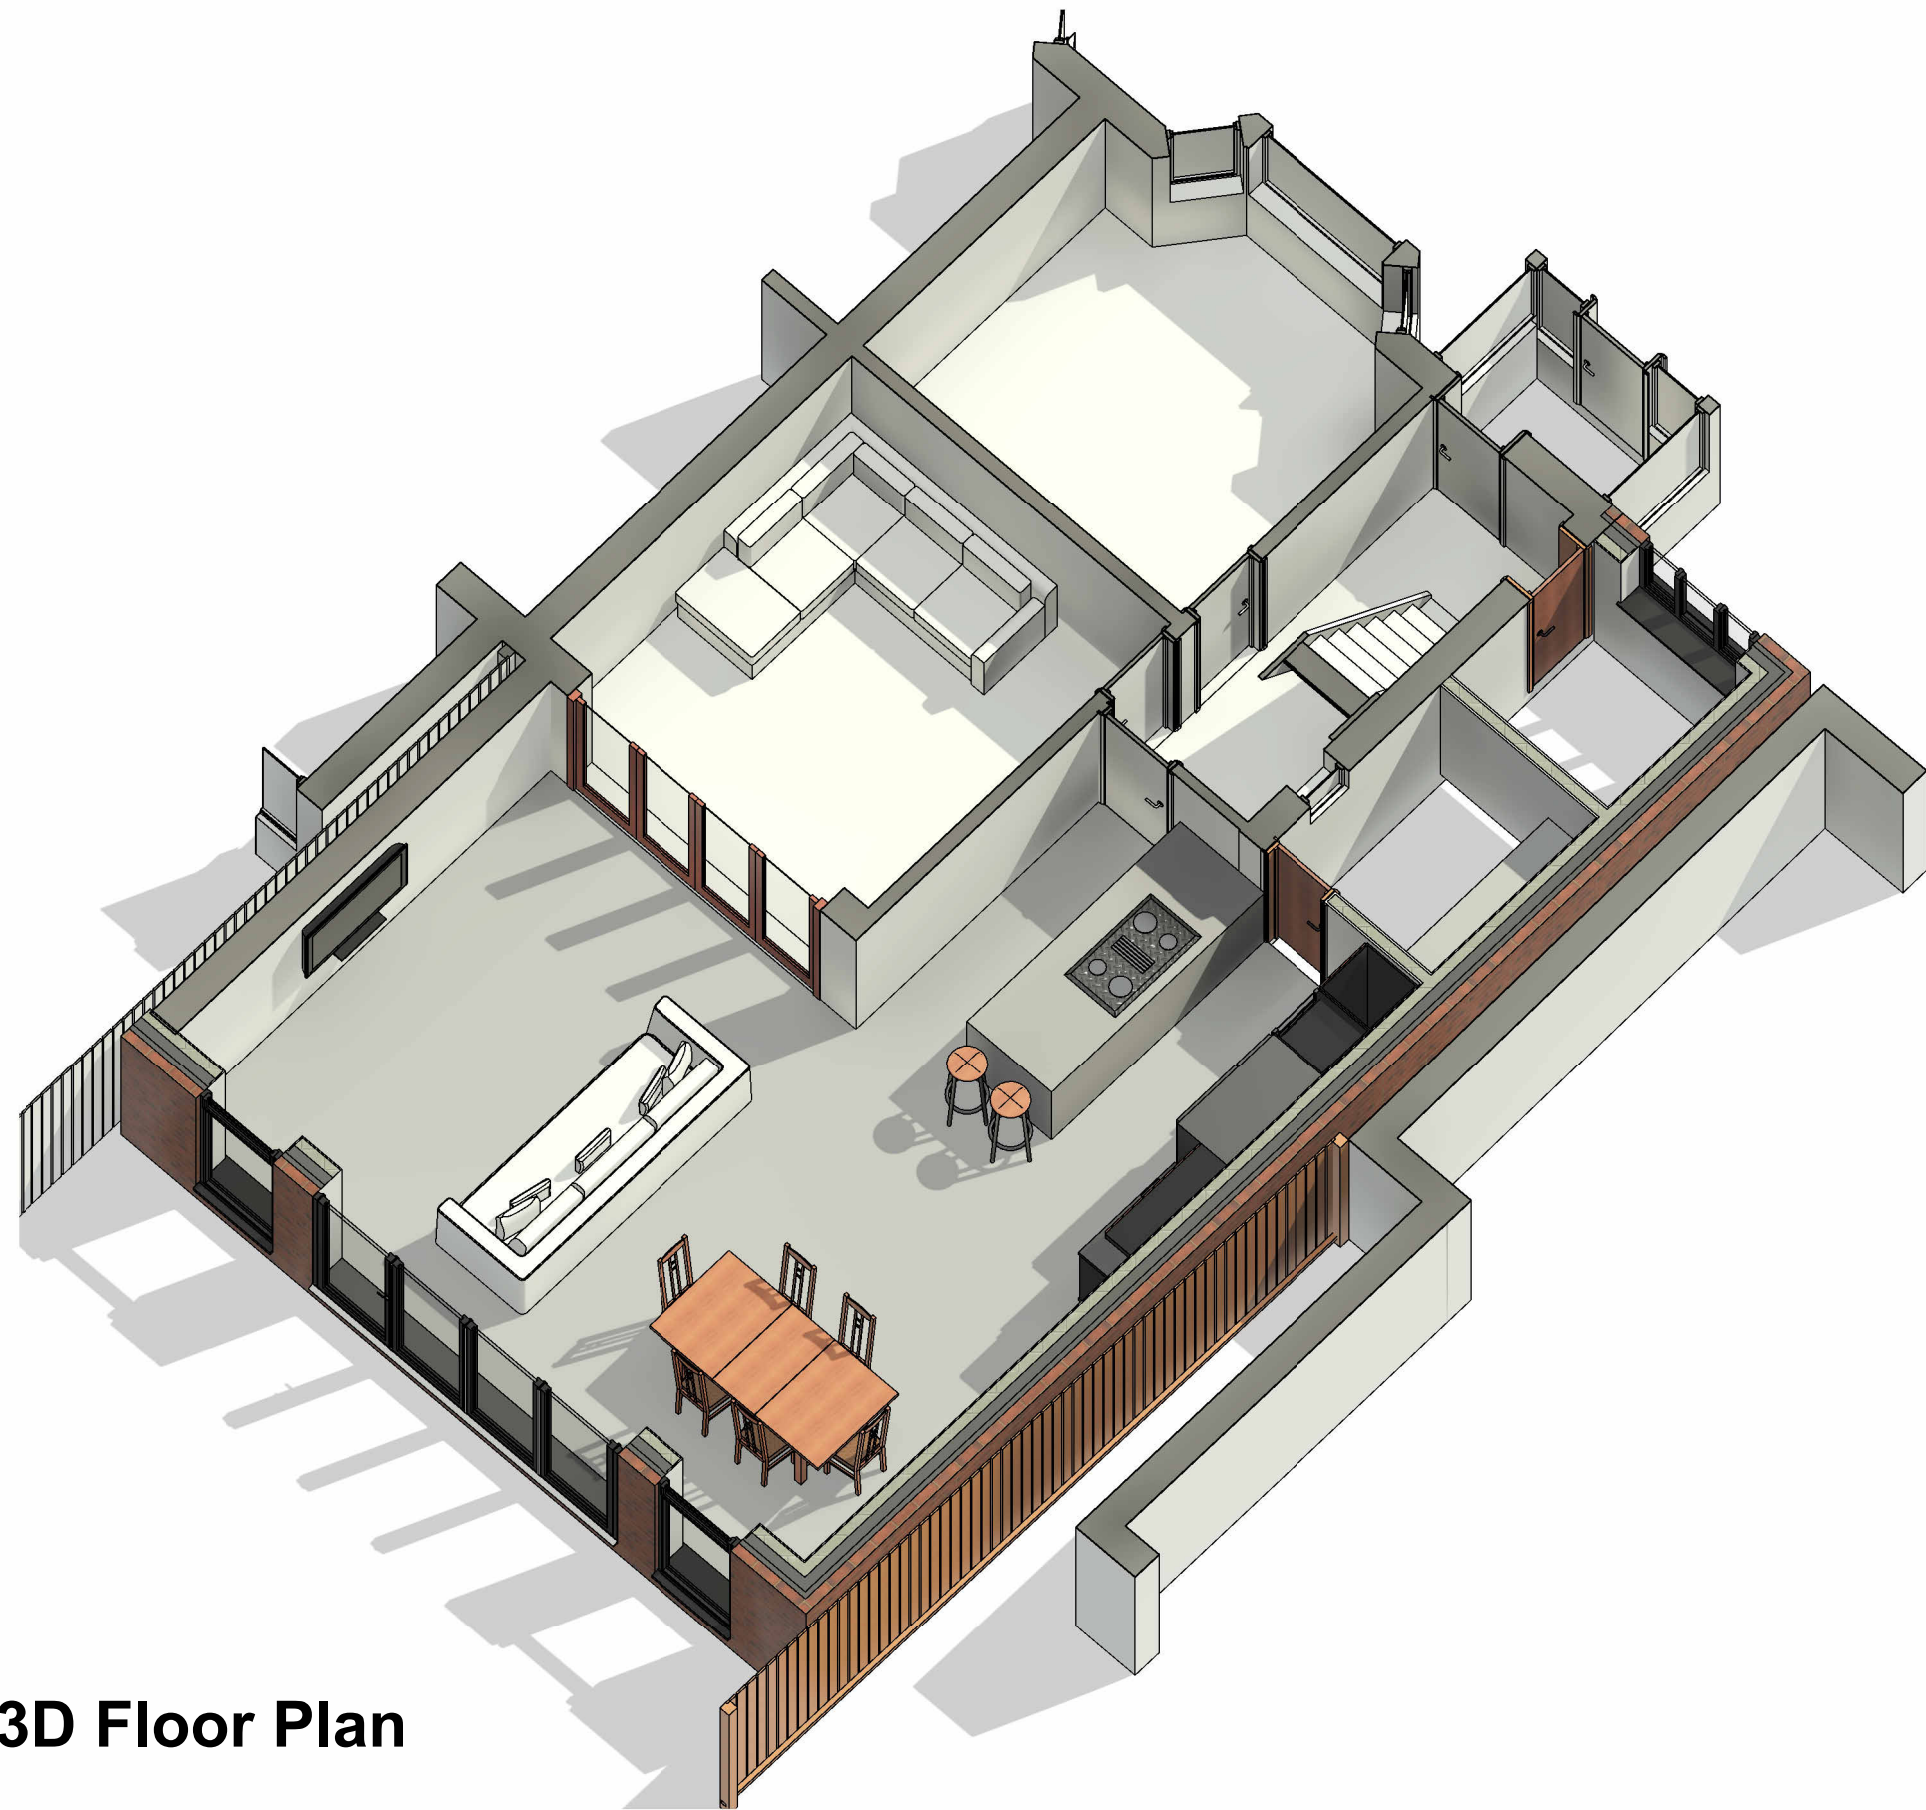

3D Floor Plan

COPYRIGHT © ALL RIGHTS RESERVED BY VIKAS ALYAS LTD. DO NOT SCALE FROM DRAWING. DRAWING INDICATES DESIGN INTENT ONLY. REPORT ANY DISCREPANCIES TO CLIENT / VA LTD. NOT TO BE USED FOR CONSTRUCTION UNLESS STATED SO. TO BE READ IN CONJUNCTION WITH OTHER DRAWINGS OR SPECIFICATION WHERE PROVIDED.

ARCHITEK

BUILDING DESIGN CONSULTANCY

0161 511 8479

vikas@architek.uk

916 Stockport Road, Levenshulme, Manchester, M19 3AB

No. Description Date			PROJECT		ADDRESS		CLIENT		
P1	Issue to Planning	15.05.2023	Single storey side and rear wrap-around extension		1227_1089 Hyde Rd, Manchester M18 7LN		Mr M Yameen		
			MANCHESTER CITY COUNCIL		SHEET		Date 15.05.2023	Project number 1227	Scale (@ A3)
			PURPOSE OF ISSUE PLANNING		3D Floor Plans		Drawn by VA	DRAWING NUMBER	
							Checked by VA	A106	REV P1