




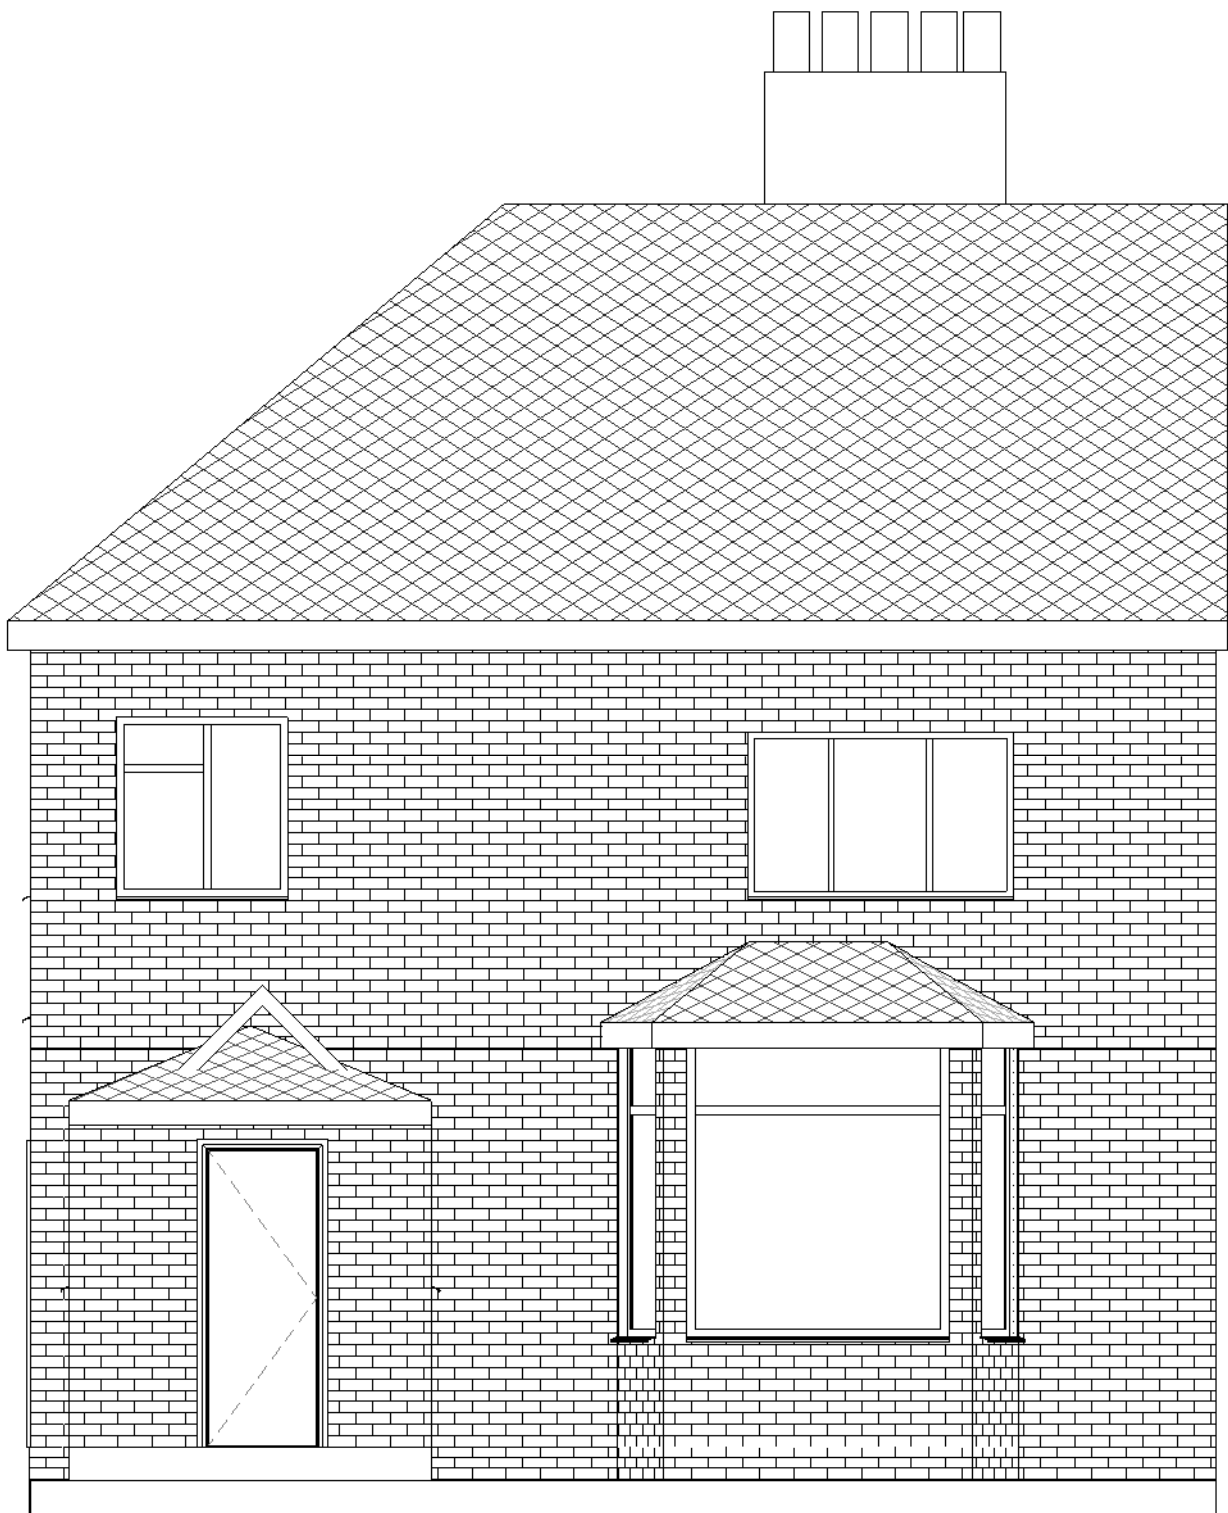


1 Existing South Elevation
1 : 50

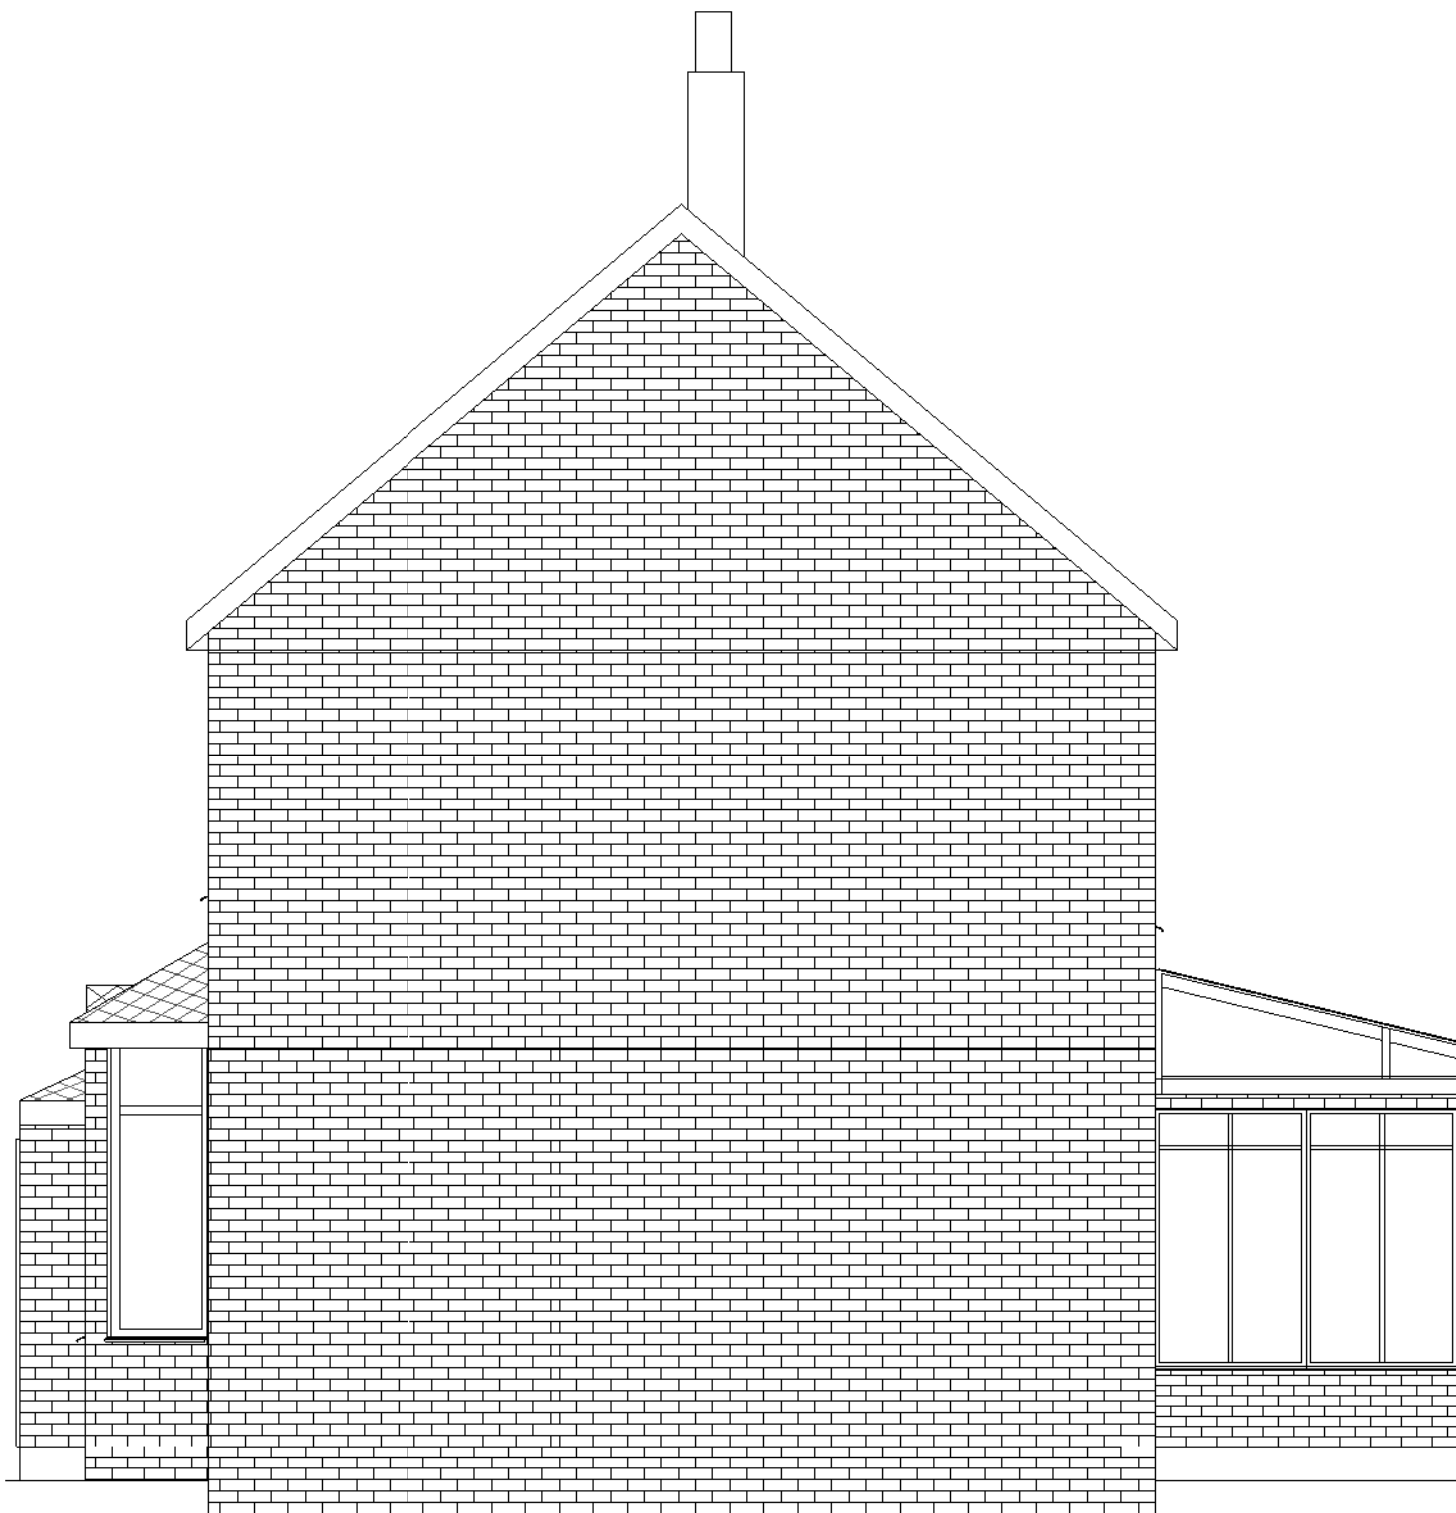


3 Existing East Elevation
1 : 50

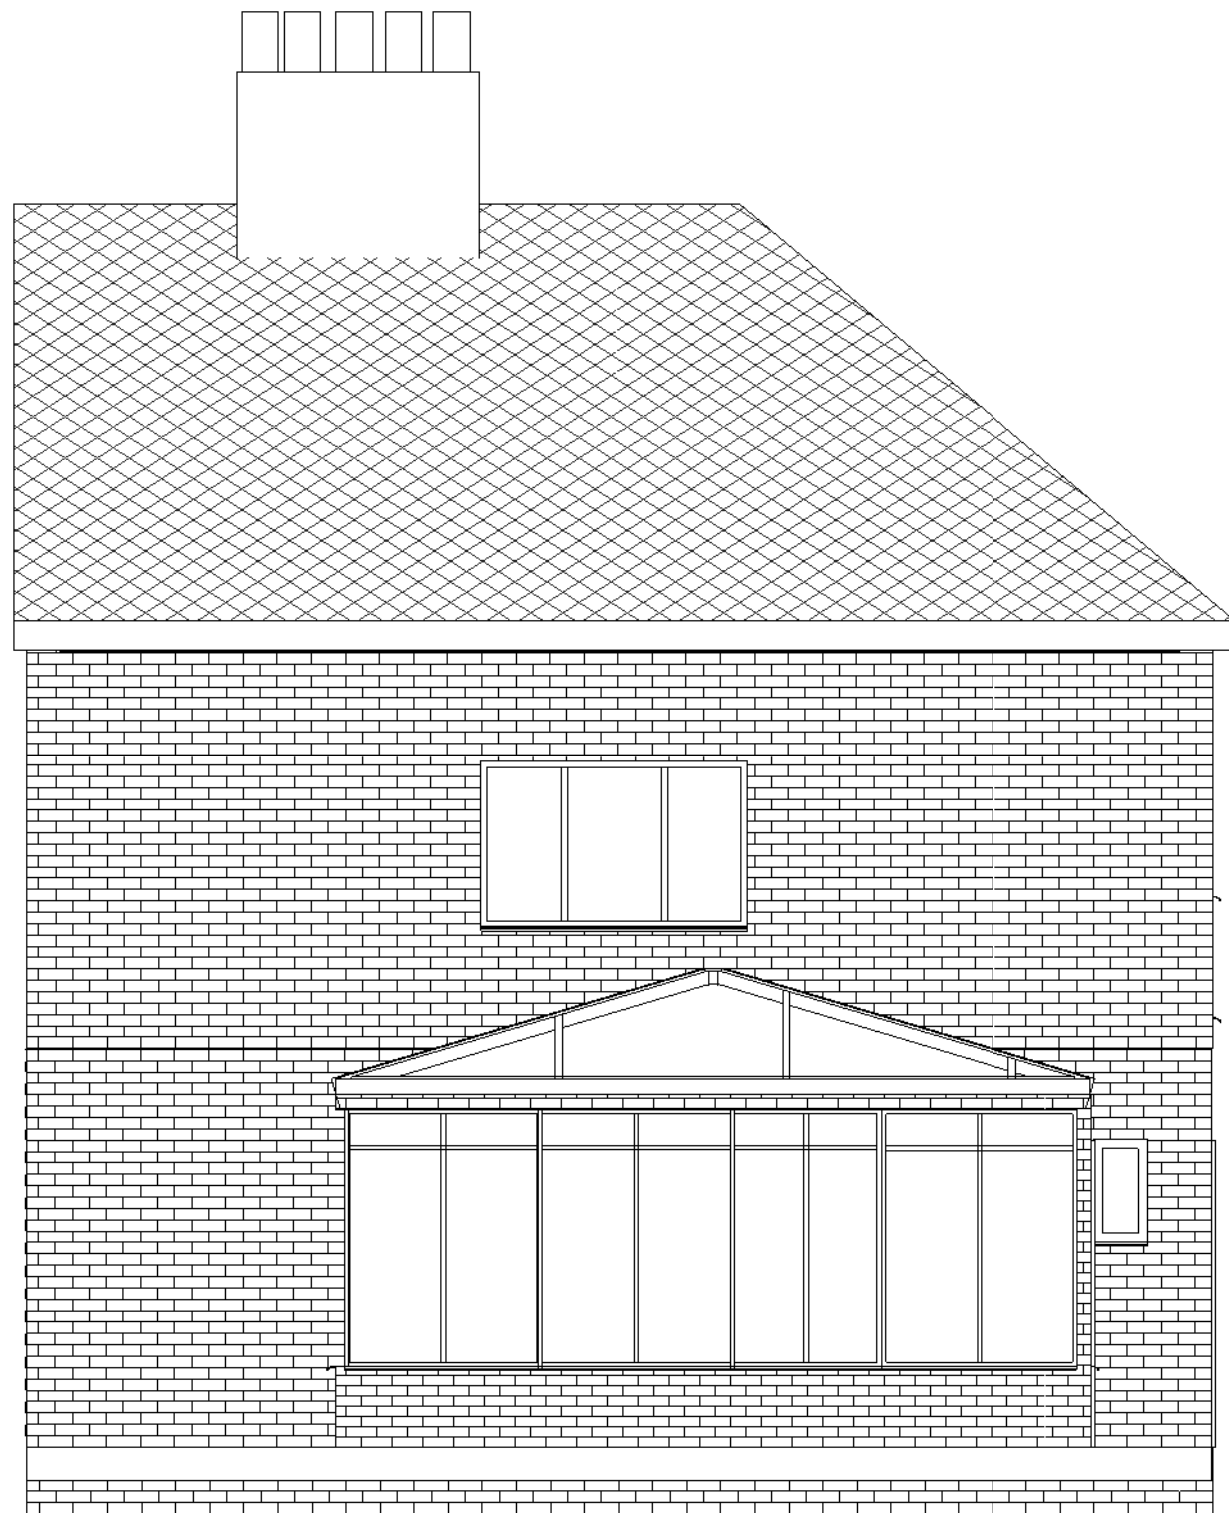


5 Existing North Elevation
1 : 50

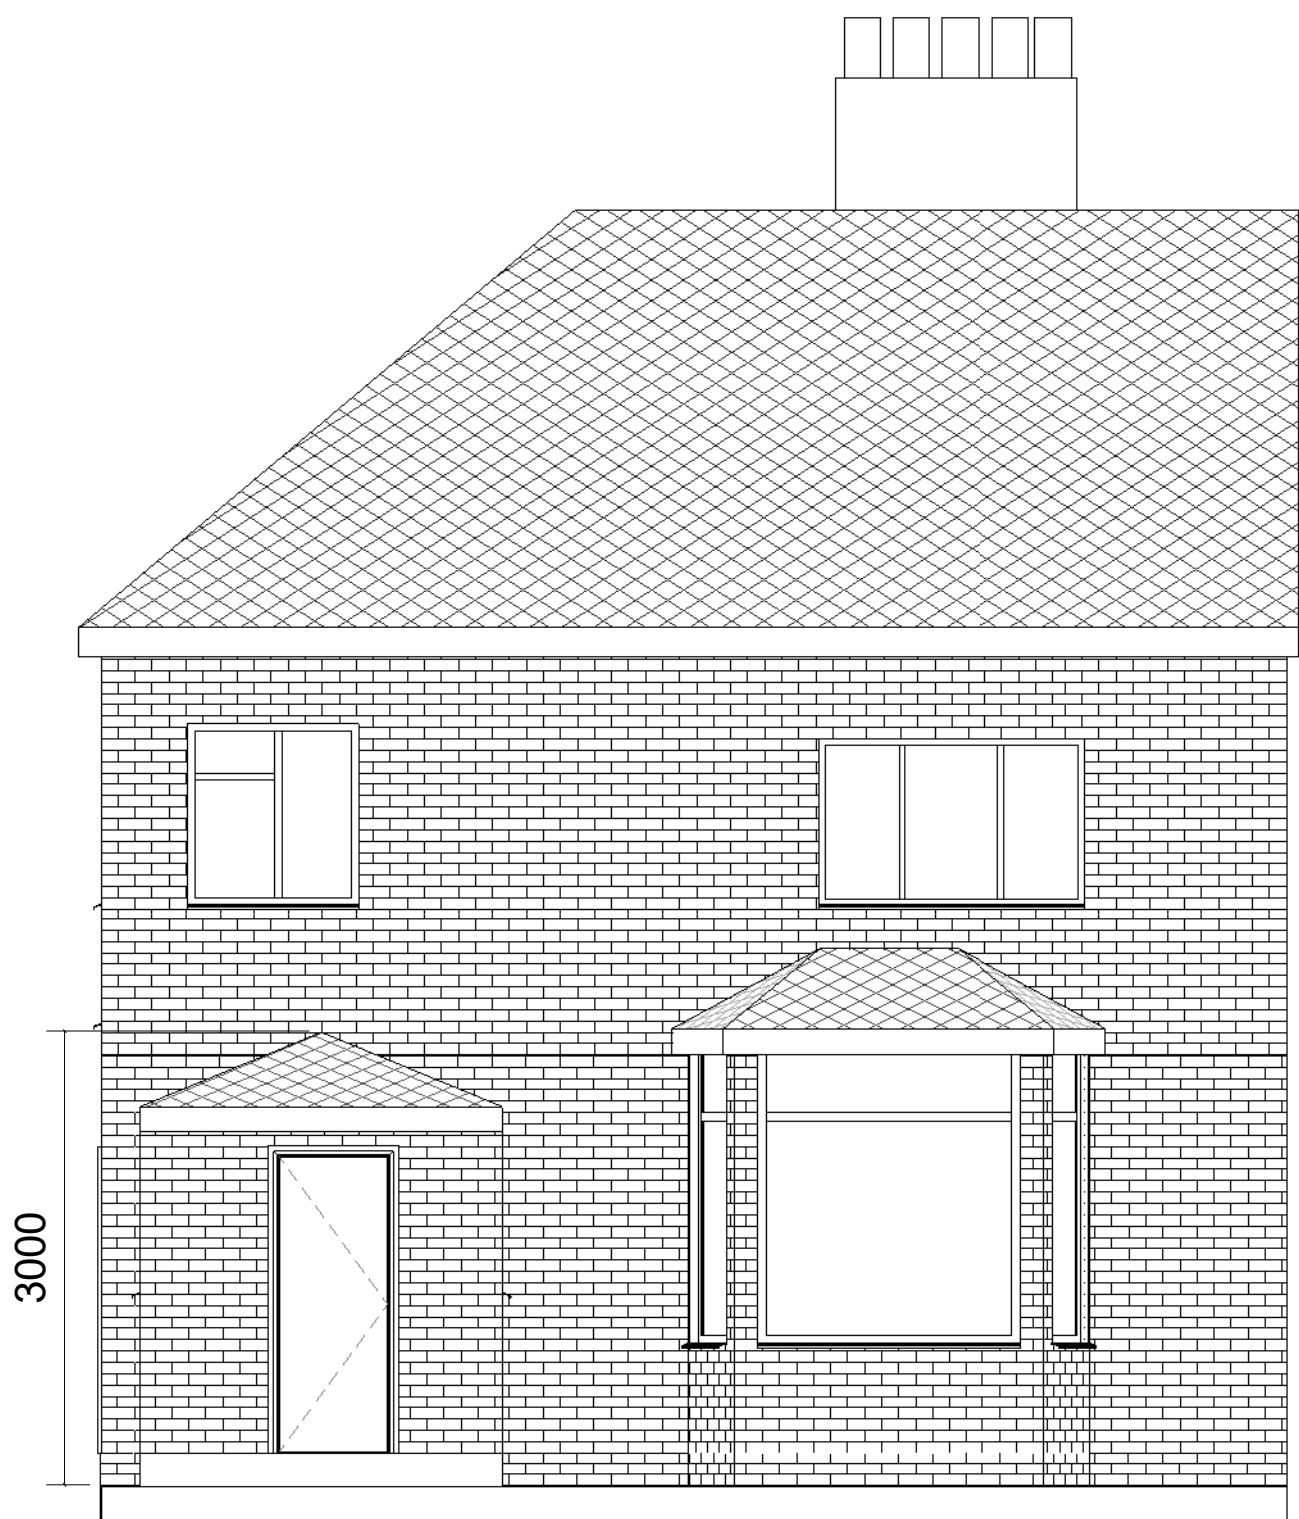

2 Proposed South Elevation
1 : 50

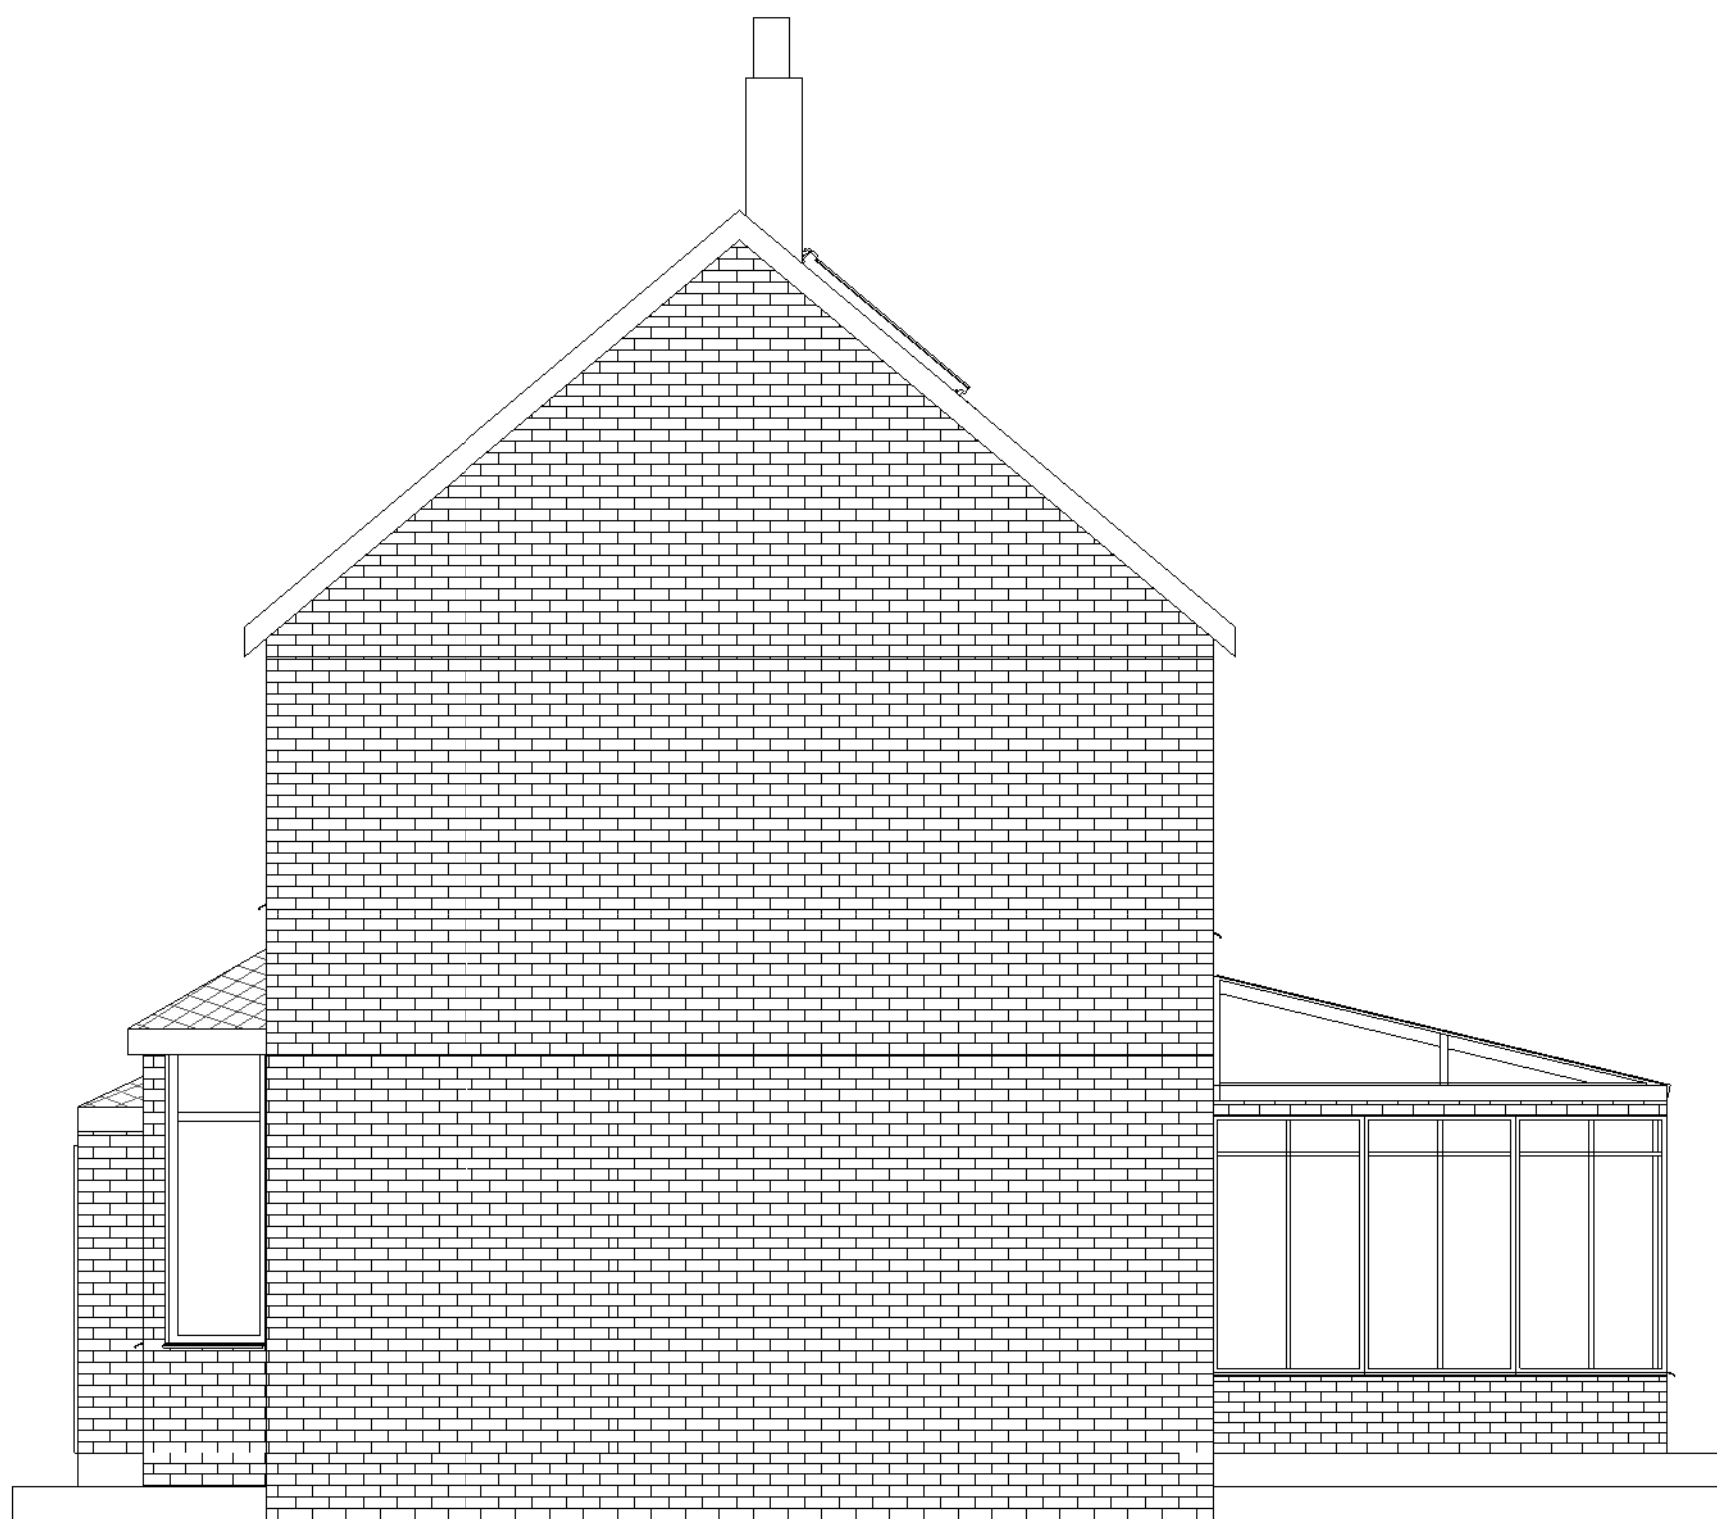

4 Proposed East Elevation
1 : 50

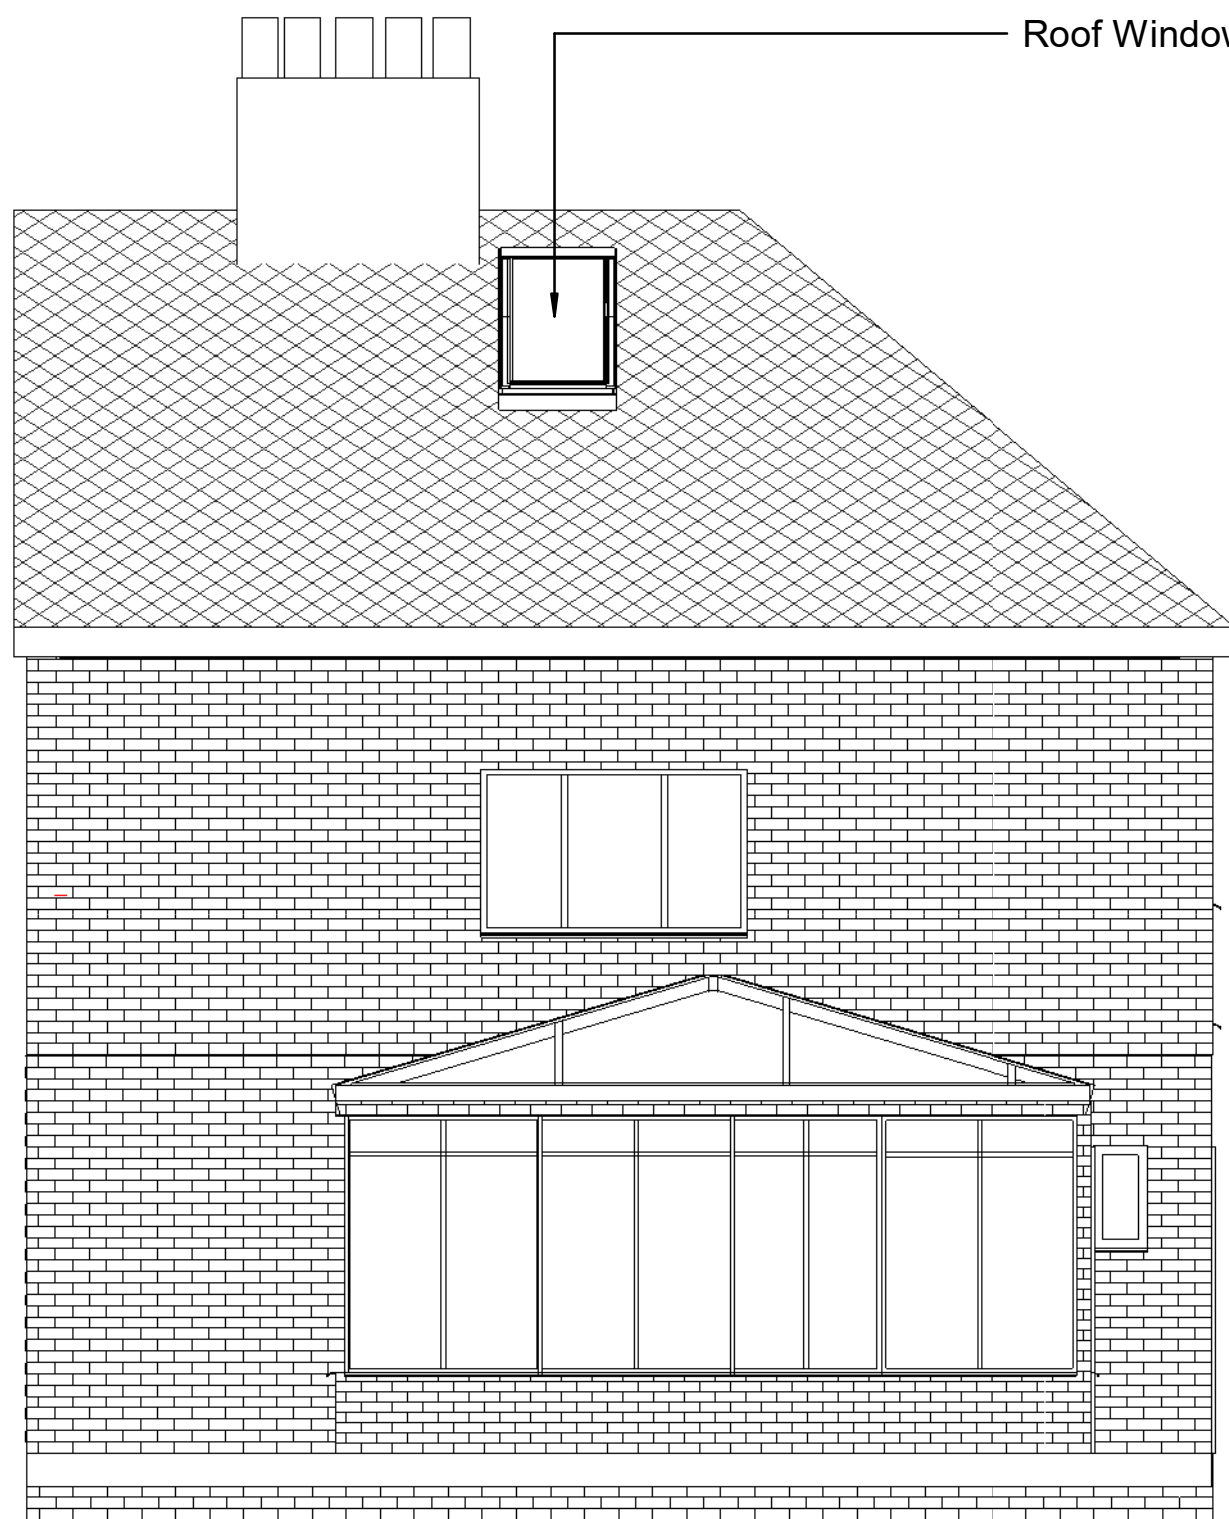

6 Proposed North Elevation
1 : 50

Rev.	Date	Seq.	BY	Description
01	28.03.2023	1	MK	Issue for Planning



22 Micklefield Way, Borehamwood, WD6 4LG
office@mkcreative.me.uk

Client:
Wafik Attia

Project:
17 Pulford Avenue, M21 7PF

Drawing area:

Drawing Title:
ELEVATIONS

Approved By: Approver Date: 28.03.2023

Checked By: Checker Scale: 1 : 50

Drawn By: Author Size: A1

Status:
FOR PLANNING

Drawing No.
17 Pulford - 002 Rev.
01