


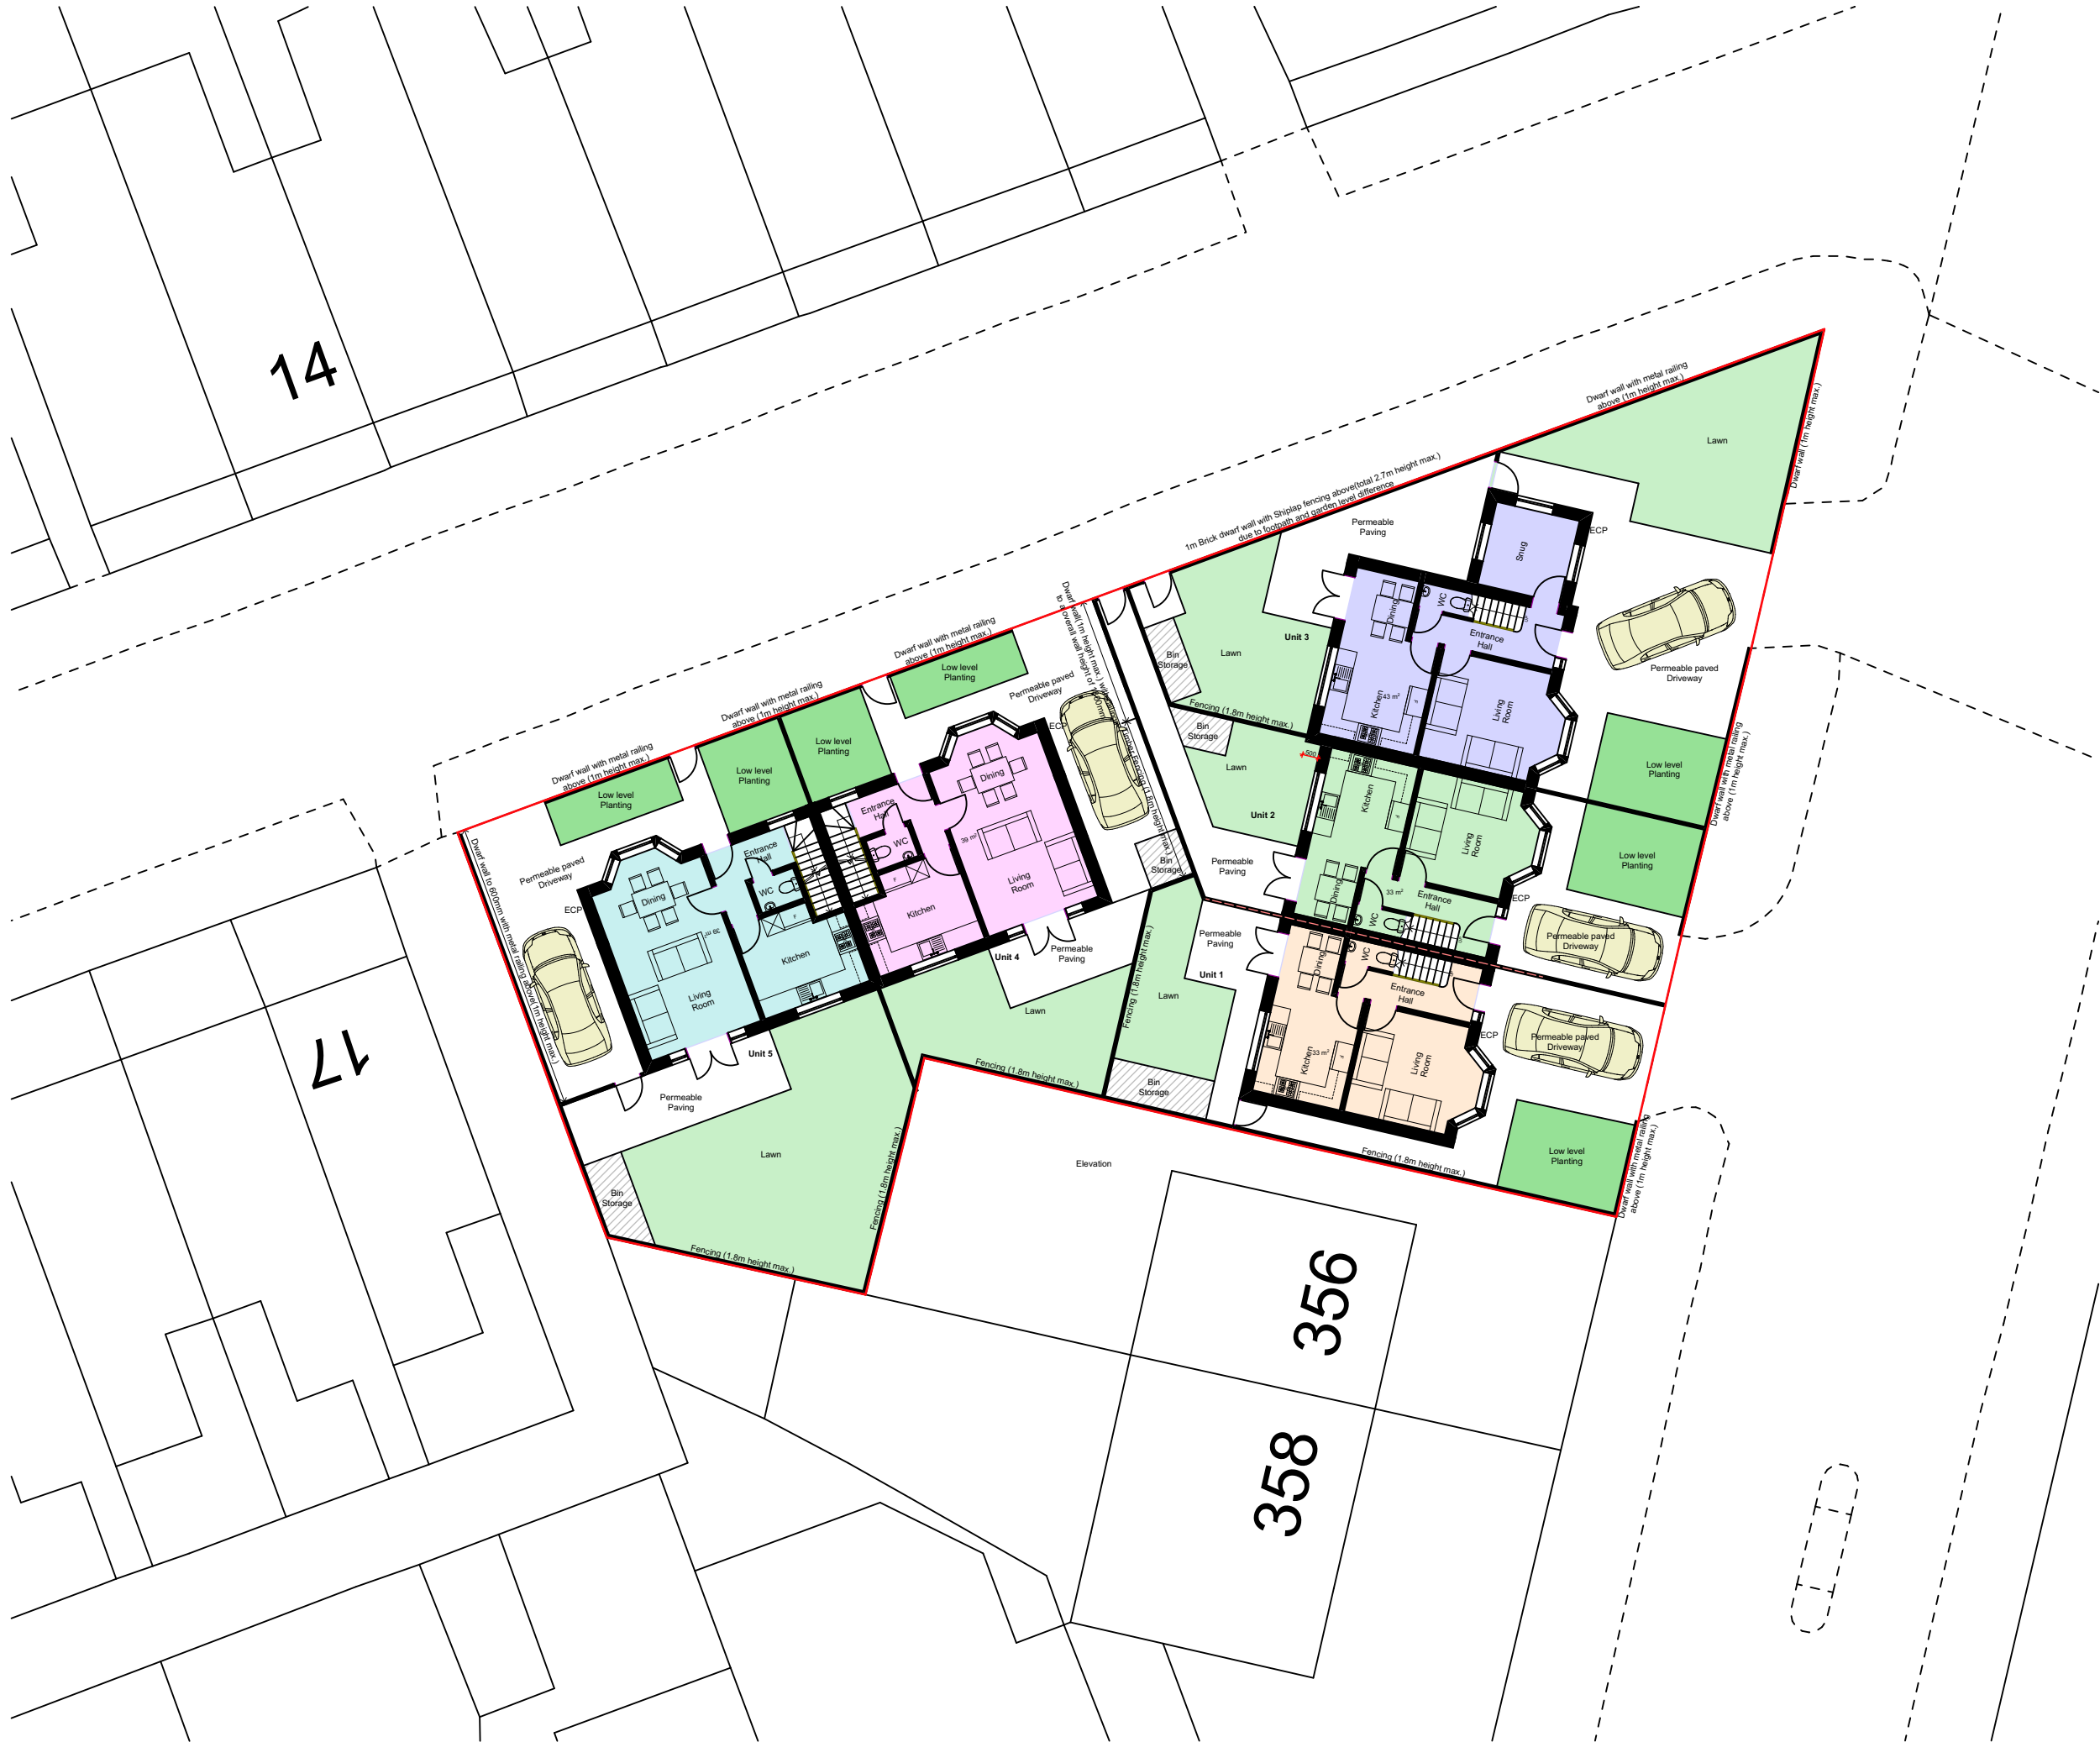

notes

This drawing is subject to a detailed building and site survey, therefore no guarantee of its accuracy can be given. This drawing has been draughted in accordance with the clients design requirements.

All areas are approximate and are subject to a detailed building and site survey and further design development.

All dimensions should be checked prior to commencement of construction on site. Measurements should not be taken off the drawing.

All dimensions shown are in millimetres (mm).

4. Proposed vertical hung tiles

5. Proposed buff stone cills



Key

ECP - Elec Charger Point 7KW/H

PL1 Planning Updates 01.06.23
PL0 Planning Issue 18.04.23



revisions

NADA Architects Ltd
169 Kingsway
Burnage
Manchester
M19 2ND
Mob: 07974 735527
E: ahmed@nadaarchitects.com
W: www.nadaarchitects.com

D - design PL - planning PT - pre-tender
T - tender P - preliminary
C - construction R - record

JAVED SHAH

NEW BUILDING DWELLINGS
342 SLADE LANE,
MANCHESTER, M19 2BX

PROPOSED GA SITE PLAN

scale 1:500 @ A3 date 18.04.23 drawn checked AC

job no (category) dwg no revision

22-1110 (03)002 PL1

Drawing measurements shall not be obtained by scaling. Verify all dims prior to construction. Immediately report any discrepancies on this drawing to Architect. This drawing shall be read in conjunction with associated specifications and related consultant's documents.

PLANNING