




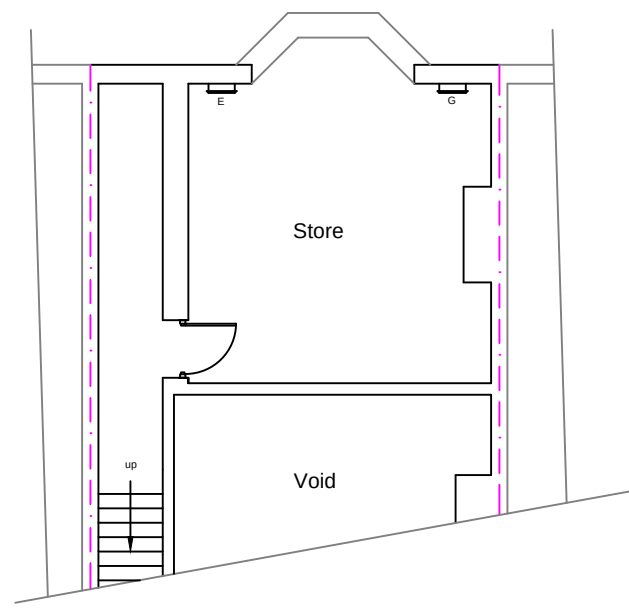

Existing Basement Floor Plan

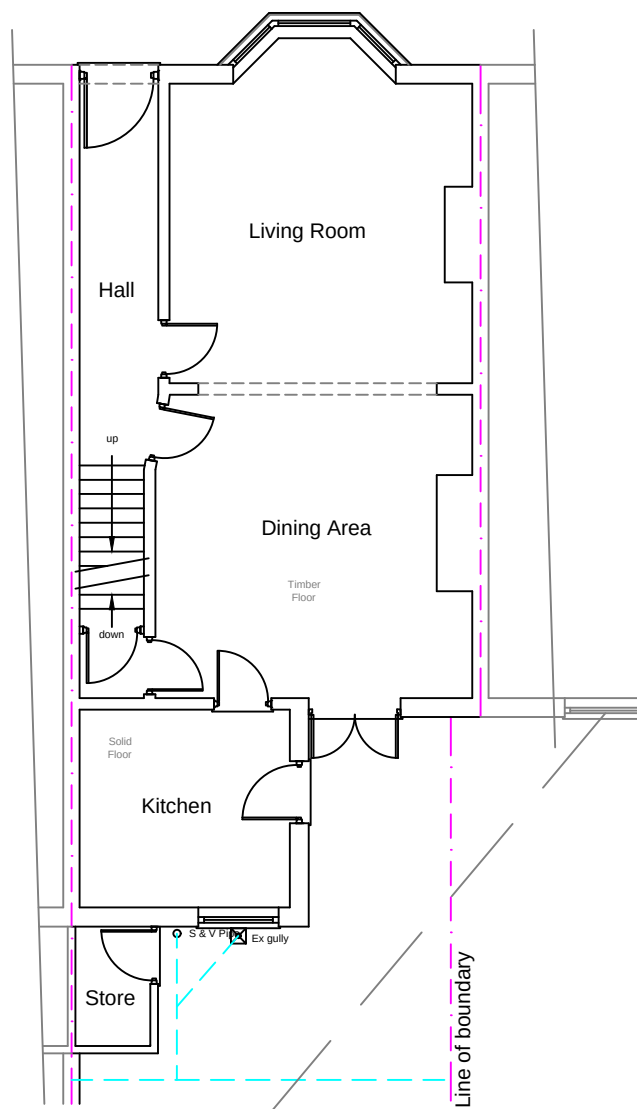


Existing Ground Floor Plan

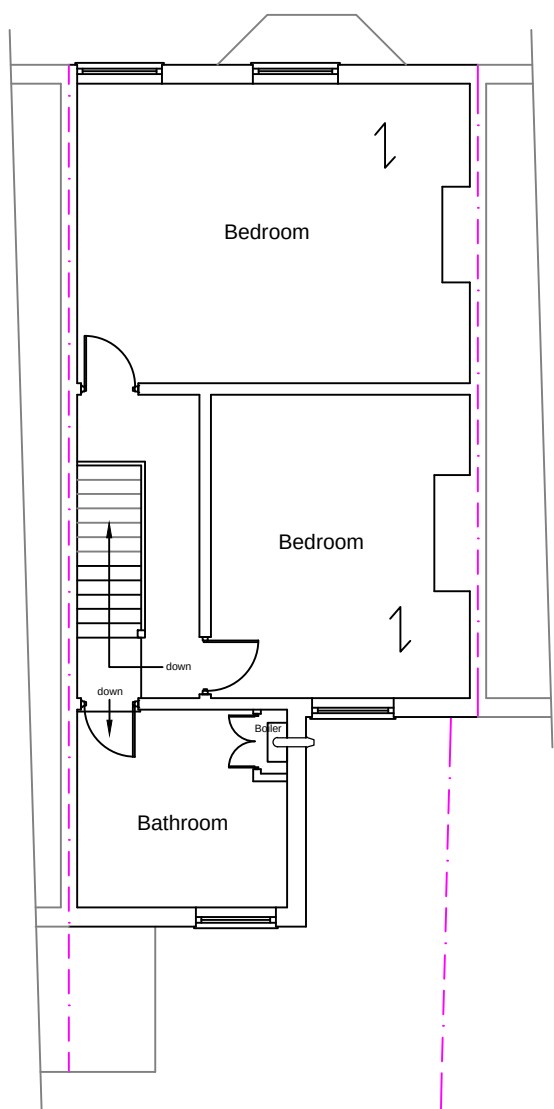

Existing First Floor Plan


1:100

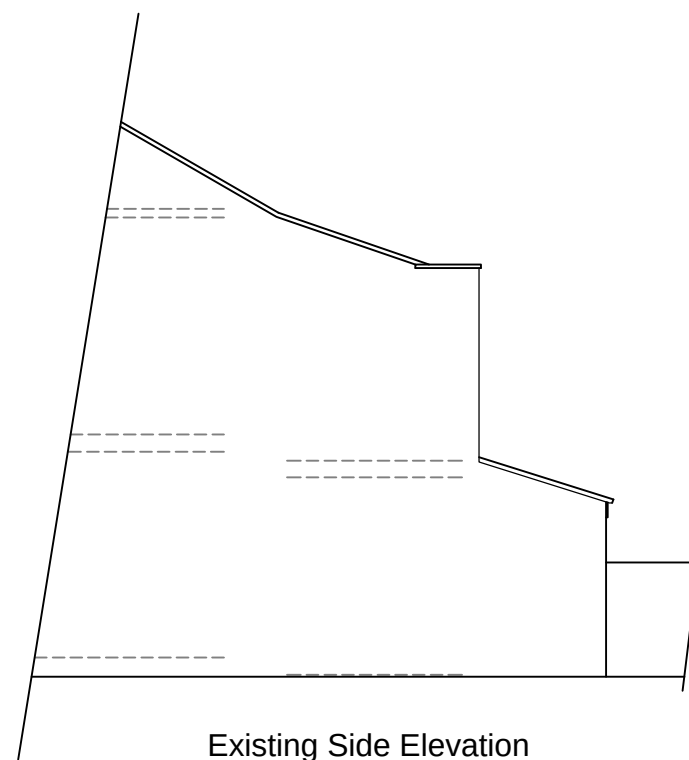

Existing Side Elevation




Existing Rear Elevation

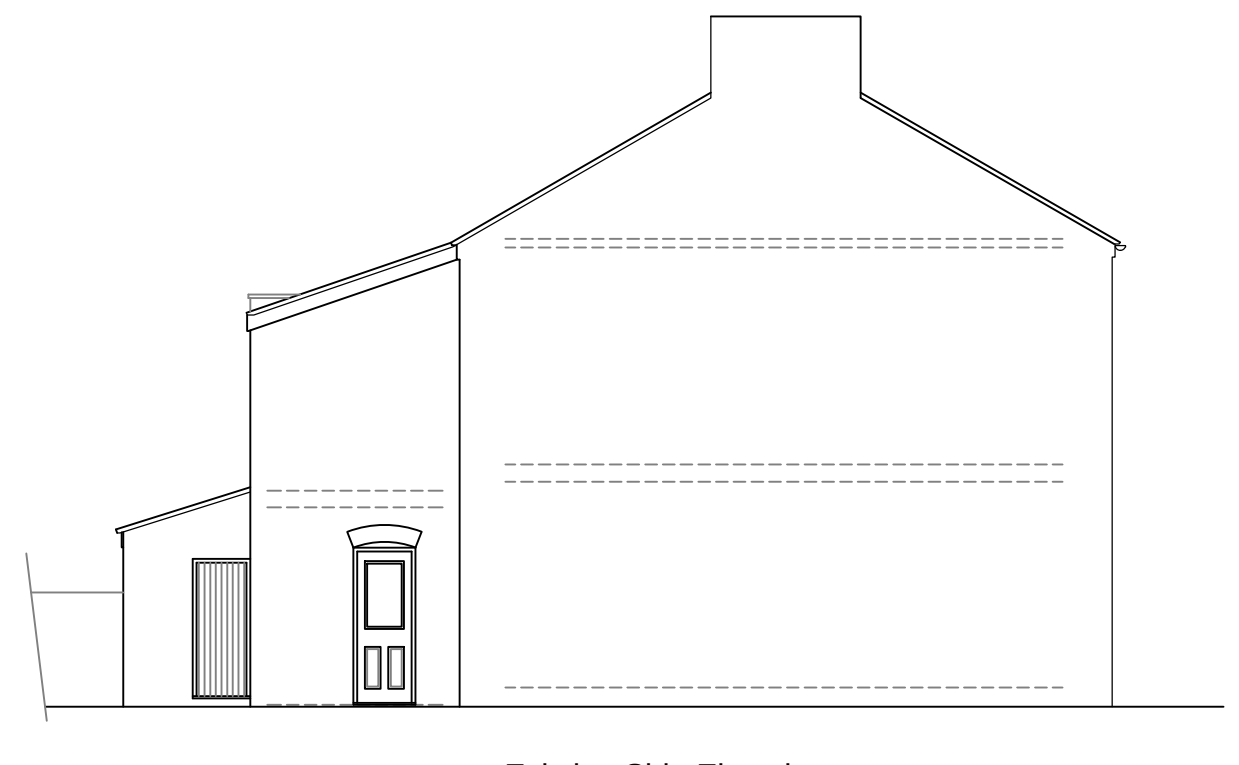


Existing Side Elevation

1:100

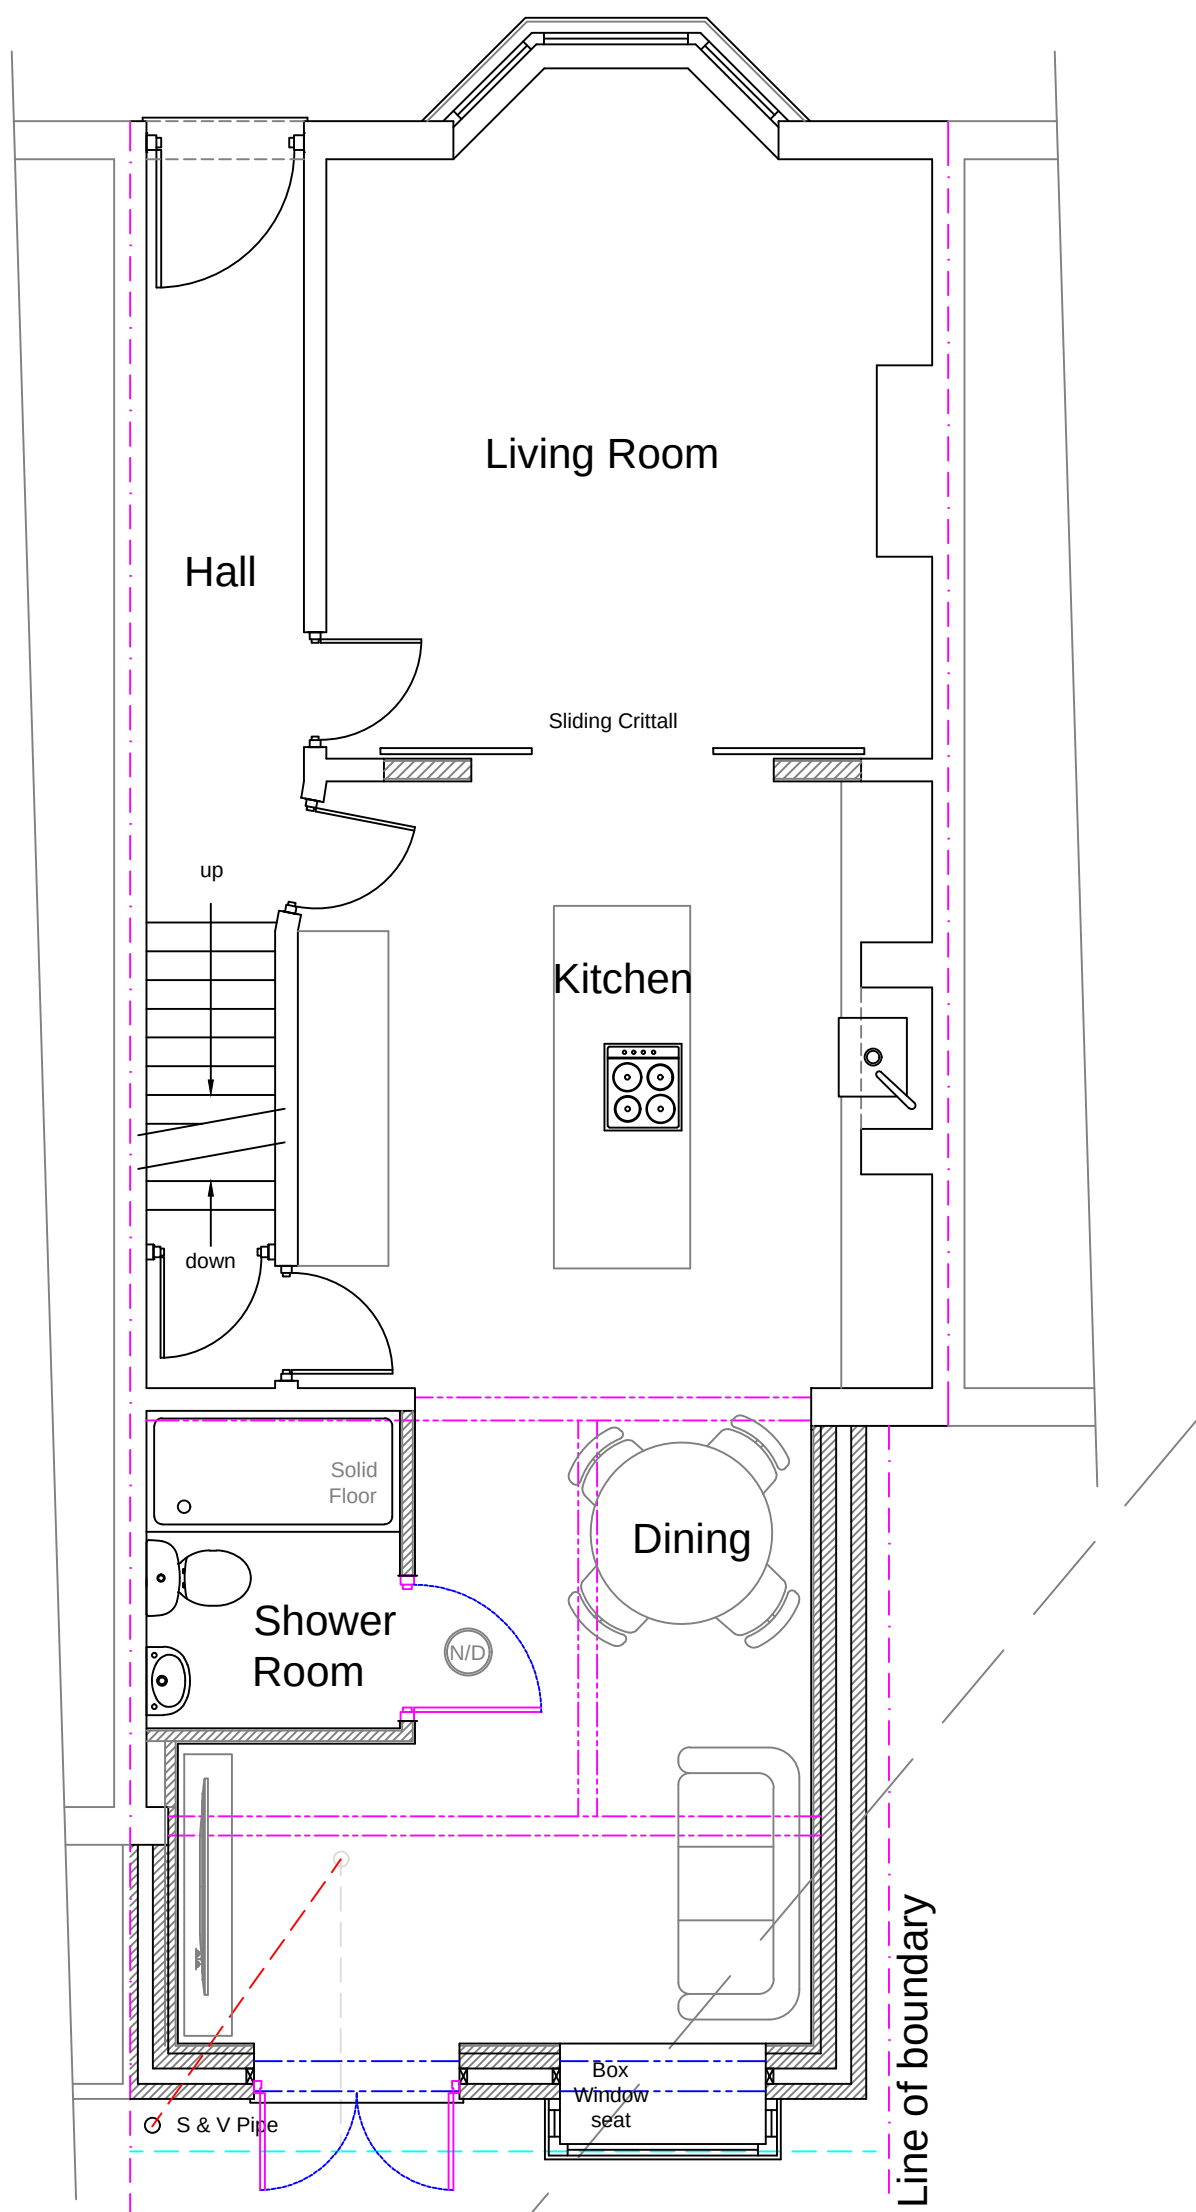


Proposed Ground Floor Plan

1:50

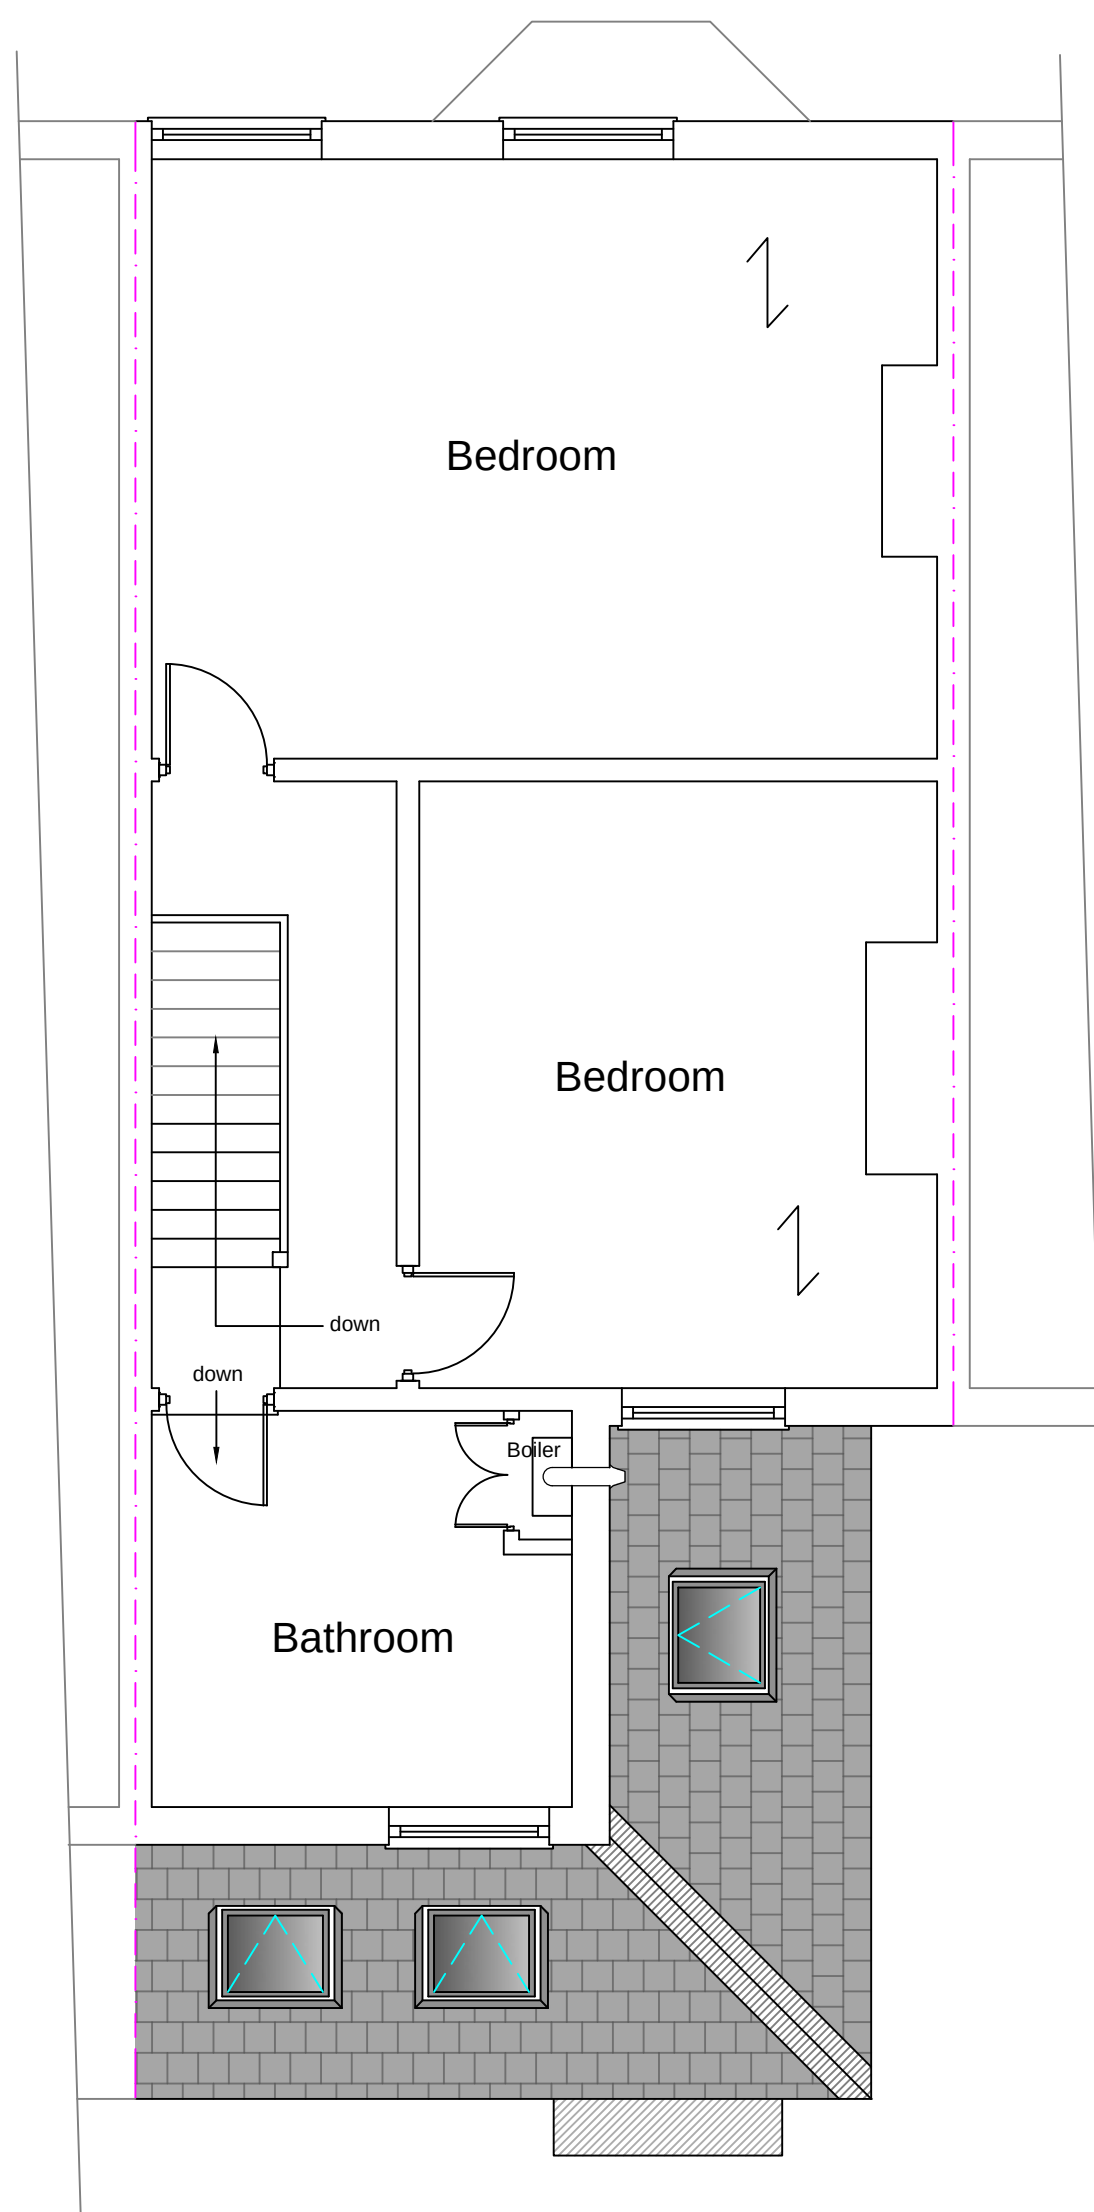

Proposed First Floor Plan

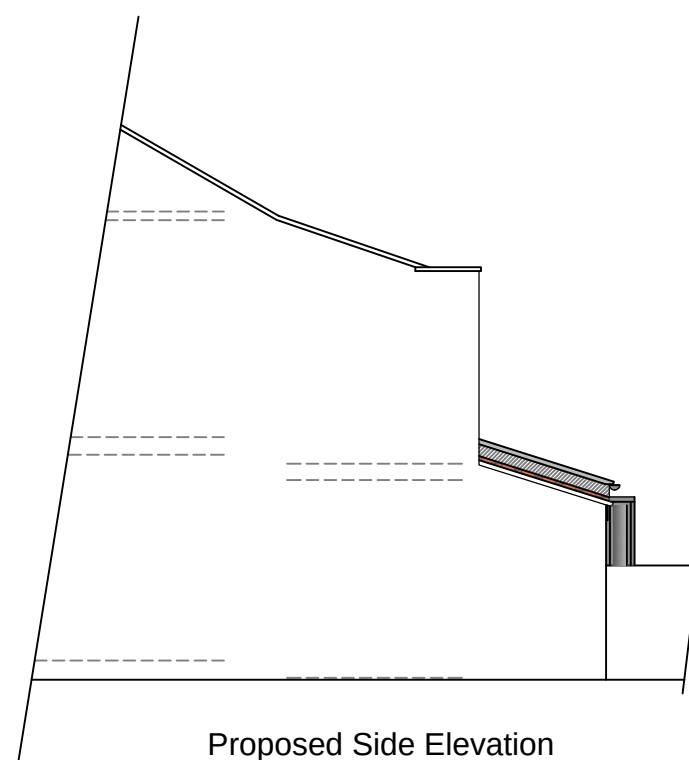


Proposed Side Elevation



Proposed Rear Elevation

1:100

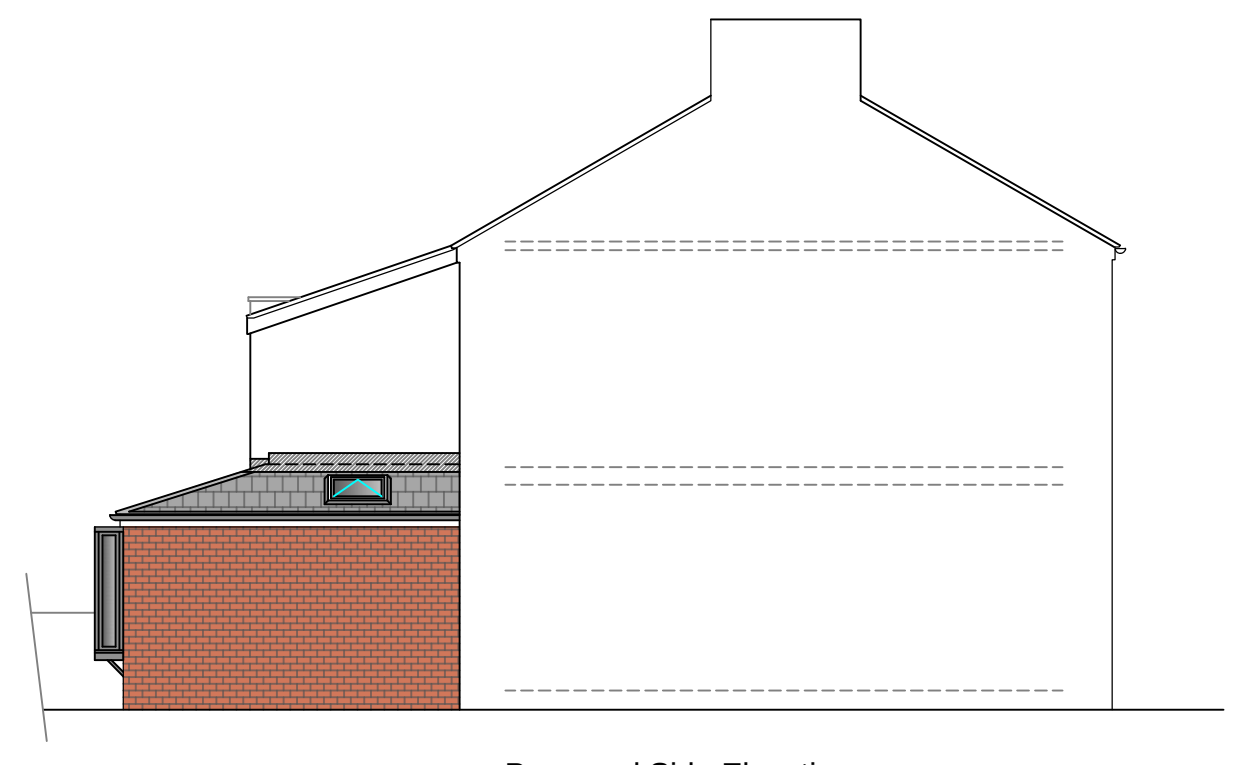

Proposed Side Elevation

Stage :- Householder Planning			
Project Title :- Proposed Single Storey Side & Rear Extension			
Drawing Title :- Existing & Proposed Plans & Elevations			
Client :- Ms O'Brien			
Drwg No :- 12/22/148	1 of 2	Date :- Dec '22	Rev :-
Scale :- 1:100 & 1:50@A1	Drawn:- SCM	Checked :-	
Site Address :- 49 Whitechapel St, Didsbury, Manchester, M20 6TX			