




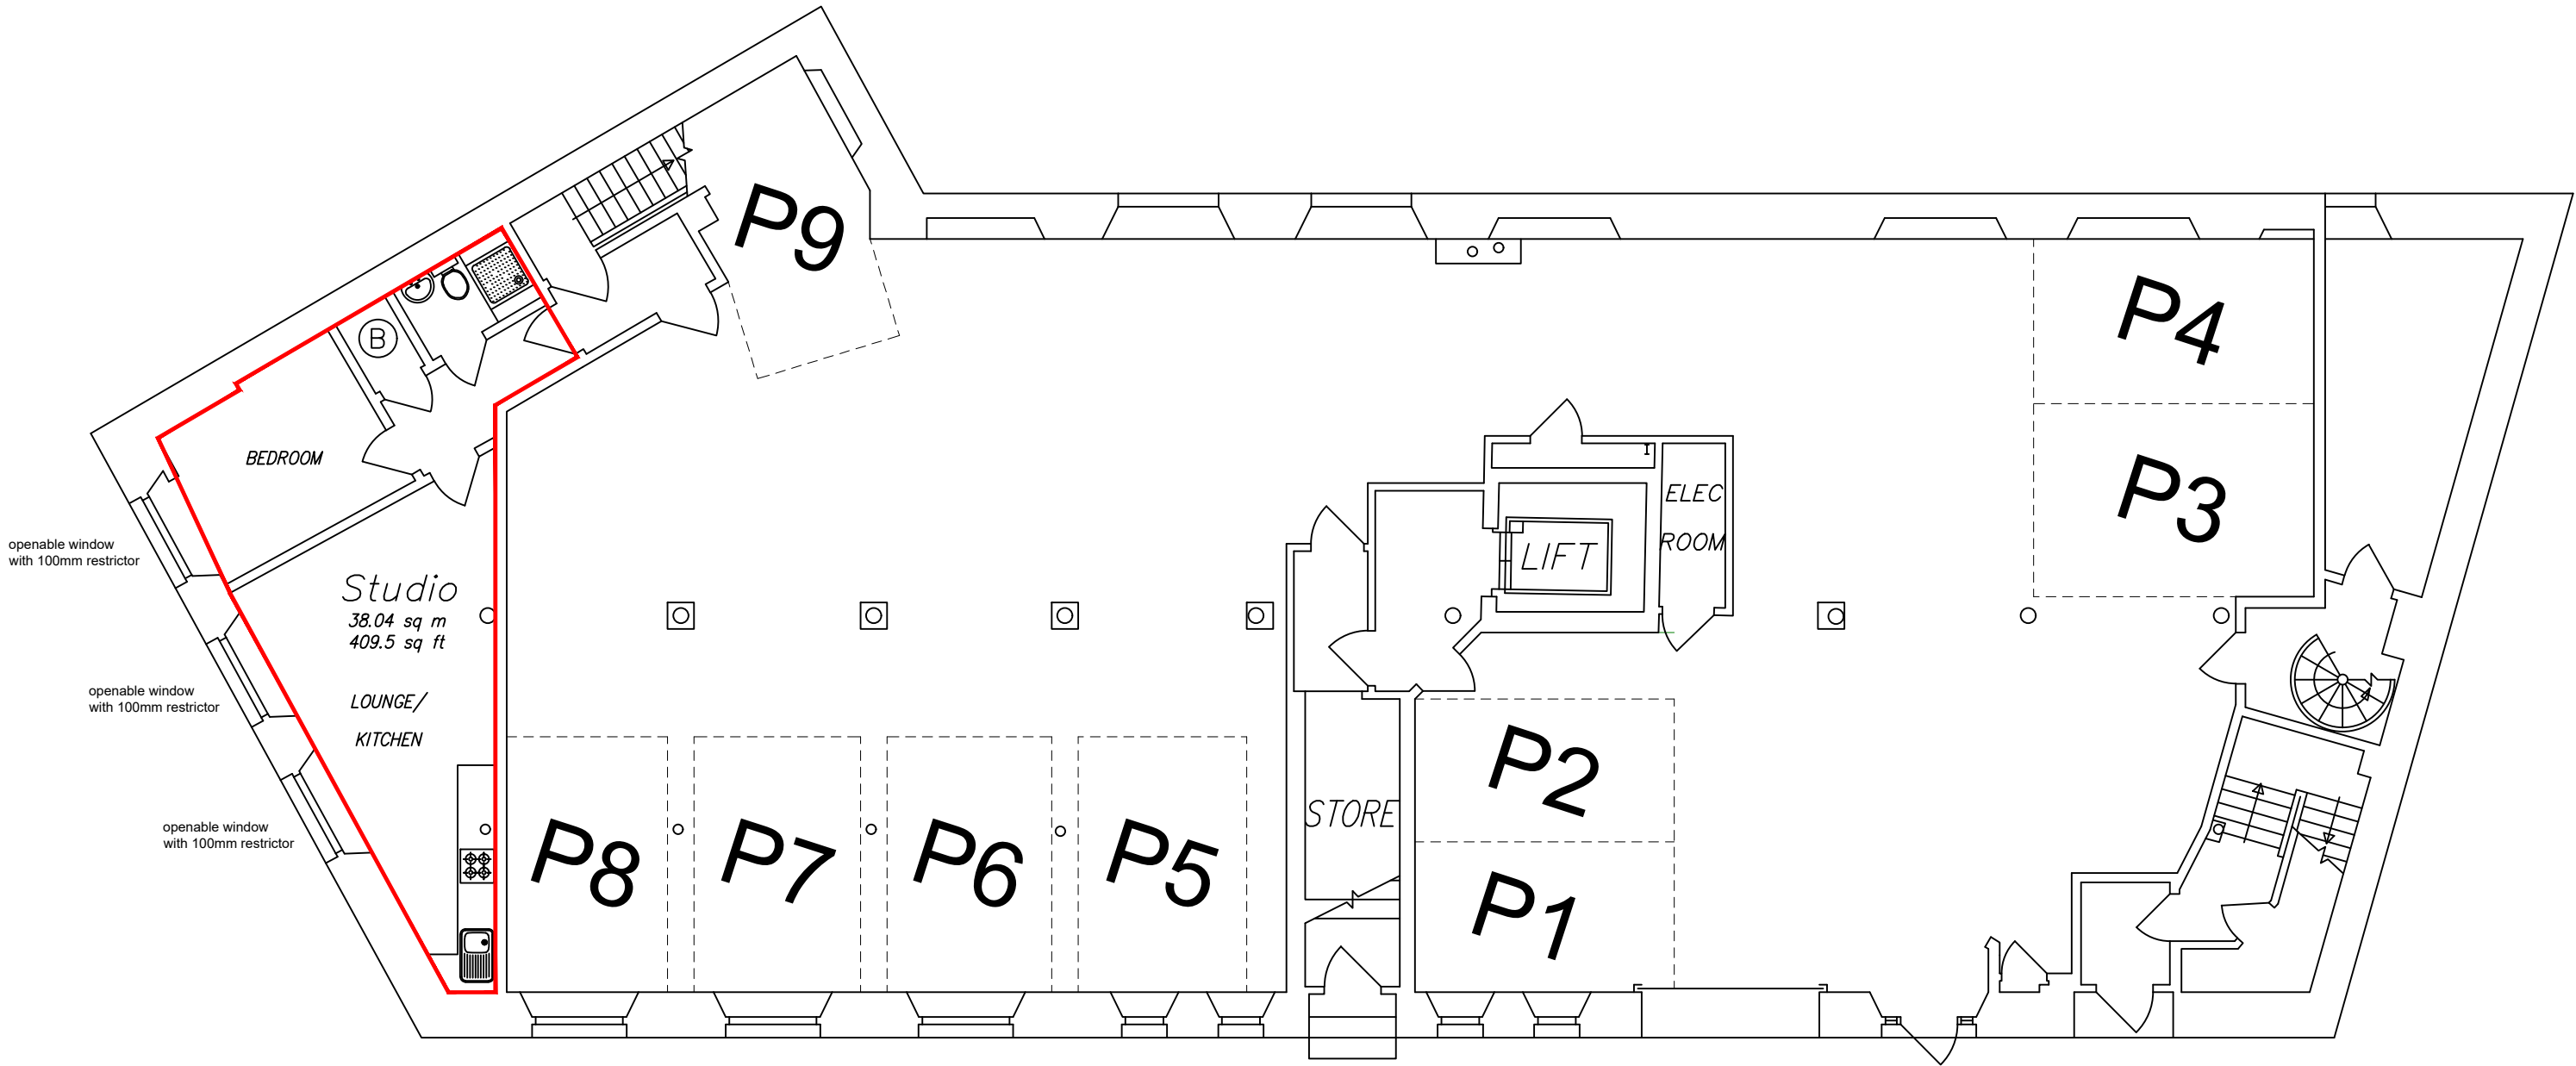

PROPOSED BASEMENT FLOOR PLAN

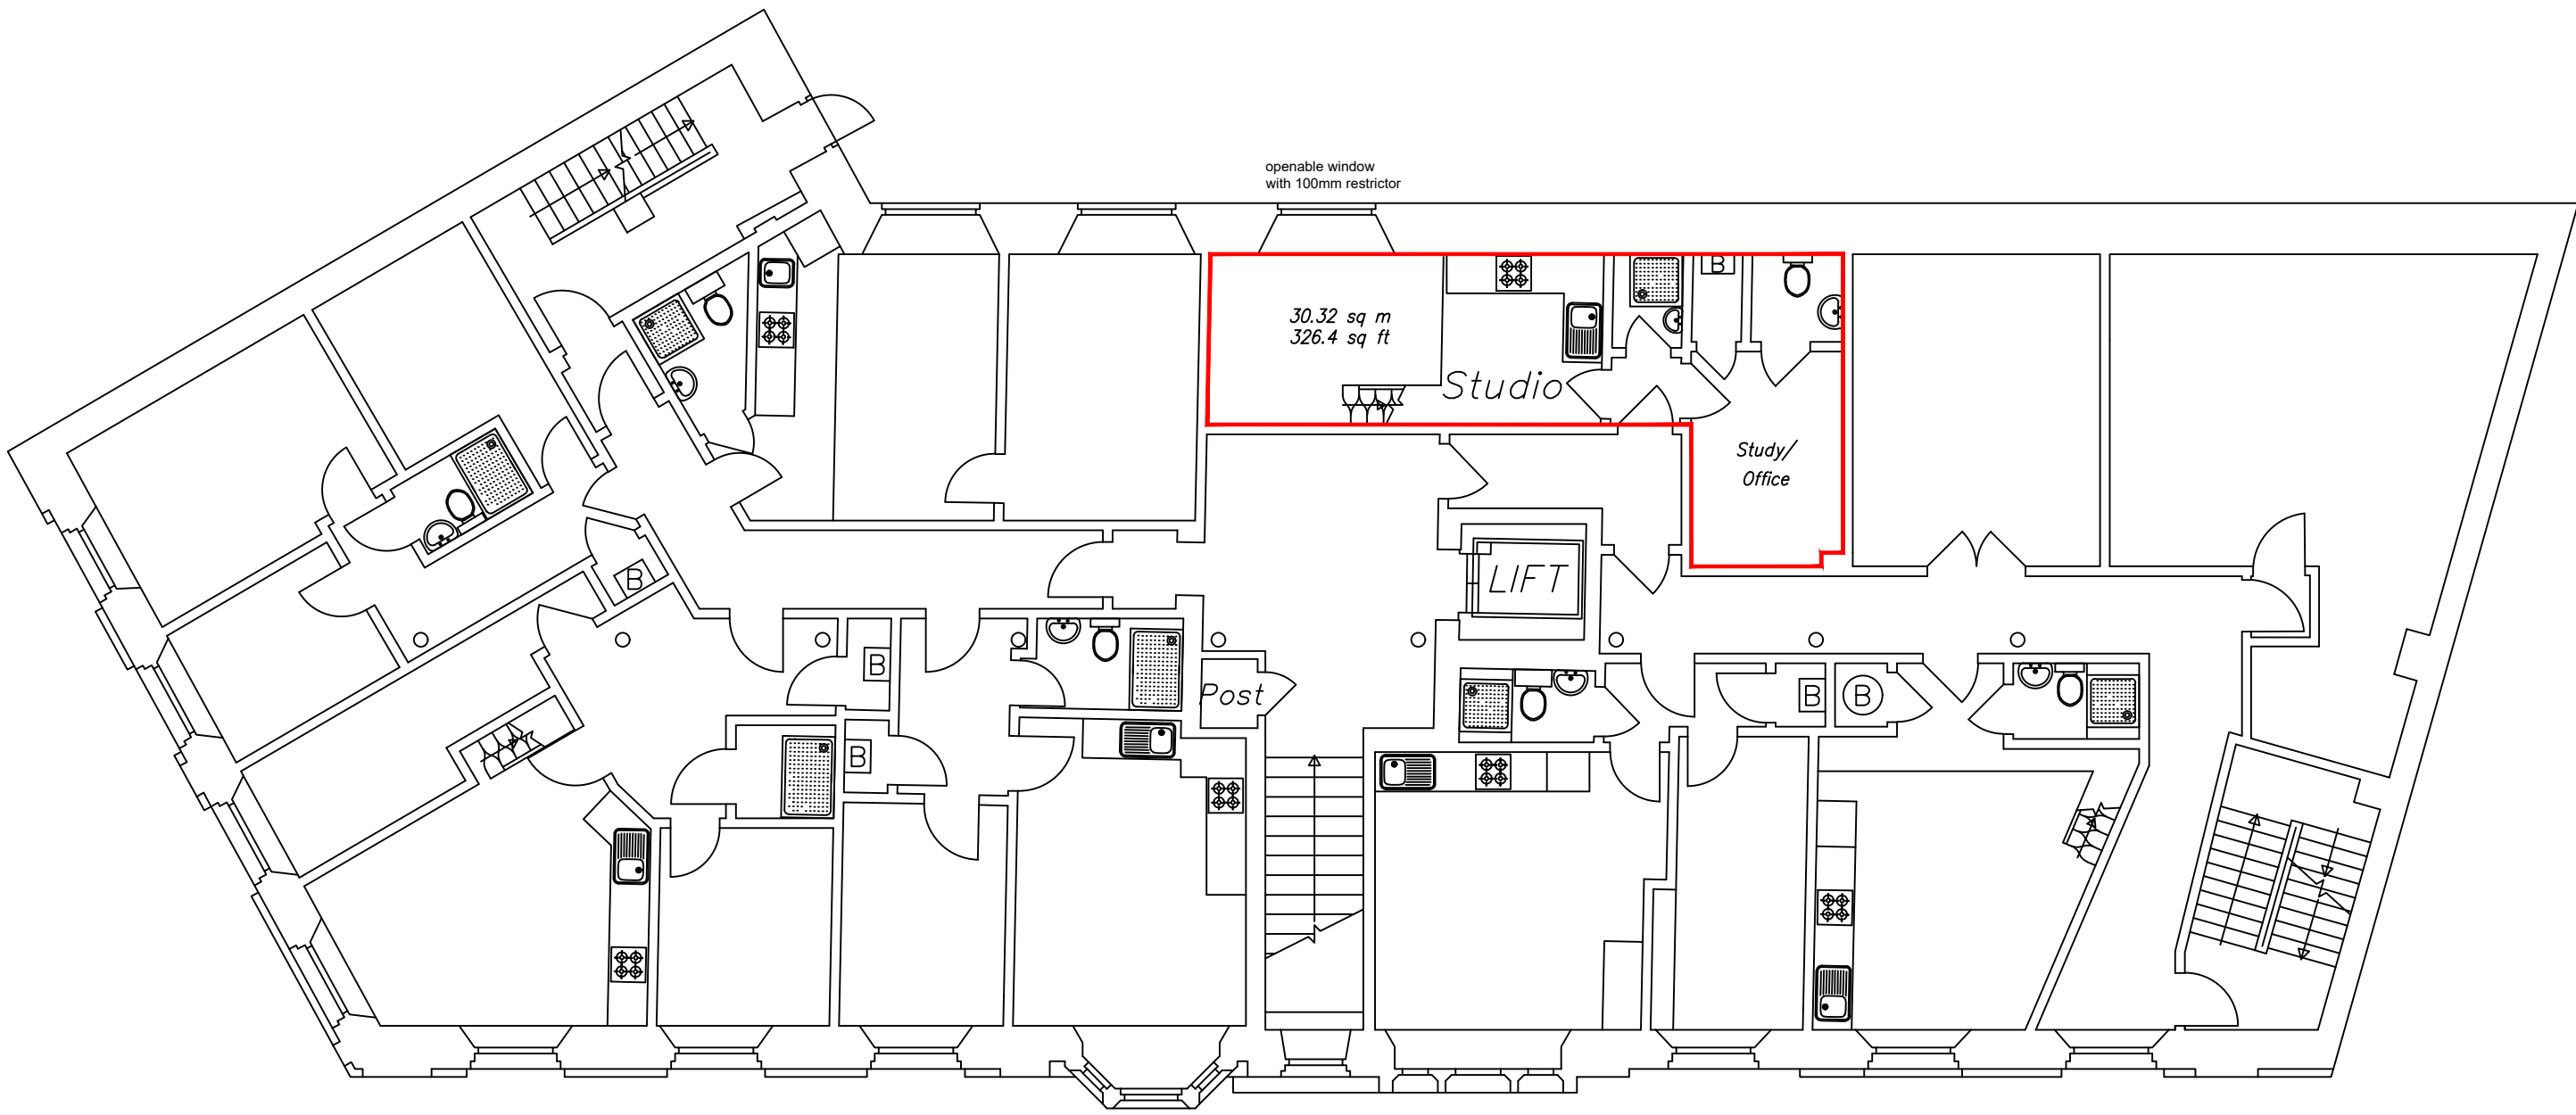

PROPOSED GROUND FLOOR PLAN

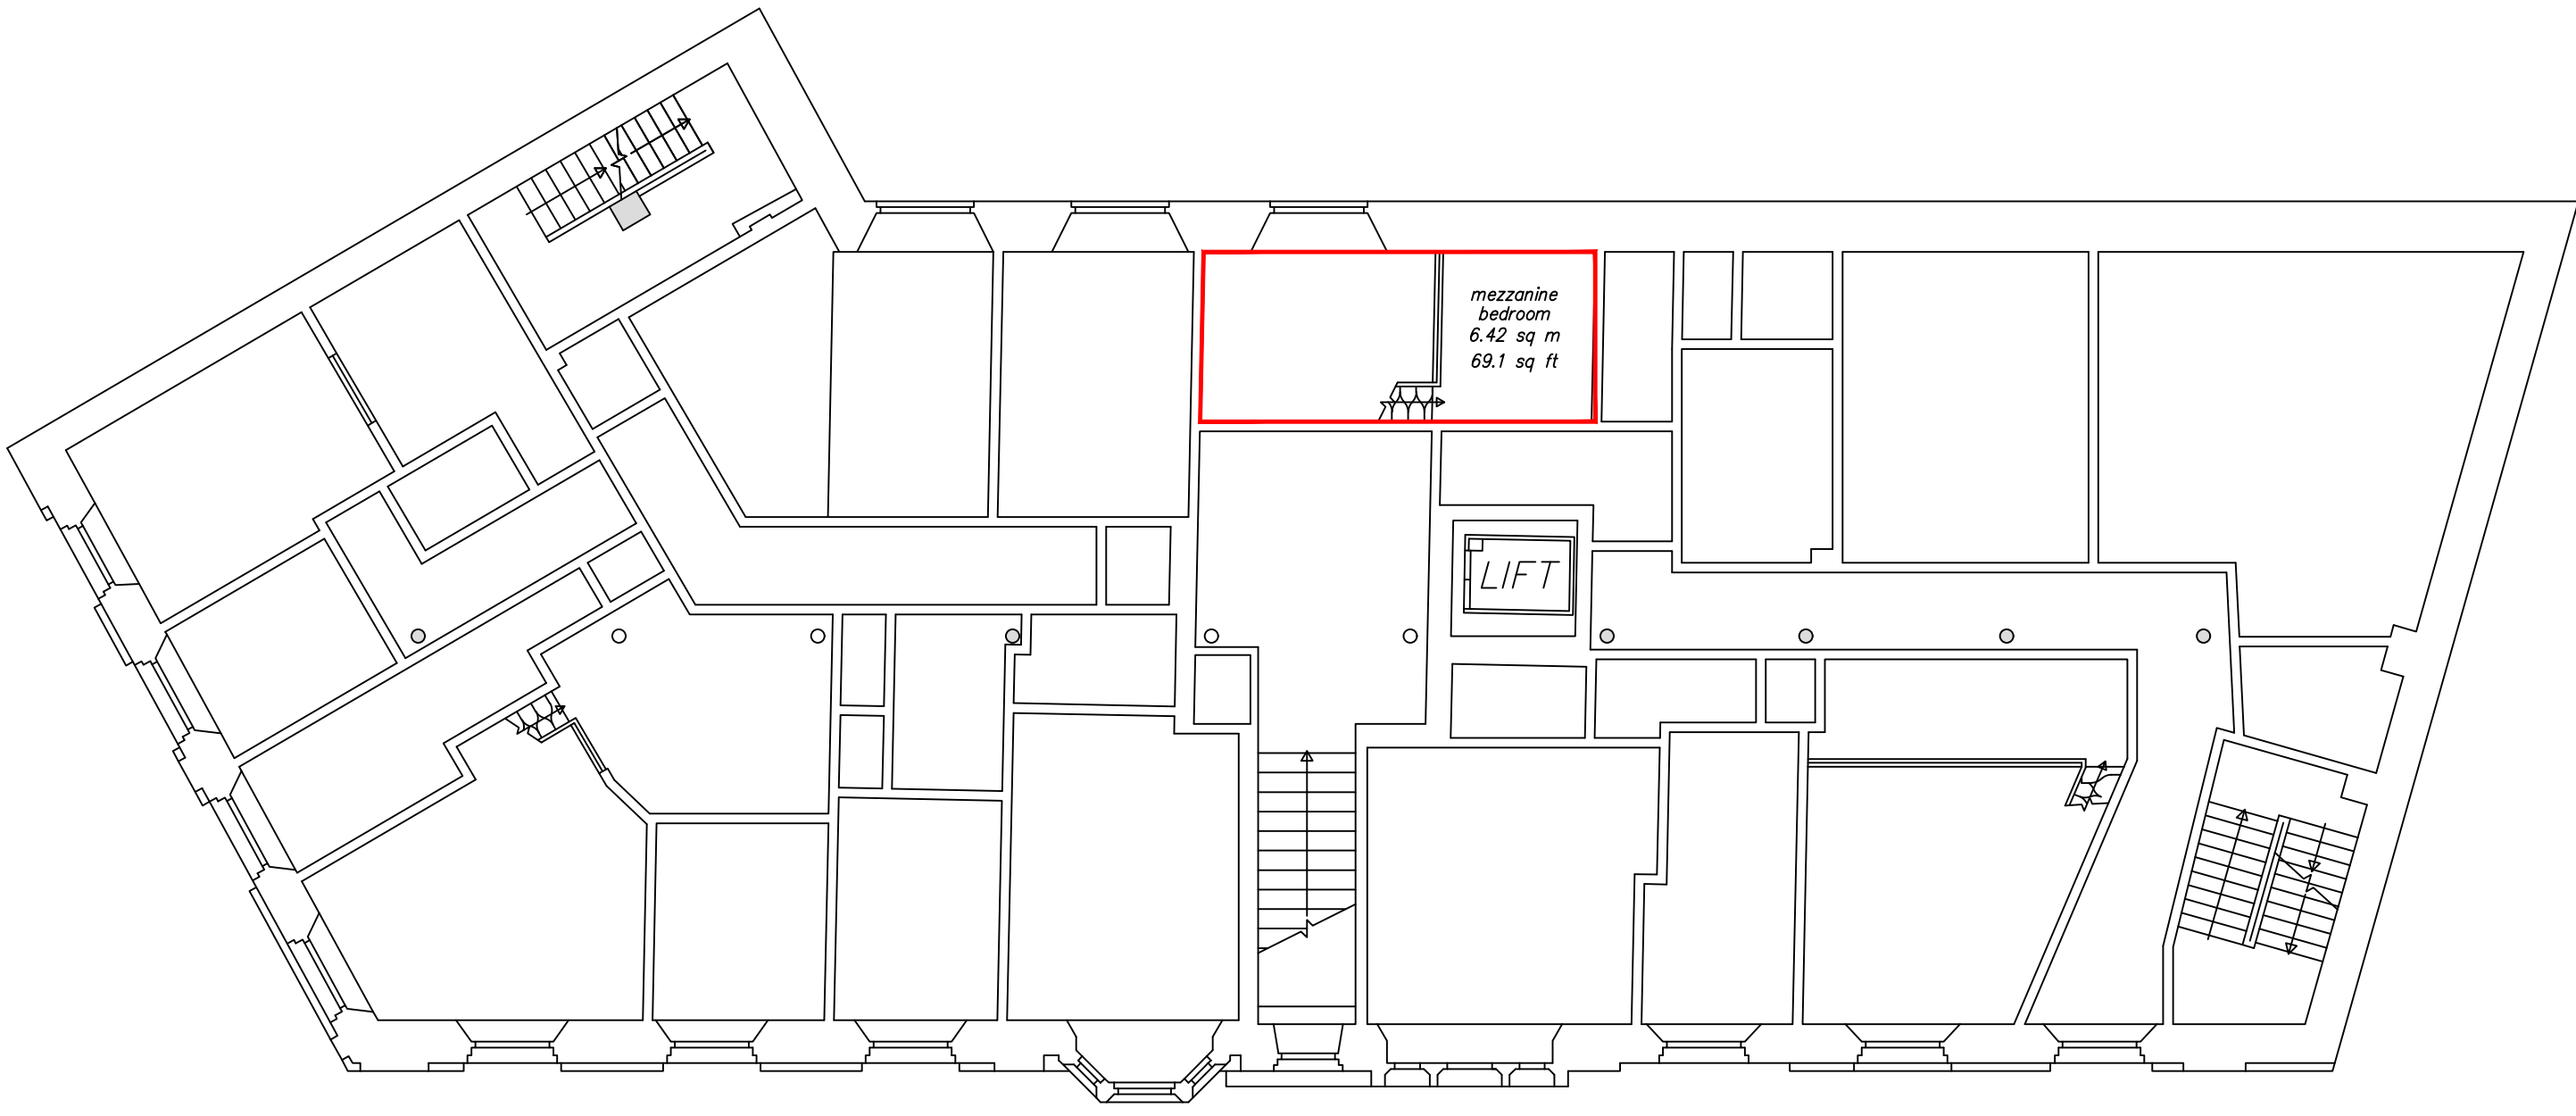

PROPOSED MEZZANINE FLOOR PLAN



© Copyright Footprint Design Ltd	IMPORTANT NOTES: Do Not Scale from this Drawing. Use Figured Dimensions Only.	DRAWING STATUS:			PLANNING			FOOTPRINT DESIGN			E info@footprintdesign.net W www.footprintdesign.net		
		REVISION			DATE			DESCRIPTION			CLIENT: MANCHESTER ASIAN CARE LTD		
		A			01.07.22			Updates made.			SCALE: DATE: 1:100@A1 30.04.21		
		B			28.07.22			Spa size increased.			PROJECT: GLOBE HOUSE, 30 SOUTHALL STREET, M3 1LP		
											DRAWING TITLE: PROPOSED GENERAL ARRANGEMENT		
											DRAWING NO: A031.2_P(00)003		