




Key Plan  
1:500


1No. cycle shelter  
3500mm x 2040mm  
(10No. cycles)

1No. cycle shelter  
3500mm x 2040mm  
(10No. cycles)


2No. cycle shelter  
3500mm x 2040mm  
(20No. cycles)

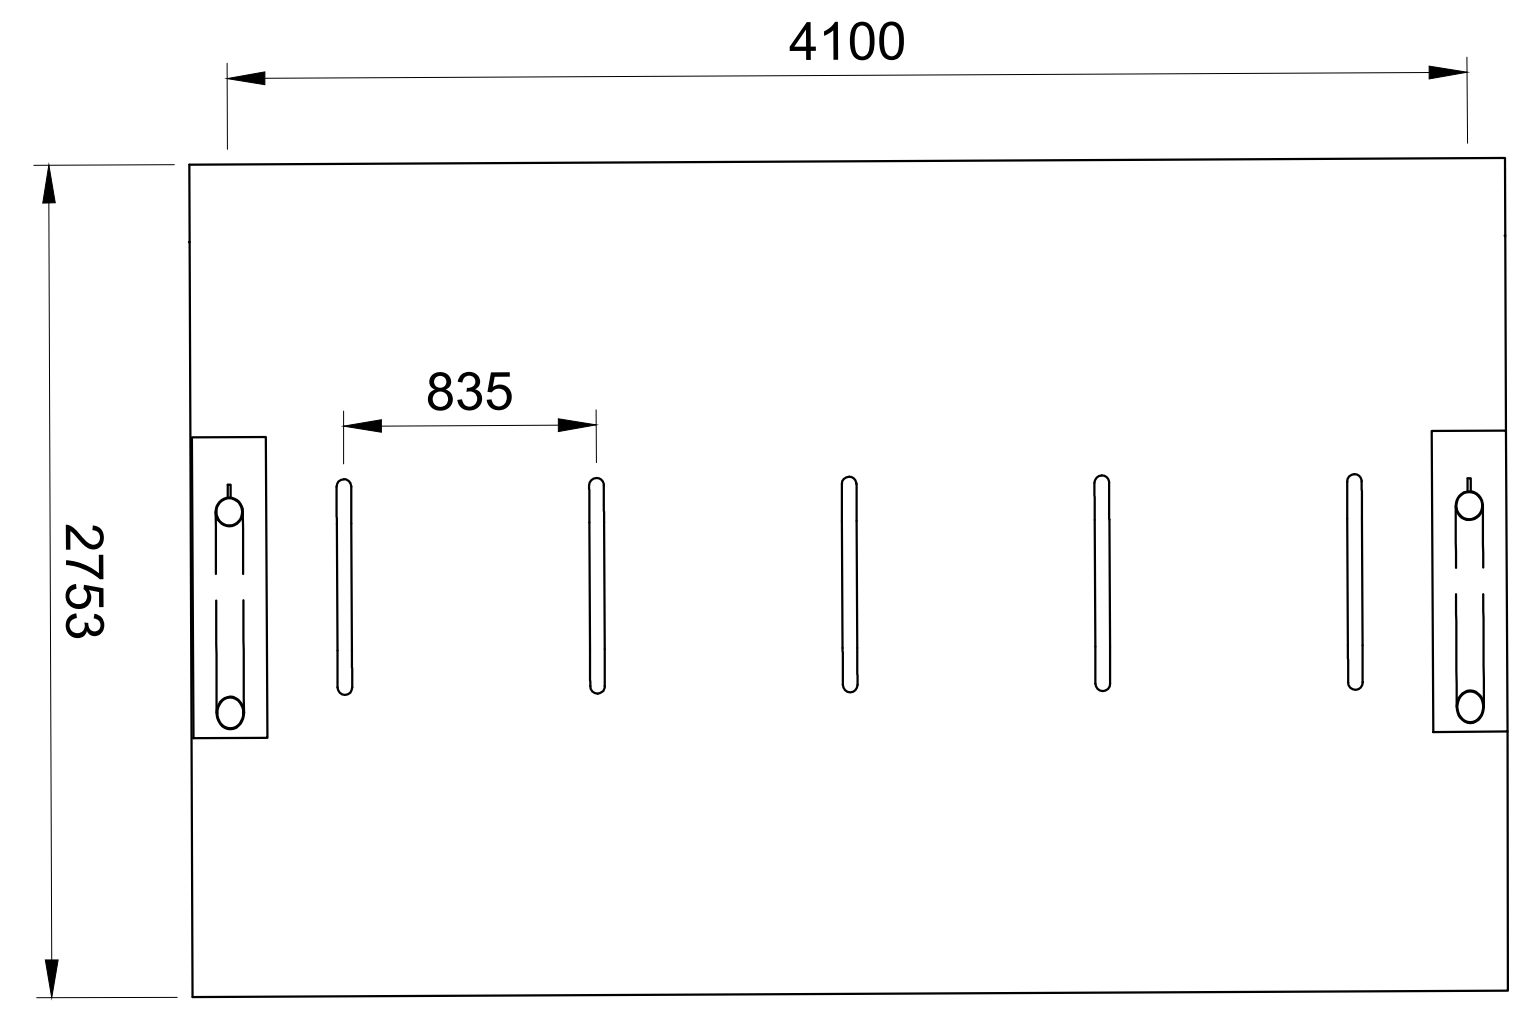


10 Person Cycle Plan  
1:25

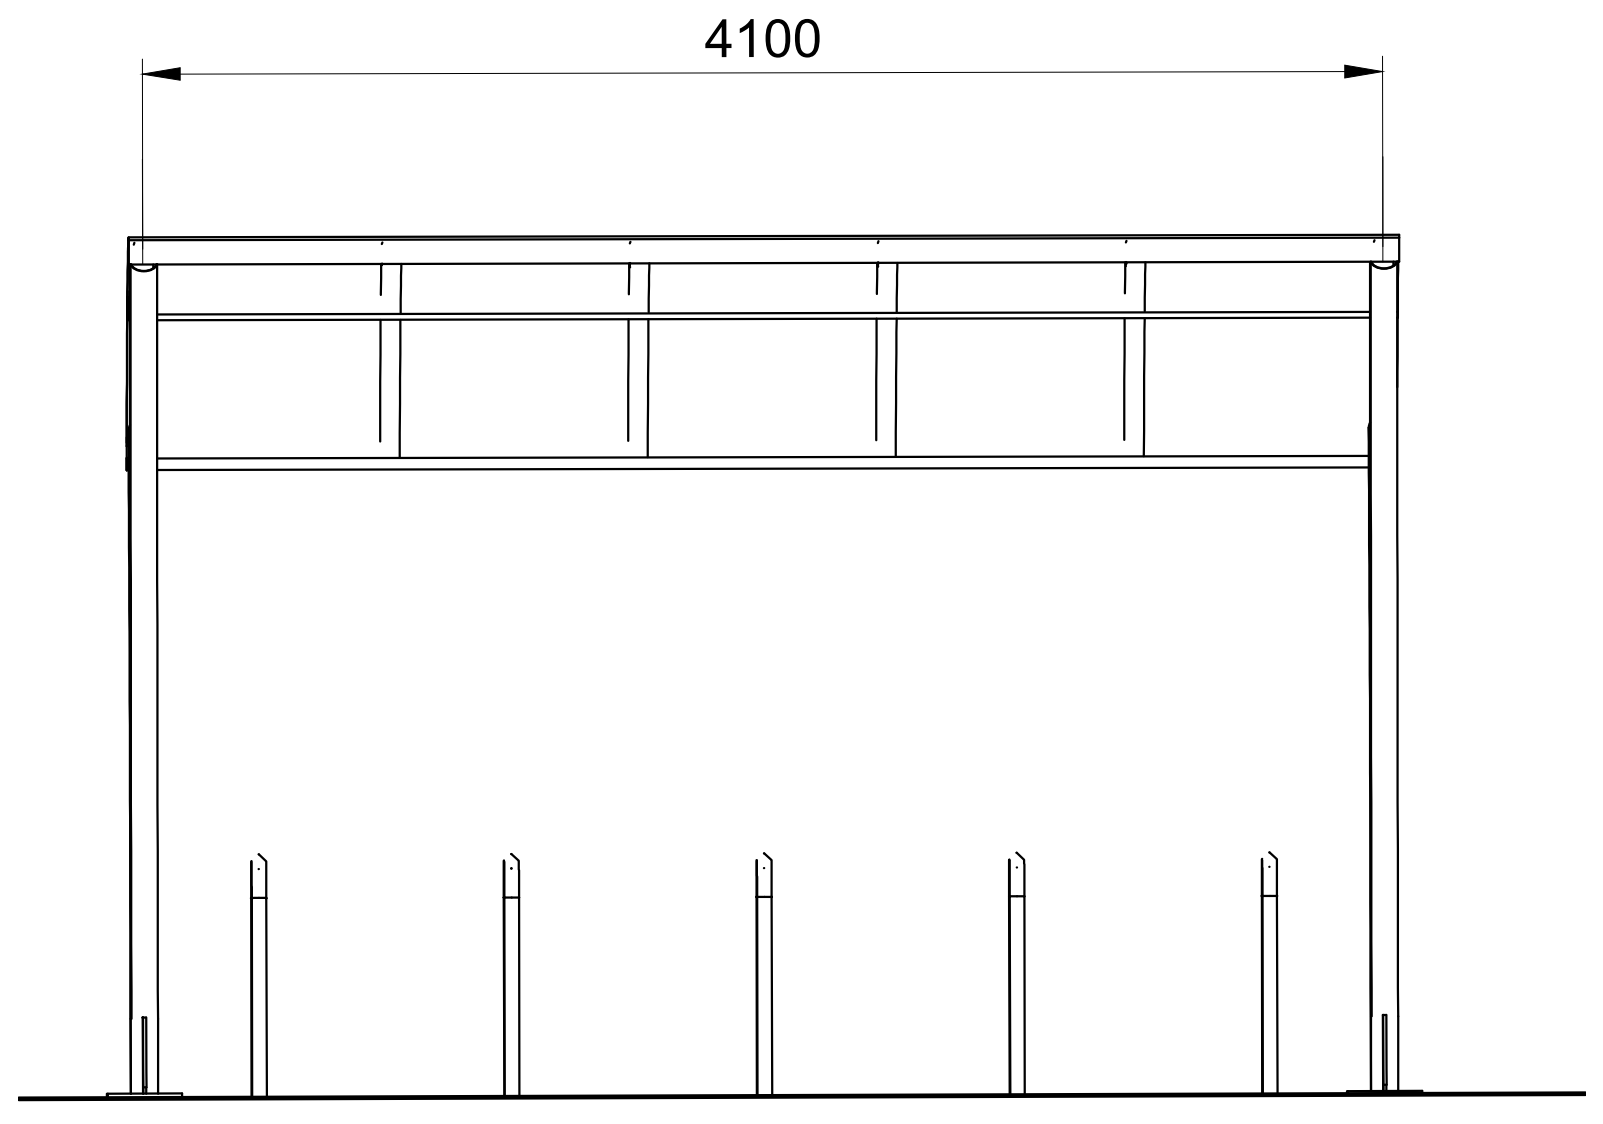

10 Person Cycle Elevation  
1:25

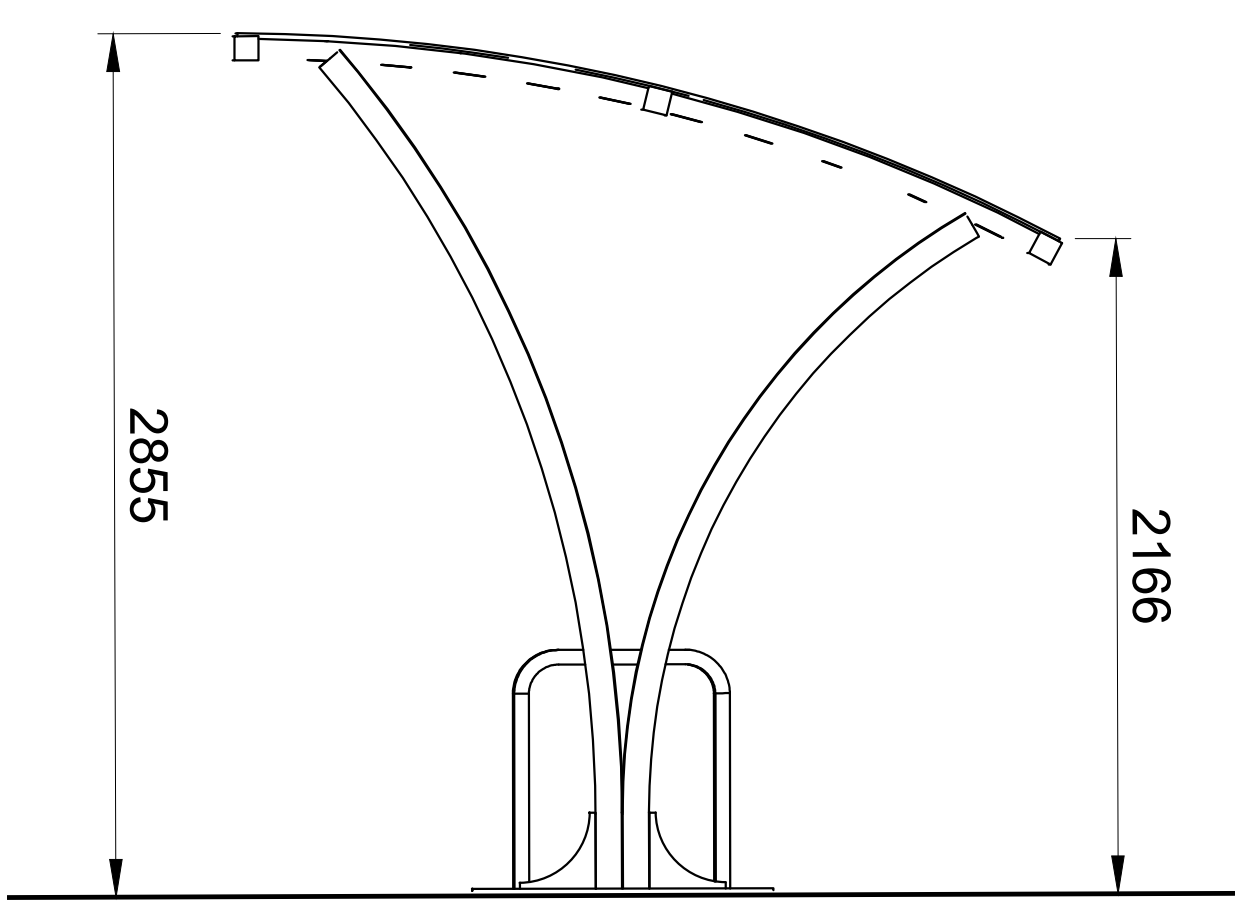

10 Person Cycle Elevation  
1:25

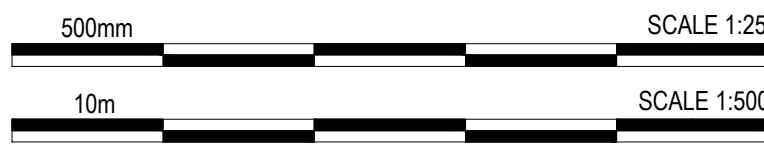

- © 2022 RPS Group
- Notes
1. This drawing has been prepared in accordance with the scope of RPS's appointment with its client and is subject to the terms and conditions of that appointment. RPS accepts no liability for any use of this document other than by its client and only for the purposes for which it was prepared and provided.
  2. If received electronically it is the recipient's responsibility to print to correct scale. Only written dimensions should be used.
  3. This drawing should be read in conjunction with all other relevant drawings and specifications.

|     |                                                        |    |     |          |
|-----|--------------------------------------------------------|----|-----|----------|
| P05 | Site plan amended to suit new layout on unit 1         | ET | AM  | 25/01/23 |
| P04 | Bellmouth to Viscount Drive / Unit 1h car park amended | LL | MJH | 30/05/22 |
| P03 | Roof access added                                      | LL | MJH | 27/04/22 |
| P02 | Site Boundary amended                                  | JF | MJH | 20/04/22 |
| P01 | First Issue                                            | LL | MJH | 14/04/22 |
| Rev | Description                                            | By | Apr | Date     |



Sherwood House, Sherwood Avenue,  
Newark, Nottinghamshire, NG24 1QQ  
T:01636 605 700 E: rpsnewark@rpsgroup.com



Project  
MAG - Argosy Drive,  
Manchester Airport

Title  
Cycle Shelter Details

|                                                                         |                                               |                                 |
|-------------------------------------------------------------------------|-----------------------------------------------|---------------------------------|
| RPS Project Number<br>NK020687                                          | Scale @ A1<br>1:500                           | Date Created<br>12/04/22        |
| Task Team Manager<br>KRP                                                | Information Author<br>LL                      | Task Information Manager<br>MJH |
| Status<br>S2 (Suitable for Information)                                 | Document Number<br>020598-RPS-SI-XX-DR-A-0112 | Revision<br>P05                 |
| Project Code - Originator - Zone - Level - Type - Role - Drawing Number |                                               |                                 |
| rpsgroup.com                                                            |                                               |                                 |