


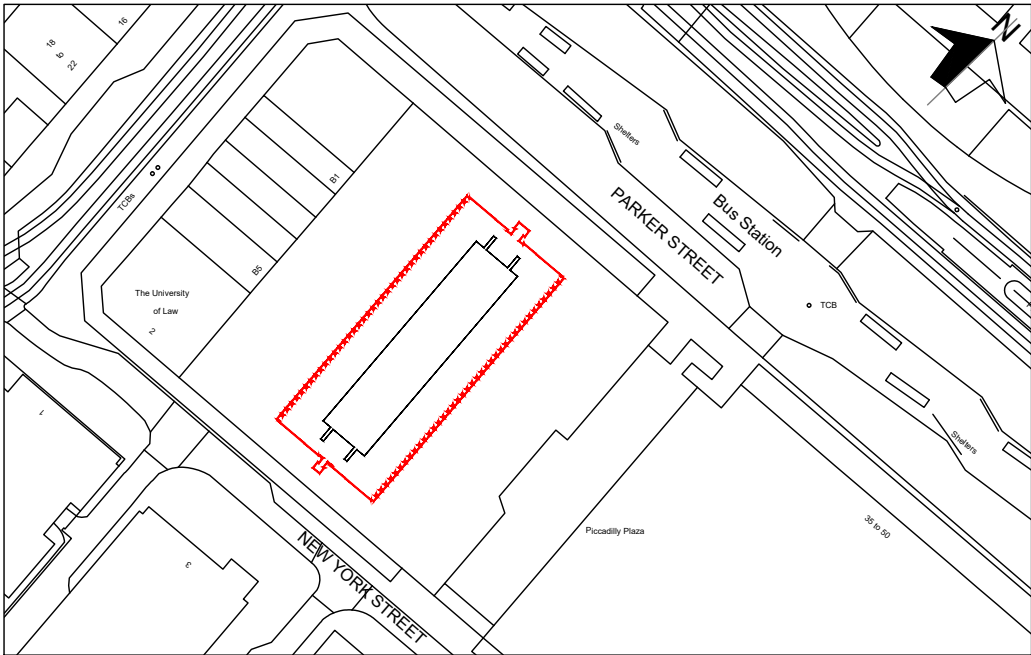


SITE PLAN 1:1250 @A3




SCALE BAR 1:1250

New York Street

Parker Street

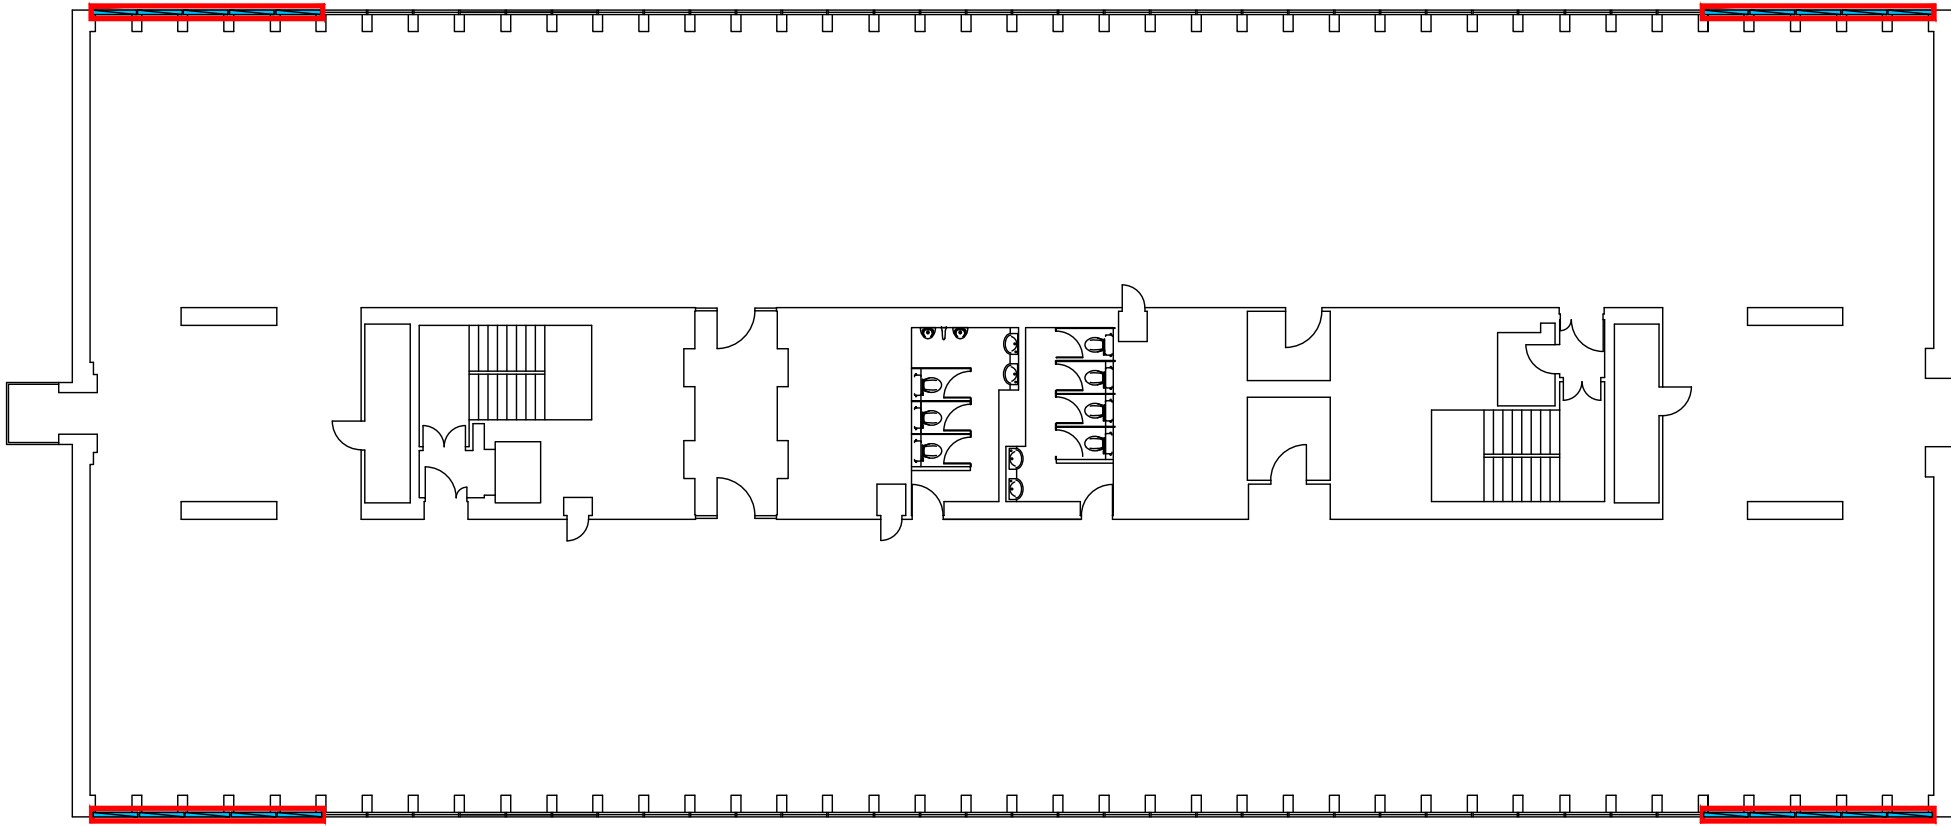

PROPOSED APPLICATION FOR 20 LOUVRES
(10 FOR EACH ELEVATION)

 

SCALE BAR 1:200

client

CITY TOWER TRUST

1 Fellmongers Path, Tower
Bridge Road, London SE1 3LY
Tel : 020 7029 3888.
E: info@cumming-group.com
www.cumming-group.com

CUMMING
Building Value Through Expertise

title

8TH FLOOR PLAN
PROPOSED LOUVRE LOCATIONS

project

CITY TOWER, PICCADILLY PLAZA, MANCHESTER

P1	PLANNING ISSUE	22.09.22	AS
REV	DESCRIPTION	DATE	BY

drawing no.	revision	checked
907-608-2	P1	TI

drawn	date
AS	22.09.22

PLANNING

NOTES

- DO NOT SCALE FROM THIS DRAWING.
- ALL DIMENSIONS MUST BE CHECKED ON SITE.
- ALL RIGHTS RESERVED, NO REPRODUCTION IN ANY MATERIAL FORM IS PERMITTED WITHOUT CONSENT.
- THIS DRAWING IS COPYRIGHT OF CUMMING-GROUP

Key:

- Proposed louvres
- Application area