
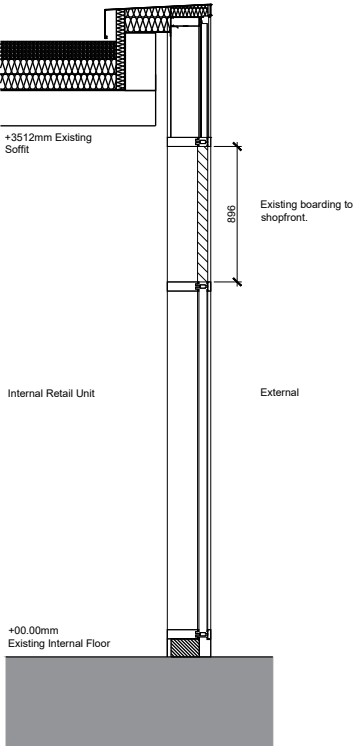


SCALE FOR PLANNING PURPOSES ONLY.

Architects are to be notified of any discrepancies.
Contractors must check all dimensions on site.
This drawing is to be used solely for the information as titled only.
For other information refer to the latest revision of any cross referenced drawings.
To be read in conjunction with relevant design standards/protocols.

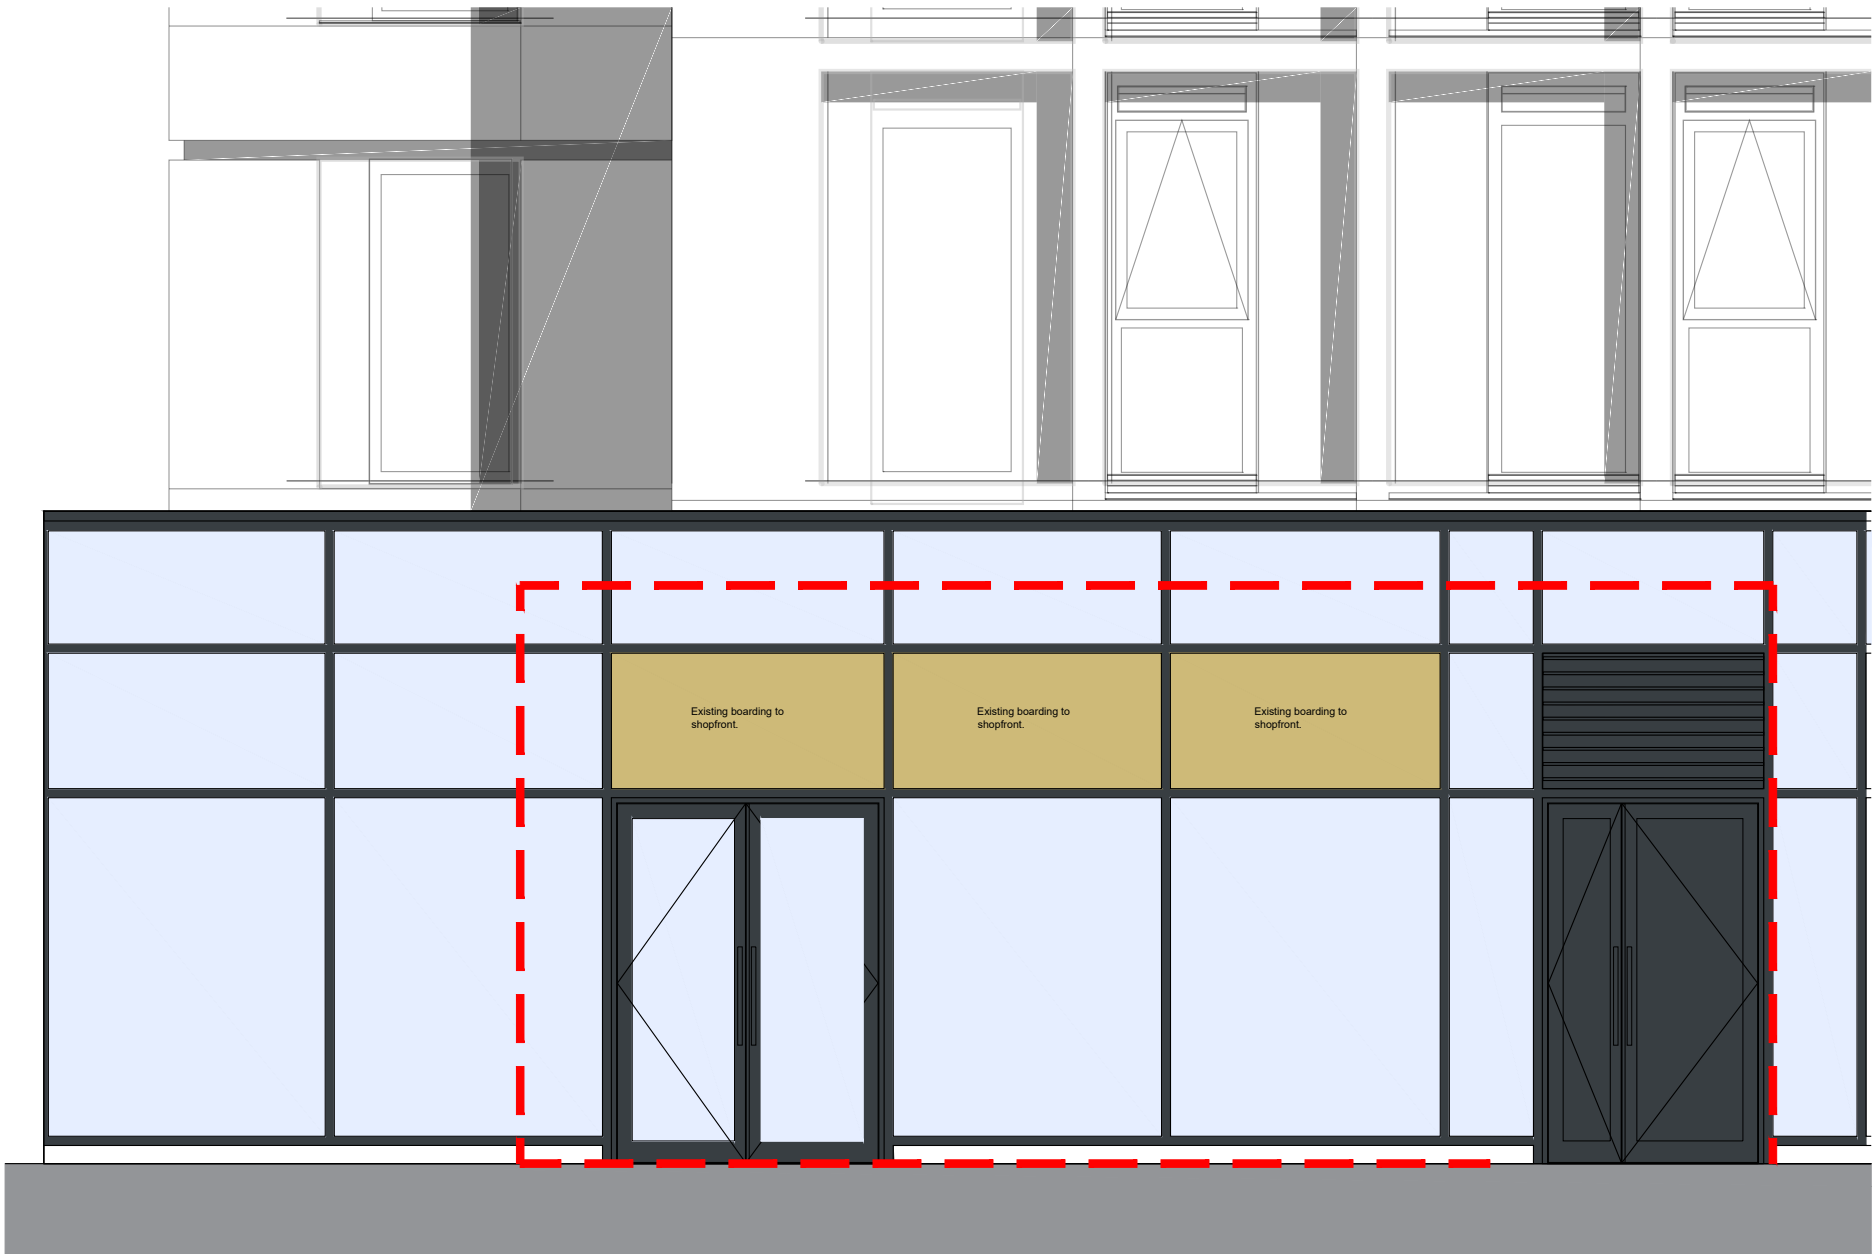

East Elevation

Section



P01	09.06.2023	First Issue	CF	MA
REV	DATE	DESCRIPTION	DRN	CKD

AMENDMENTS

STATUS: Planning

CLIENT:

TESCO

PROJECT NAME:

New Square Express

PROJECT ADDRESS:

Princess Street, Manchester,
M1 3AR

DRAWING TITLE:

Existing Elevations

DRG NO:							REV:
6703-SSA-00-XX-DR-A-205							P01
PROJECT	ORIG	BLDG	LEVEL	TYPE	ROLE	NO	

DATE:	June 2023	SCALE:	1:50	SHEET SIZE:	A3
-------	-----------	--------	------	-------------	----



1 CARDALE PARK, BECKWITH HEAD ROAD,
HARROGATE HG3 1RZ
www.ssa-architects.co.uk
T: 01423 856999