





EXISTING FRONT ELEVATION




EXISTING SIDE ELEVATION

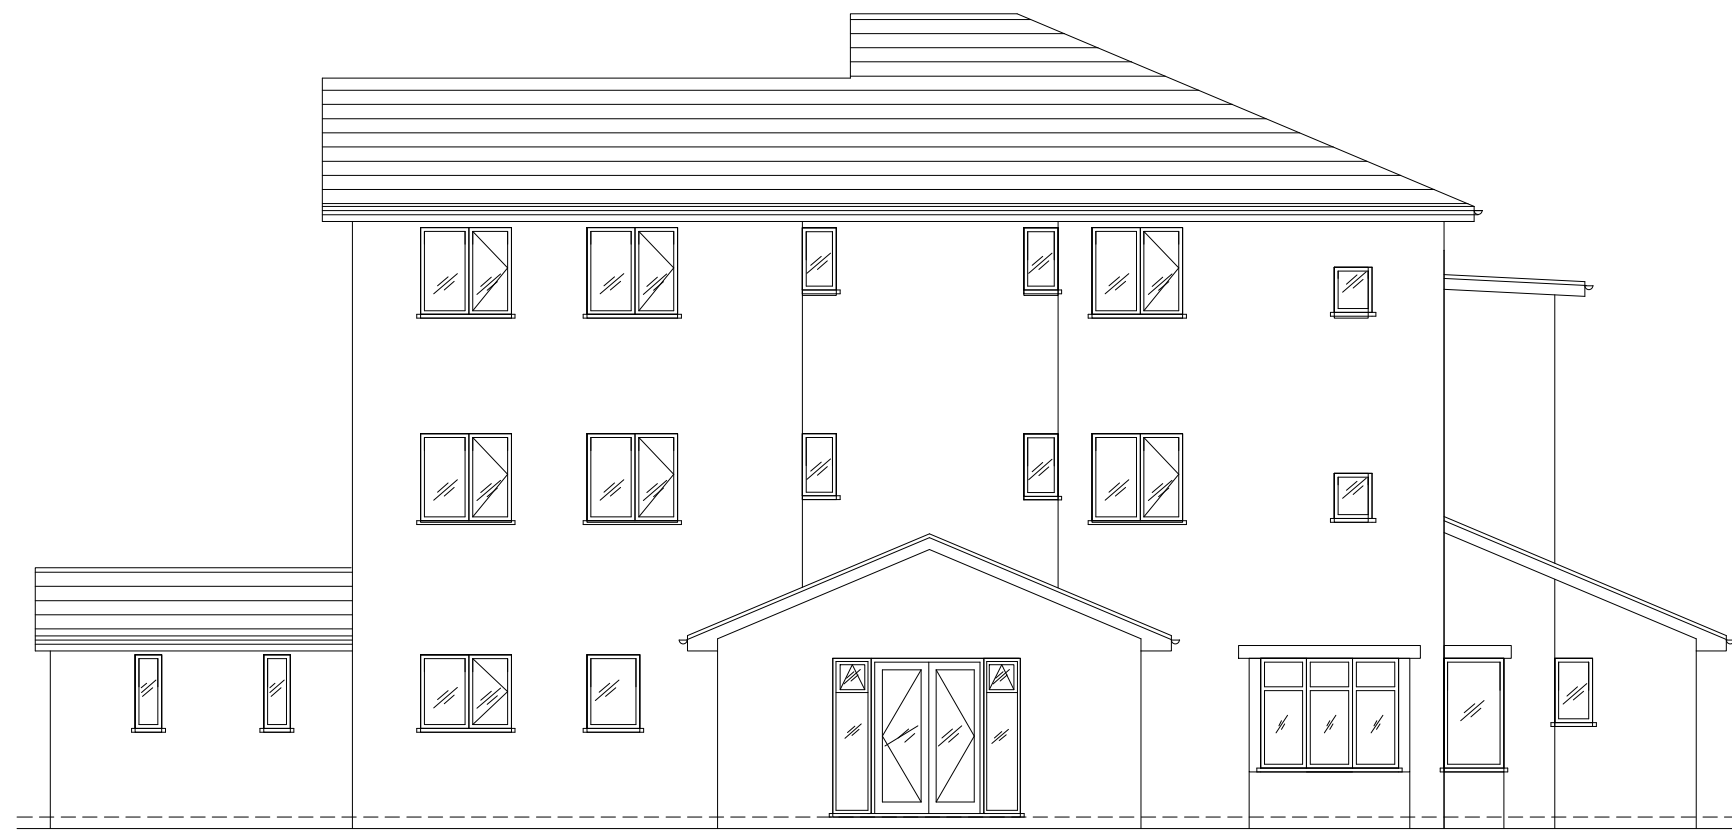


EXISTING REAR ELEVATION

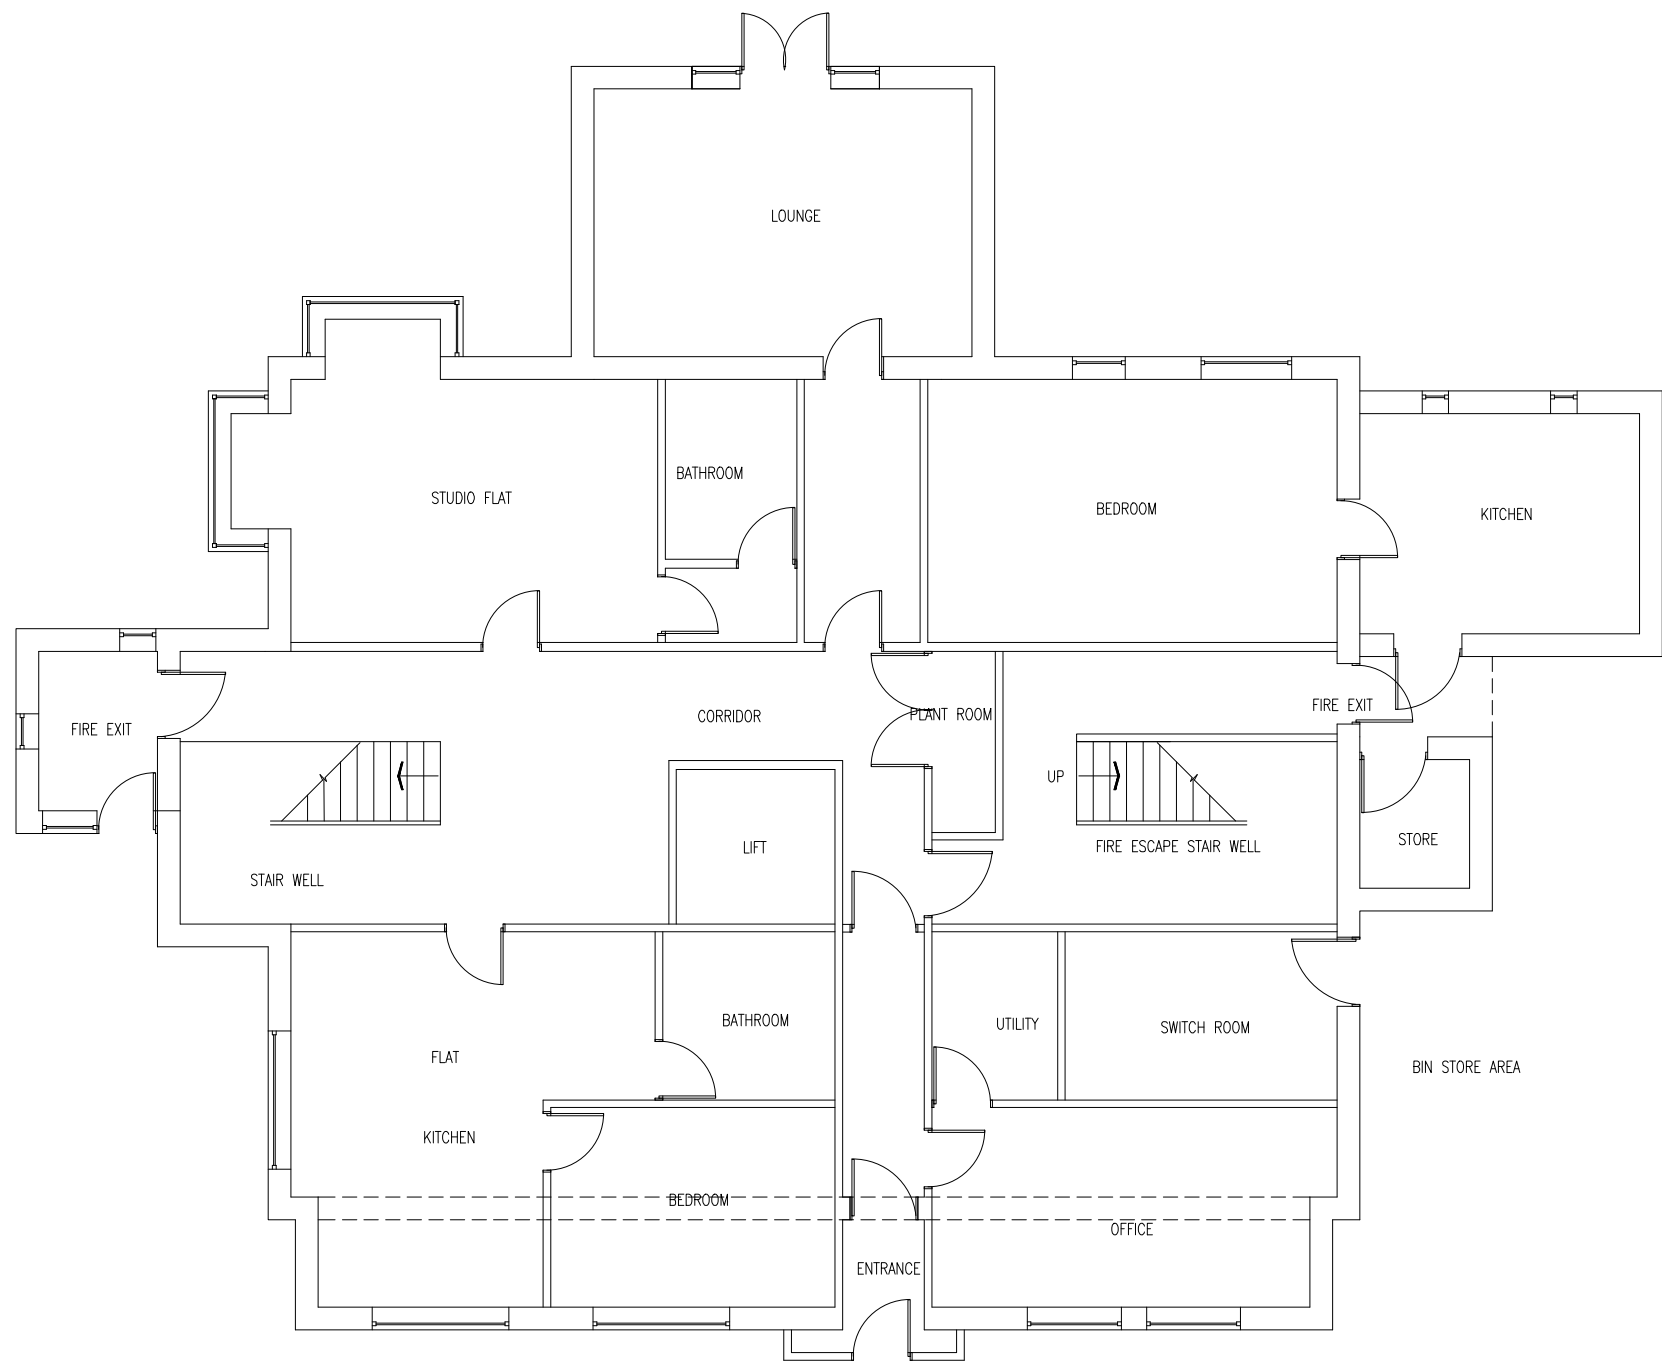

EXISTING GROUND FLOOR PLAN

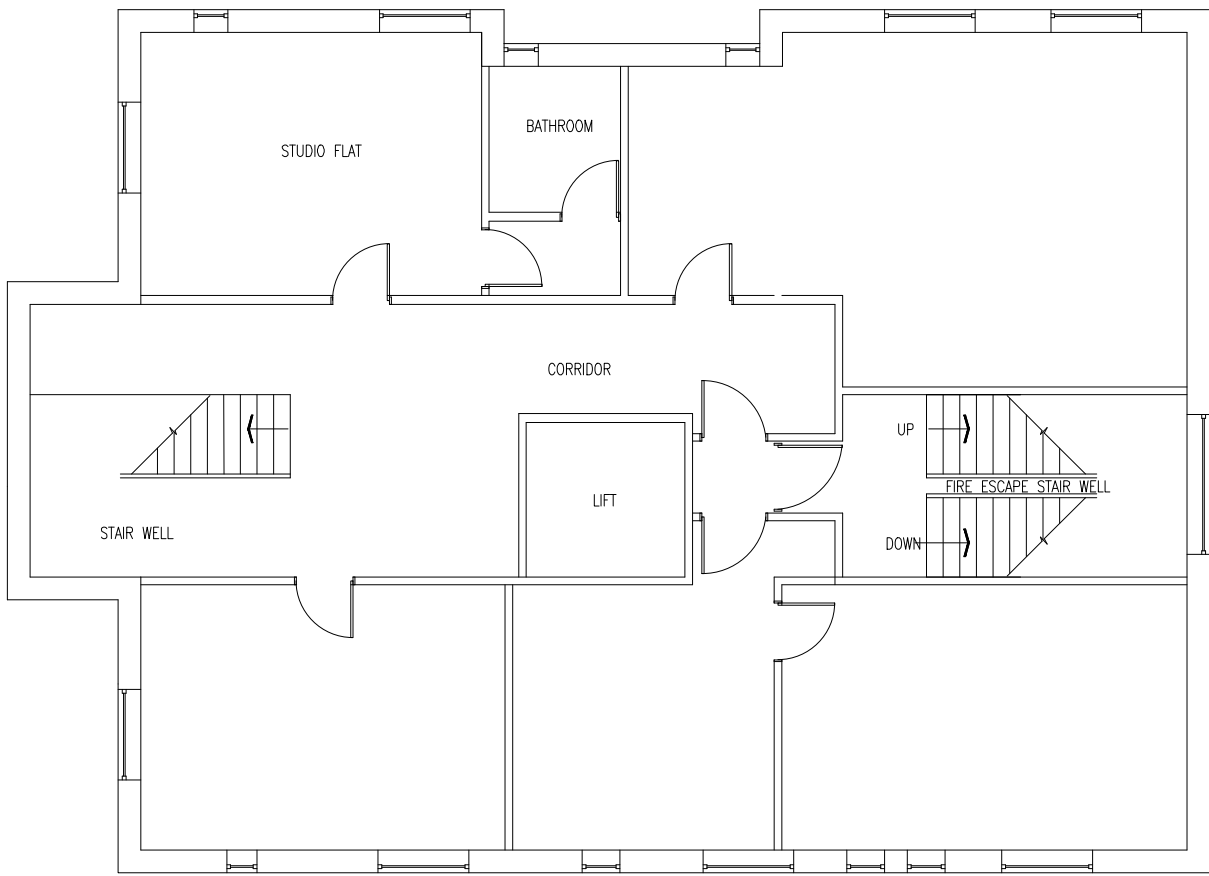

EXISTING FIRST FLOOR PLAN

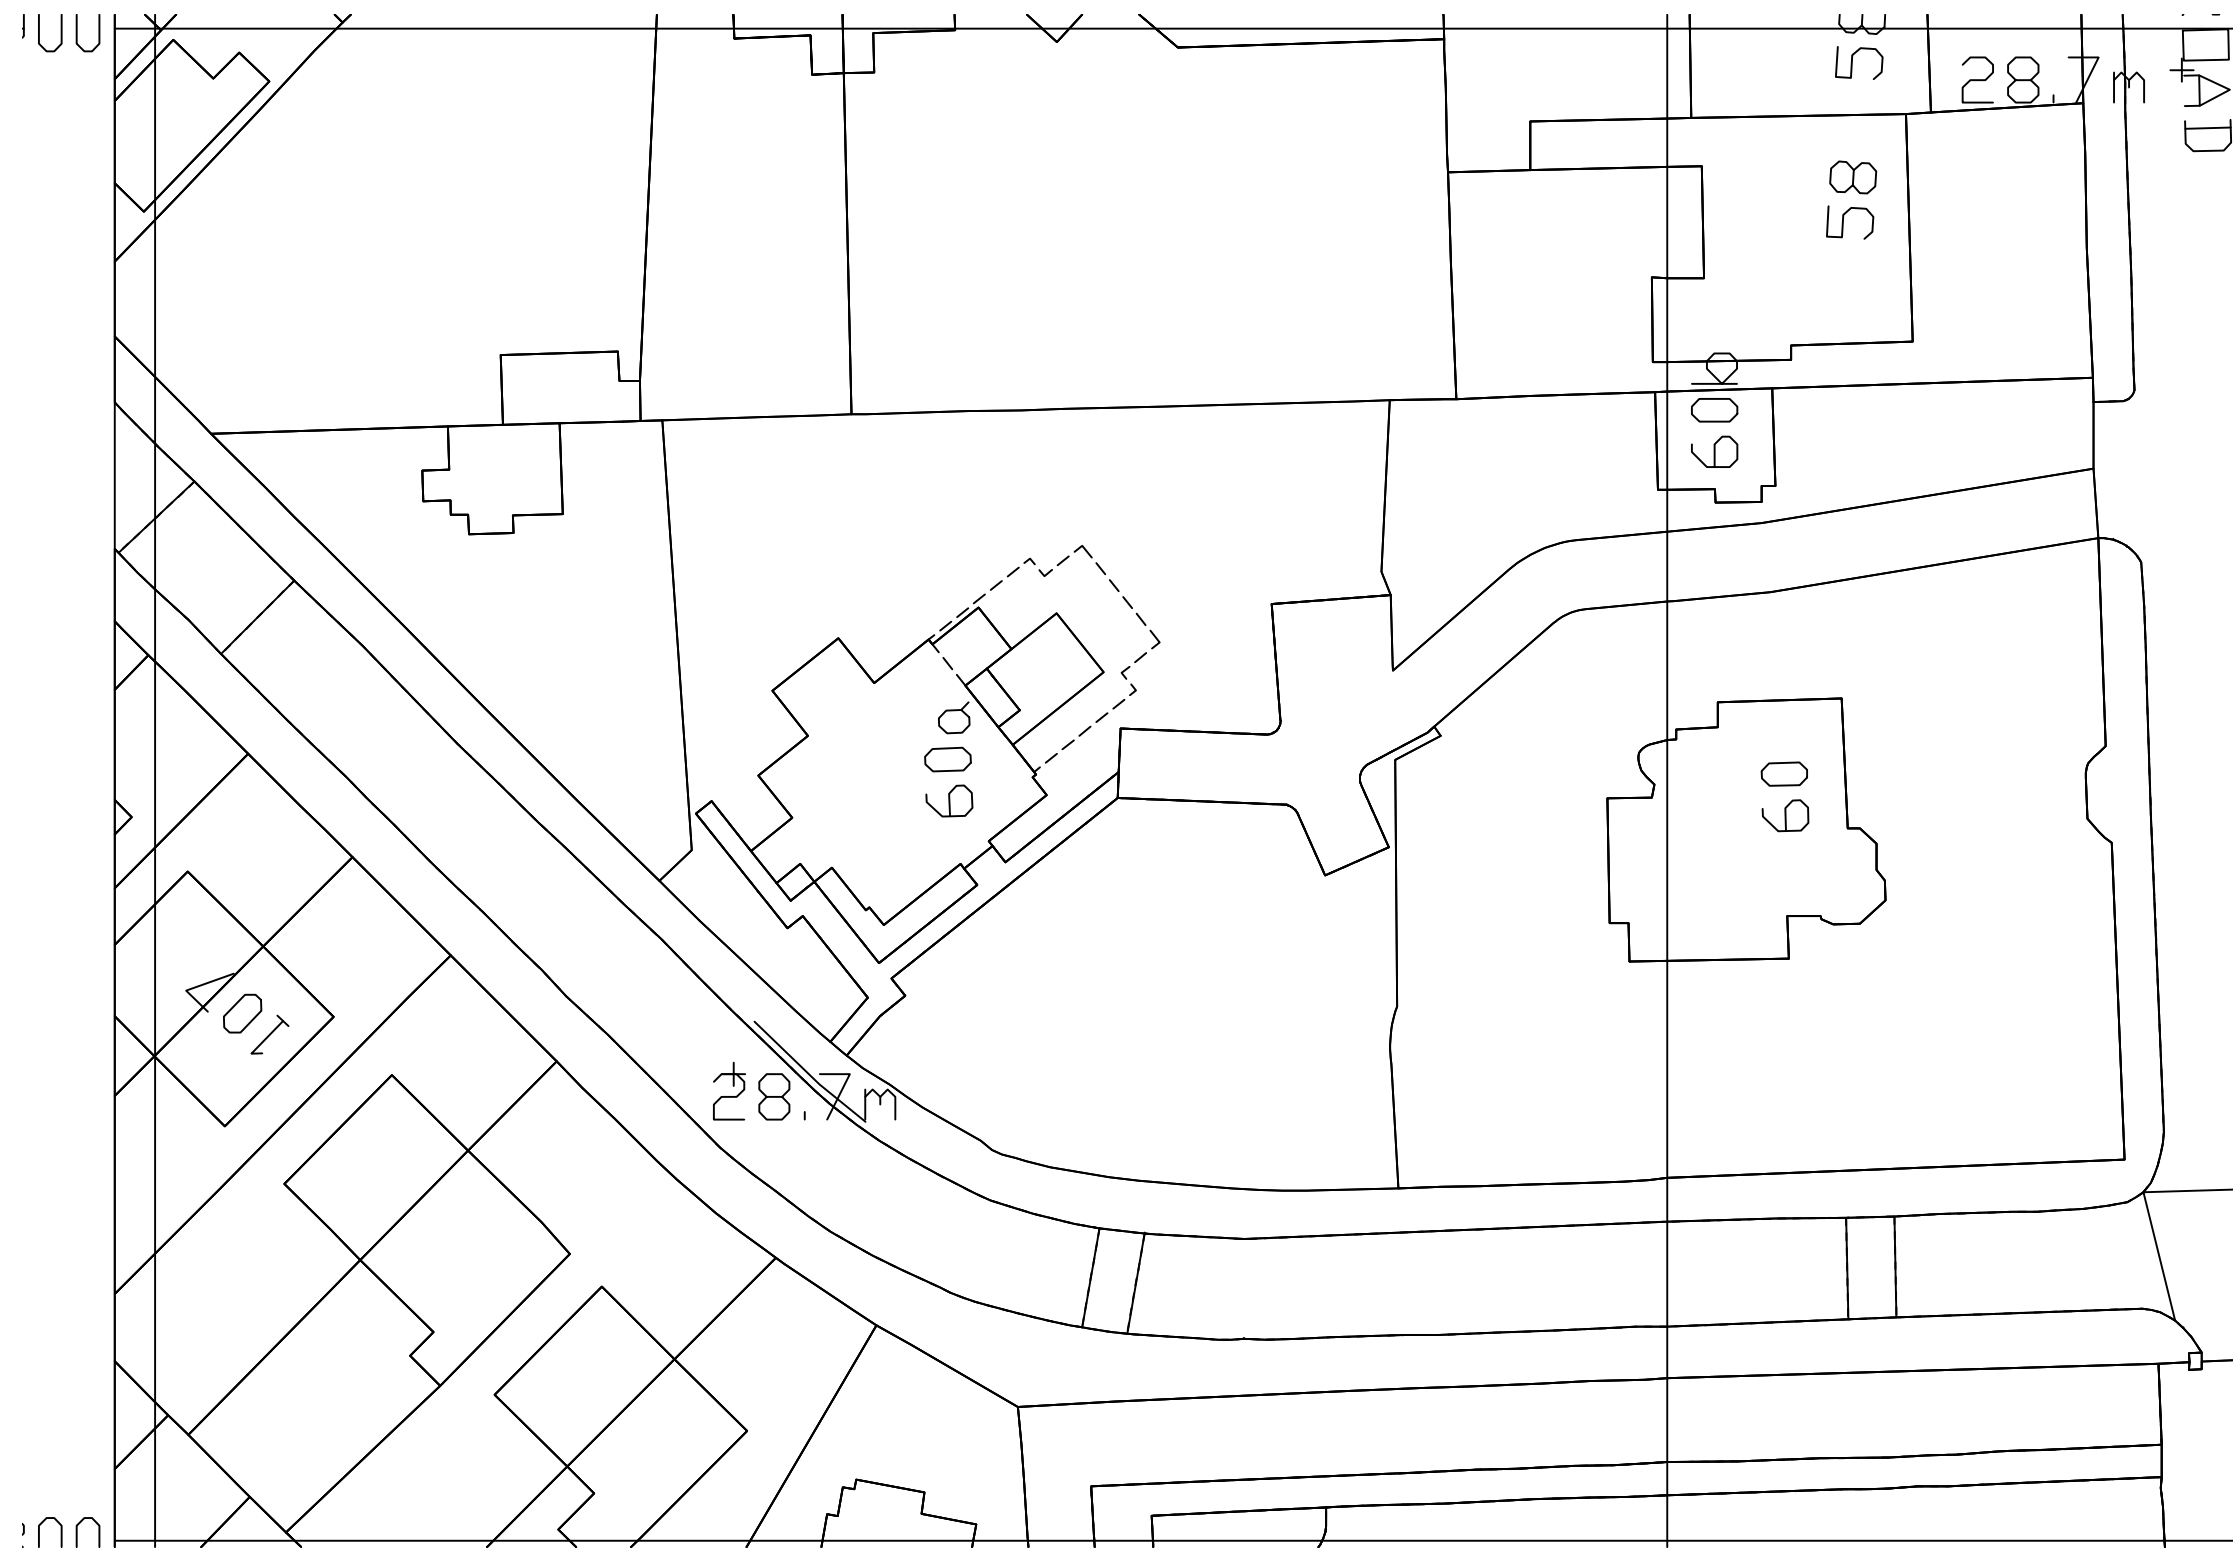

Anthony Forrester
Design Ltd

Tel: 01606 252641
Mob: 07855 847061
email: aforrester@gmail.com

- Architectural Design & Detailing
- Planning Feasibility
- Construction & Project Management
- Topographical Land Surveys
- Structural Engineering Services

PROPOSAL
TWO STOREY EXTENSION TO EXISTING FLATS
TO CREATE ADDITIONAL 4 ONE BEDROOM FLATS
PREPARED FOR MR. M. CHUNARA

TITLE
EXISTING ELEVATIONS
& FLOOR PLANS.

P1 ISSUED TO PLANNING

LOCATION
60A WOOD ROAD
WHALEY RANGE
M16 BBL

DRAWING No: 030816
SCALE: 1:100 OR AS SHOWN @A1
AUGUST 2016

REV
P1