





DETAIL ELEVATION F-F
1:20 @ A1

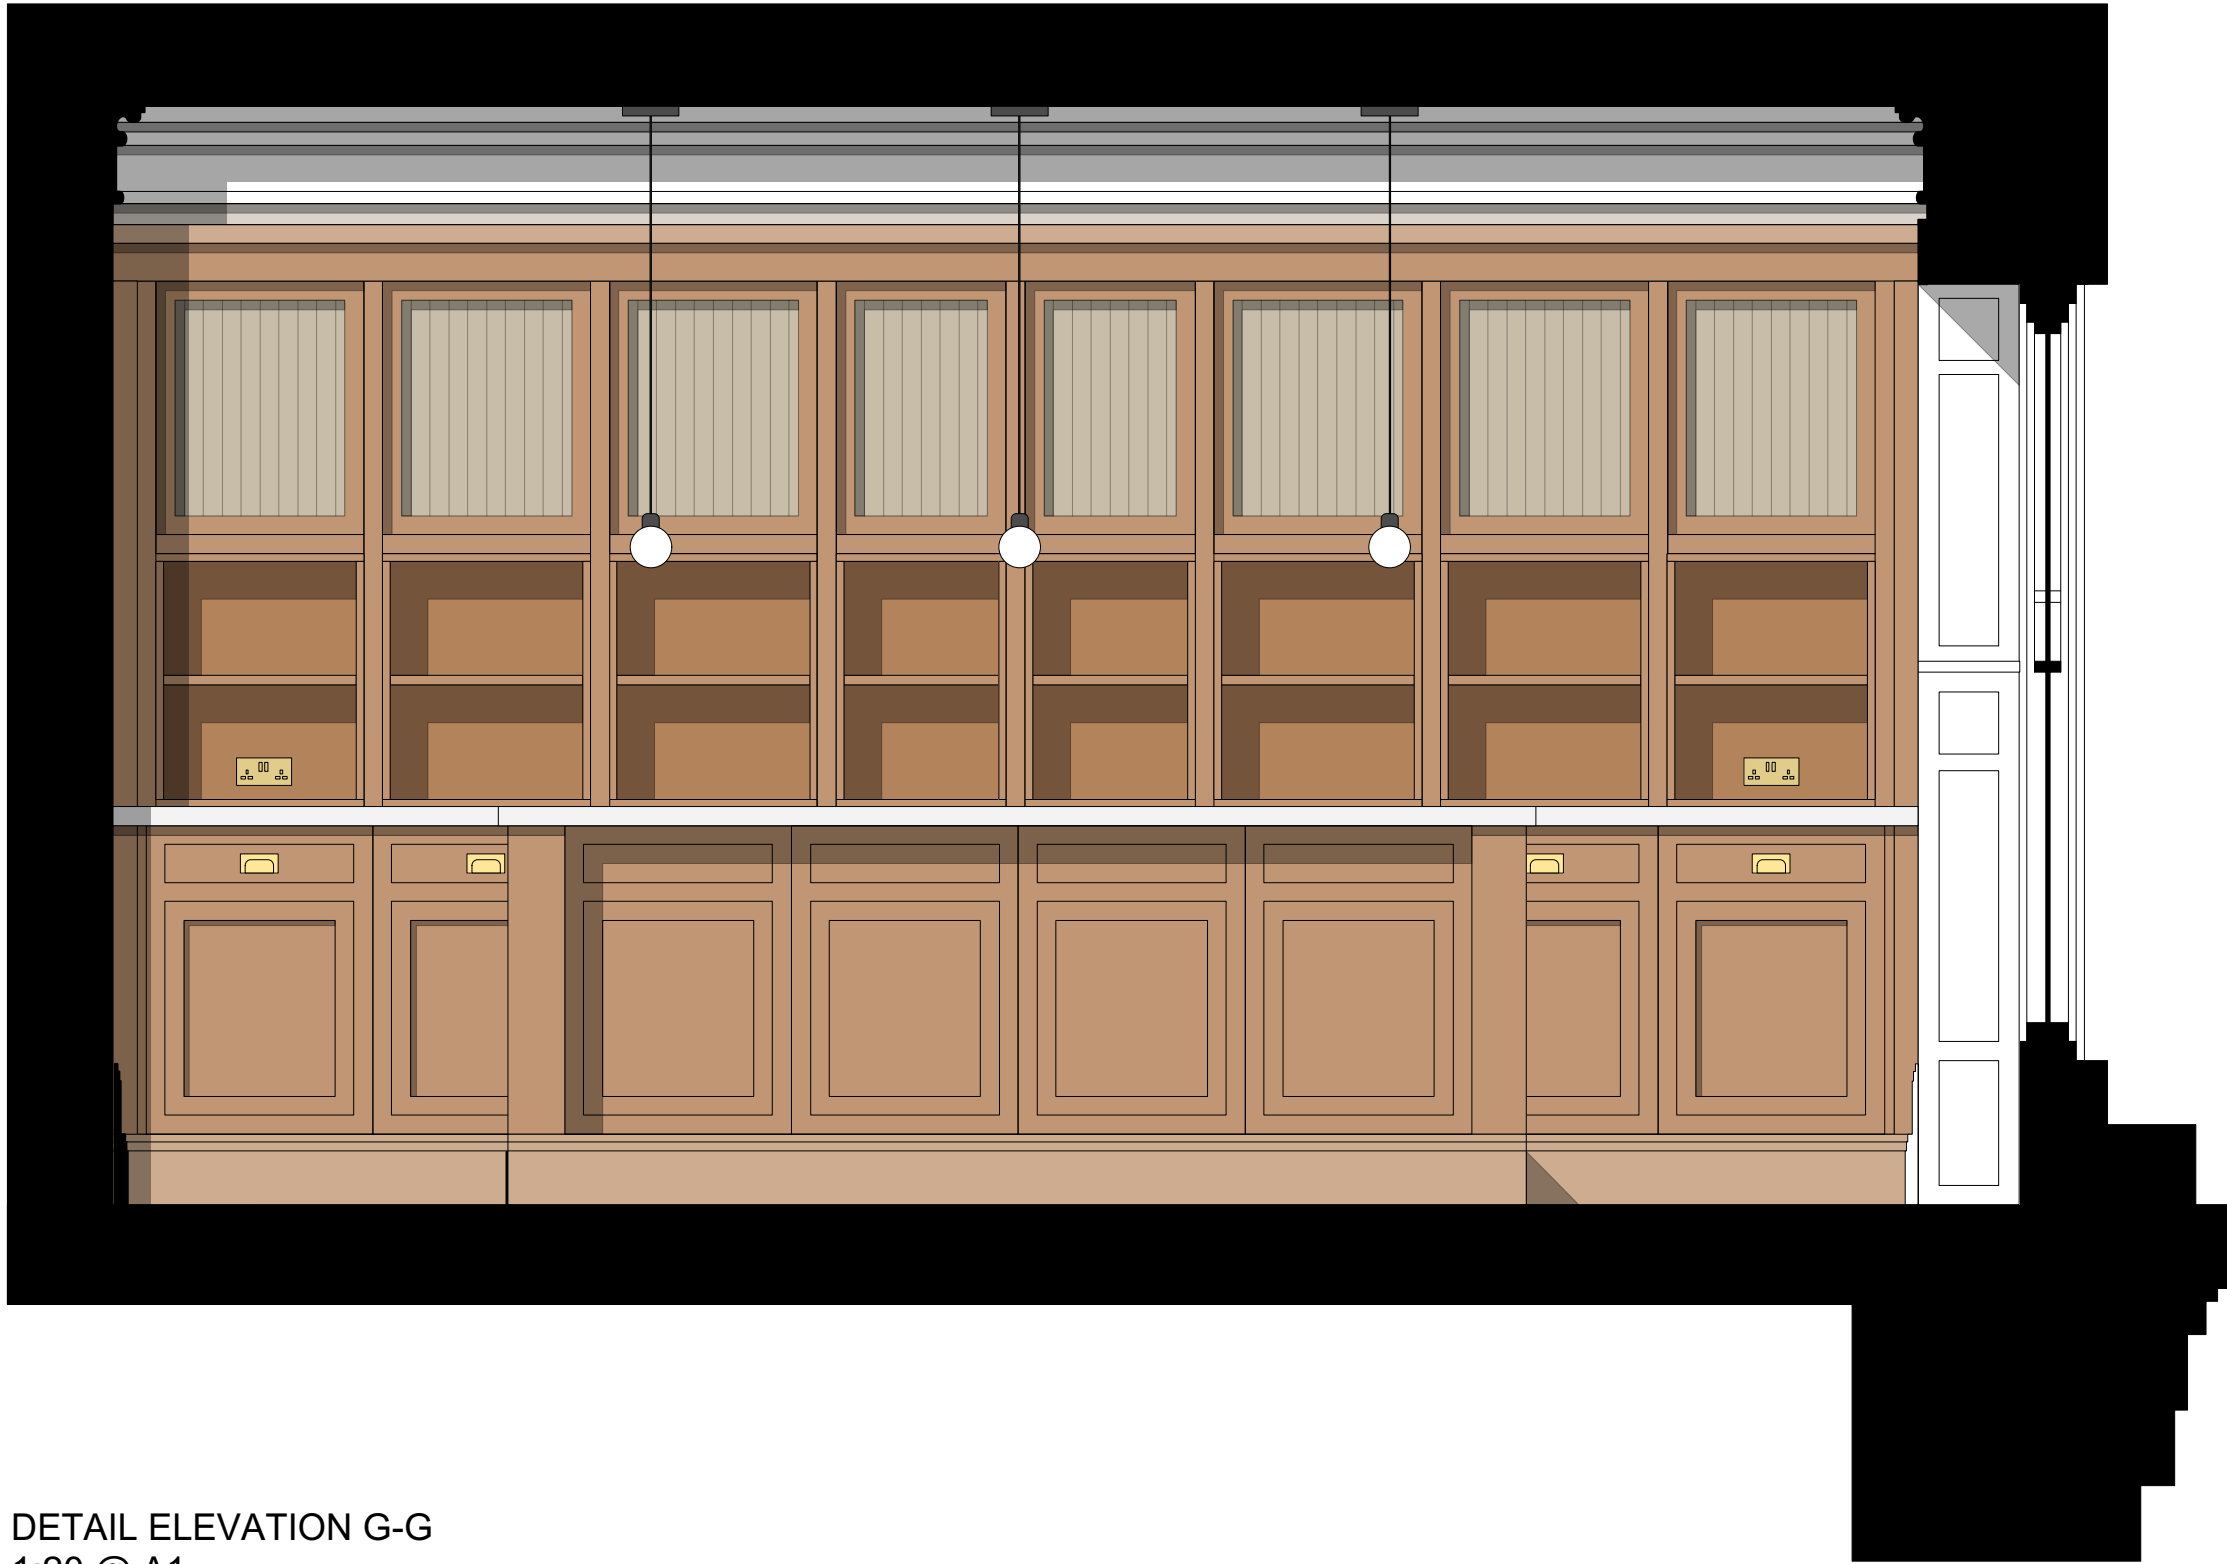


DETAIL ELEVATION G-G
1:20 @ A1

KEY PLAN

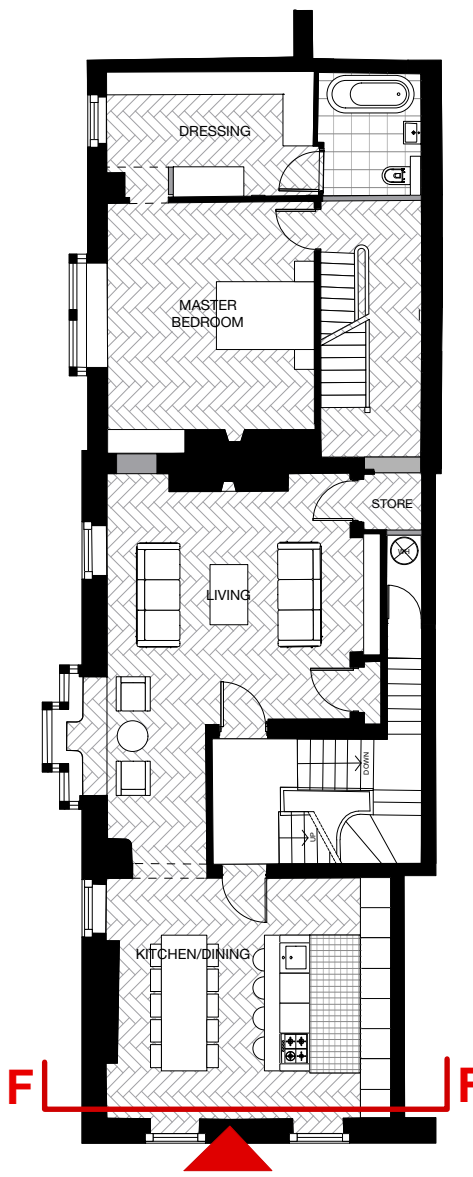

FIRST FLOOR PLAN

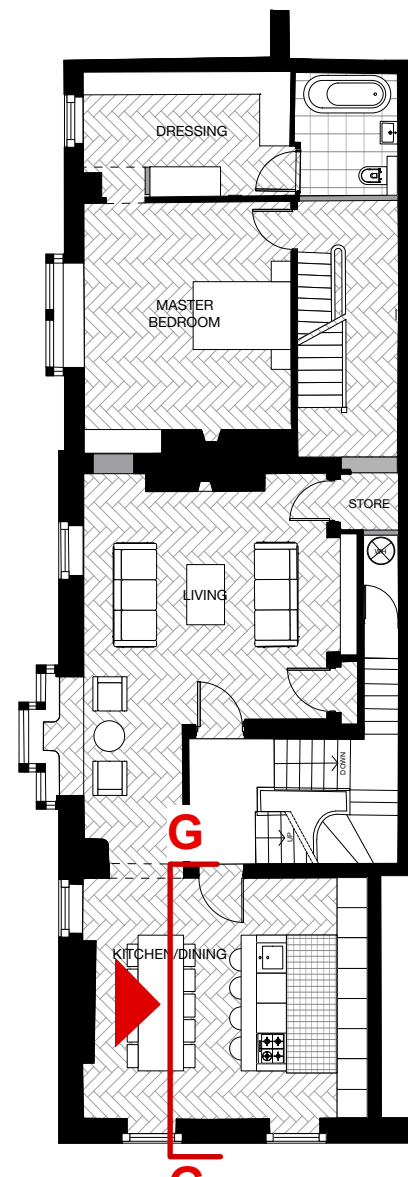

FIRST FLOOR PLAN

PROPOSED DETAIL ELEVATIONS FIRST FLOOR
1:20 @ A1

28 St John Street

© Copyright Ollier Smurthwaite Architects

IMPORTANT NOTES:

PLANNING

REVISION	DATE	DESCRIPTION

CLIENT: LEASING OPTIONS LTD
PROJECT: PROPOSED RESIDENTIAL DEVELOPMENT
ADDRESS: 28 ST JOHN STREET, MANCHESTER, M3 4DJ
DRAWING TITLE: PROPOSED FIRST FLOOR ELEVATIONS
SCALE: 1:20 @ A1
DATE: JAN 2023
DRAWING NO: A665_P_502

OLLIER SMURTHWAITE ARCHITECTS
40 King Street, Manchester, M2 6BA
T 0161 883 0838
F 0161 883 0839
E mail@olliersmurthwaite.com