



Ownership boundaries and title overlay drawings are produced using all reasonable endeavour and AGBCAD Services cannot be held responsible for any discrepancy of accuracy or scale of drawings supplied to them

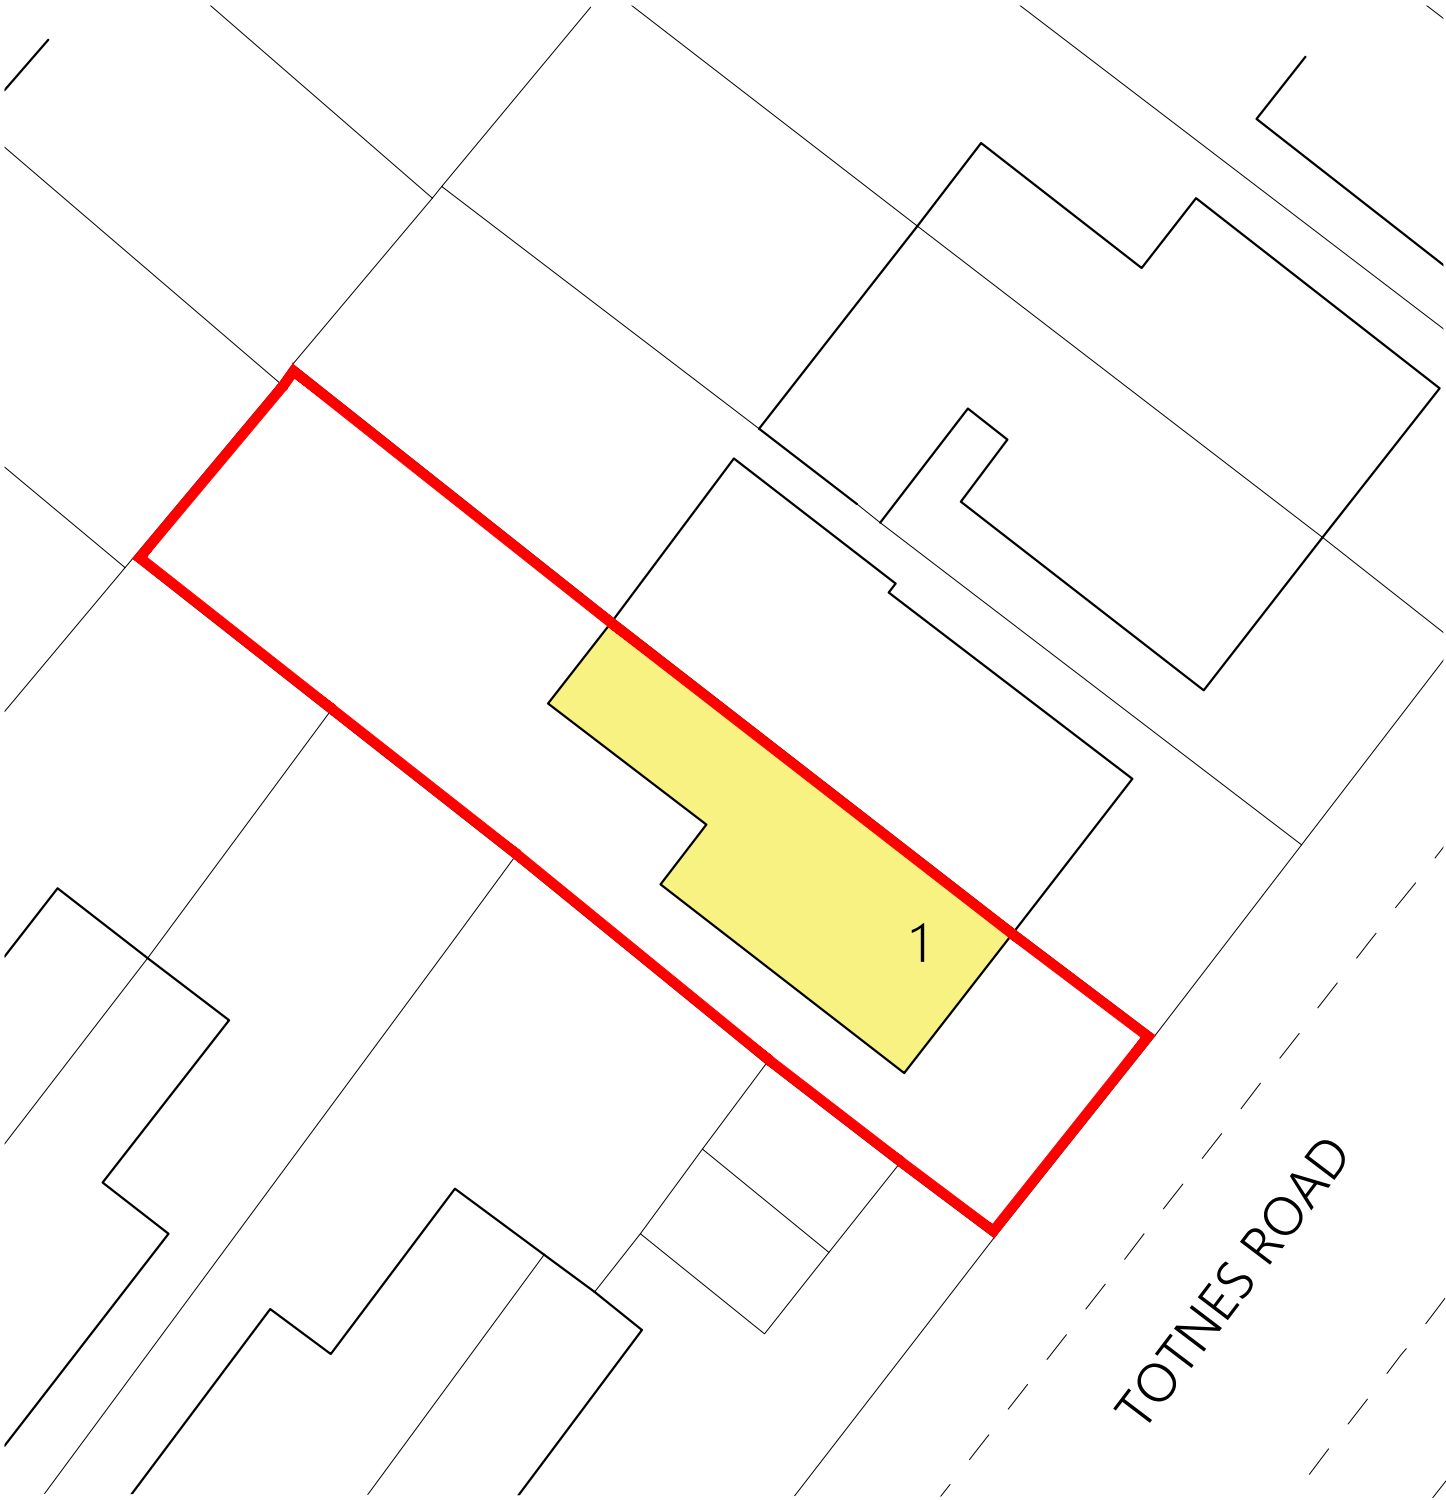


EXISTING BLOCK/SITE PLAN

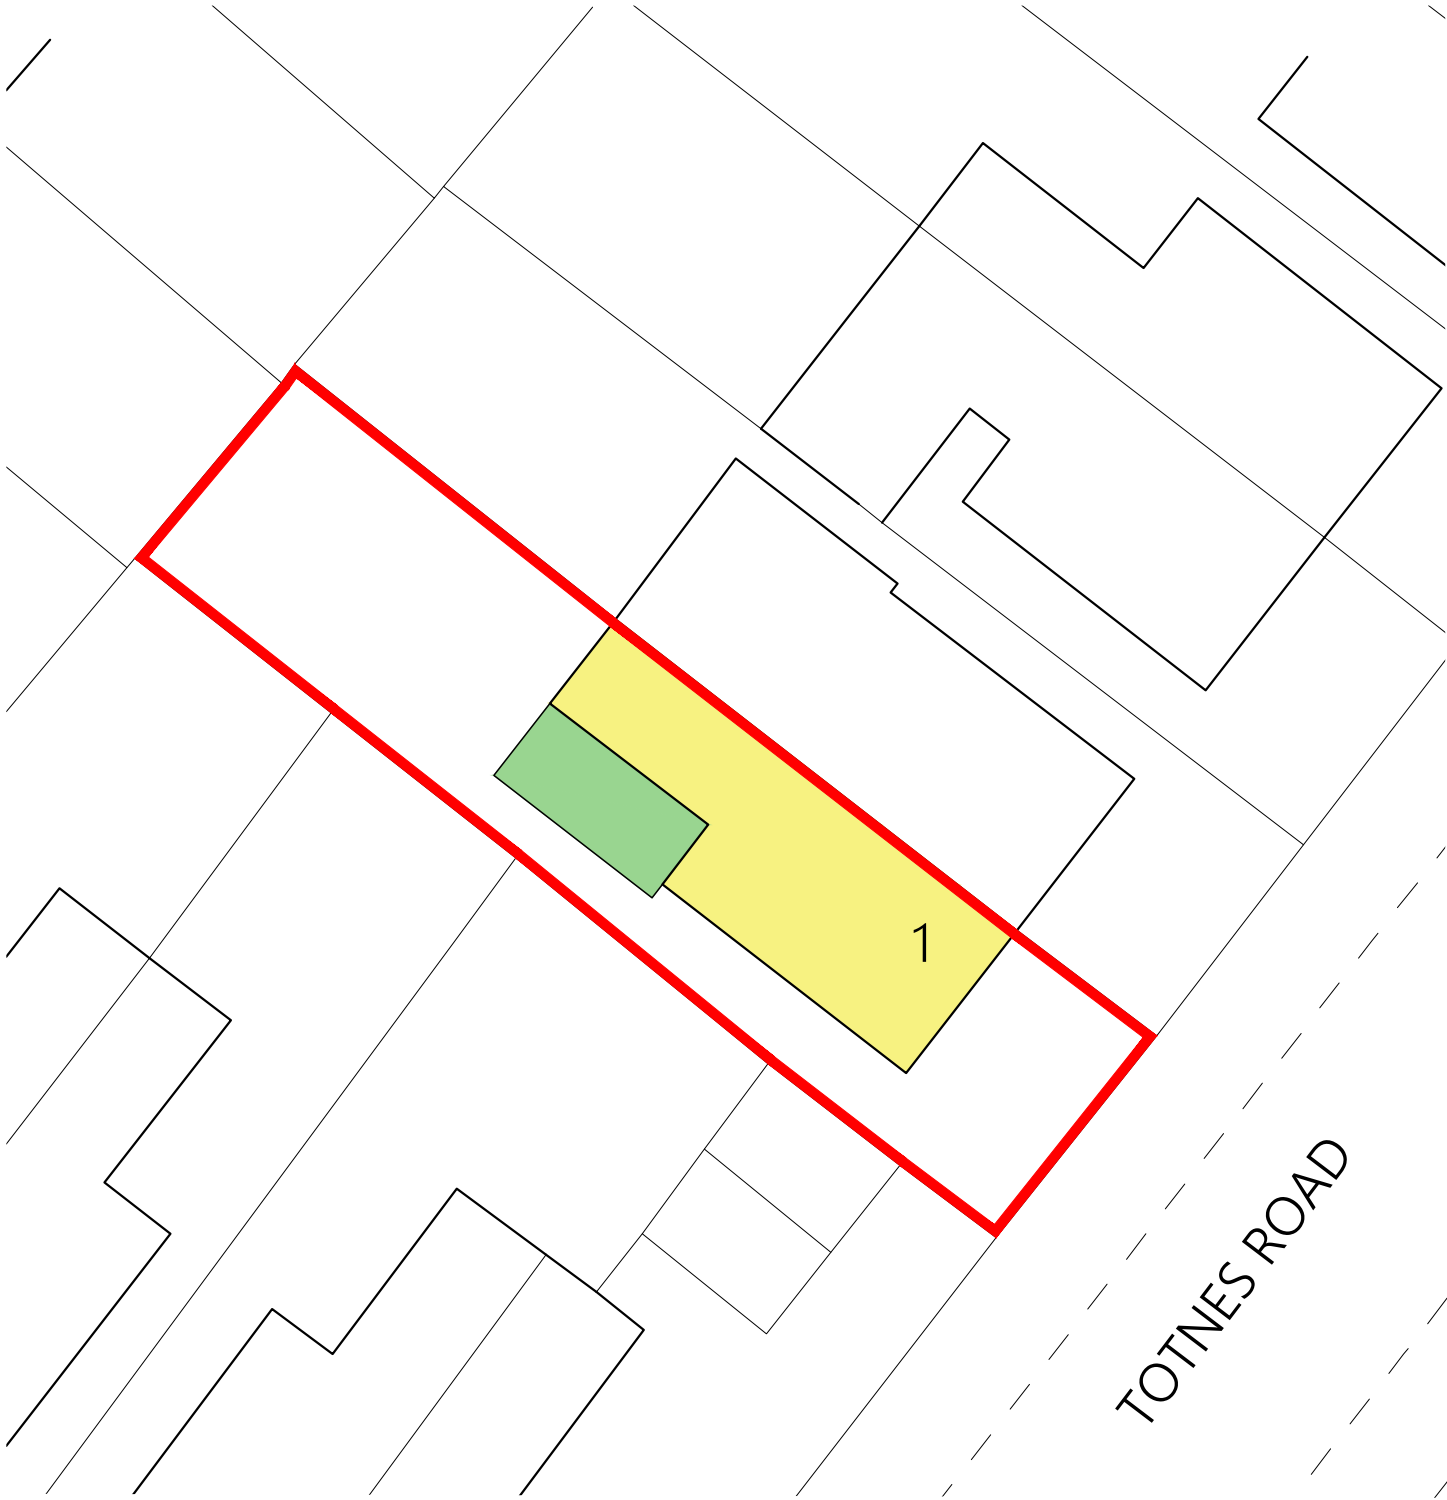

PROPOSED BLOCK/SITE PLAN

KEY

-  EXTENT OF EXISTING DWELLING
-  EXTENT OF PROPOSED EXTENSION
-  SITE BOUNDARY

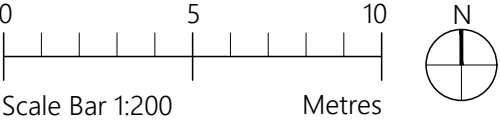

PROJECT	1 Totnes Road Chorlton M21 8XF		
CLIENT	R Houghton		
STATUS	Information		
DRAWING	Block / Site Plan		
DWG No.	2305-006	REV	
SCALE	1:200@A3	DATE	March '23
website: www.agbcad.co.uk email: info@agbcad.co.uk telephone: 07912 090 125 DO NOT SCALE FROM THIS DRAWING			