



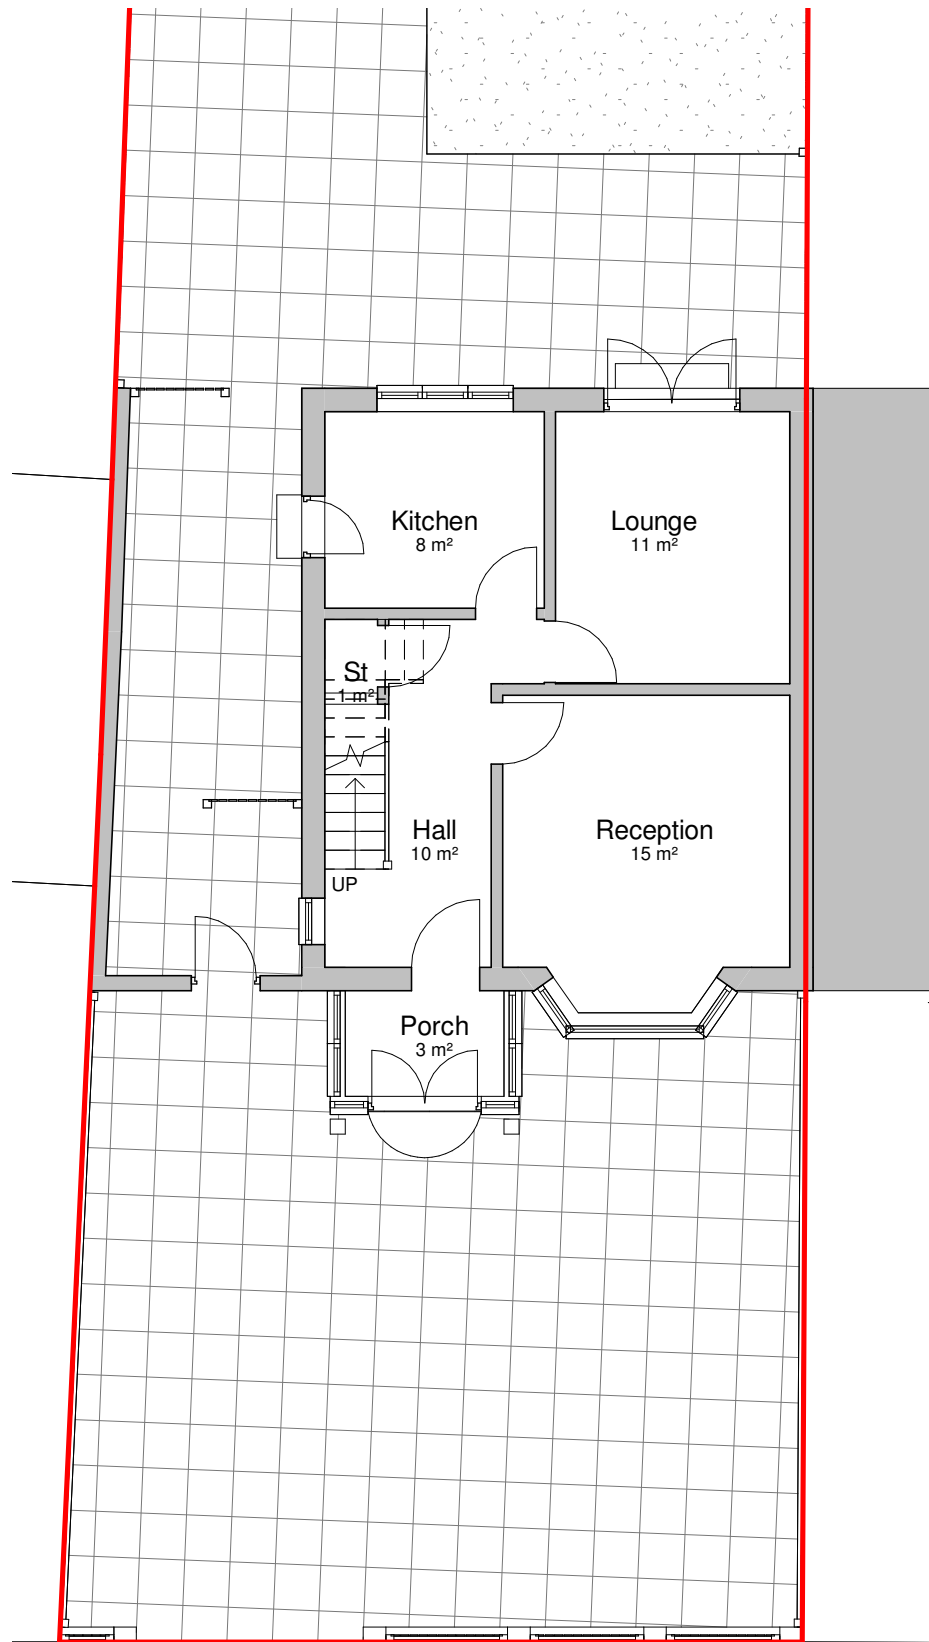


33 STANLEY ROAD


1 Existing Ground Floor Plan
1 : 100

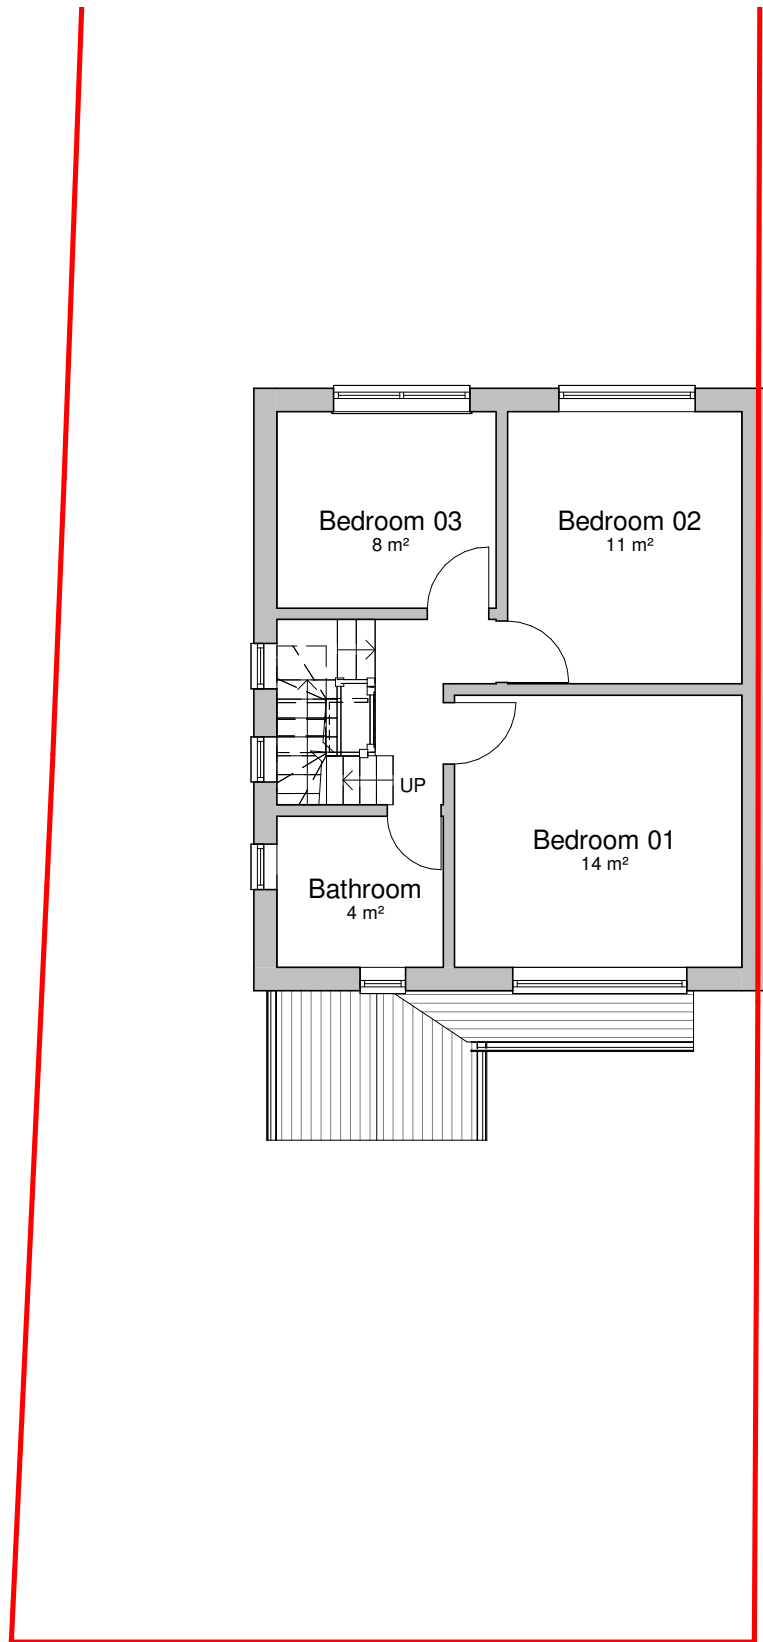

2 Existing First Floor Plan
1 : 100

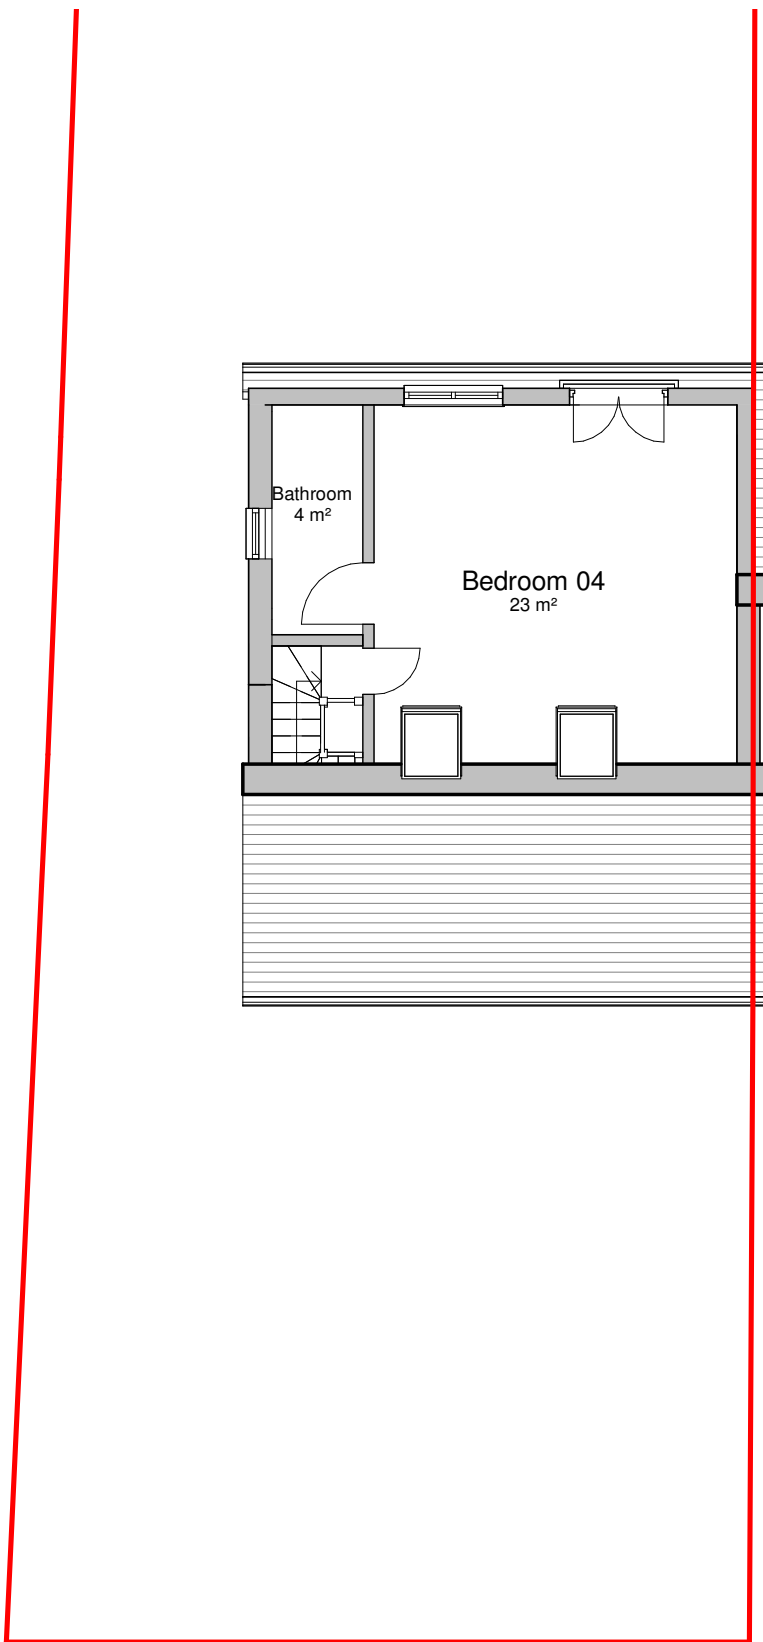

3 Existing Loft Floor Plan
1 : 100

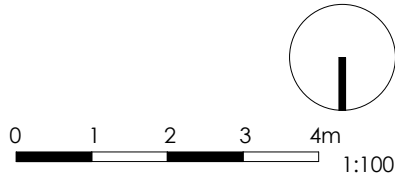

General Notes
The Architect shall have no responsibility for any use made of this document other than for that which it was prepared and issued.
All dimensions should be checked on site. Do not scale from this drawing
To be read in conjunction with all other Consultant's drawings.
The Architect to be immediately notified of any discrepancies.
Copyright on this drawing retained by the Architect.

LEGEND
Site Boundary

P1 15/06/23 AK SH Initial Issue					
No.	Date	Dwn	Chk	App	Revision or reason for issue

Client
Mrs Khalida Khan

createitstudios
... leave an impression
Create It Studios (NW) Ltd
Universal Square
Devonshire Street North
Manchester
M12 6JH
info@createitstudios.co.uk

Project Title
33 Stanley Road, Whalley Range, M16 8HS

Scale / North Point
1 : 100

Drawing Title
Existing Floor Plans

Drawing Number	Revision
A1496(01)AP002	P1
Drawing Status	
Preliminary	