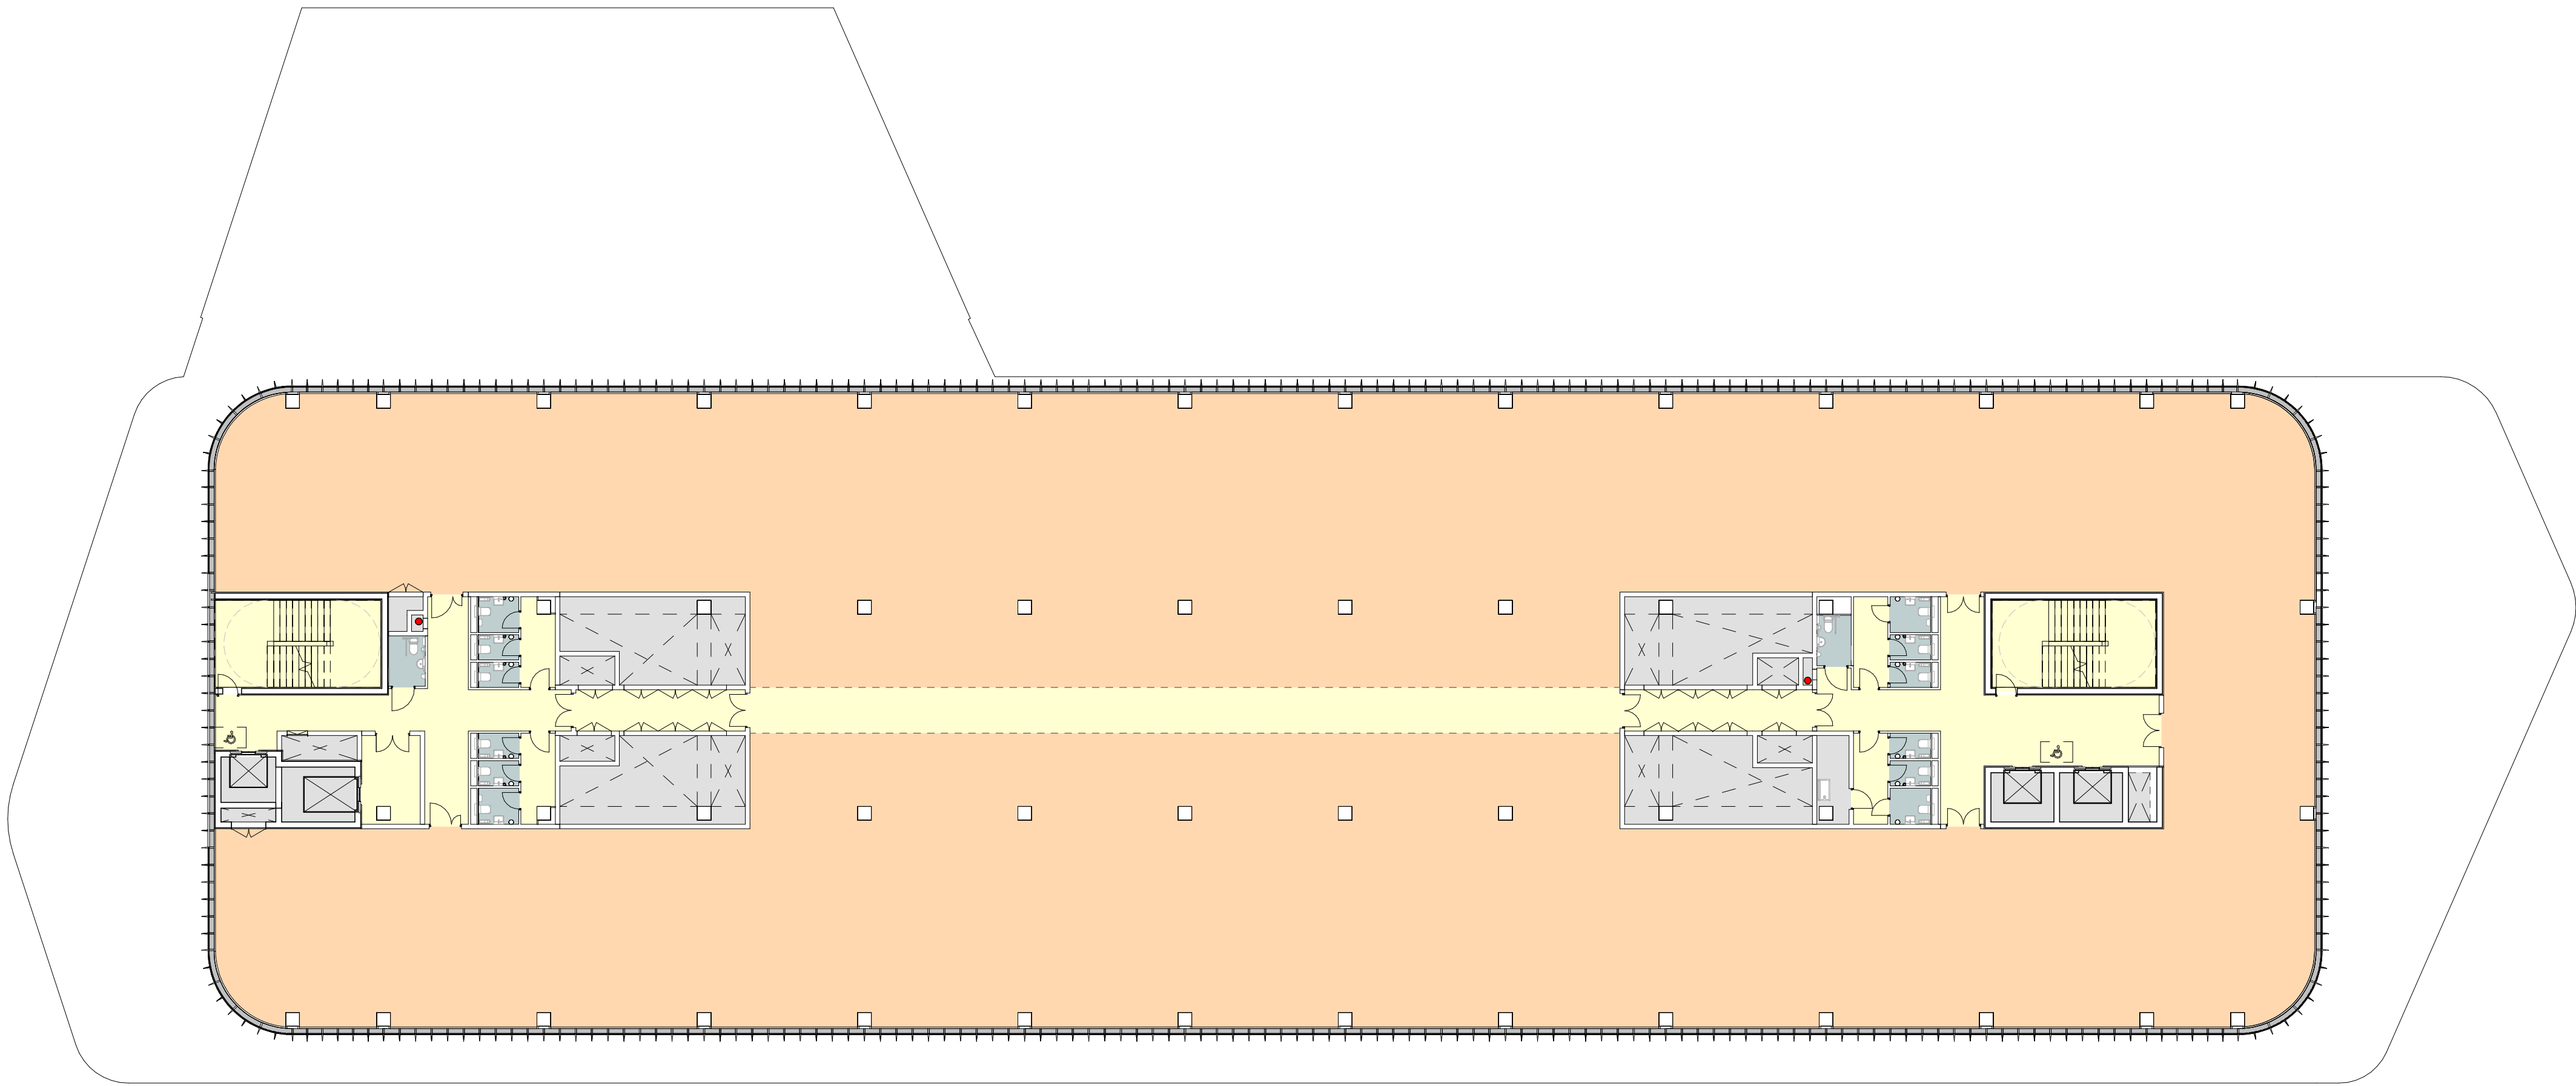


VISUAL SCALE 1:200 @ A1

BUILDING DESIGN PARTNERSHIP SHALL HAVE NO RESPONSIBILITY FOR ANY USE MADE OF THIS DOCUMENT OTHER THAN FOR THAT WHICH IT WAS PREPARED AND ISSUED.

ALL DIMENSIONS SHOULD BE CHECKED ON SITE.

DO NOT SCALE FROM THIS DRAWING.

ANY DRAWING ERRORS OR DIVERGENCIES SHOULD BE BROUGHT TO THE ATTENTION OF BUILDING DESIGN PARTNERSHIP AT THE ADDRESS SHOWN BELOW.

DRAWINGS SHALL BE READ IN CONJUNCTION WITH THE FOLLOWING BEFORE WORK COMMENCES.

- THE COM DESIGN ISSUES REGISTER
- THE BDP RISK SERIES OF DRAWINGS
- THE PROJECT COM RISK REGISTER

NOTES

Subject to design development, survey, consultant input & statutory approval.

REVISION				DESCRIPTION				DRAWN				CHECKED				DATE			
P01				First Issue				KK				GW				06.04.23			

CLIENT



MANCHESTER
SCIENCE
PARTNERSHIPS

11 Ducie Street
PO Box 85
Piccadilly Basin
Manchester
M60 3JA
United Kingdom

T +44 [0]161 828 2200
www.bdp.com



PROJECT TITLE				MSP Greenheys (Private & Confidential)			
PROJECT NUMBER				P3001624			
DRAWING TITLE				General arrangement - Fourth floor Planning		SCALE @ A1 1 : 200	
DRAWING BY				GRE-BDP-ZZ-04-DR-A-20-900		DATE FIRST ISSUED Apr 23	
REVISION				P01			