



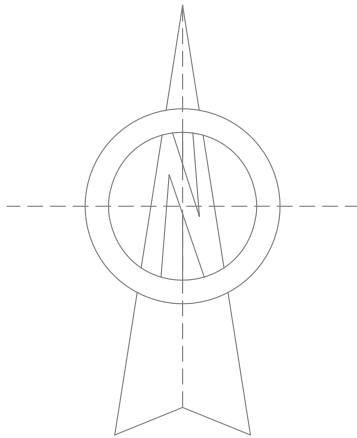

Project 13 WEAVING WAY M18 7SX		
Drawing Title PROPOSED SITE PLAN		
Drawing No. 106		
Drawn: ZU	Status: Planning	Date 11.11.2022
Scale @ A3		1:500
XHAN Consulting 129 Centurion House Deansgate M3 3WR T: 7400012759		

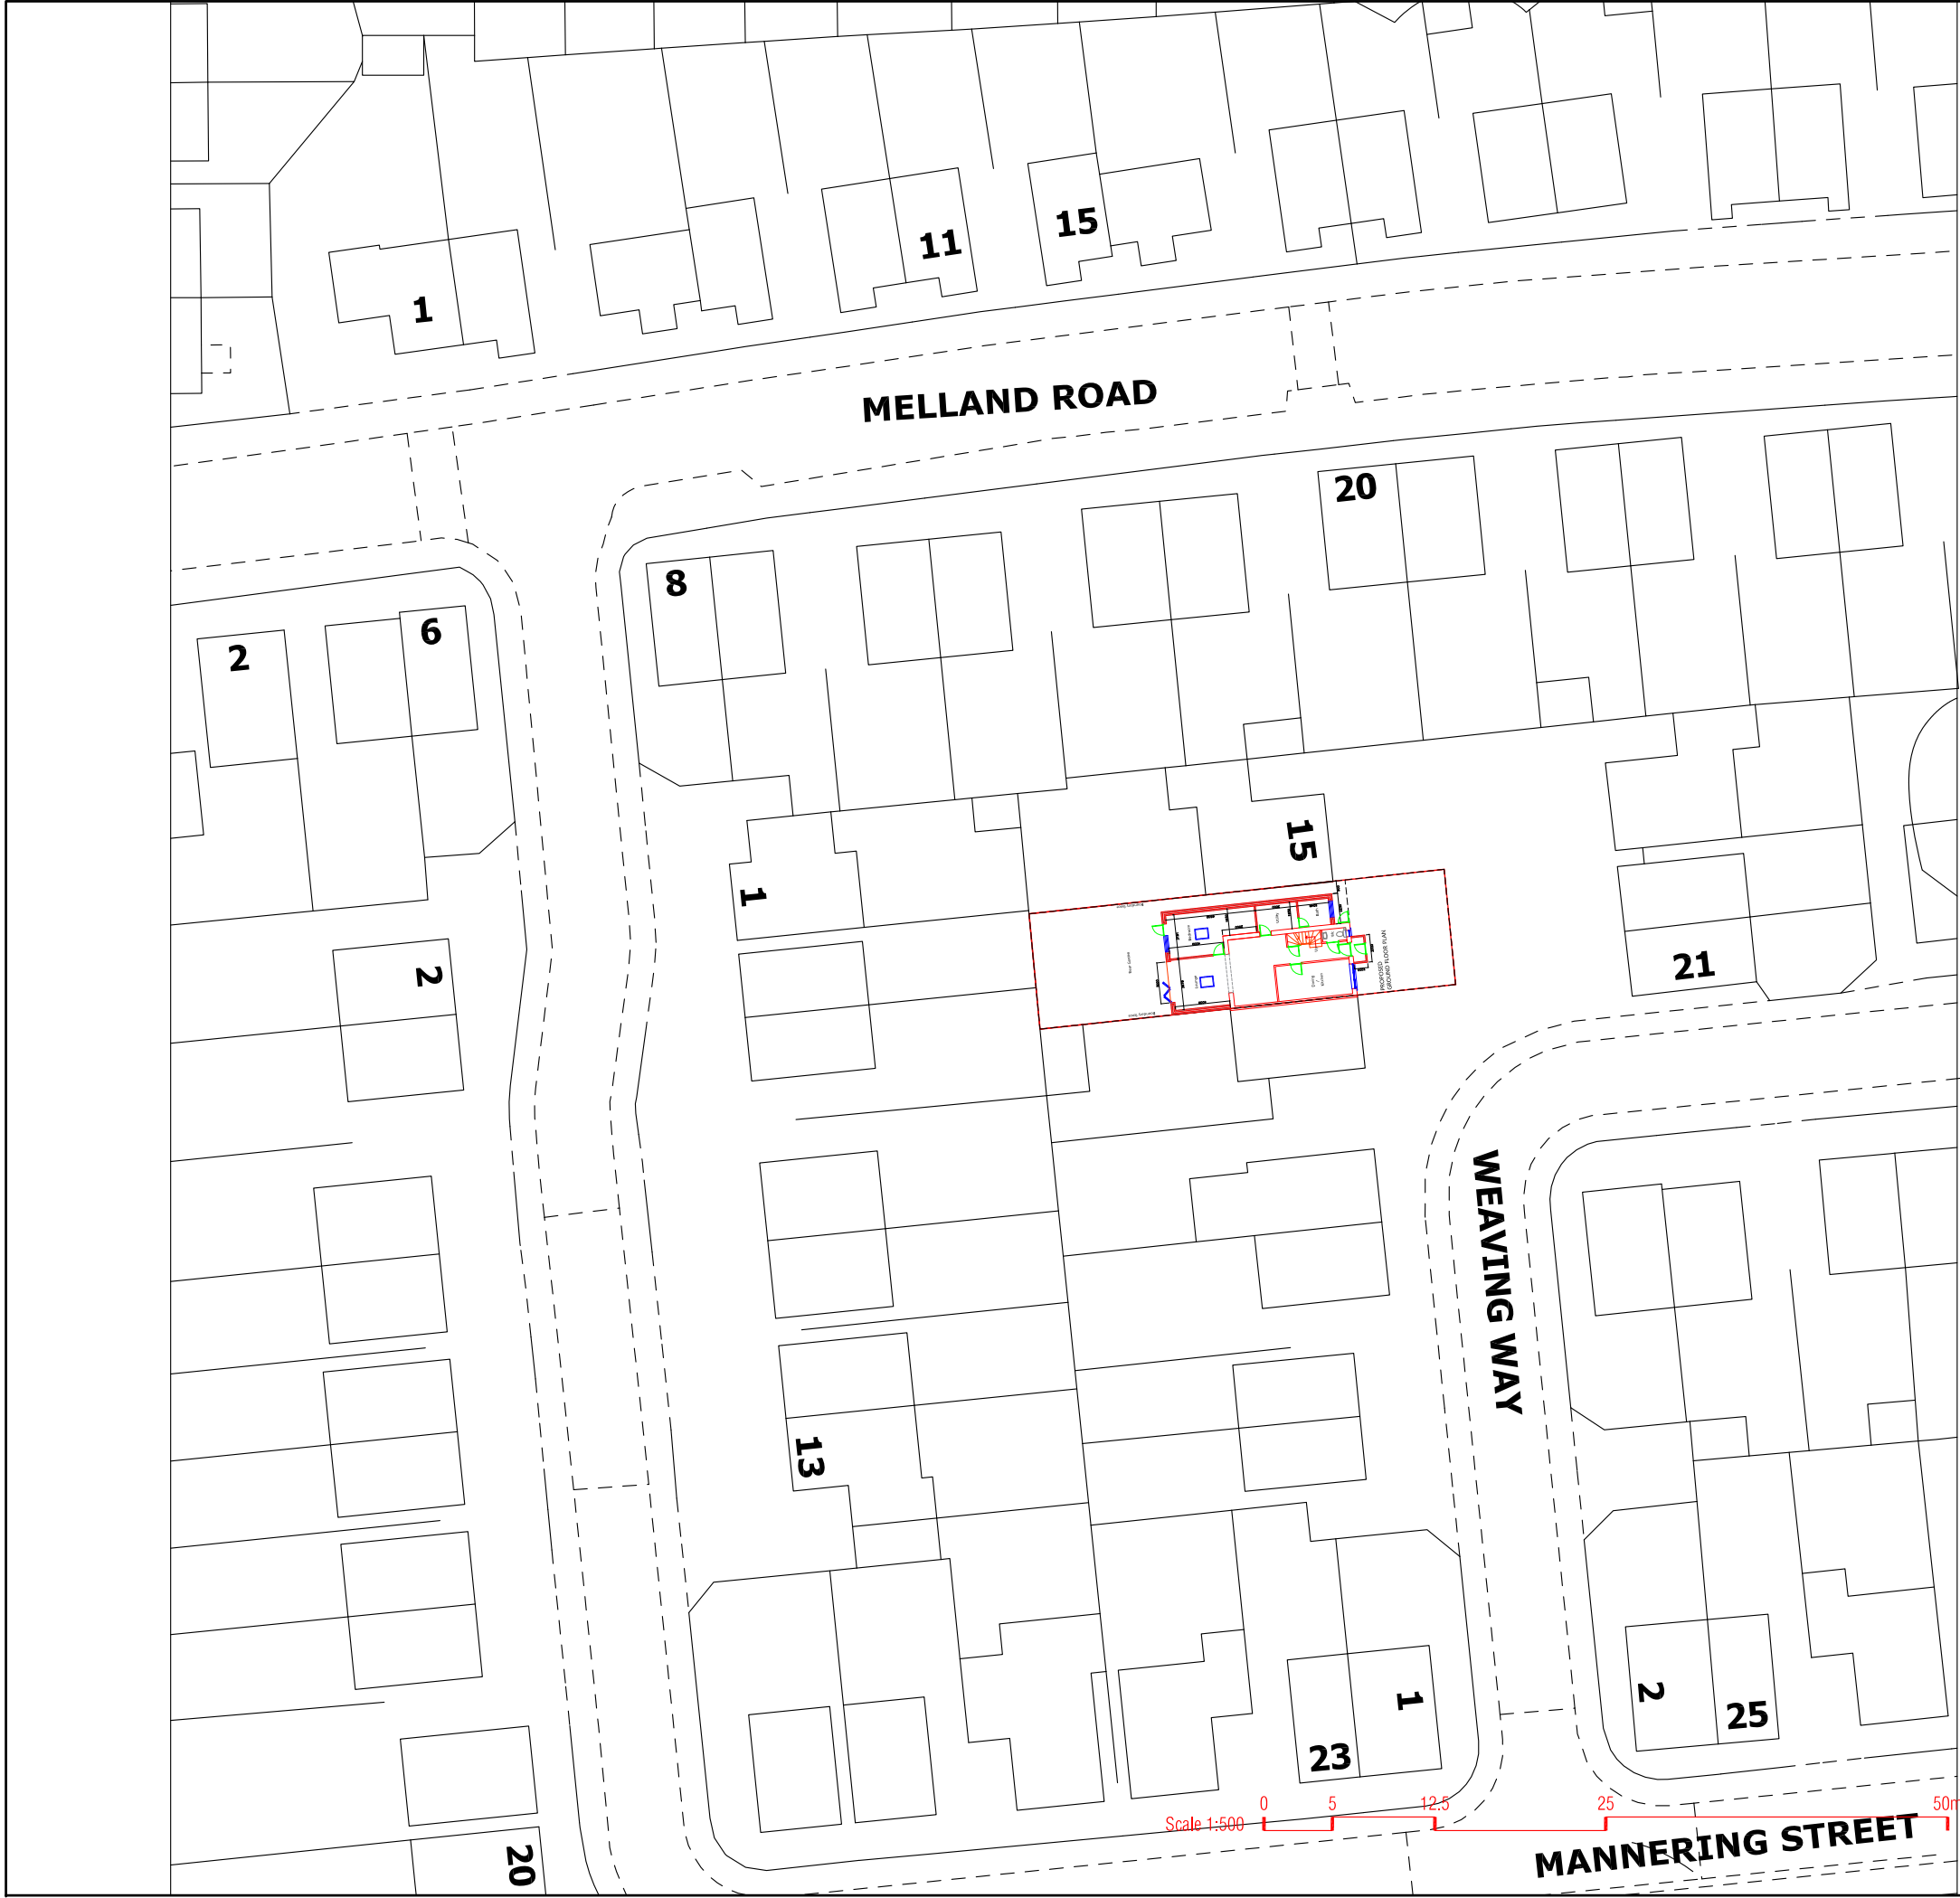