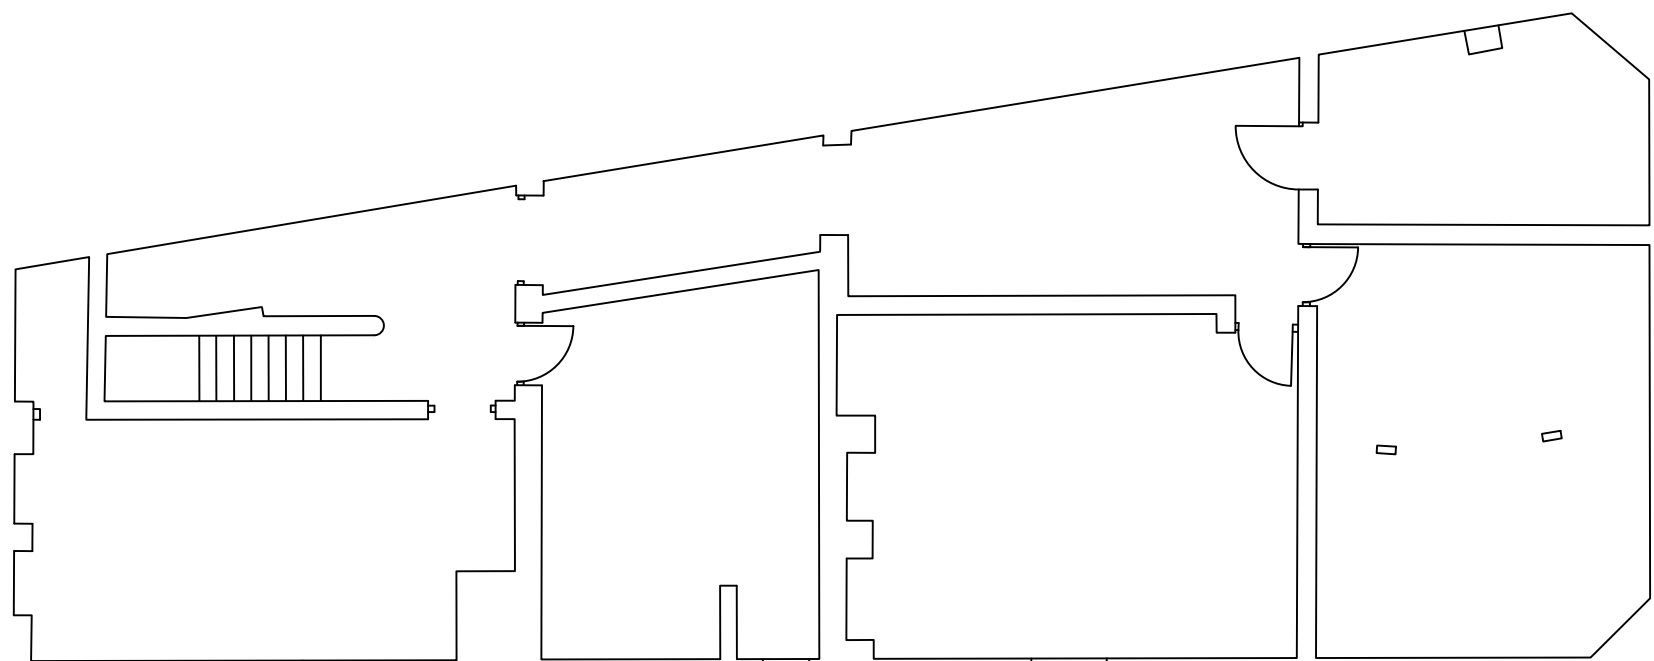
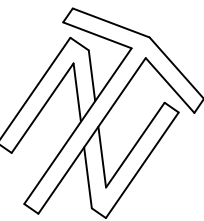


NOTES

KEY

Datum - Local Datum Related to Ground Floor Threshold Level (10.00m)

STANDARD ABBREVIATIONS

F/A - FLOOR TO APEX HEIGHT
F/B - FLOOR TO BEAM HEIGHT
F/C - FLOOR TO CEILING HEIGHT
F/FC - FLOOR TO FALSE CEILING HEIGHT
F/H - FLOOR TO HEAD HEIGHT
F/S - FLOOR TO SILL HEIGHT
F/SP - FLOOR TO SPRING HEIGHT

SYMBOLS

	DOOR		TOILET		SINK & DRAINER
	BATH		WASH BASIN		URINAL
	STRUCTURAL		SLUICE SINK		

Title ARDWICK GREEN BARRACKS

BASEMENT FLOOR PLAN
SHEET 1 OF 1

Surveyed	CG	Drawn	CG	Drawn Date:	
Checked	AM	Approved	NDO	21/02/2020	
Scale	Project 10458			Status	
1:100 @ A1	CAD File \\UNDO-585\Projects\10458\DWG\10458-002.DWG			ORIG	
Drawing No				Rev	
10458 / 002				0	