




- NOTES**
- Design & drawings are copyright of Hive Architects Studio Ltd, and written permission must be obtained before duplication
 - Do not scale from drawing or derive dimensions from digital forms
 - All dimensions are to be checked before commencing work or placing orders
 - Any discrepancy found between information herein and that given elsewhere or found on site shall be reported in writing to the architect immediately

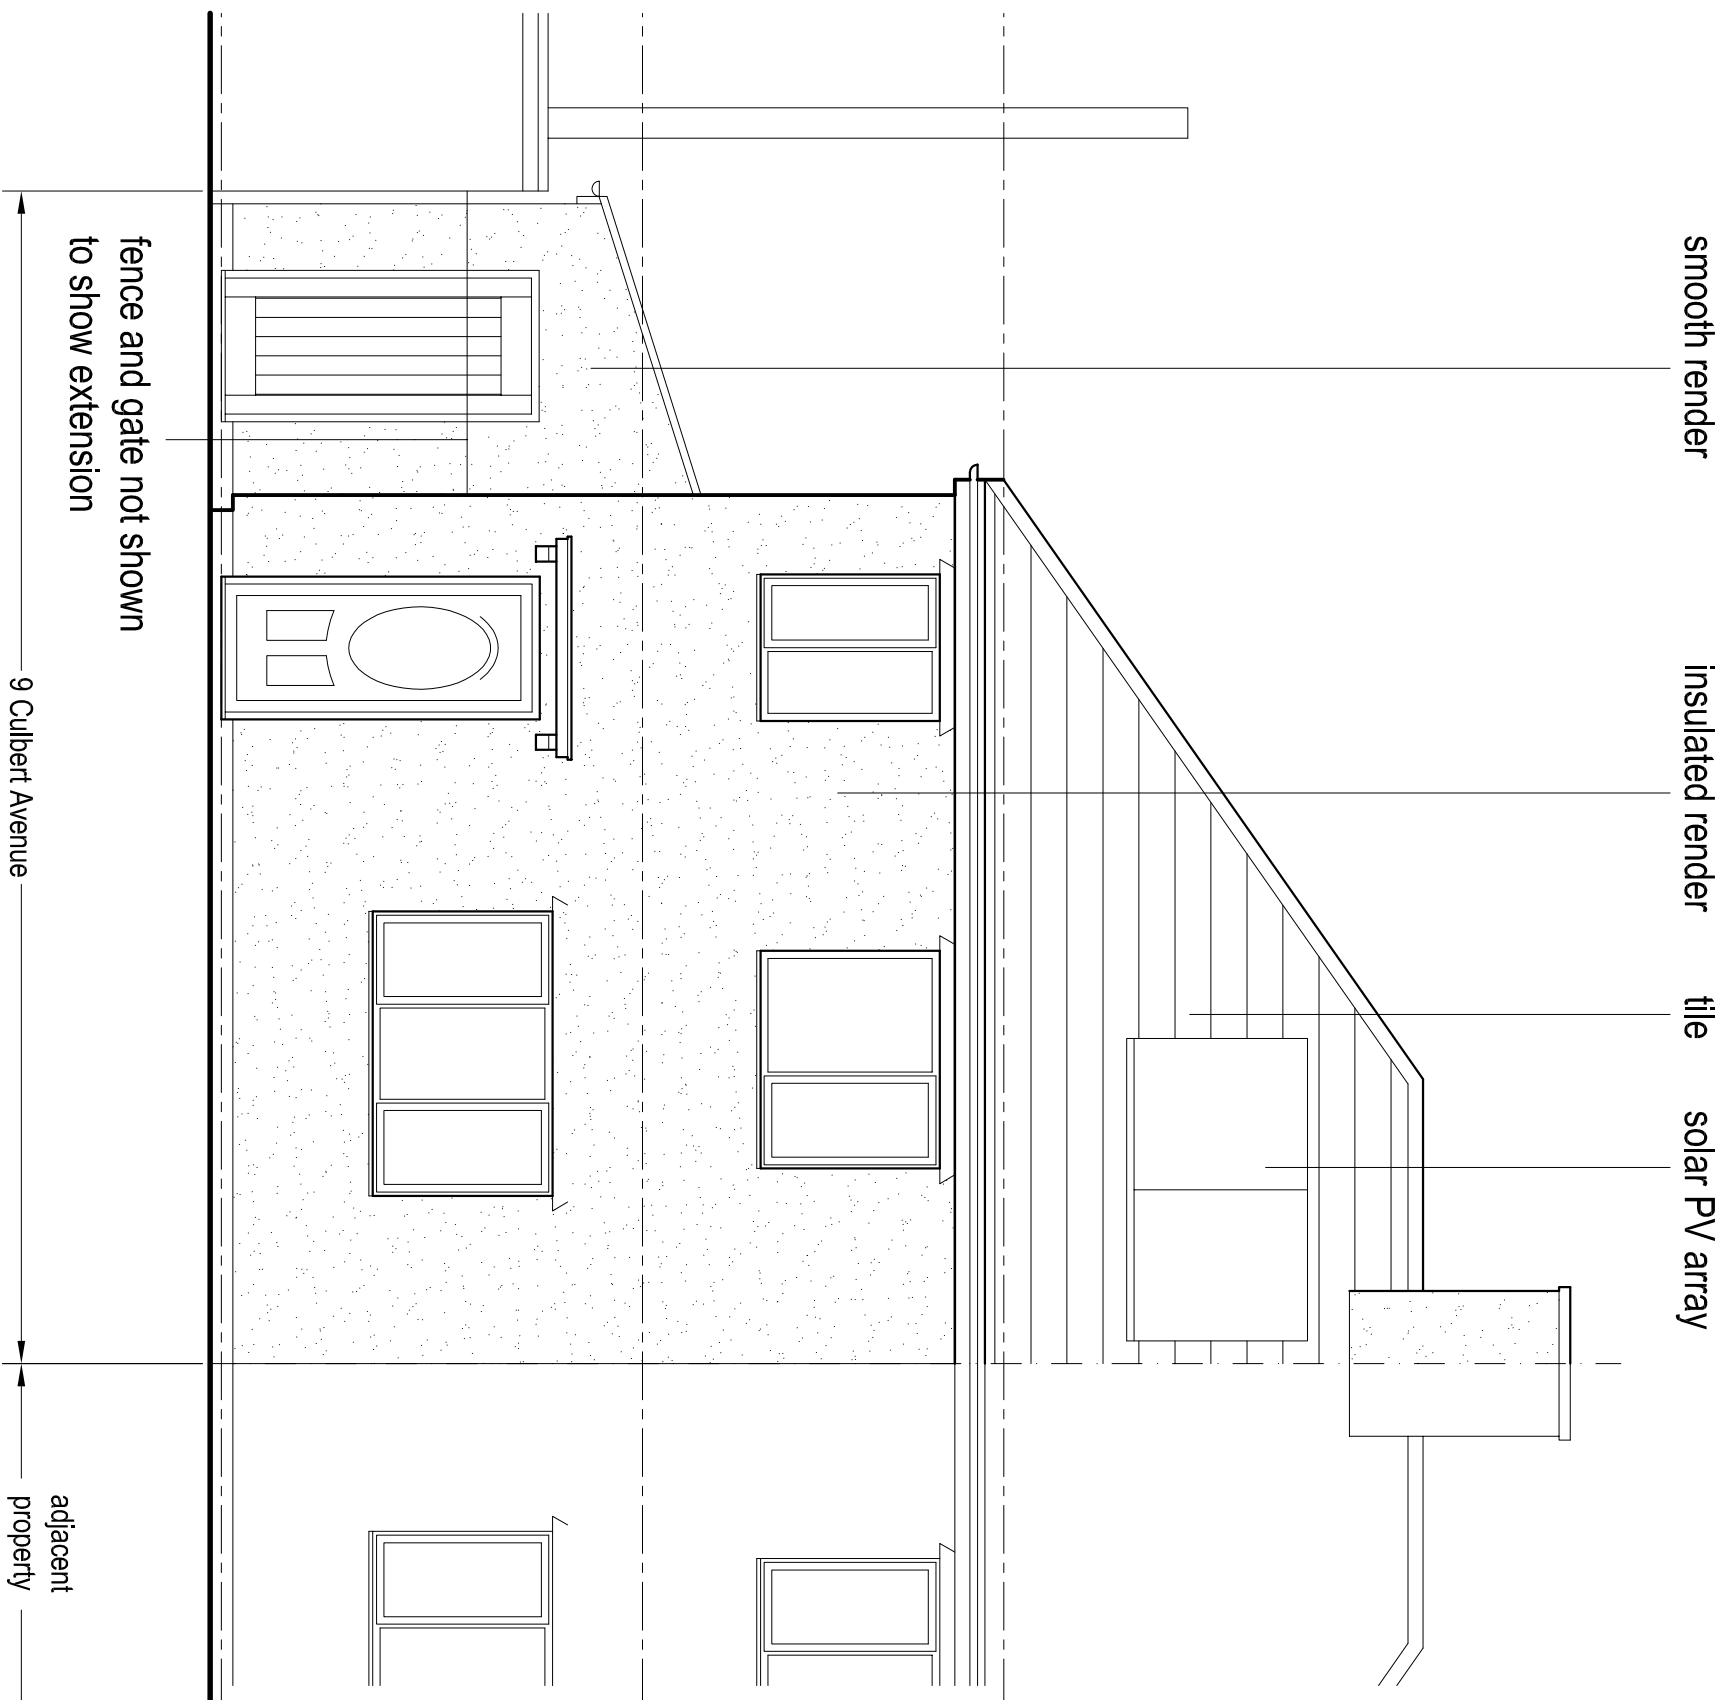


PROPOSED FRONT ELEVATION - OPTION F 1:50

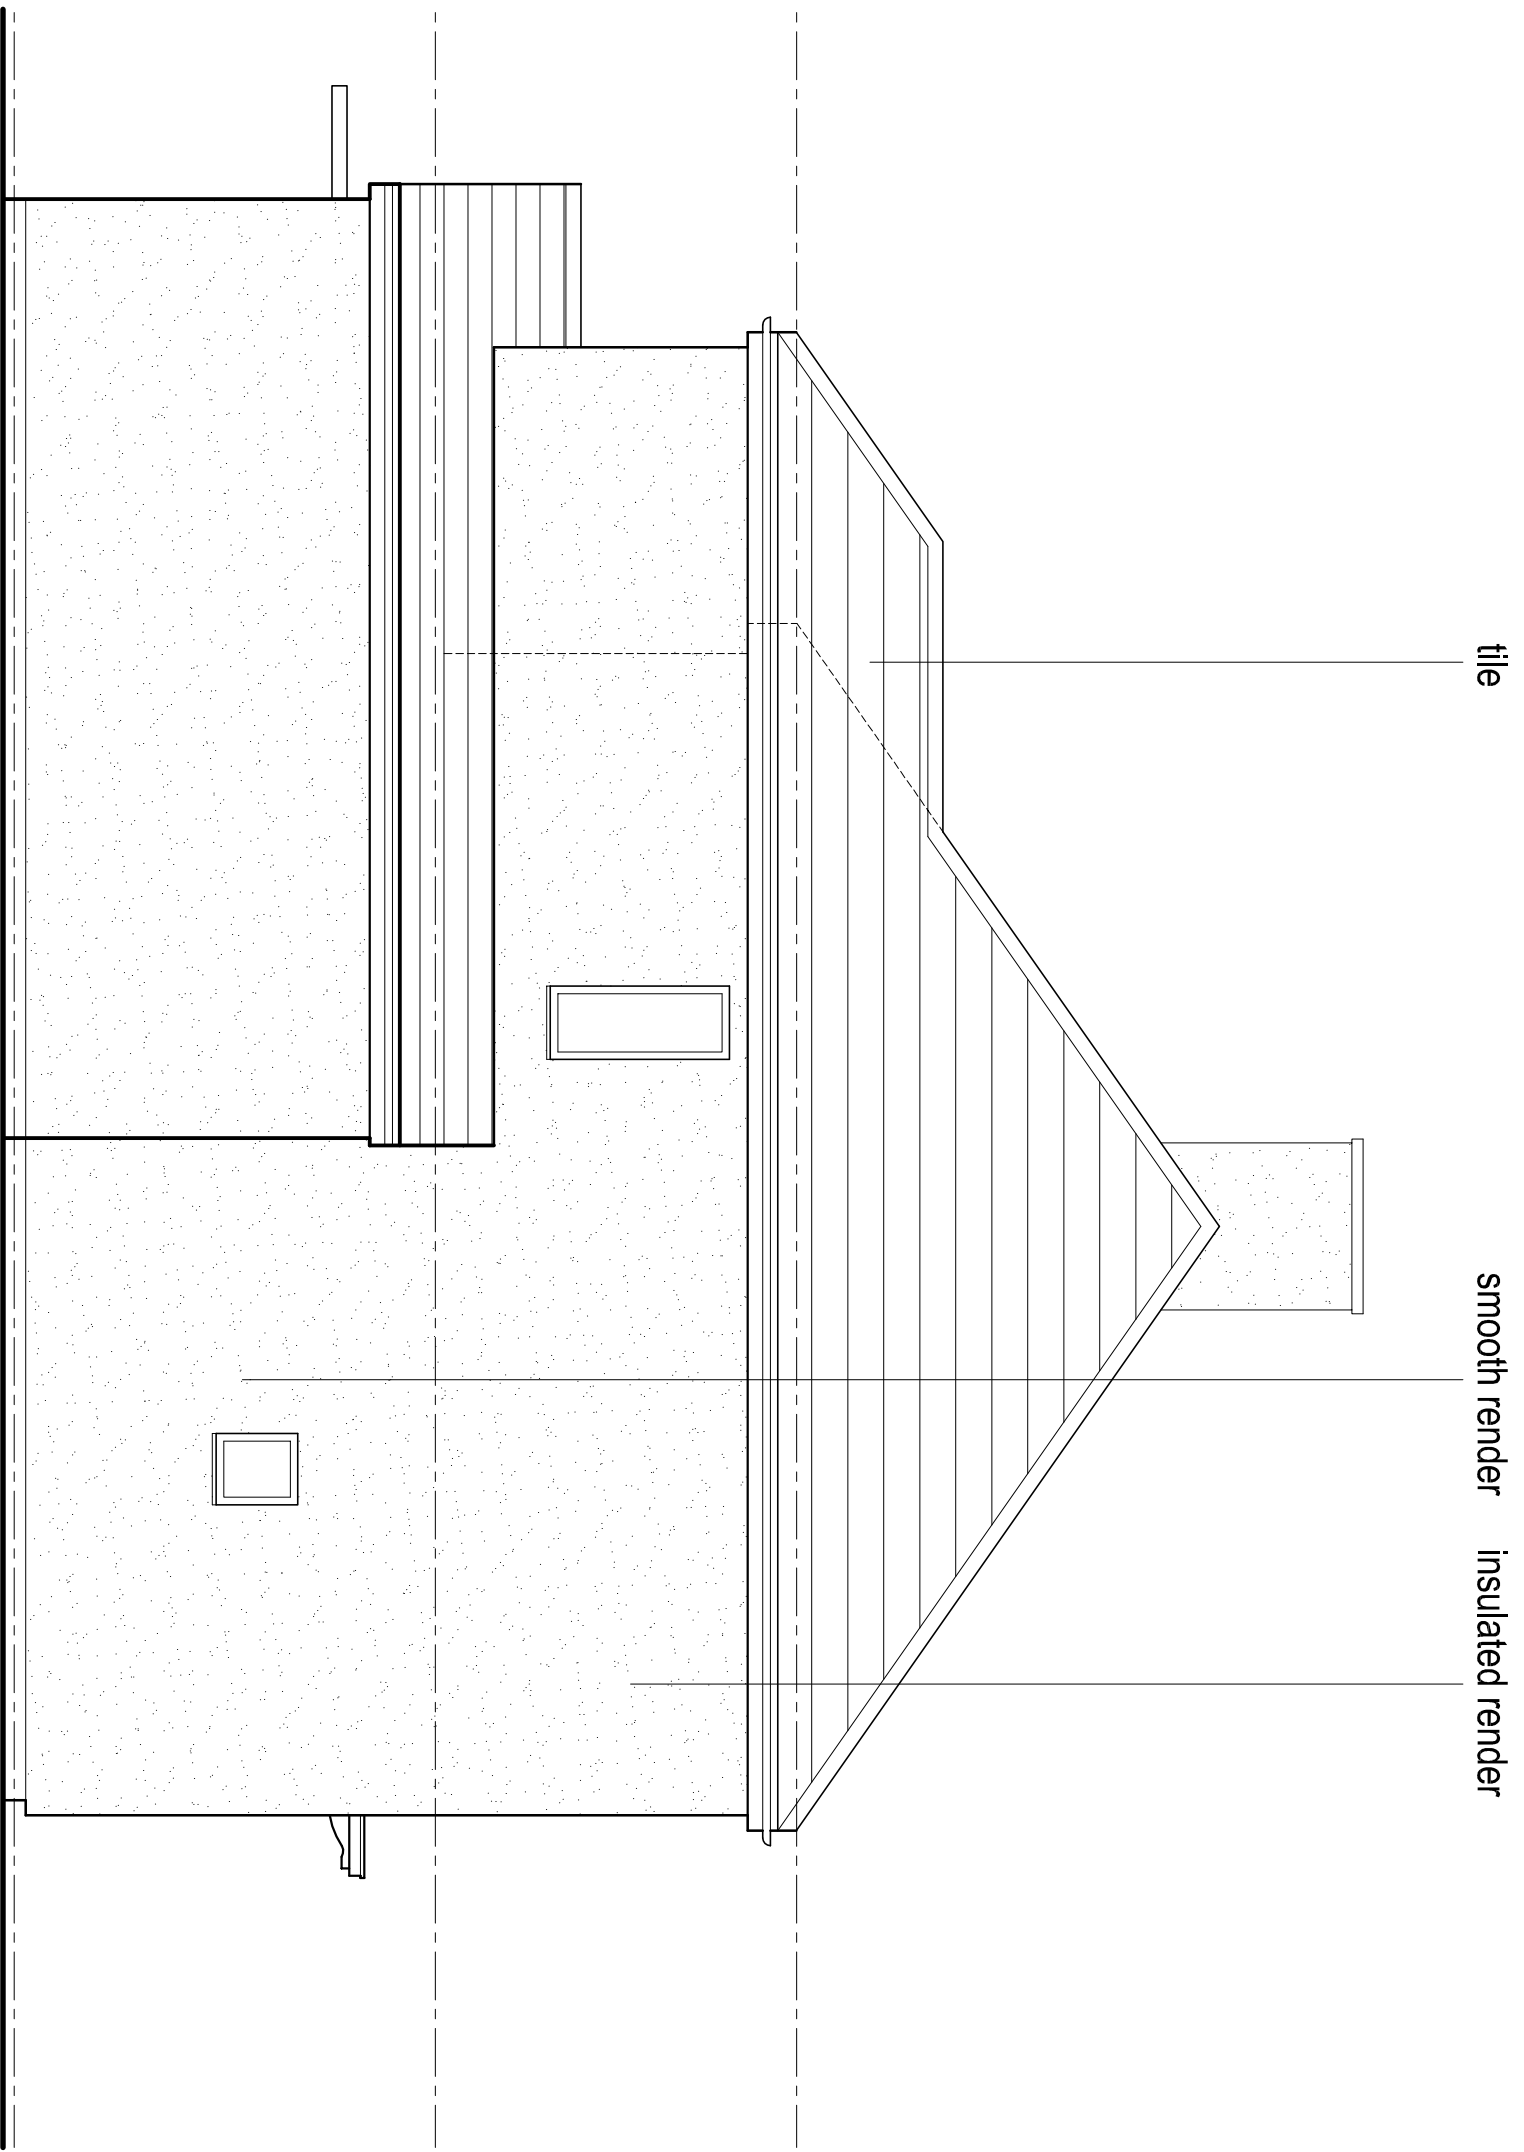


PROPOSED SIDE ELEVATION - OPTION F 1:50

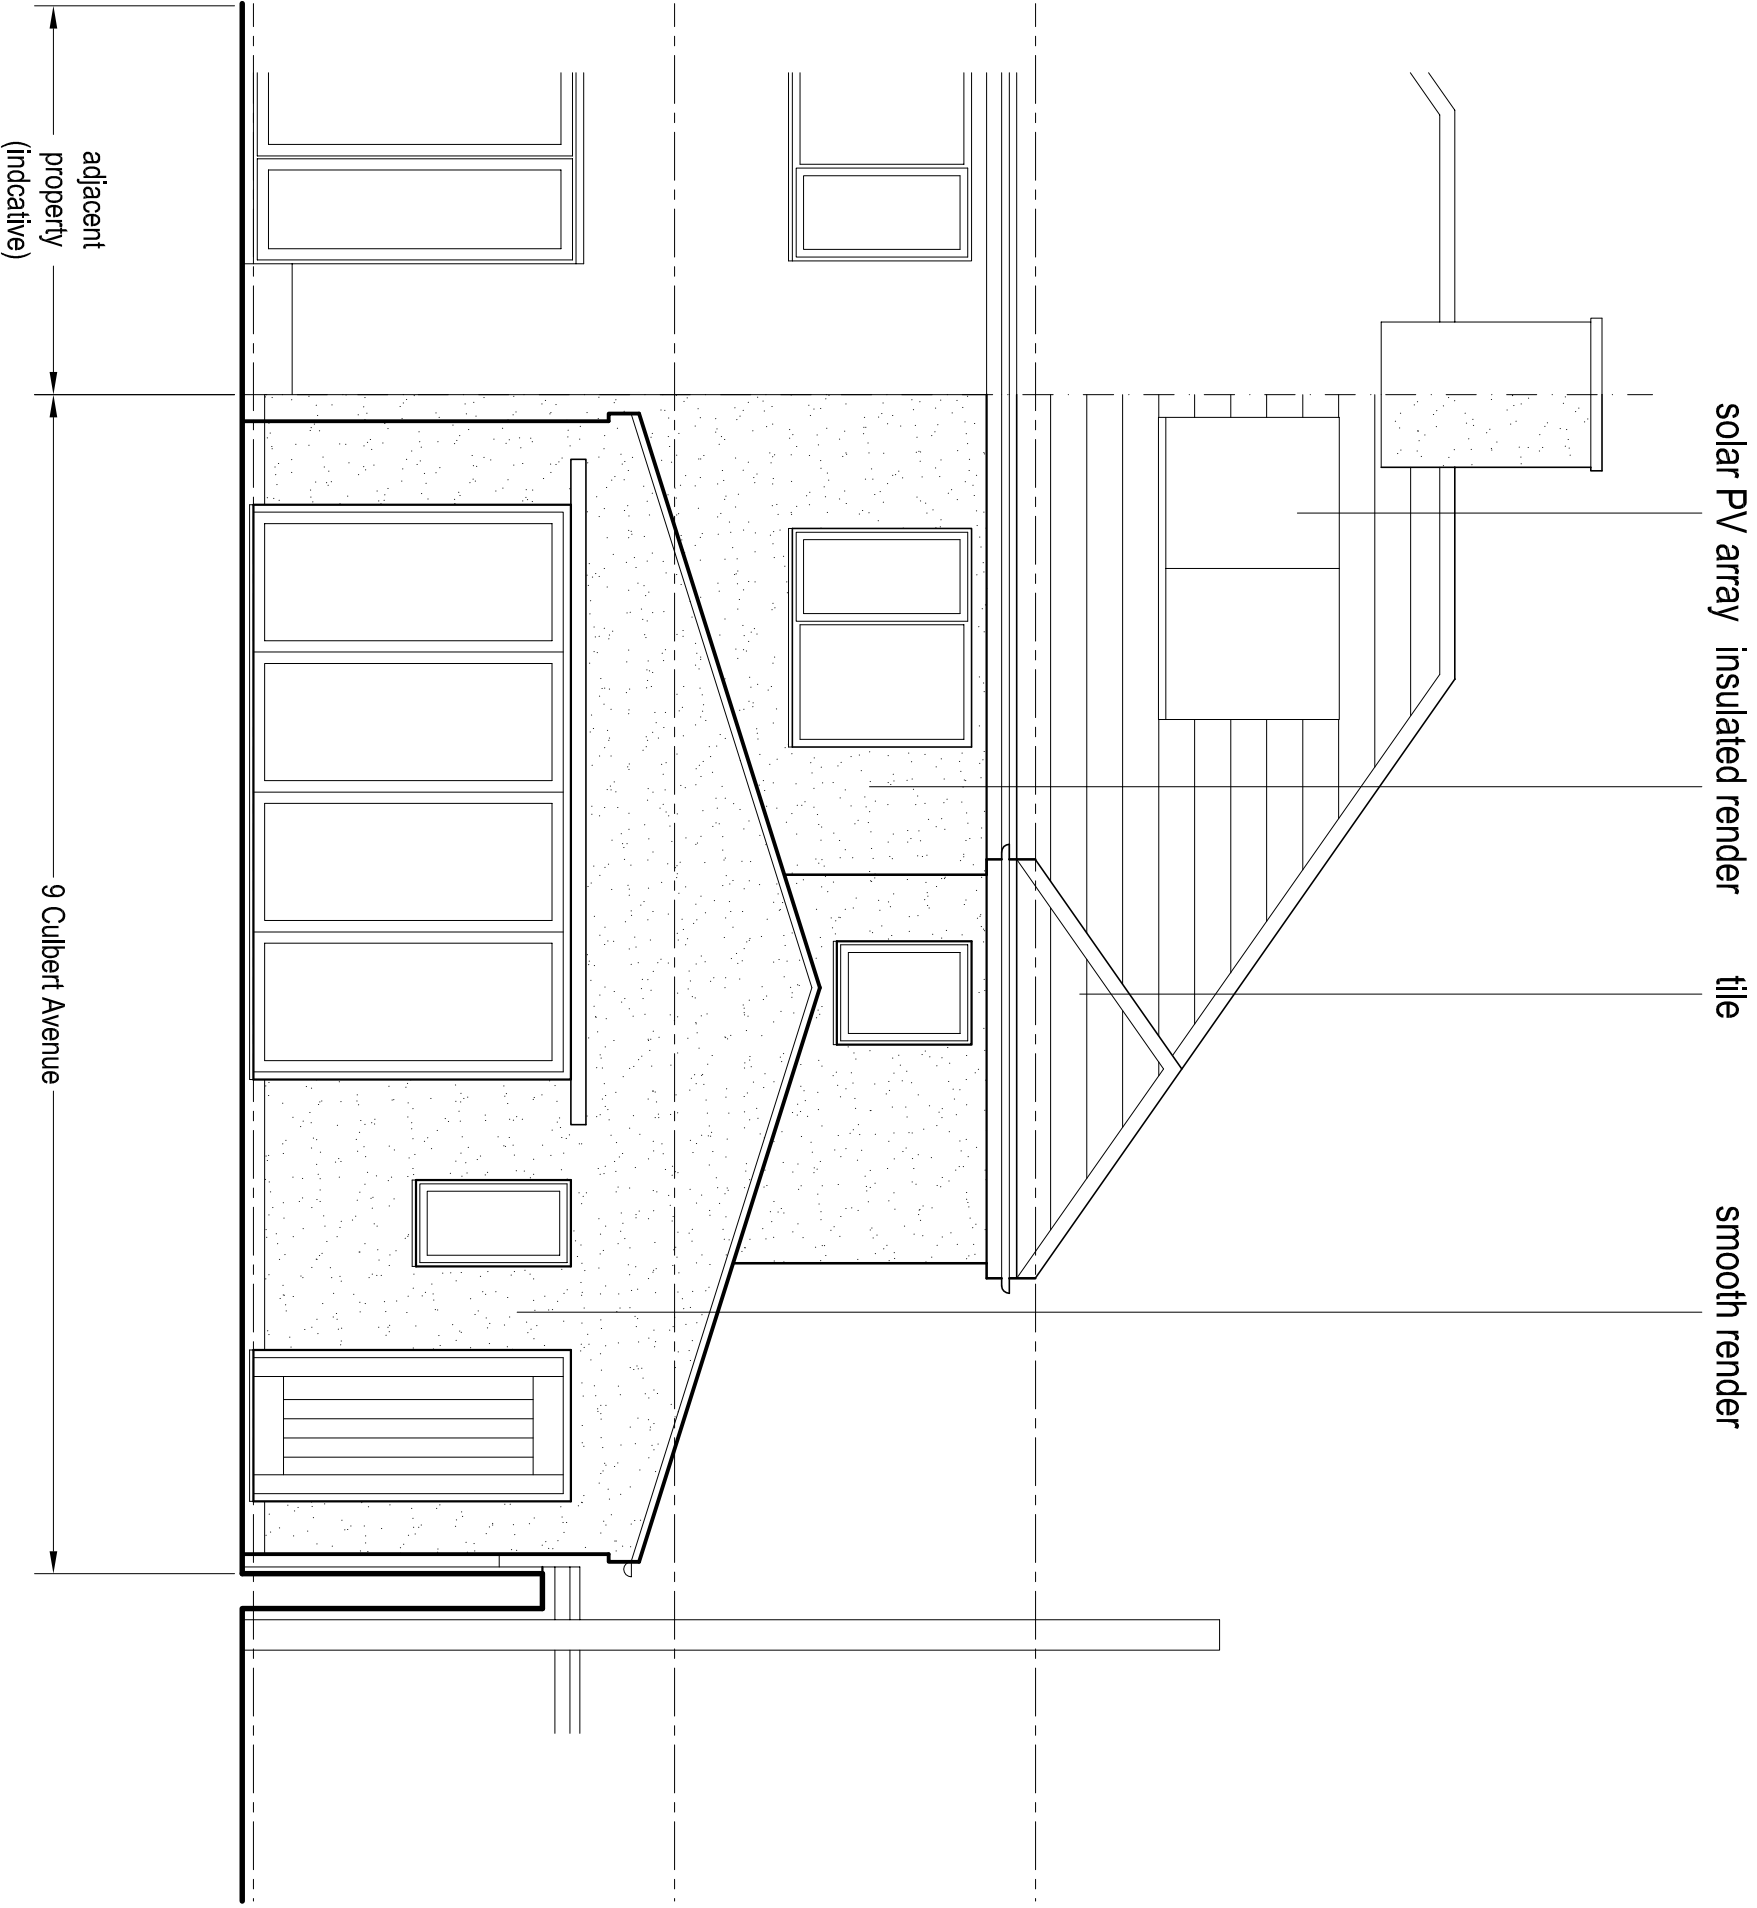

PROPOSED REAR ELEVATION - OPTION F 1:50

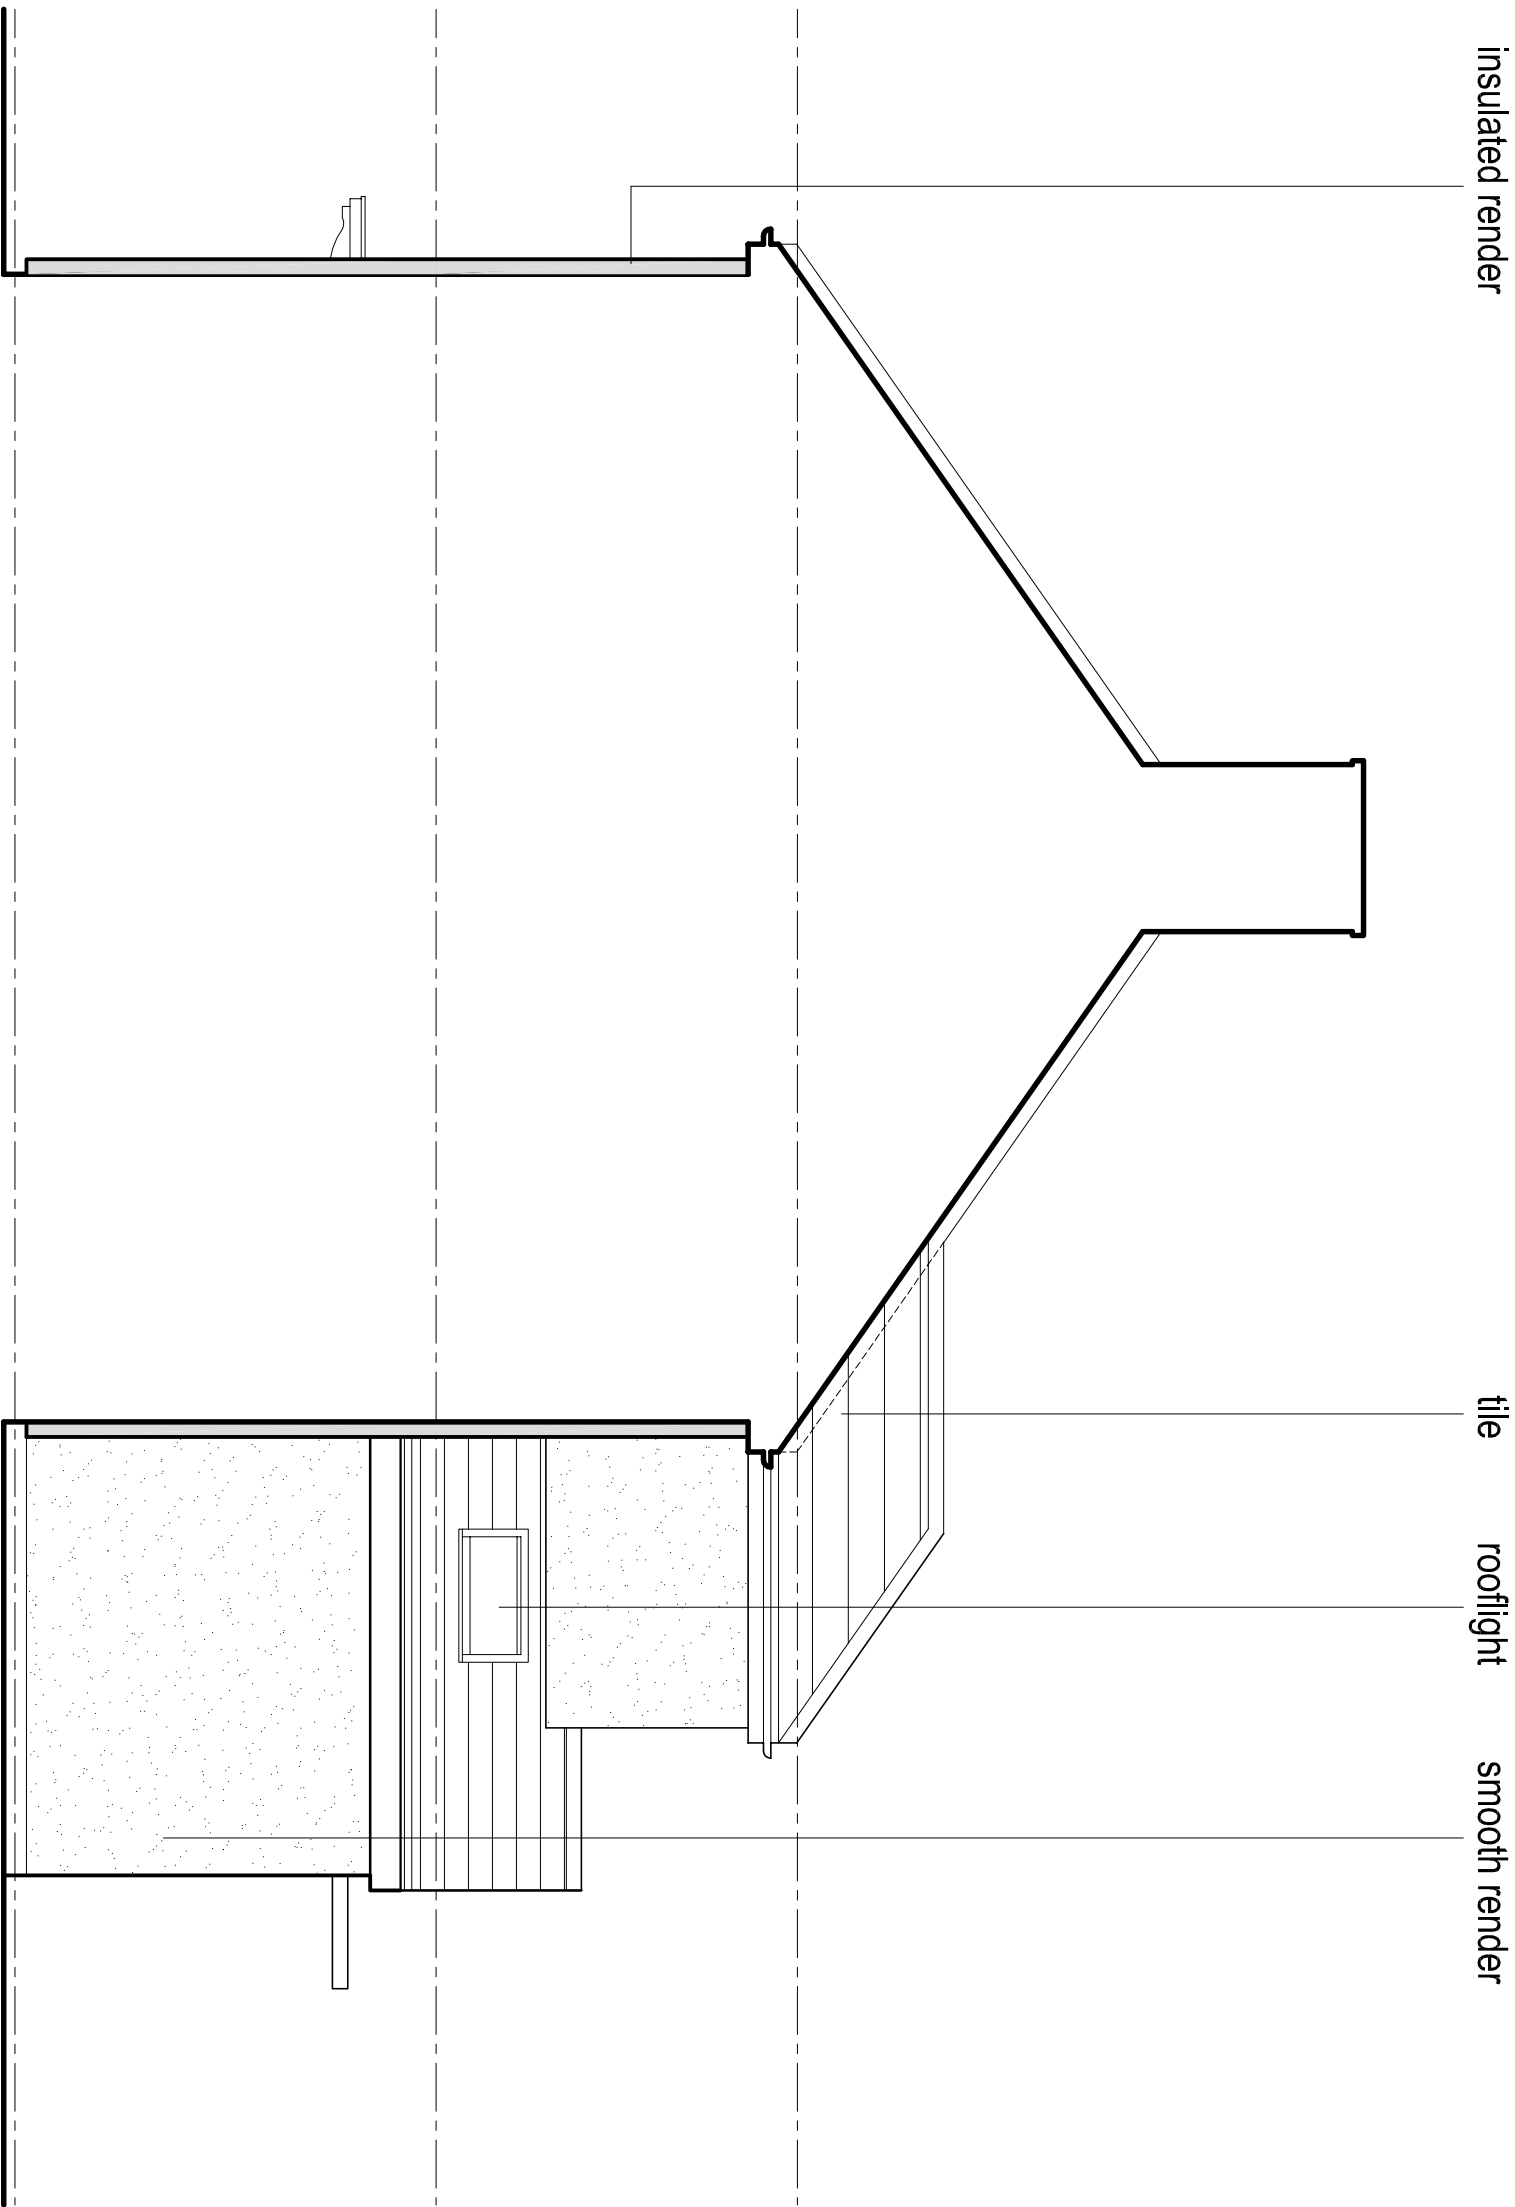

PROPOSED SECTIONAL SIDE ELEVATION - OPTION F 1:50

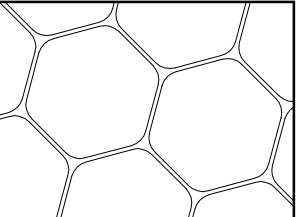Rev	Date	By	Note
 Hive Architects Studio Ltd, Beck House, 77a King Street, Knutsford, WA16 6DX T: 01565 748050 E: hello@hivearchitects.co.uk W: www.hivearchitects.co.uk Registered in England: 075371896			
Project	Extension & Alterations at: 9 Culbert Avenue, Didsbury, Manchester, M20 6HB		
Project Ref	266-01		
Drawing Title	Proposed Elevations		
Drawing no.	12		
Scale	STATED @ A1		
Date	15/04/2023		
Drawn	RM		
Stage	Survey		
Revision			