



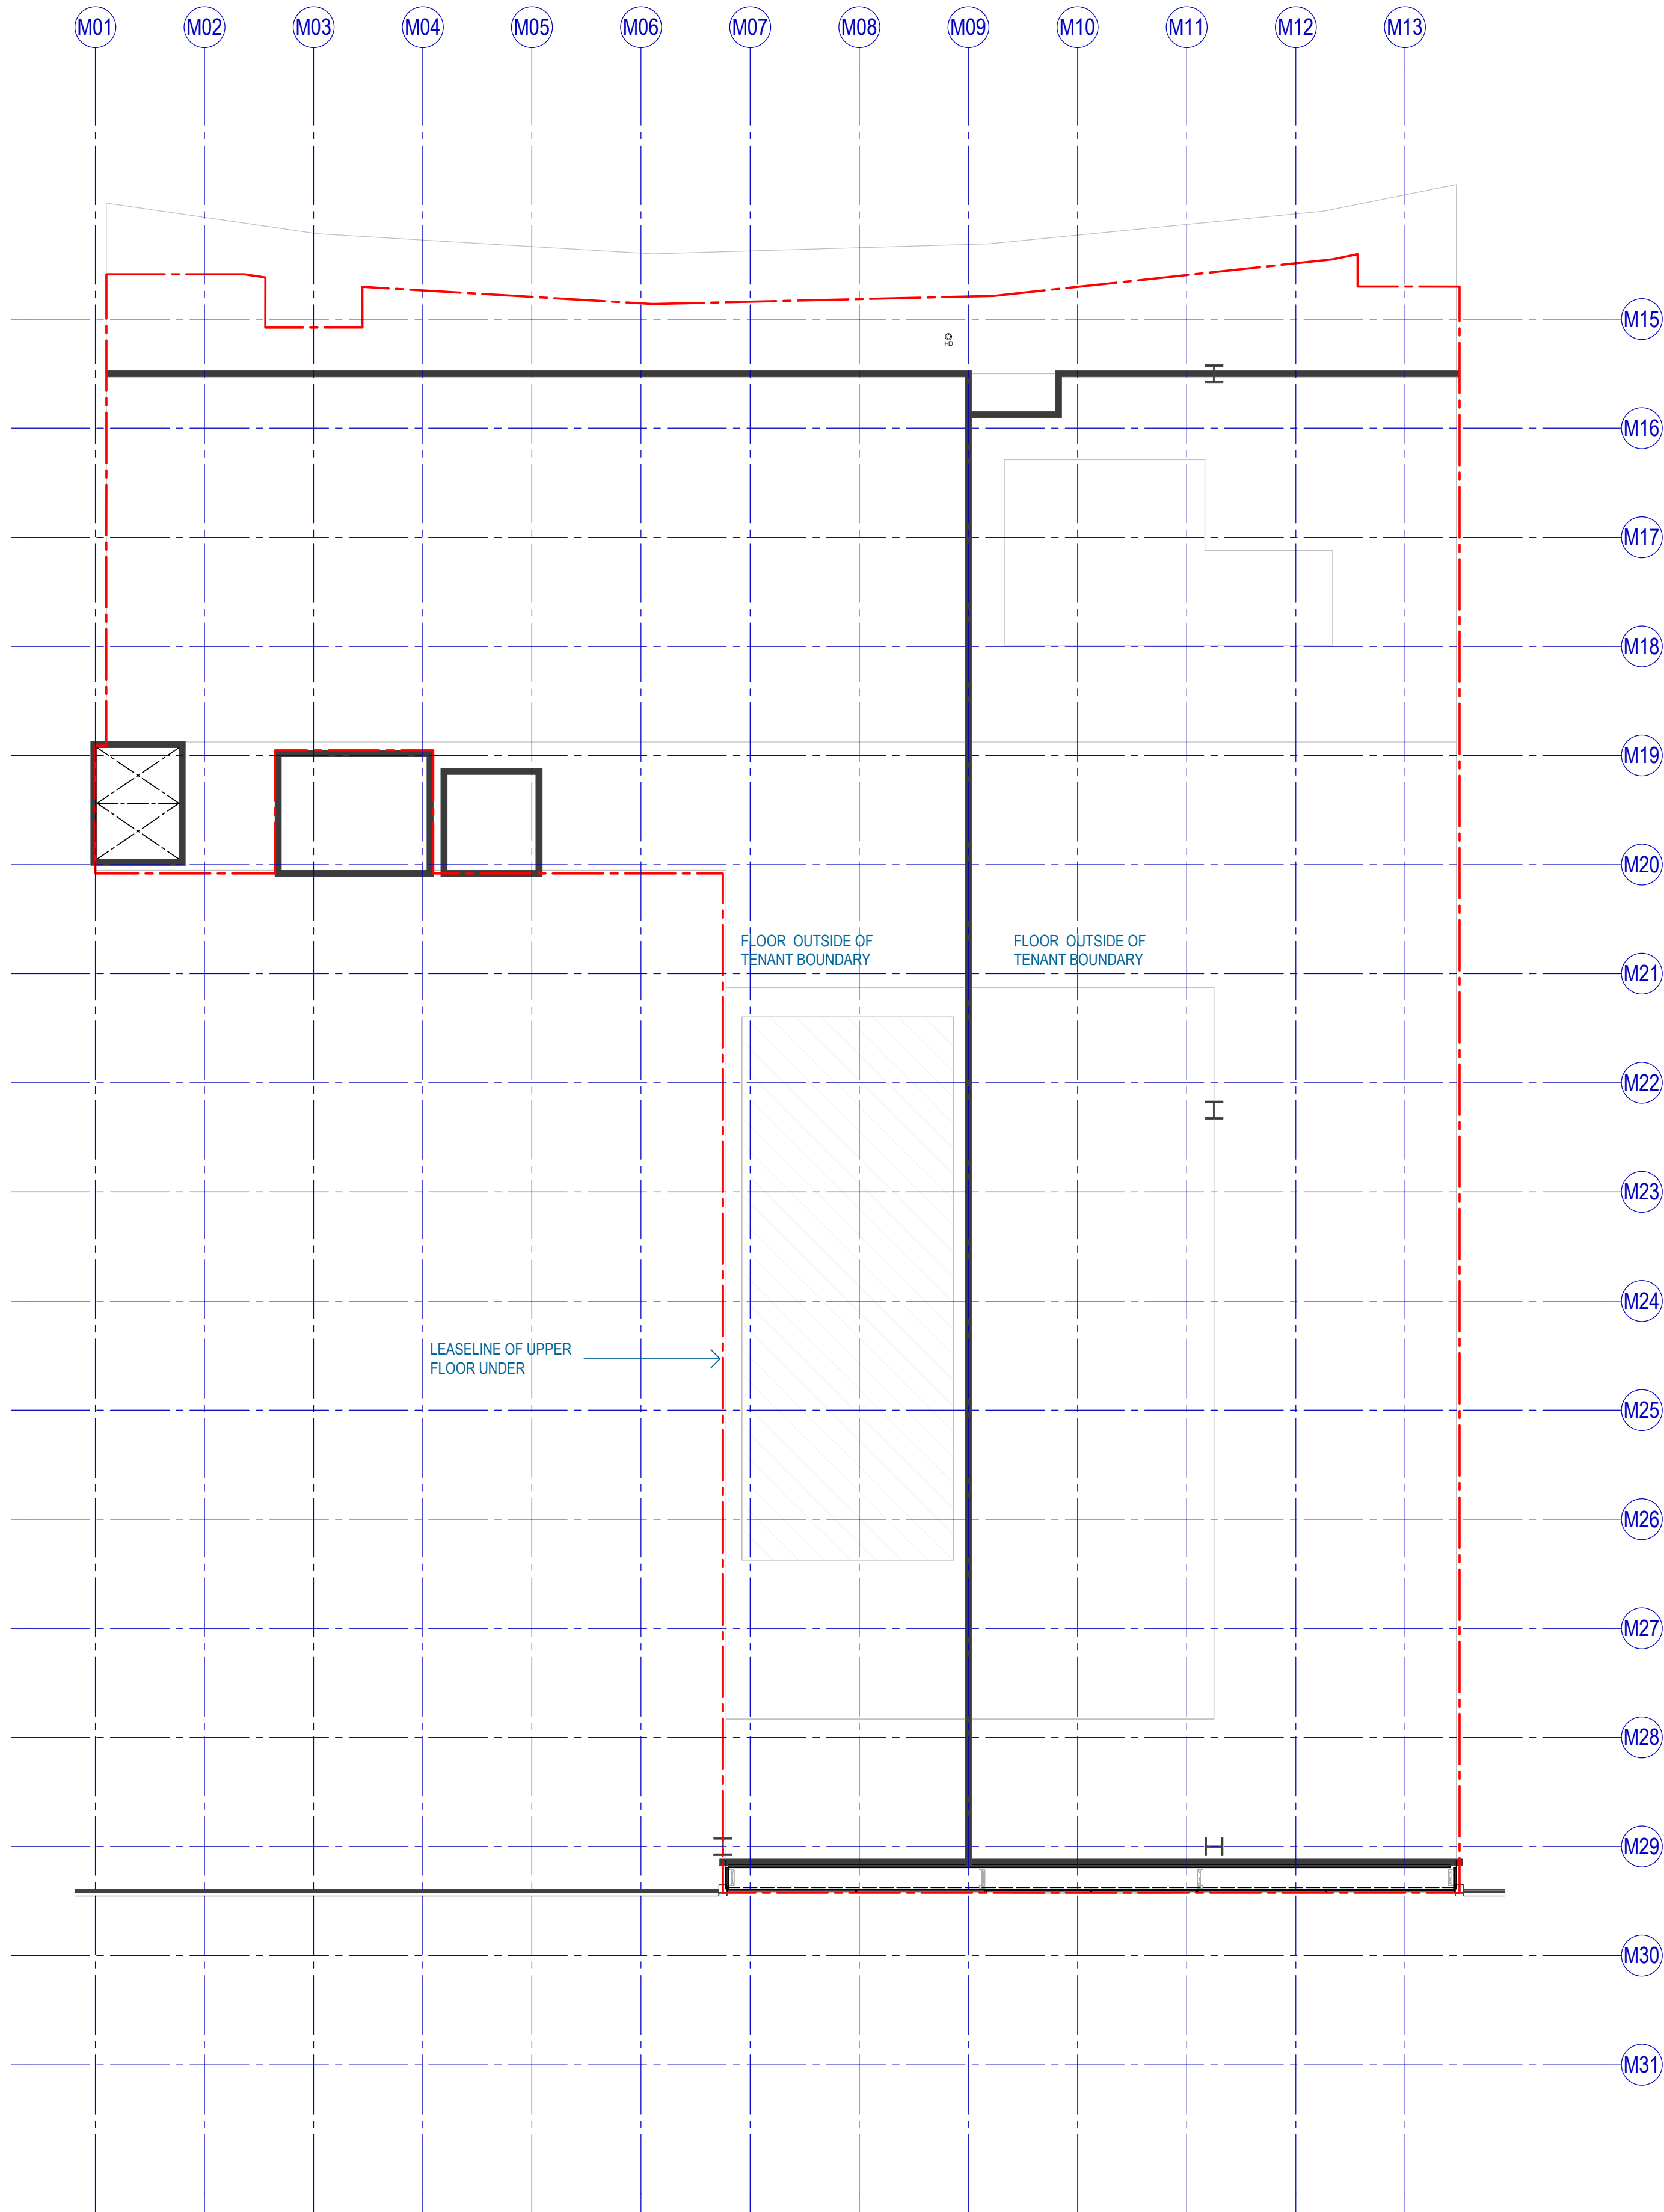

1 GA Plan - Level 55
SCALE 1 : 100

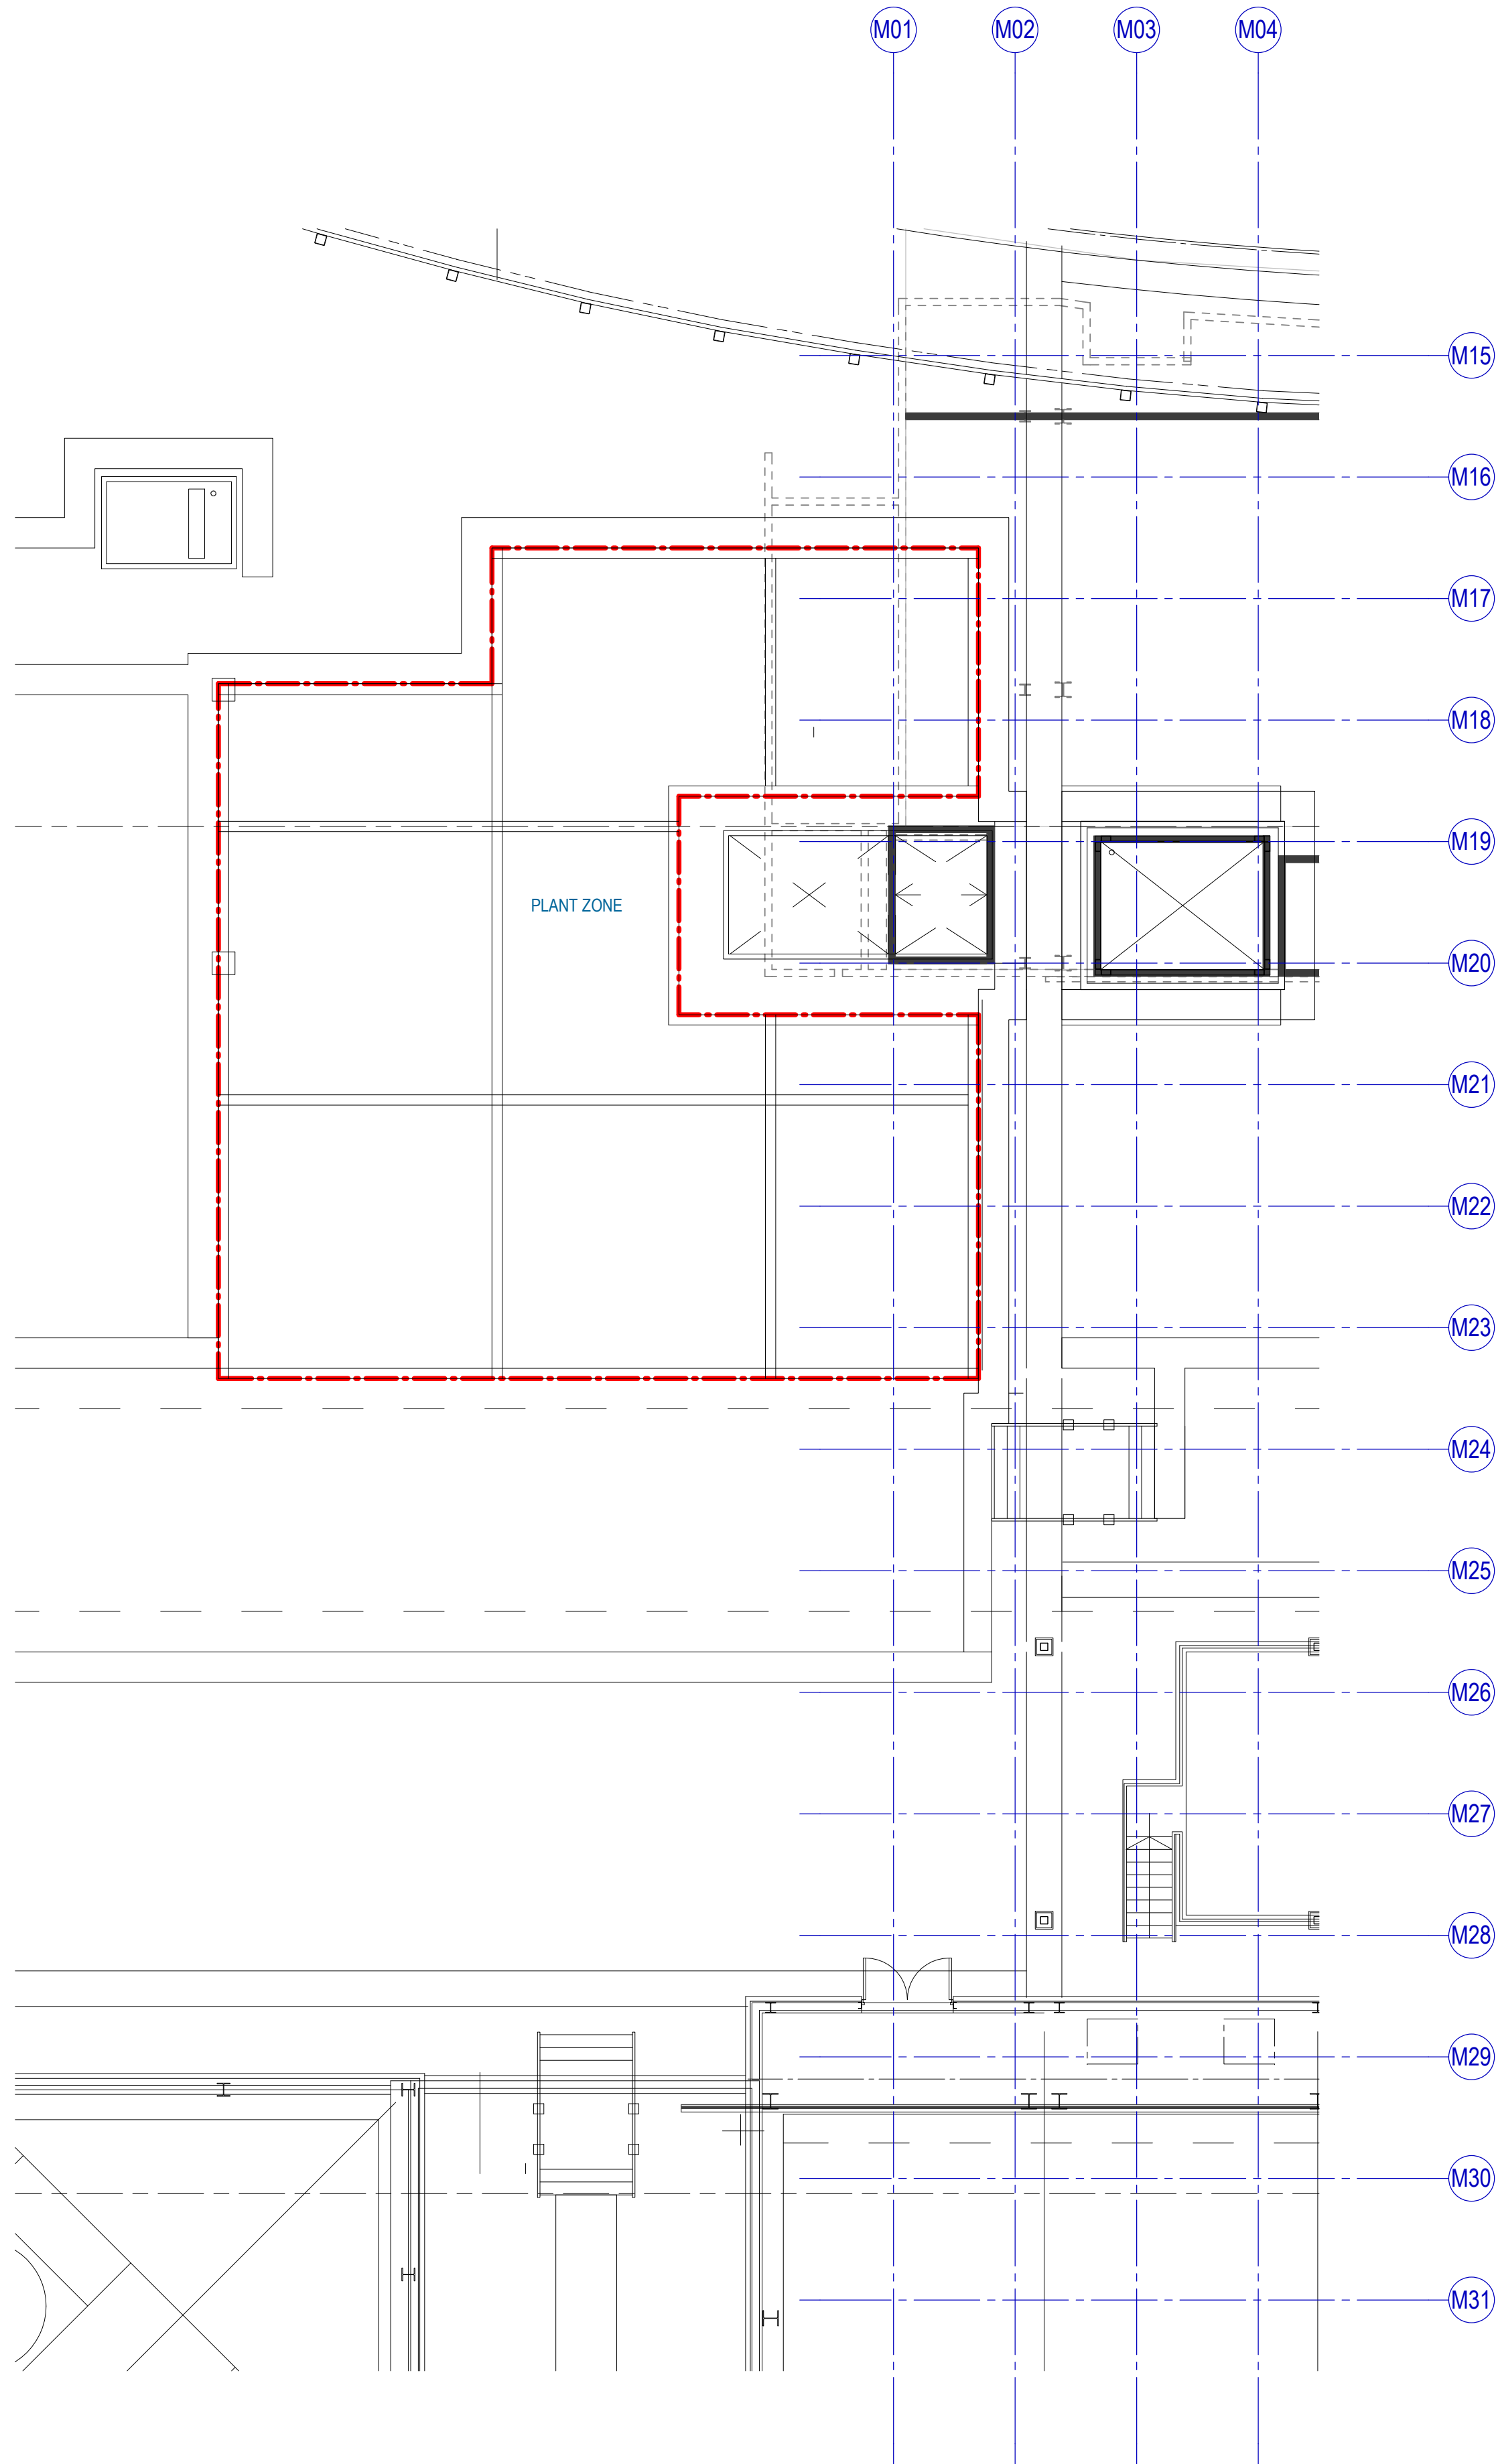

2 Roof Plan
SCALE 1 : 100

Recent revision history		Description	Date
#	Status		
A		FOR TENDER	02/03/23

Notes
Copyright © Woods Bagot 2023
All Rights Reserved
No material may be reproduced without prior permission
Contractor must verify all dimensions on site before commencing work or preparing shop drawings.
Do not scale drawings.

Project
RISE MANCHESTER

Client
NIKE

Issuer
W-B
WOODS BAGOT

Project number		Size check	
441003		25mm	
Checked	Approved	Sheet size	Scale
AL	POD	A1	1 : 100

Sheet title

Floor Plan - Level 55 & Roof Level

Sheet number		Revision	
A-2222		A	
Status			
FOR TENDER			