




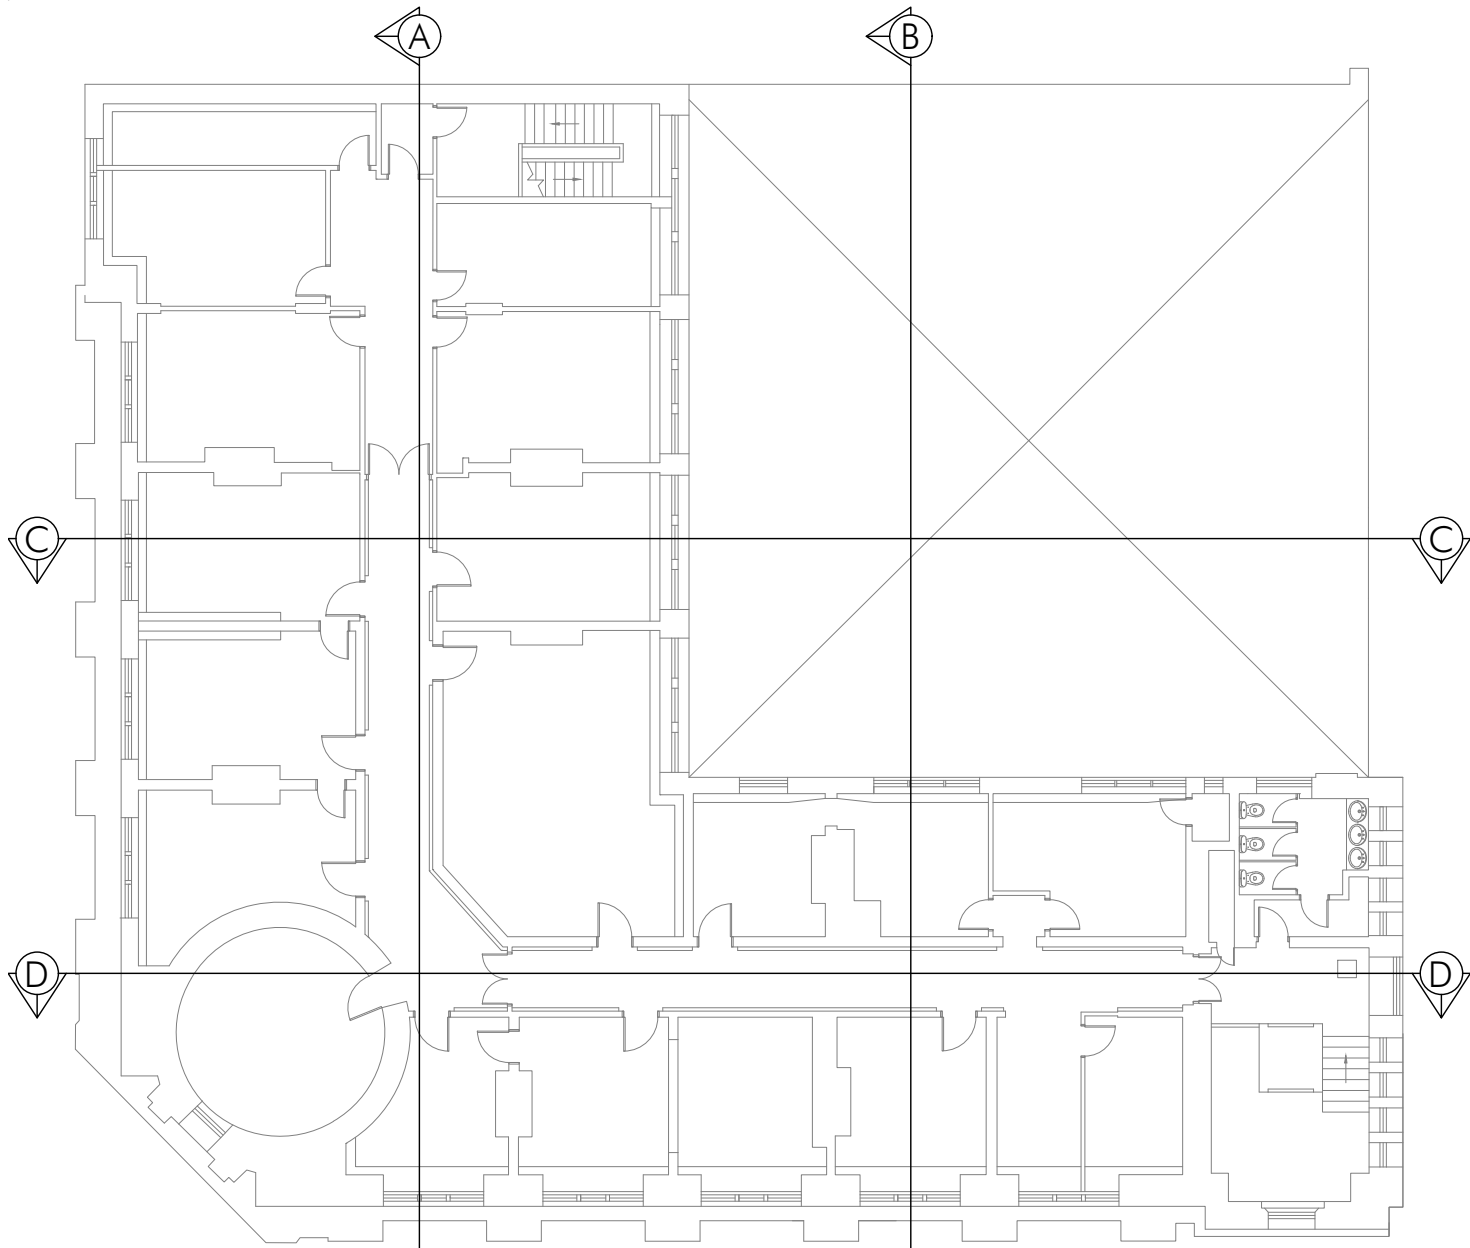


EXISTING FOURTH FLOOR PLAN

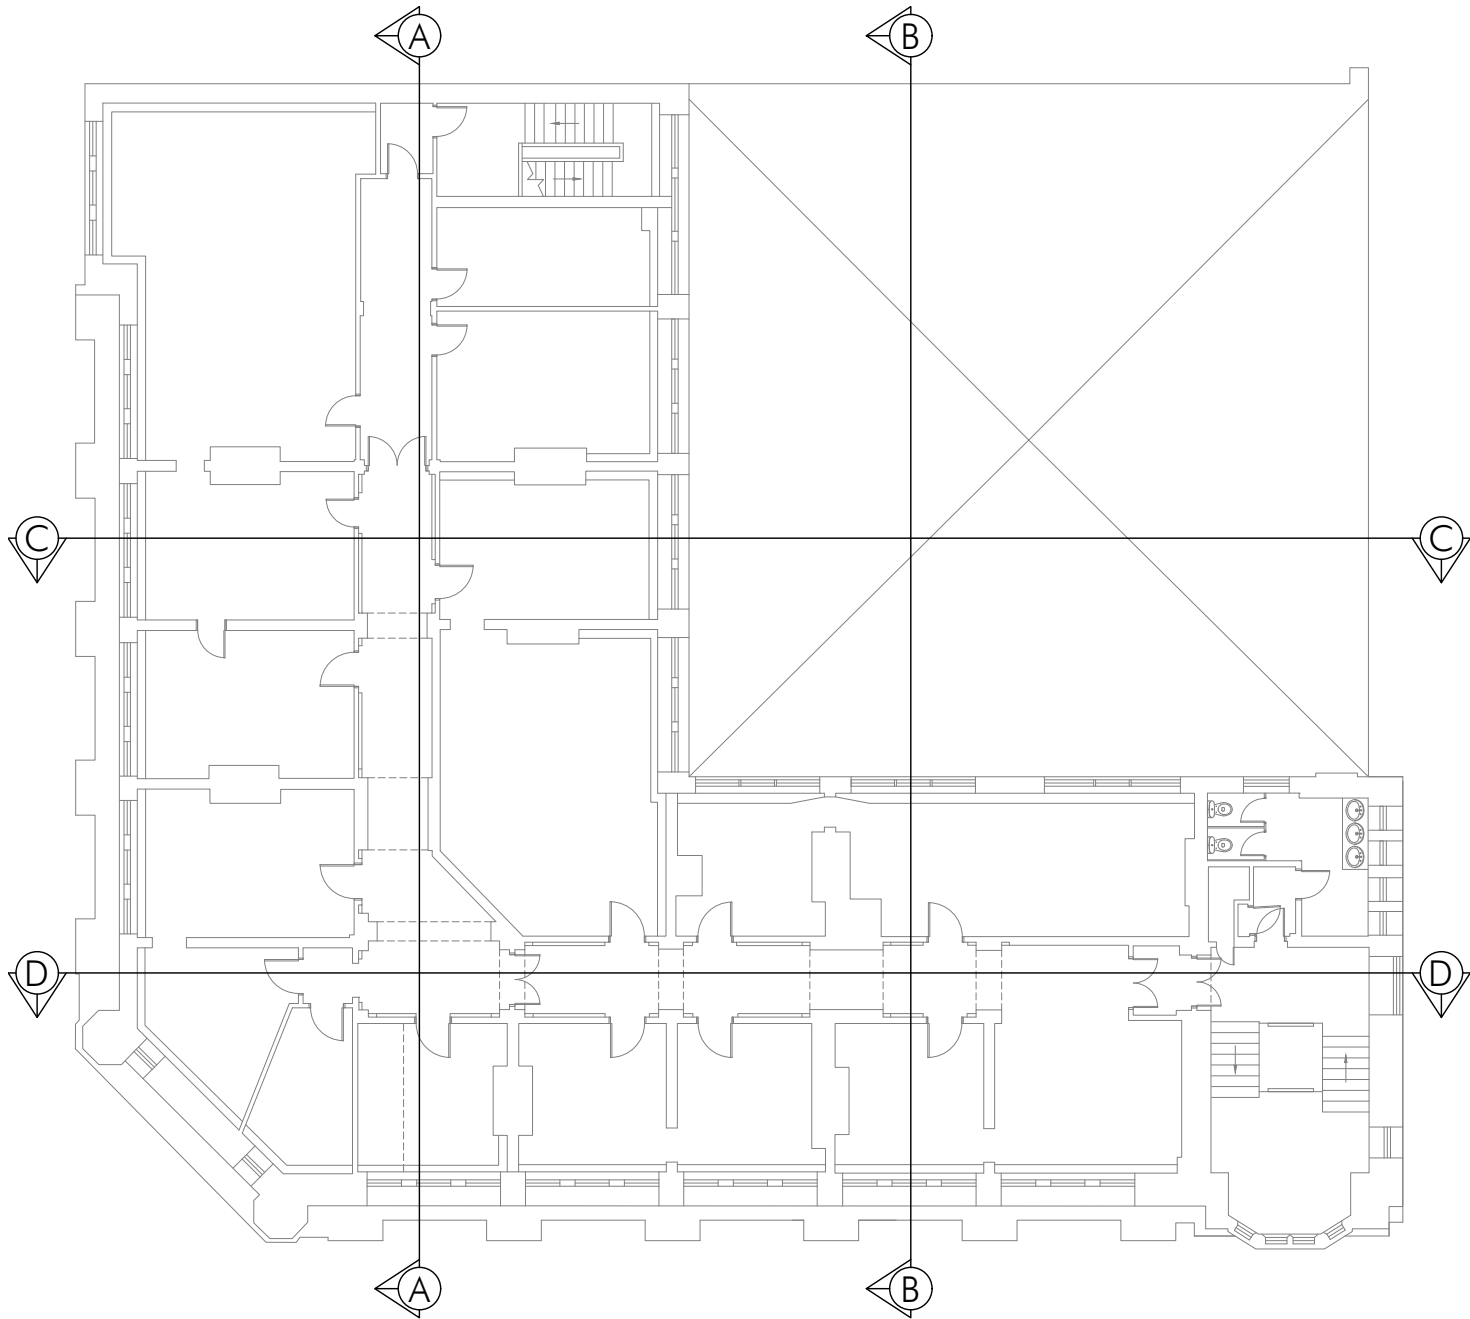


EXISTING THIRD FLOOR PLAN

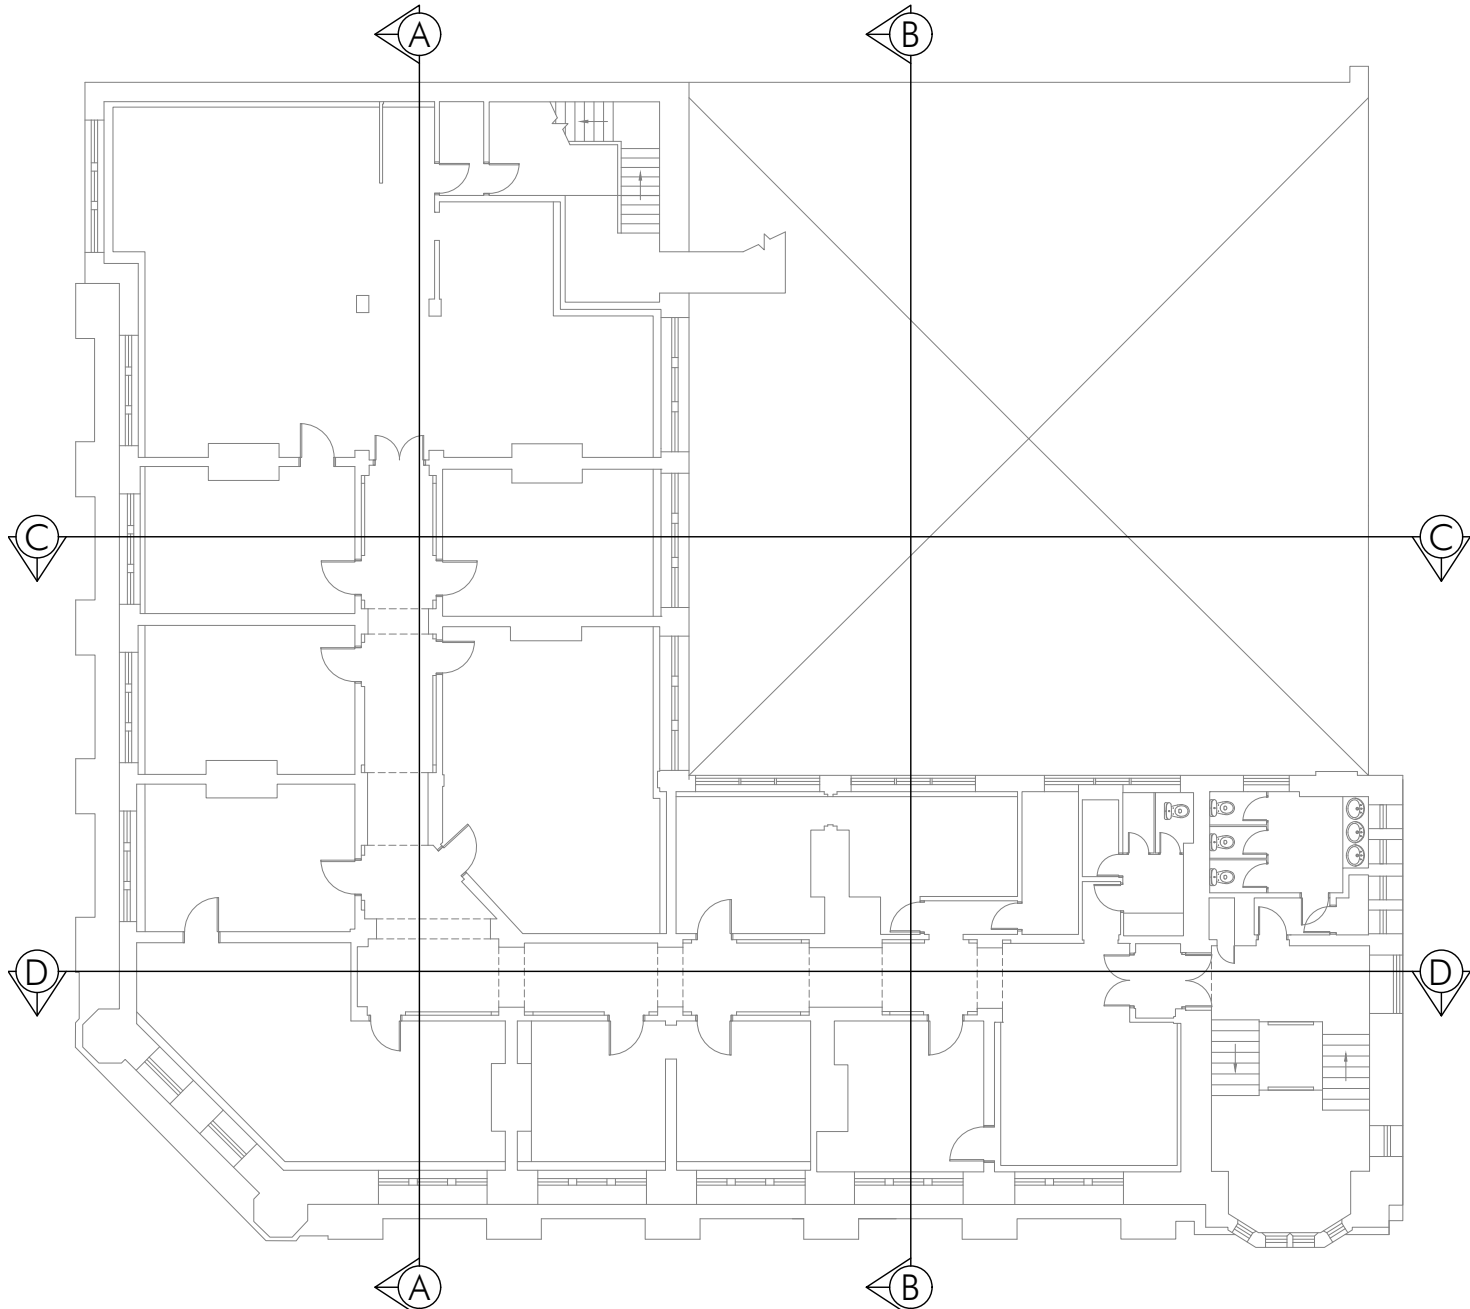

EXISTING SECOND FLOOR PLAN

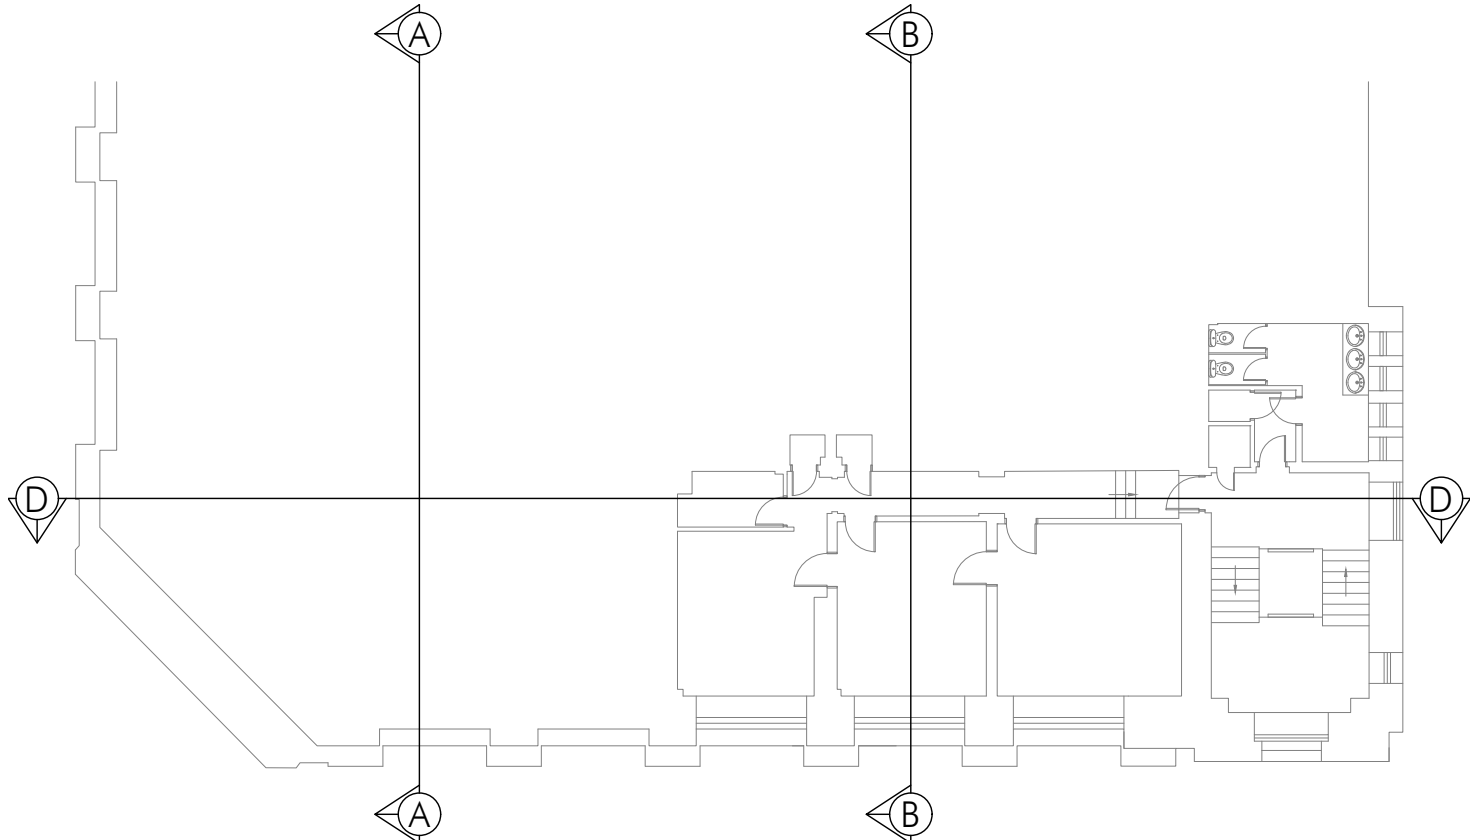


EXISTING FIRST FLOOR PLAN

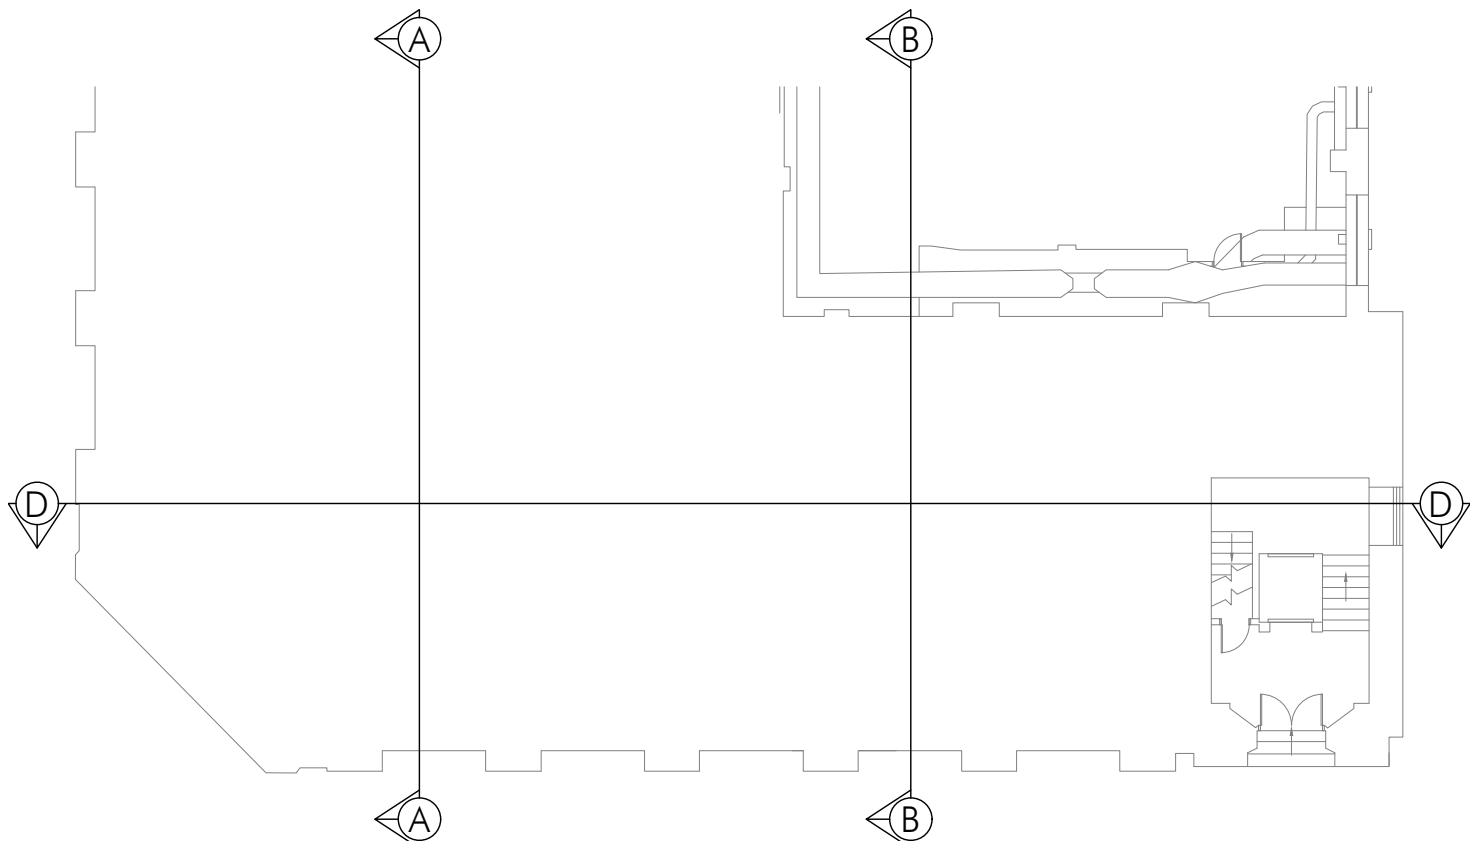

EXISTING GROUND FLOOR PLAN



EXISTING SECTION C-C

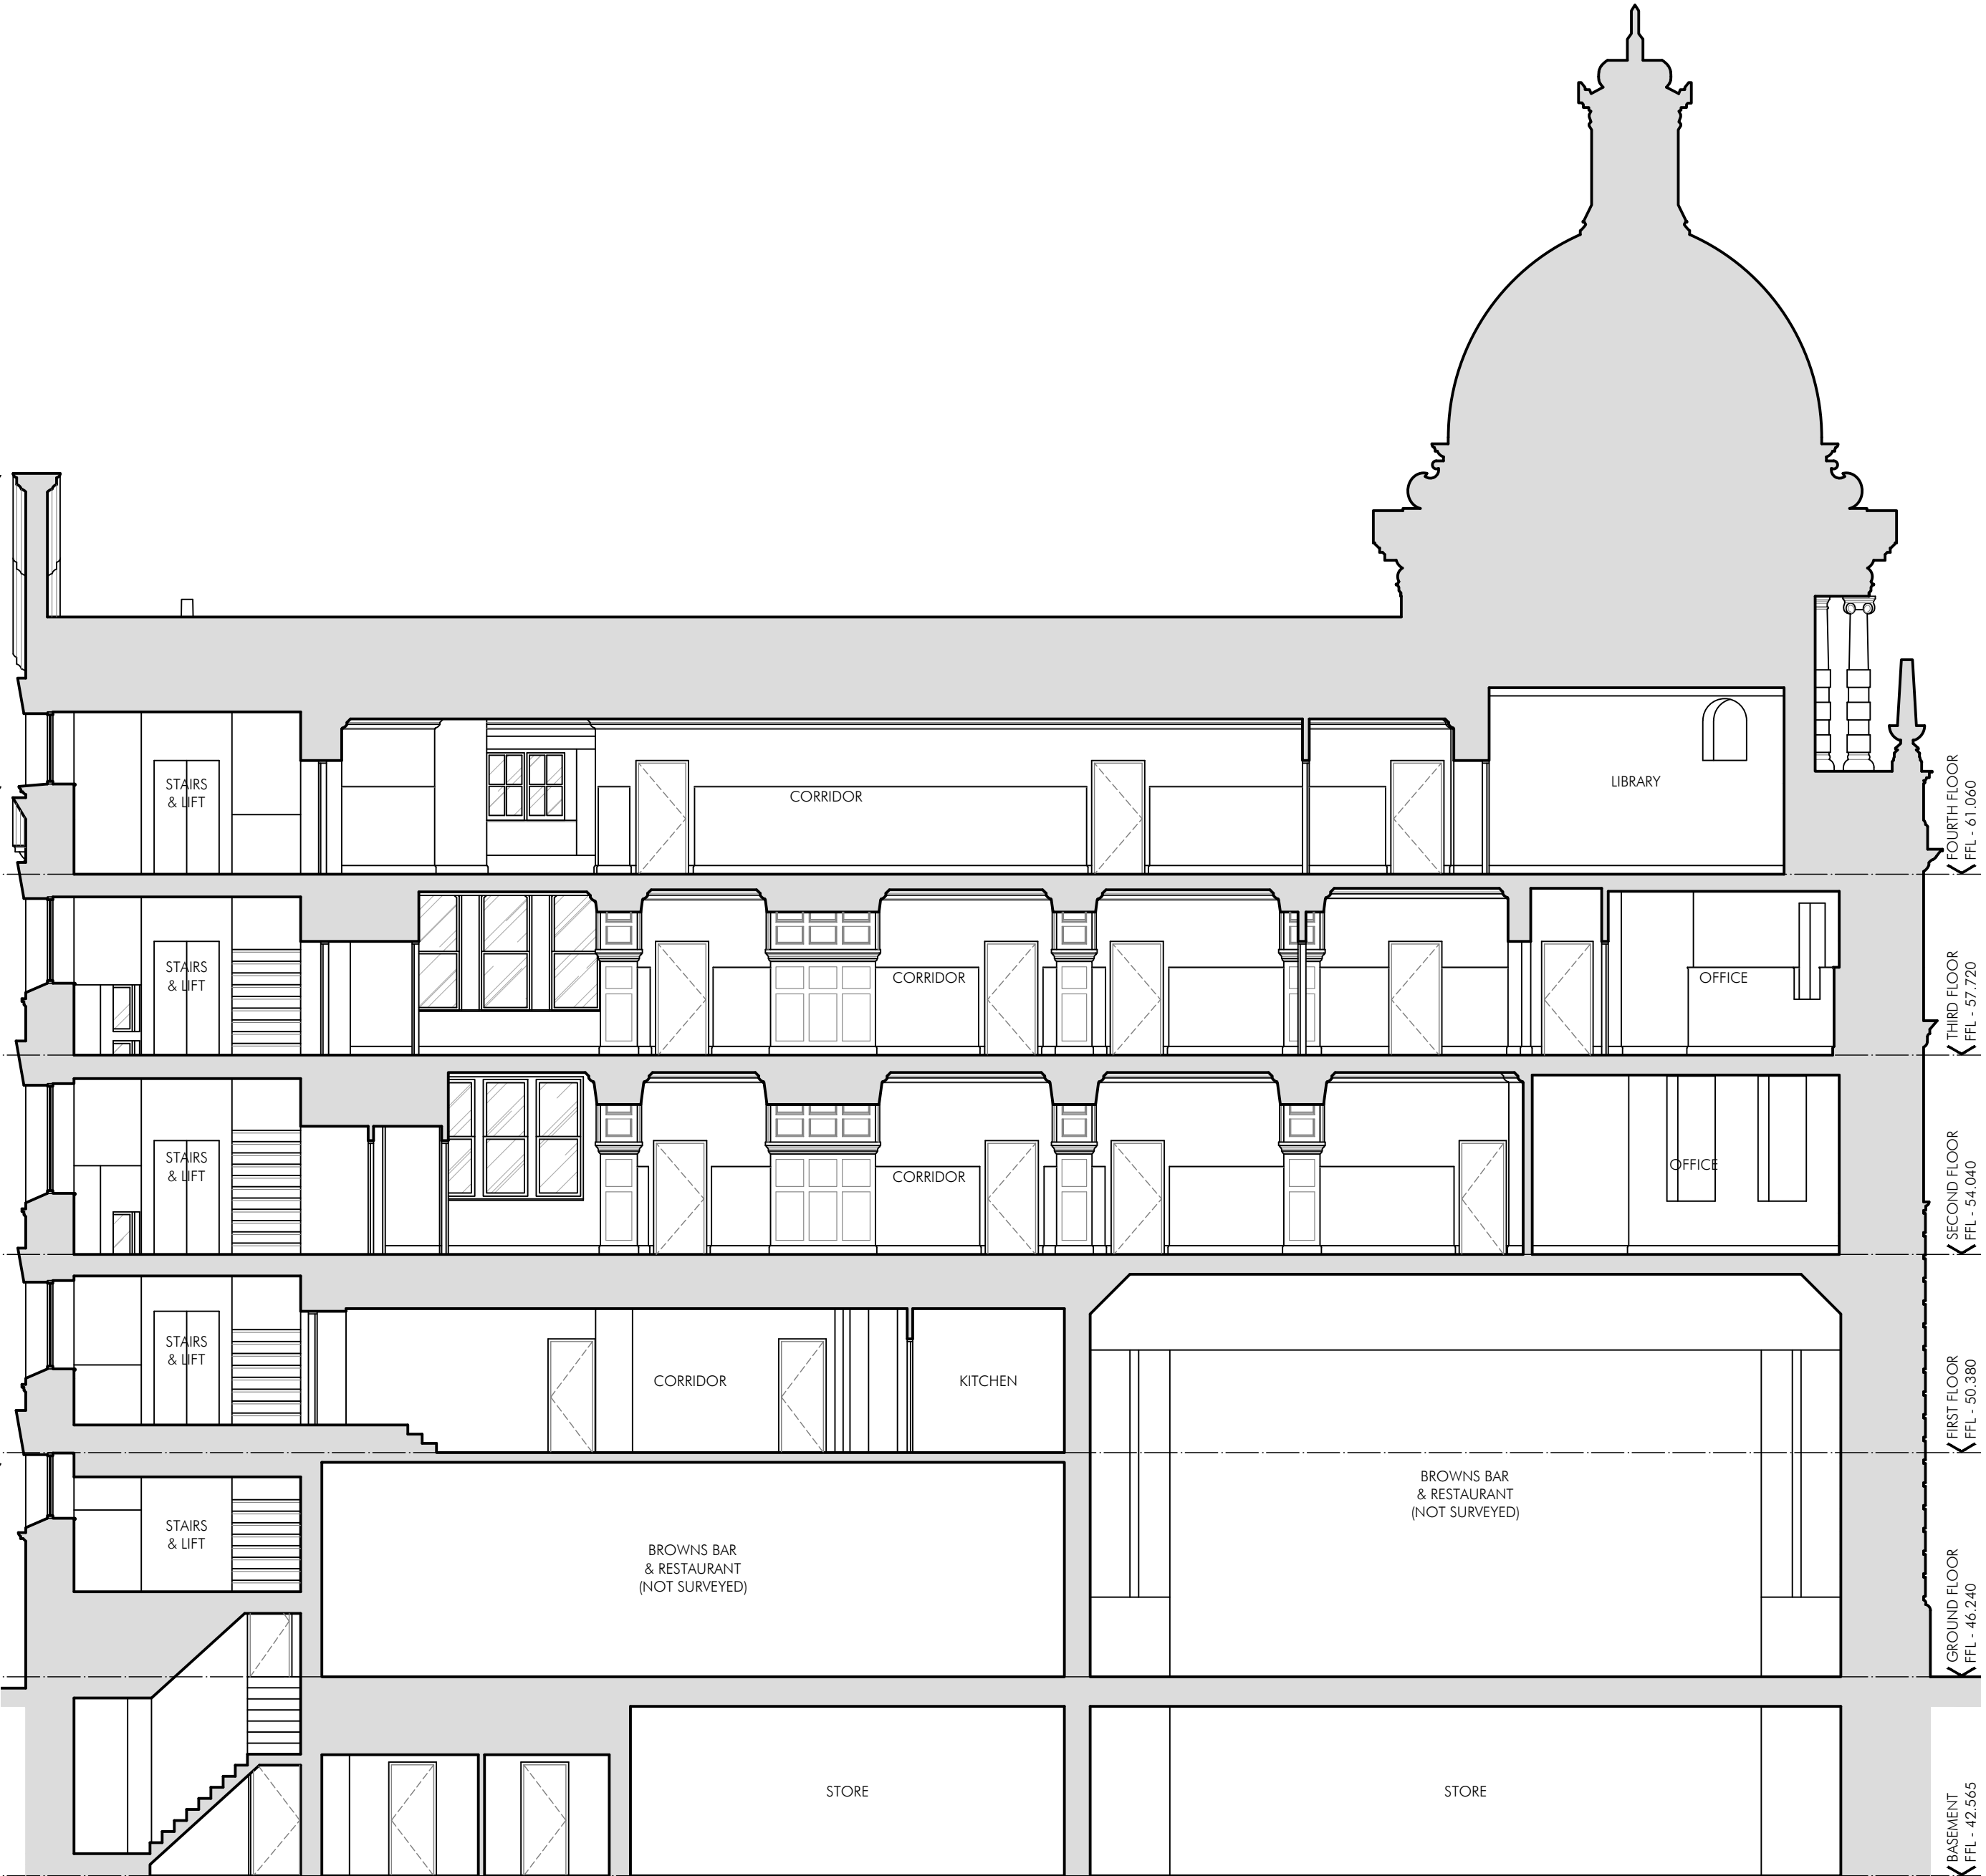

EXISTING SECTION D-D

PLANNING ISSUE	SH DRAWN	DRAWN REVISION		SEPT 21 DATE	VER
	PROJECT INNKEEPERS COLLECTION 1-3 YORK STREET (BROWNS) MANCHESTER				
	TITLE EXISTING BUILDING SECTIONS C-C & D-D				
	SCALE 1:100 @ A1				
	JOB No MAB46	DRAWING No AP13	REV		

ALLISON PIKE

ARCHITECTS & DESIGNERS

7 Buxton Road West, Disley,
Stockport, Cheshire, SK12 2AE.
Website: www.allisonpike.com

Telephone: 01663 763000
Facsimile: 01663 766772
Email: studio@allisonpike.com

© Allison Pike Partnership Limited.