


1. **Introduction**
 2. **Background**
 3. **Methodology**
 4. **Results**
 5. **Discussion**
 6. **Conclusion**
 7. **References**
 8. **Appendix**
 9. **Index**
 10. **Table of Contents**

1. ALL DIMENSIONS IN MM UNLESS OTHERWISE NOTED.


CK Hutchison Networks (UK) Limited 450 Longwater Avenue, Green Park, Reading, RG30 3UR	
Design Consultant & Principal Contractor:	
 Great British Communications Lapwing House, Block 3 Forward Point, Tan House Lane, Widnes, Cheshire, WAB 0SL t. 44 (0)151 420 4128 www.gbcservices.co.uk	
Site Name:	CRANMER ROAD
3UK Nominal ID:	SPT19861
Address:	DIDSBURY MANCHESTER GREATER MANCHESTER M20 6AW
Title:	001 DRAWING REGISTER
Project:	UNILATERAL SW
Purpose of Issue:	PLANNING
MBNL/TM/H3G Cell ID: MAN644/88669/M1264	
Drawing No:	SPT19861_MAN644_88669_M1264_GA_REV_A
Issue:	A

SITE LOCATION

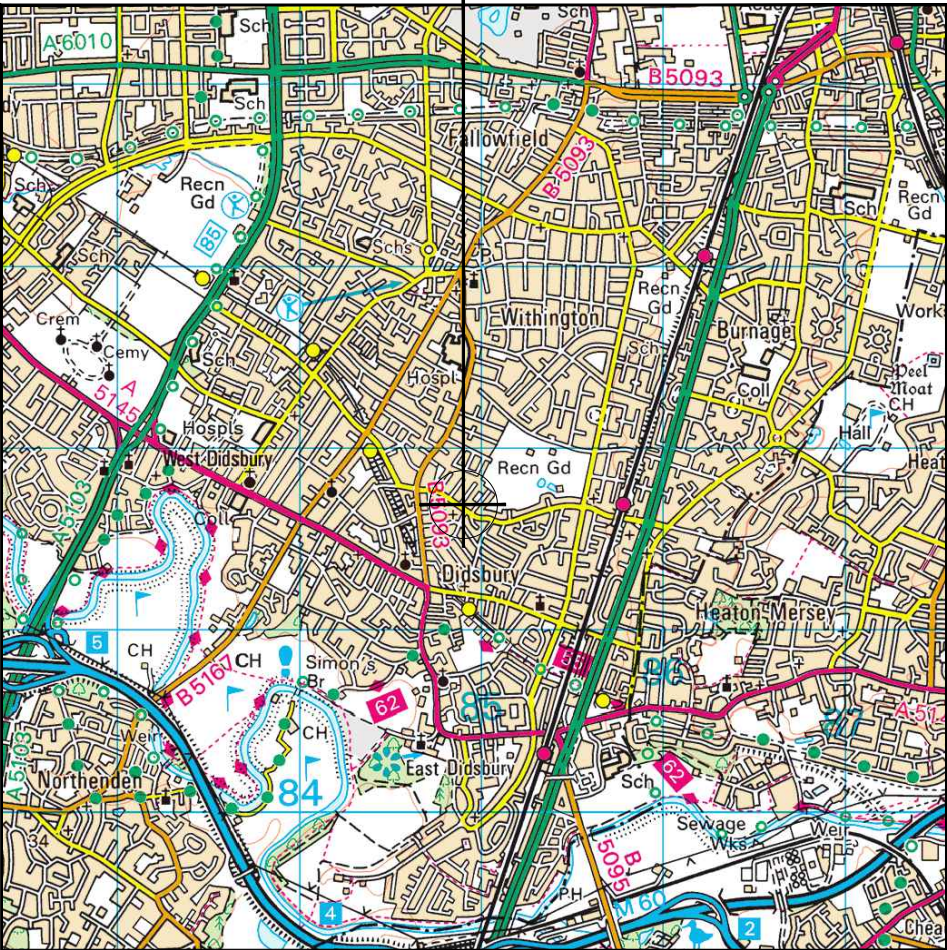

Reproduced by permission of Ordnance Survey on behalf of the Controller of Her Majesty's Stationary Office
All rights reserved. © Crown Copyright licence no. 100022432


SITE AREA PLAN

 

SITE PHOTOGRAPH




SITE LOCATION

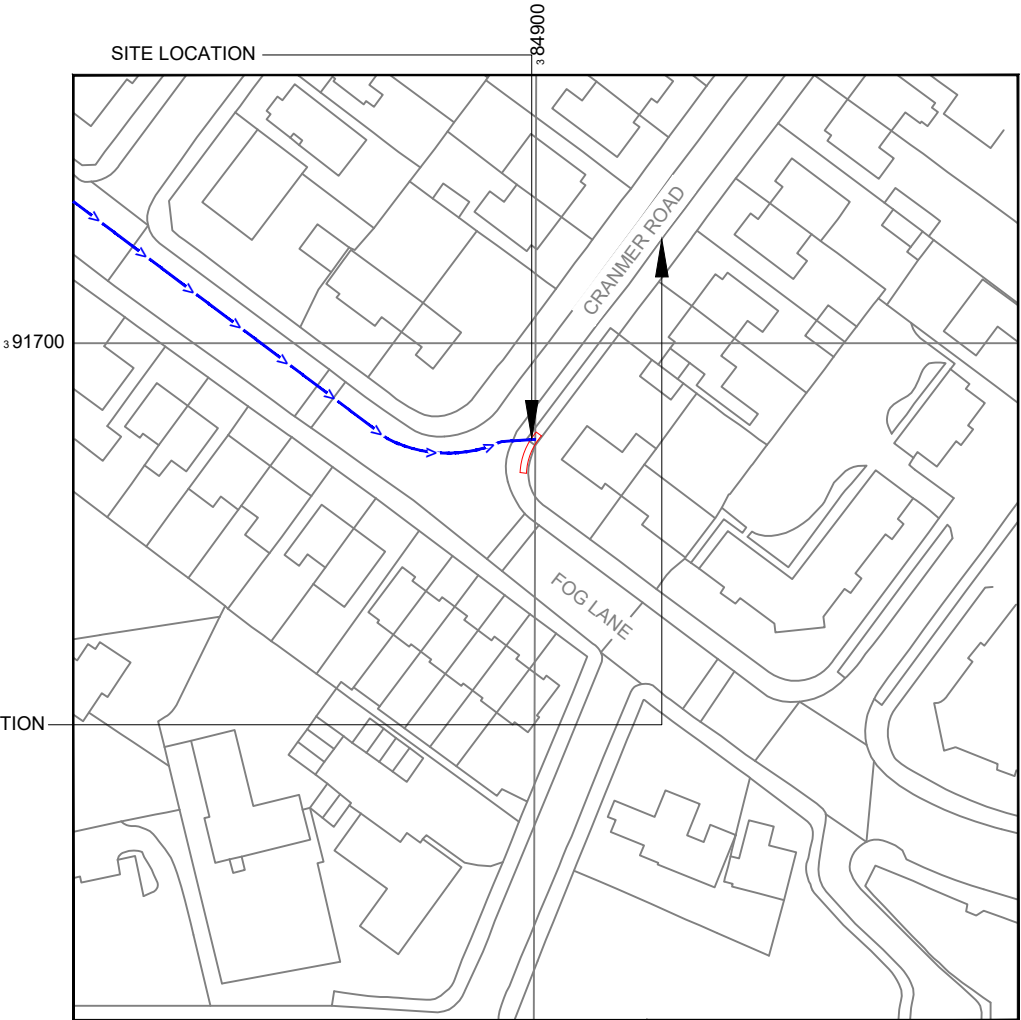

Reproduced by permission of Ordnance Survey on behalf of the Controller of Her Majesty's Stationary Office
All rights reserved. © Crown Copyright licence no. 100022432

NGR E: 384899 N: 391682

SITE LOCATION PLAN

 

GOOGLE MAPS QR CODE

GOOGLE MAPS - <https://goo.gl/maps/sUW6MLqwzEDsKijH9>

STREETVIEW - <https://goo.gl/maps/WWUmzDwZ5ieD7kL98>

NOTES:

1. ALL DIMENSIONS IN MM UNLESS OTHERWISE NOTED.

Access Route To Site:



Directions To Site: - Take M60 and Exit 5 to Palatine Rd/B5167 in Northenden, Wythenshawe. Take the exit for B5166 from Princess Pkwy/A5103 4 min (2.7 mi). Head south-east on M60 1.6 mi. At junction 5, exit onto Princess Pkwy/A5103 towards M56/Chester/Manchester Airport/Birmingham/M6 1.0 mi. Take the B5166 exit towards Northenden/Sale Moor 0.1 mi. Keep left at the fork and merge onto Palatine Rd/B5167 95 ft. Continue on Palatine Rd/B5167. Drive to Fog Ln in Manchester 8 min (2.2 mi). Merge onto Palatine Rd/B5167 1.5 mi. Turn right onto Barlow Moor Rd/A5145 0.1 mi. Turn left onto Elm Rd 0.3 mi. Elm Rd turns slightly right and becomes Lapwing Ln 390 ft. Continue onto Fog Ln. Destination will be on the left 0.2 mi.

A	Issued for Planning	JWO	RWB	27.10.22
REV	MODIFICATION	BY	CH	DATE

CK Hutchison
Networks (UK)
Limited

450 Longwater Avenue,
Green Park,
Reading,
RG30 3UR

Design Consultant & Principal Contractor:



Great British Communications
Lapwing House, Block 3 Forward Point,
Tan House Lane, Widnes, Cheshire, WAB 0SL
t. 44 (0)151 420 4128
www.gbcservices.co.uk

Site Name: CRANMER ROAD

3UK Nominal ID: SPT19861

Address: DIDSBURY
MANCHESTER
GREATER MANCHESTER
M20 6AW

Title: 002 SITE LOCATION PLAN


Project: UNILATERAL SW

Purpose of Issue: PLANNING

MBNL/TM/H3G Cell ID:
MAN644/88669/M1264

Drawing No: SPT19861_MAN644_88669_M1264_GA_REV_A

Issue: A

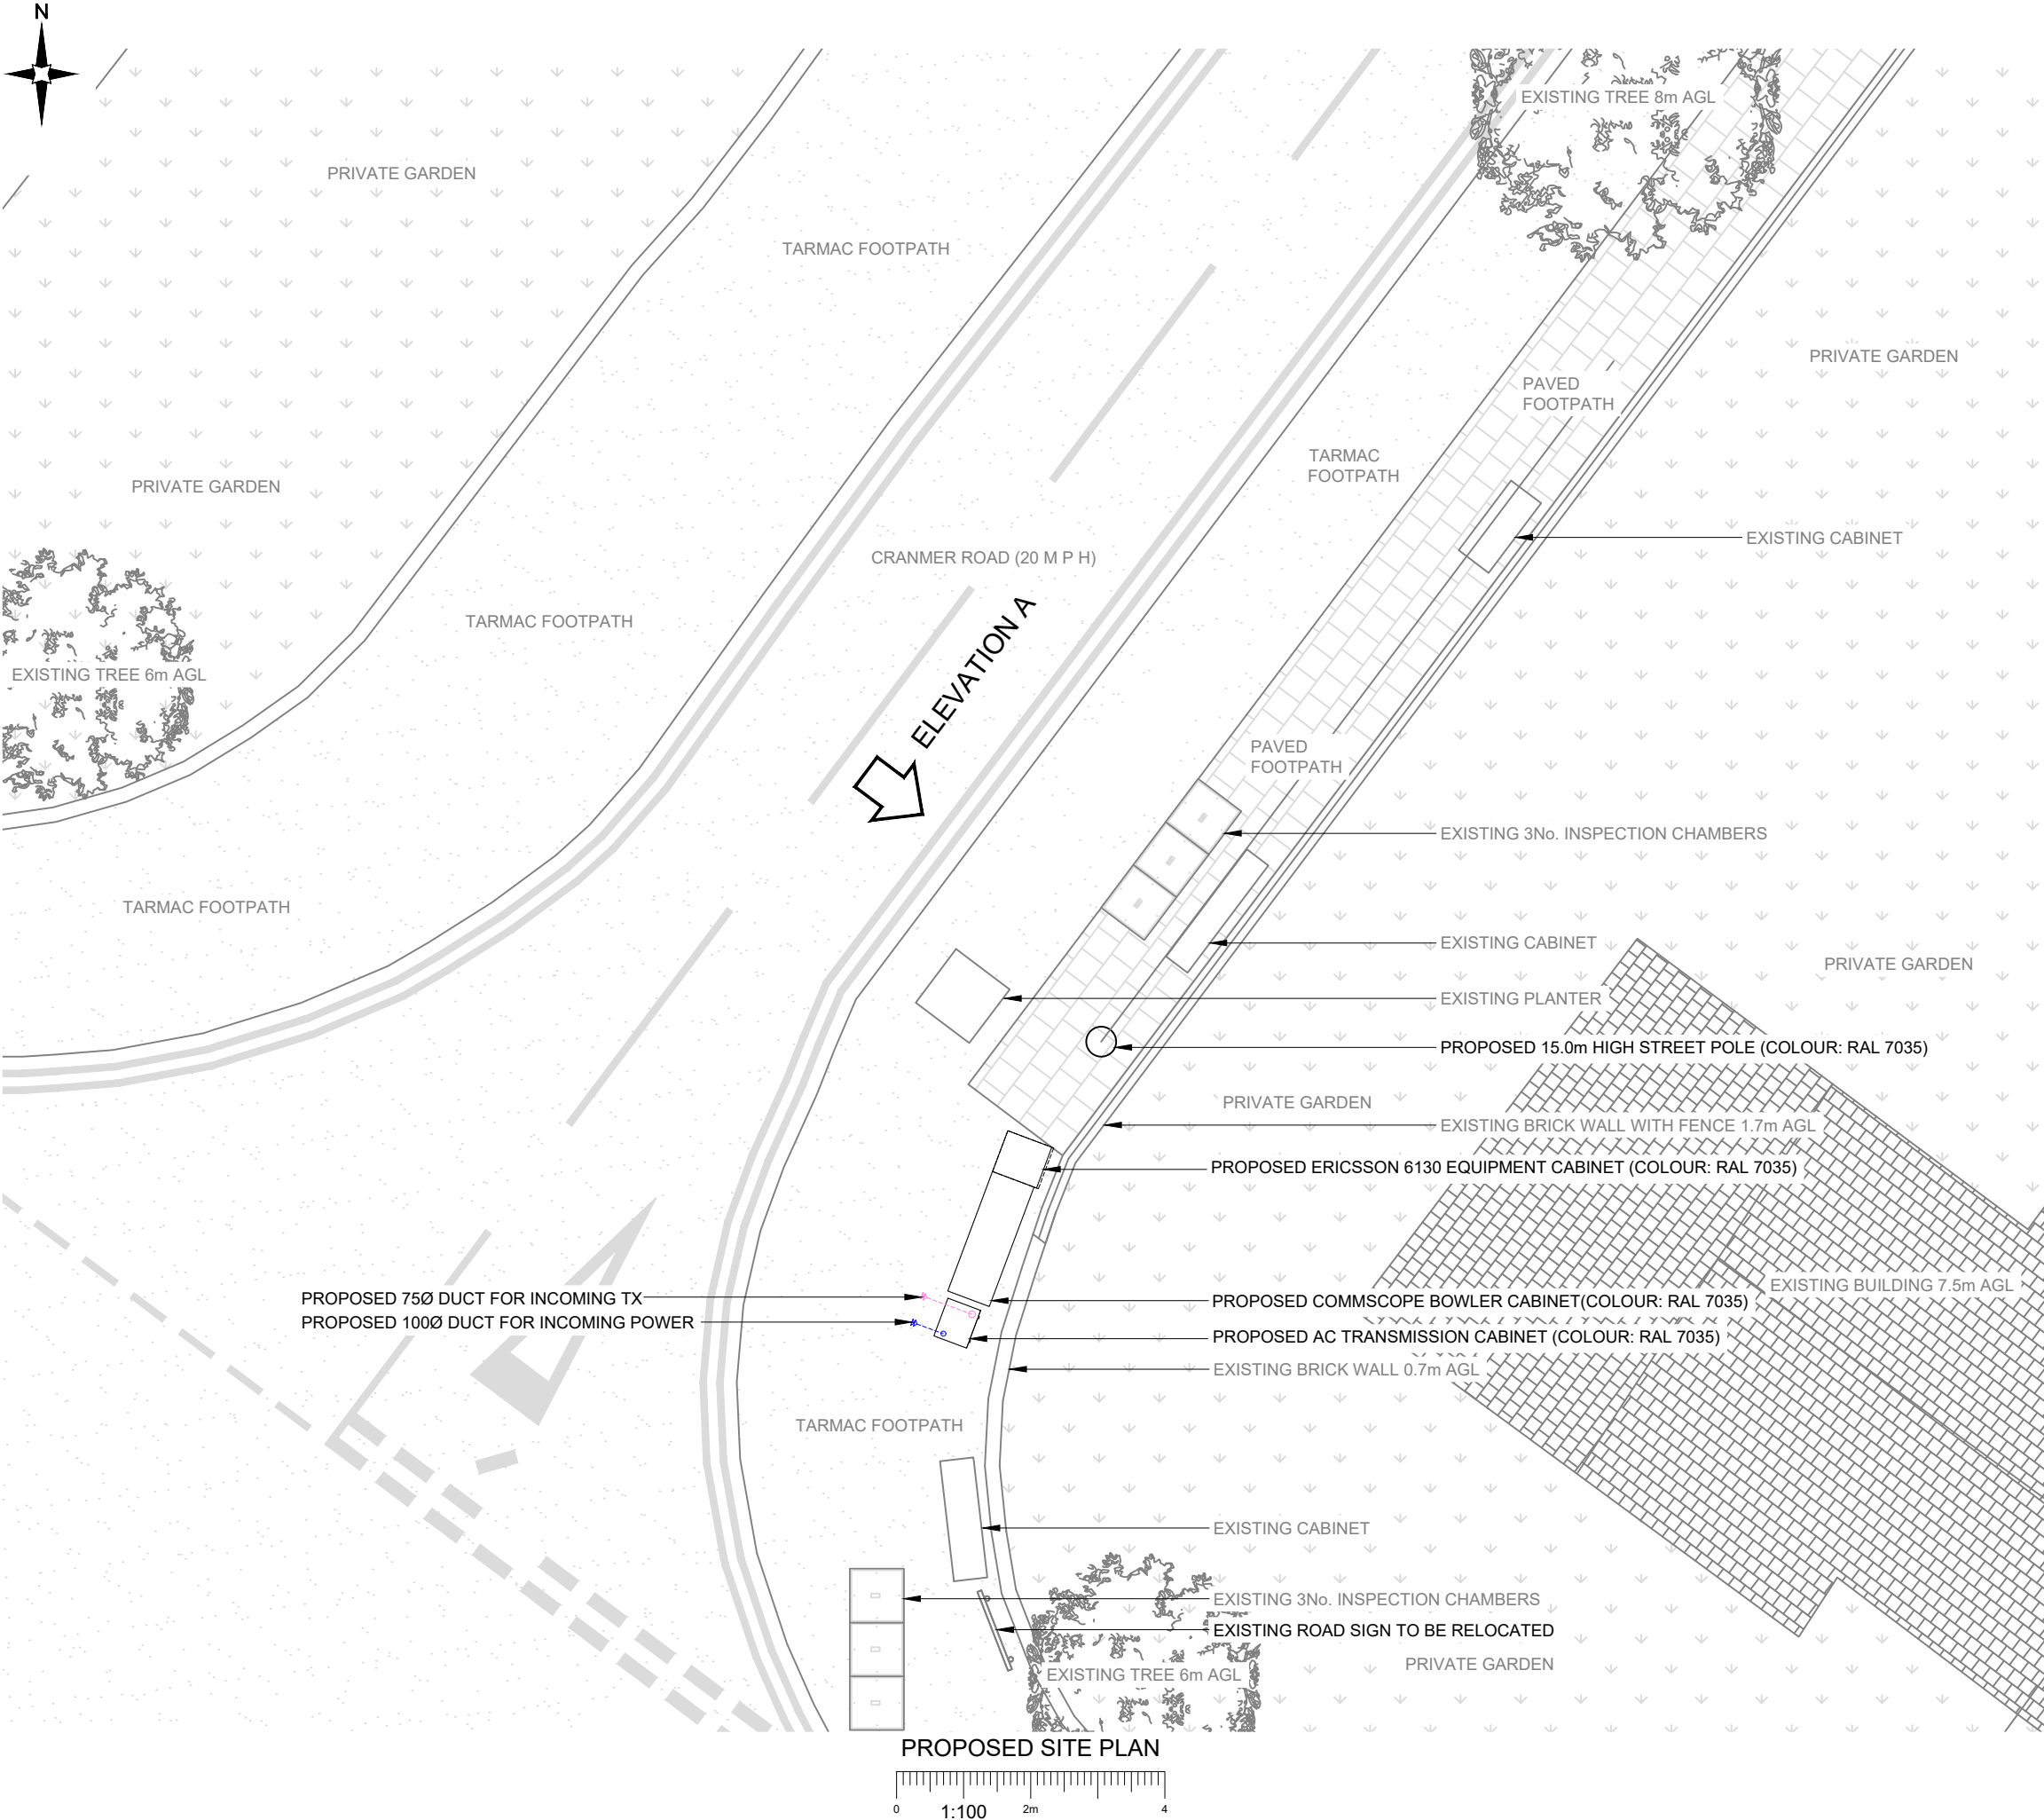

NOTES:
1. ALL DIMENSIONS IN MM UNLESS OTHERWISE NOTED.

A	Issued for Planning	JWO	RWB	27.10.22
REV	MODIFICATION	BY	CH	DATE

CK Hutchison
Networks (UK)
Limited

450 Longwater Avenue,
Green Park,
Reading,
RG30 3UR

Design Consultant & Principal Contractor:

GBC

Great British Communications
Lapwing House, Block 3 Forward Point,
Ton House Lane, Widnes, Cheshire, WAB 0SL
t. 44 (0)151 420 4128
www.gbcservices.co.uk

Site Name:
CRANMER ROAD

3UK Nominal ID:
SPT19861

Address:
DIDSBURY
MANCHESTER
GREATER MANCHESTER
M20 6AW

Title:
215 PROPOSED SITE PLAN

Project:
UNILATERAL SW

Purpose of Issue:
PLANNING


MBNL/TM/H3G Cell ID:
MAN644/88669/M1264

Drawing No:
SPT19861_MAN644_88669_M1264_GA_REV_A

Issue:
A

Antenna Aperture ID	Proposed 4G/5G Bearing
A1	330°
A2	330°
B1	90°
B2	90°
C1	210°
C2	210°

- NOTES:
1. ALL DIMENSIONS IN MM UNLESS OTHERWISE NOTED.

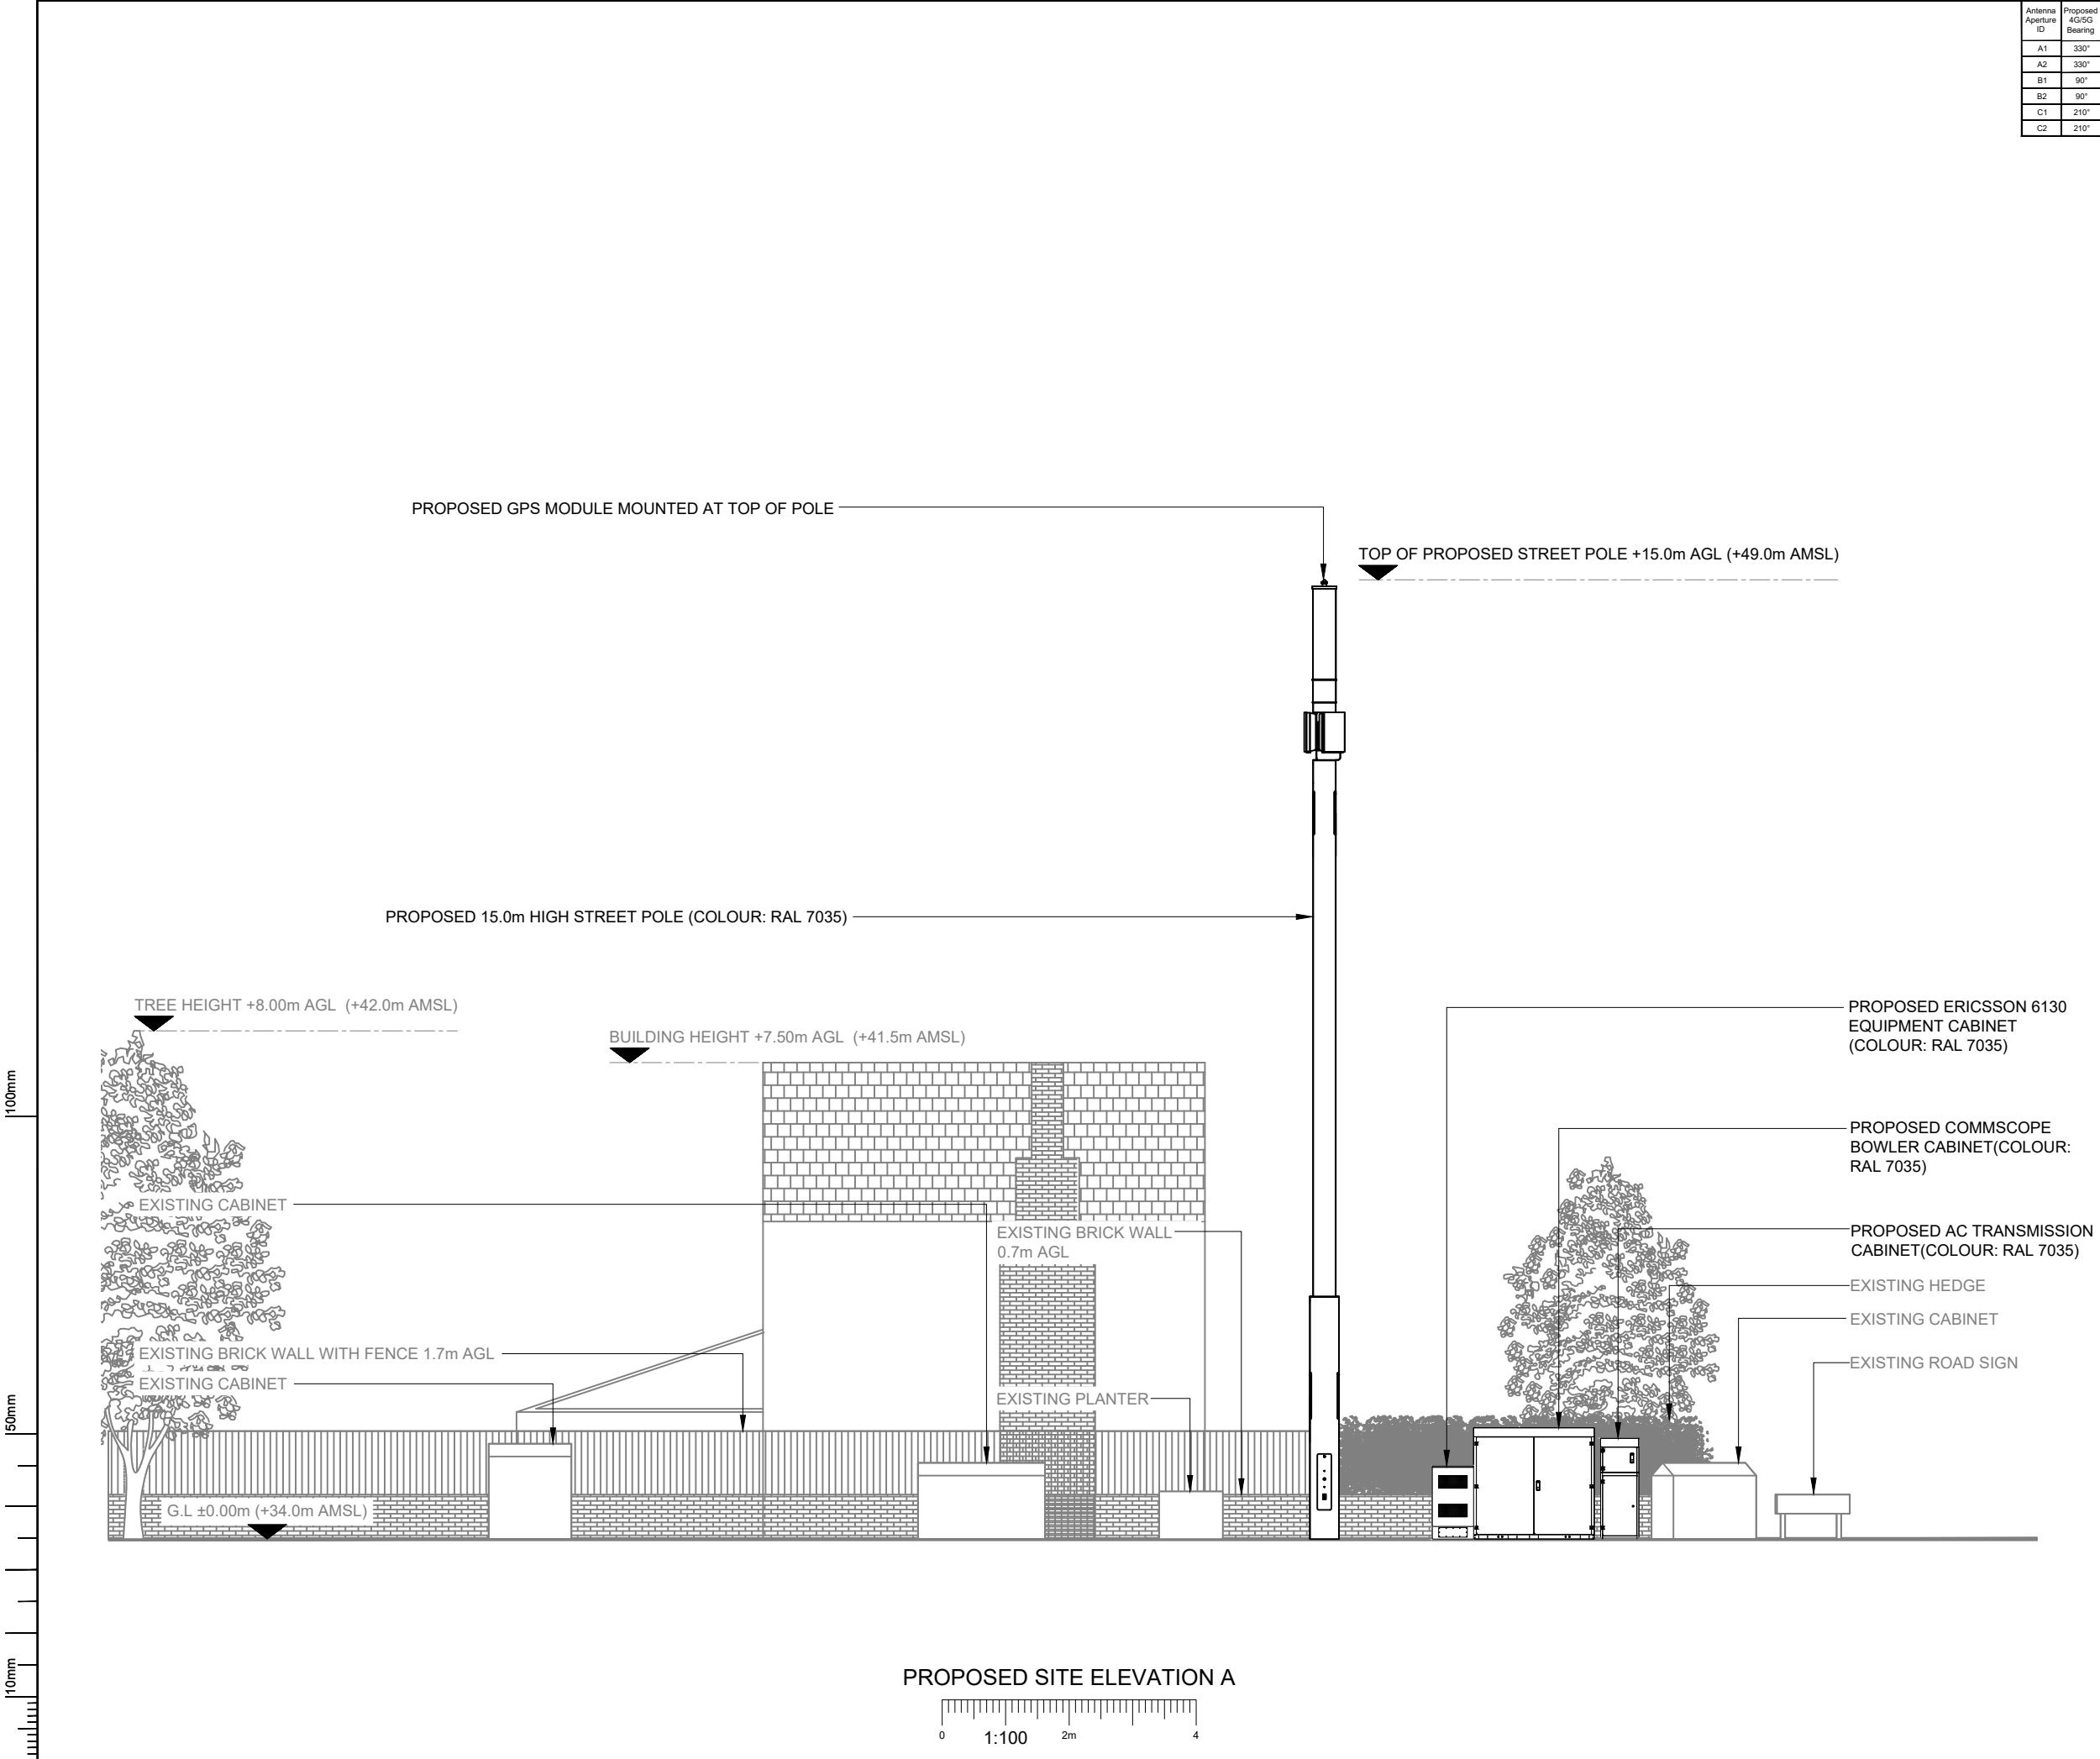

**CK Hutchison
Networks (UK)
Limited**

450 Longwater Avenue,
Green Park,
Reading,
RG30 3UR

Design Consultant & Principal Contractor:



Great British Communications
Lapwing House, Block 3 Forward Point,
Ton House Lane, Widnes, Cheshire, WA8 0SL
t. 44 (0)151 420 4128
www.gbcservices.co.uk

Site Name:

CRANMER ROAD

3UK Nominal ID:

SPT19861

Address:

**DIDSBURY
MANCHESTER
GREATER MANCHESTER
M20 6AW**

Title:

265 PROPOSED SITE ELEVATION

Project:

UNILATERAL SW

Purpose of Issue:

PLANNING

MBNL/TM/H3G Cell ID:

MAN644/88669/M1264

Drawing No:

SPT19861_MAN644_88669_M1264_GA_REV_A

Issue:

A