



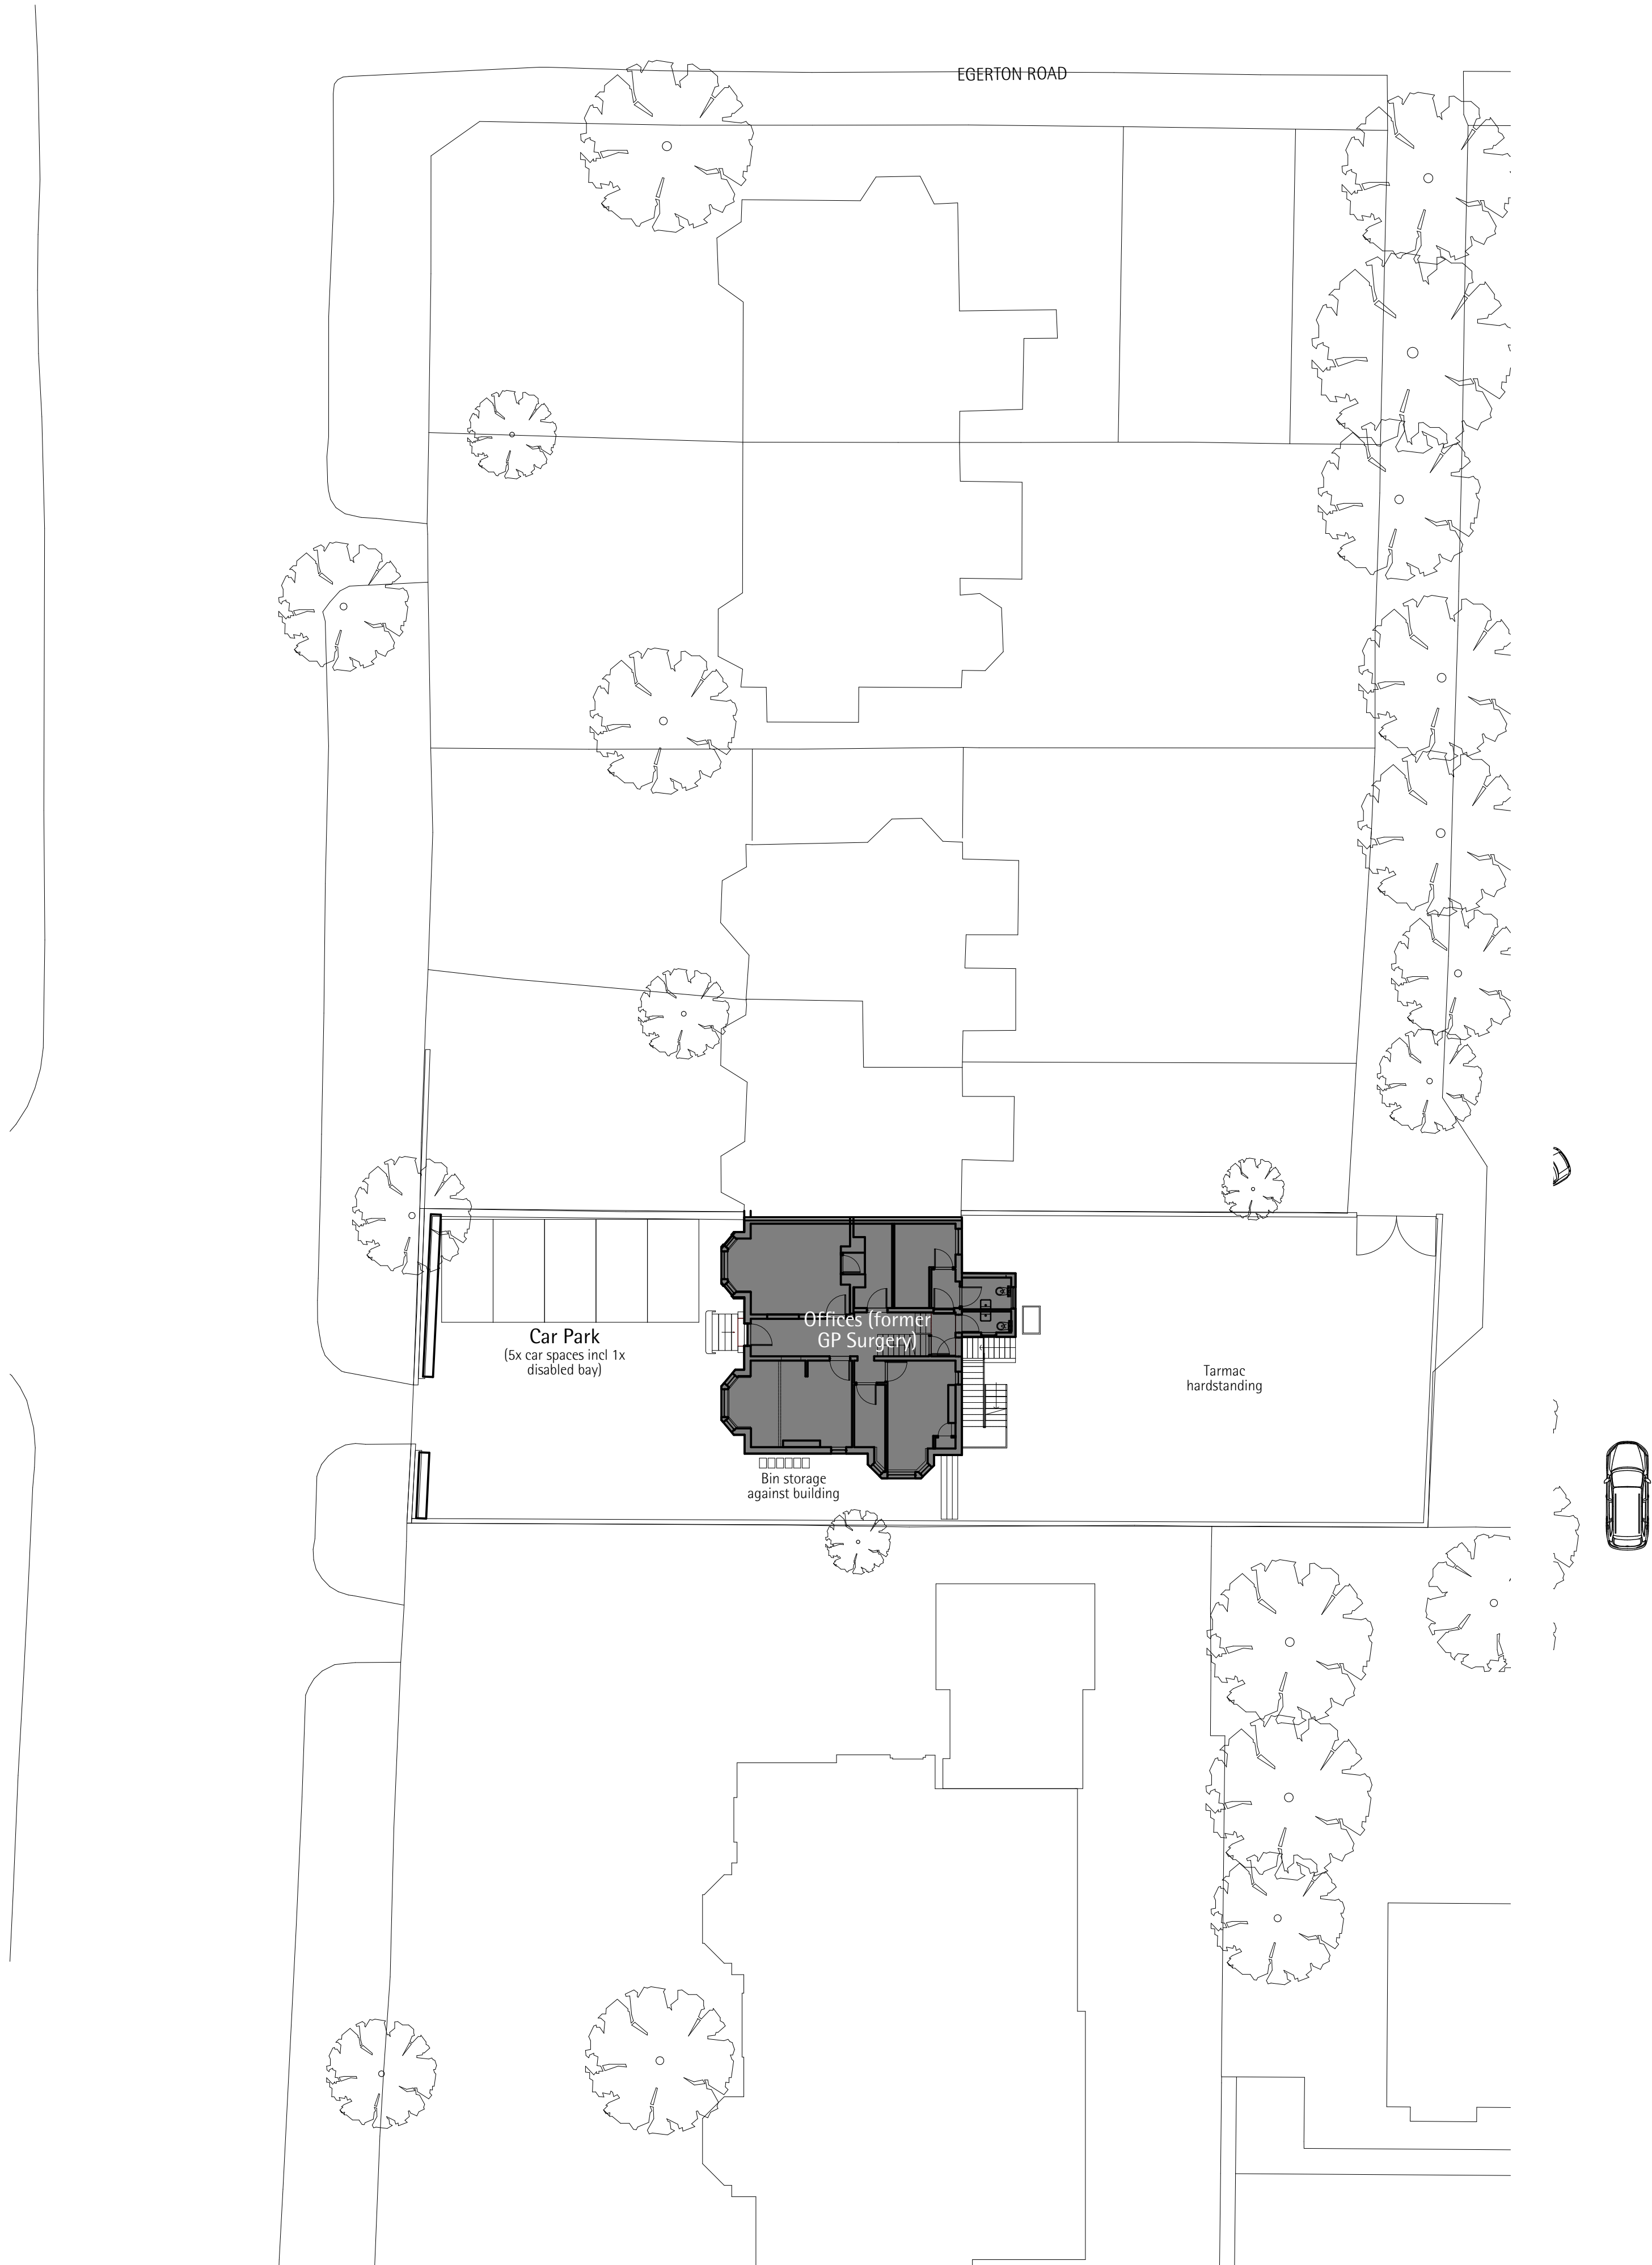

Site Plan (as at 2014)
1:200

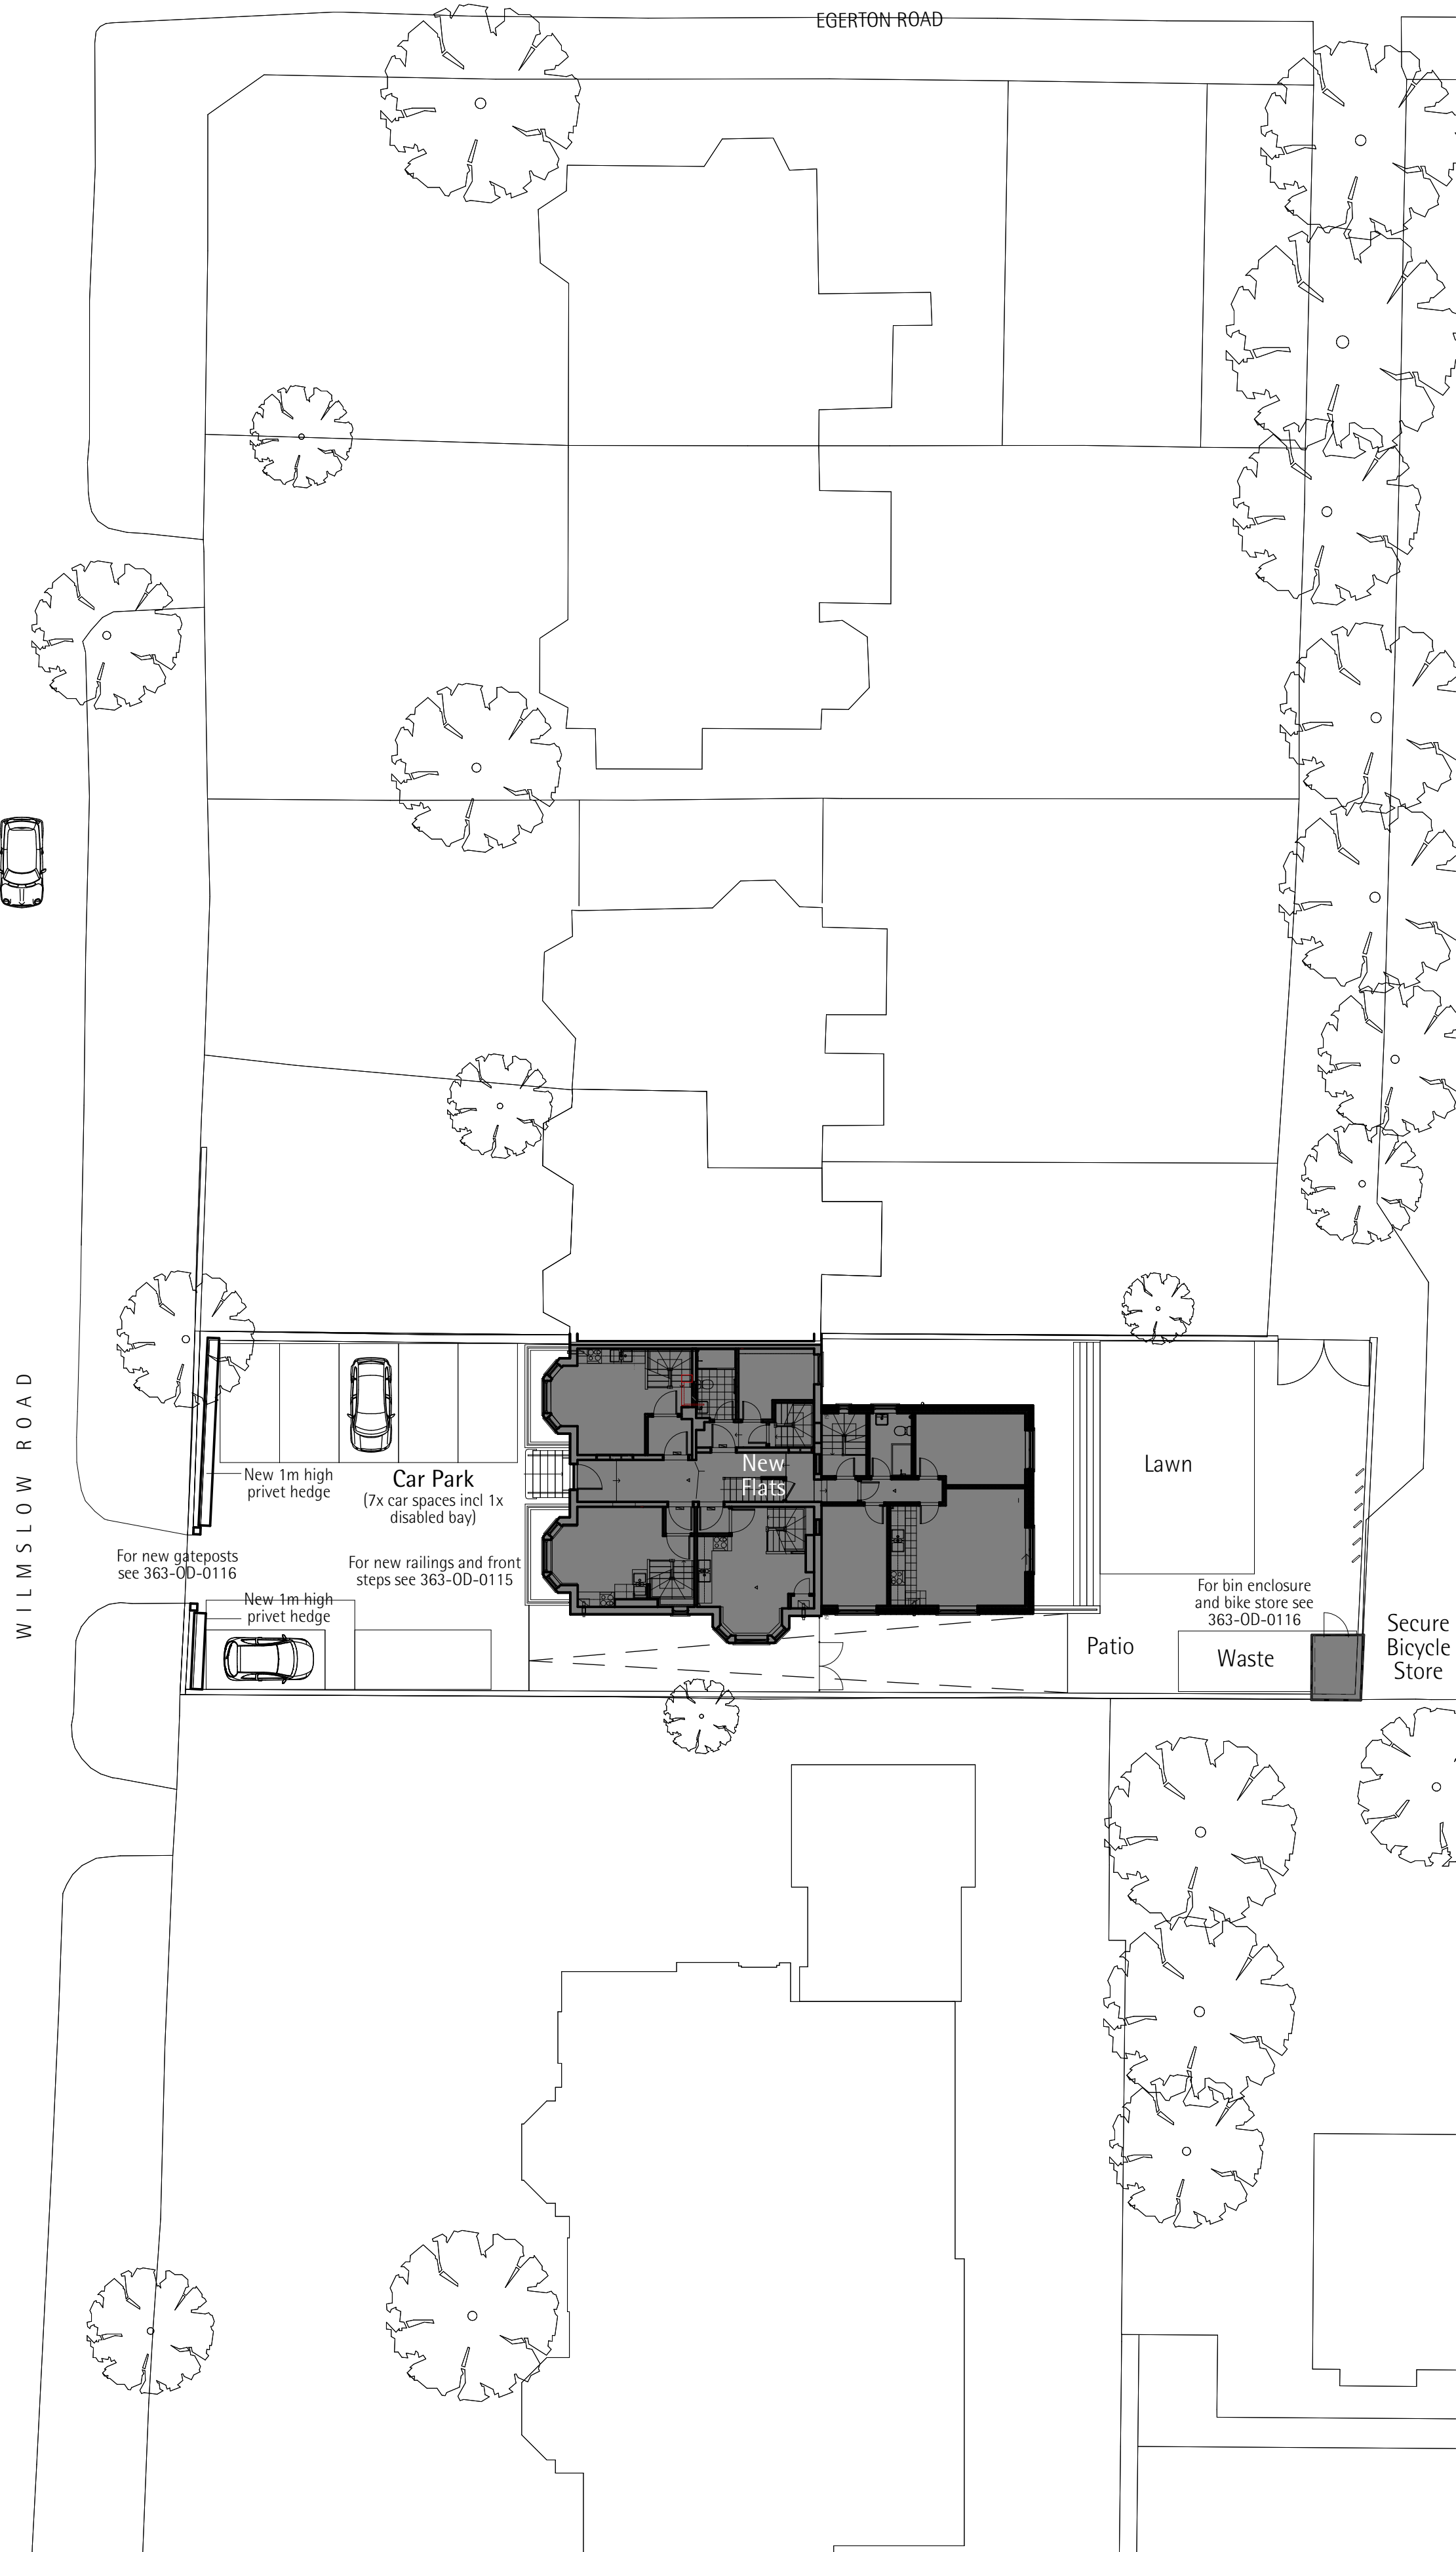

Site Plan (As Proposed)
1:200

General Notes

- Do not scale drawings, dimensions govern.
- All dimensions are in millimeters unless noted otherwise.
- All dimensions to be field verified before proceeding with work.
- All areas are indicative and approximate only.

This document is copyright ©Arca

Legend

Work in Progress		
02 - WIP	13	Gatepost material and hedge
01		
Rev	Description	Date

Arca Architects 37 Station Road Cheadle Hulme SK8 5AF
0161 236 6886 www.arca.co.uk

Client: Feltham Management Ltd 20 Aldwych Avenue Rusholme Manchester M14 5NL UK		
Project: 363 Wilmslow Road New Homes Manchester		
Title: Site Plan (Existing v Proposed)		
Stage / Status		
Project Code	Scale @ A1	Date
363	1:200	21/10/2022
Drawing Number		Revision
363-OD-0102		02 - WIP