




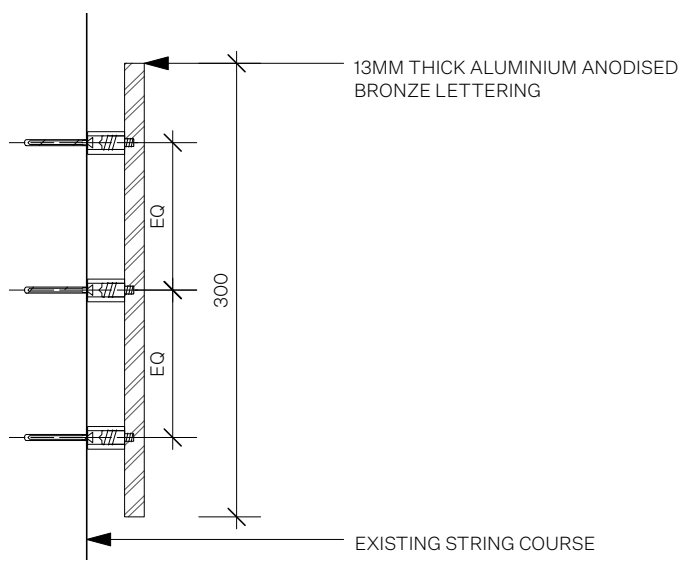

2 EXTERNAL SIGNAGE FIXING DETAIL
1:5

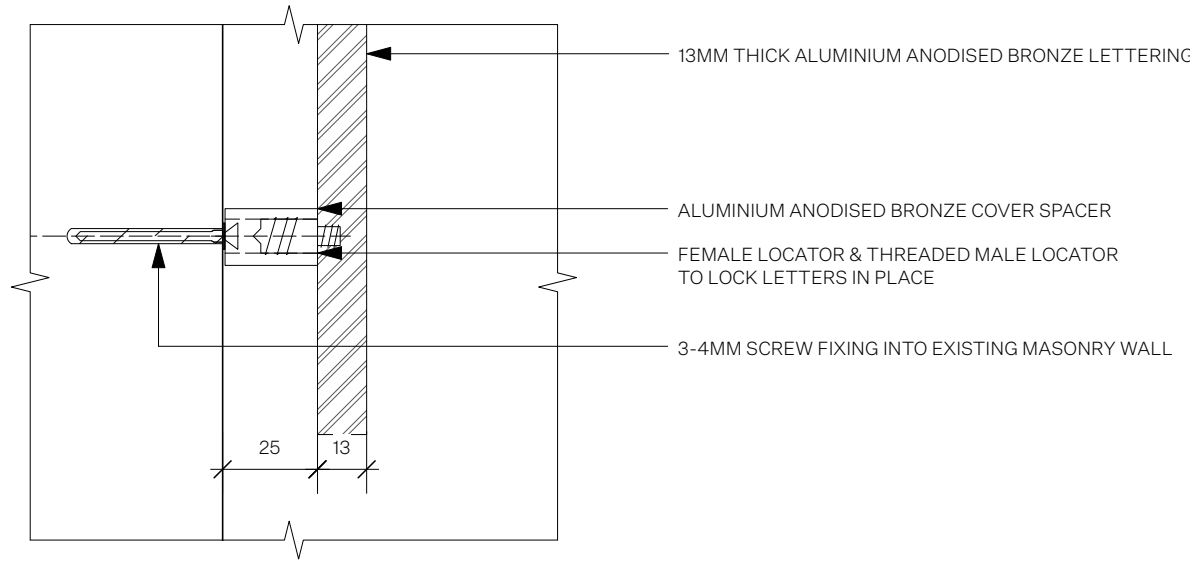


3 EXTERNAL SIGNAGE FIXING DETAIL
Half Actual Size

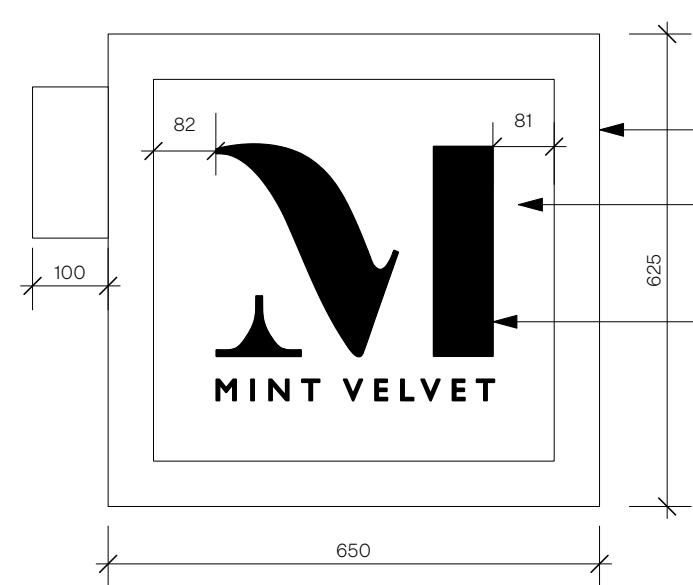

4 PROJECTING SIGN
1:10

EXISTING PROJECTING SIGN WITH
METALLIC BRONZE PLATE FRAME
WHITE PERSPEX ACRYLIC PANEL
AND INTERNAL LED LIGHTING
NEW MINT VELVET ICON LOGO
VINYL IN RGB: 130 97 64
APPLIED ON SEMI TRANSPARENT
WHITE PERSPEX AND ILLUMINATED
FROM BEHIND

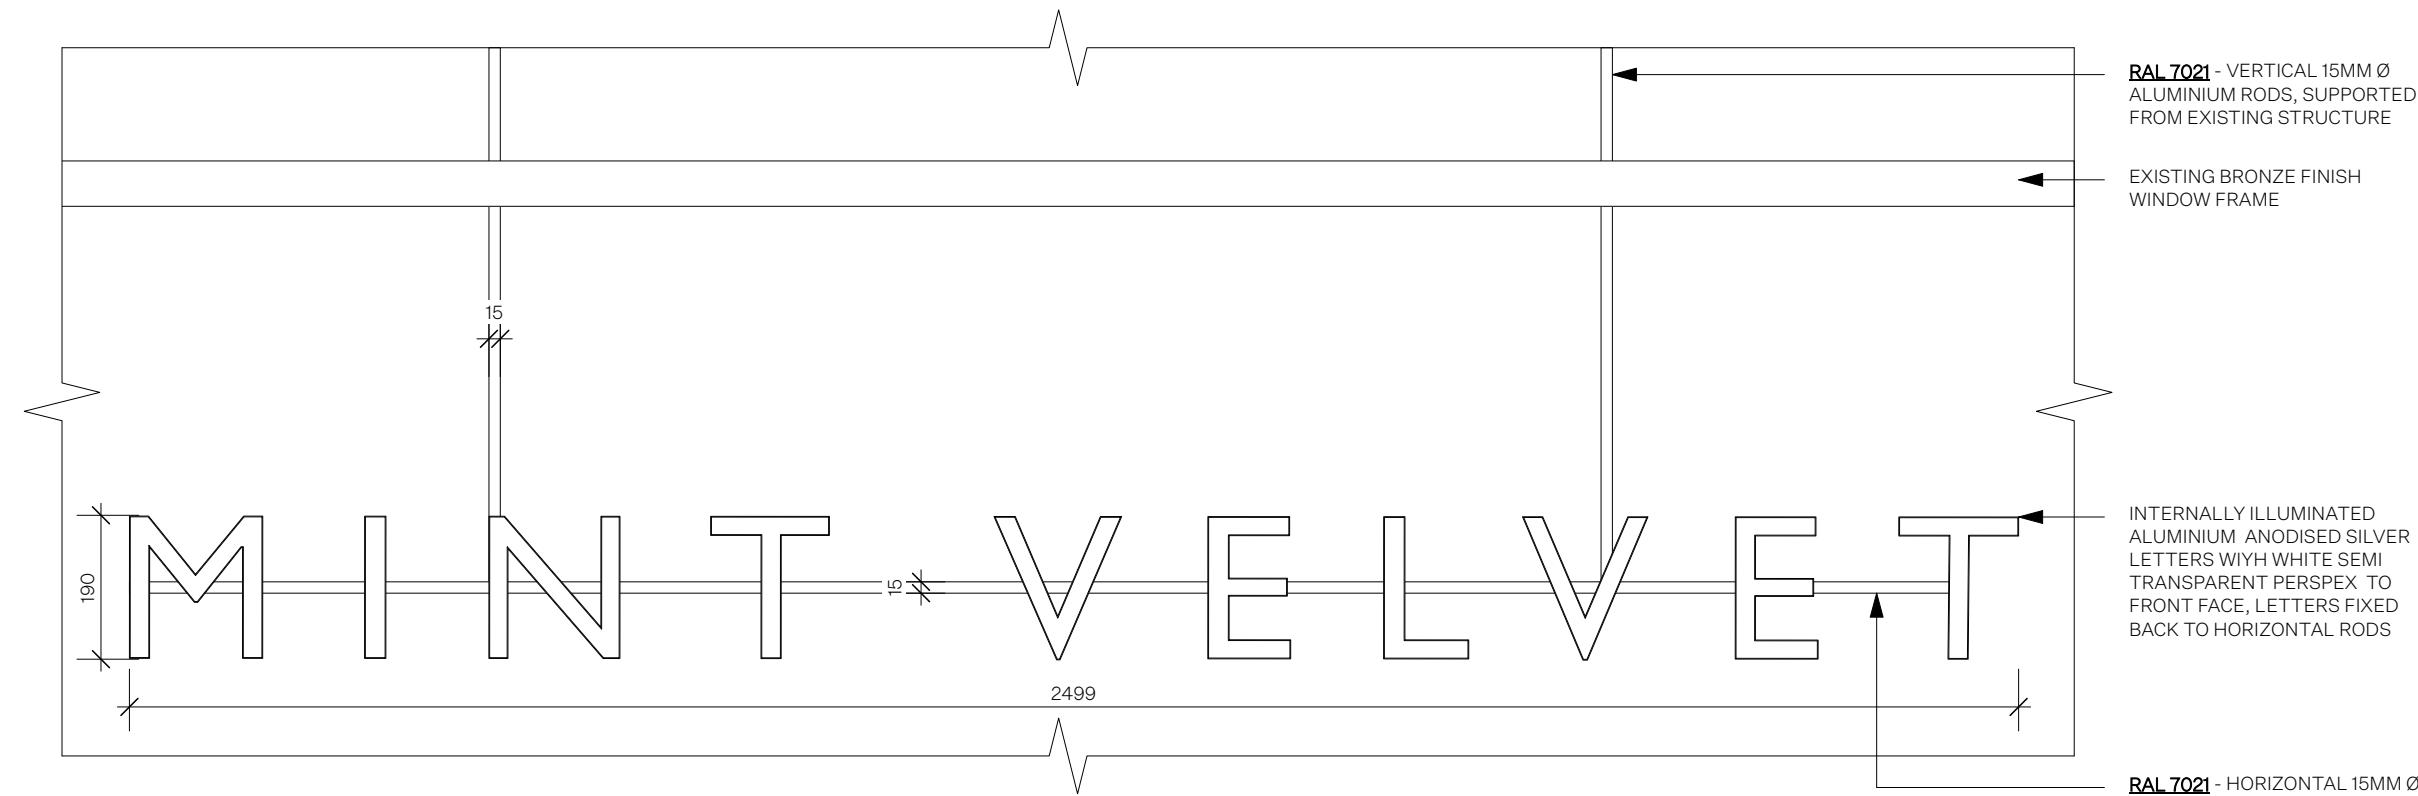


5 3D ILLUMINATED INTERNAL SIGNAGE
1:10

RAL 7021 - VERTICAL 15MM Ø
ALUMINIUM RODS, SUPPORTED
FROM EXISTING STRUCTURE
EXISTING BRONZE FINISH
WINDOW FRAME

INTERNALLY ILLUMINATED
ALUMINIUM ANODISED SILVER
LETTERS WITH WHITE SEMI
TRANSPARENT PERSPEX TO
FRONT FACE, LETTERS FIXED
BACK TO HORIZONTAL RODS

RAL 7021 - HORIZONTAL 15MM Ø
ALUMINIUM ROD RUNNING
BEHIND LETTERS

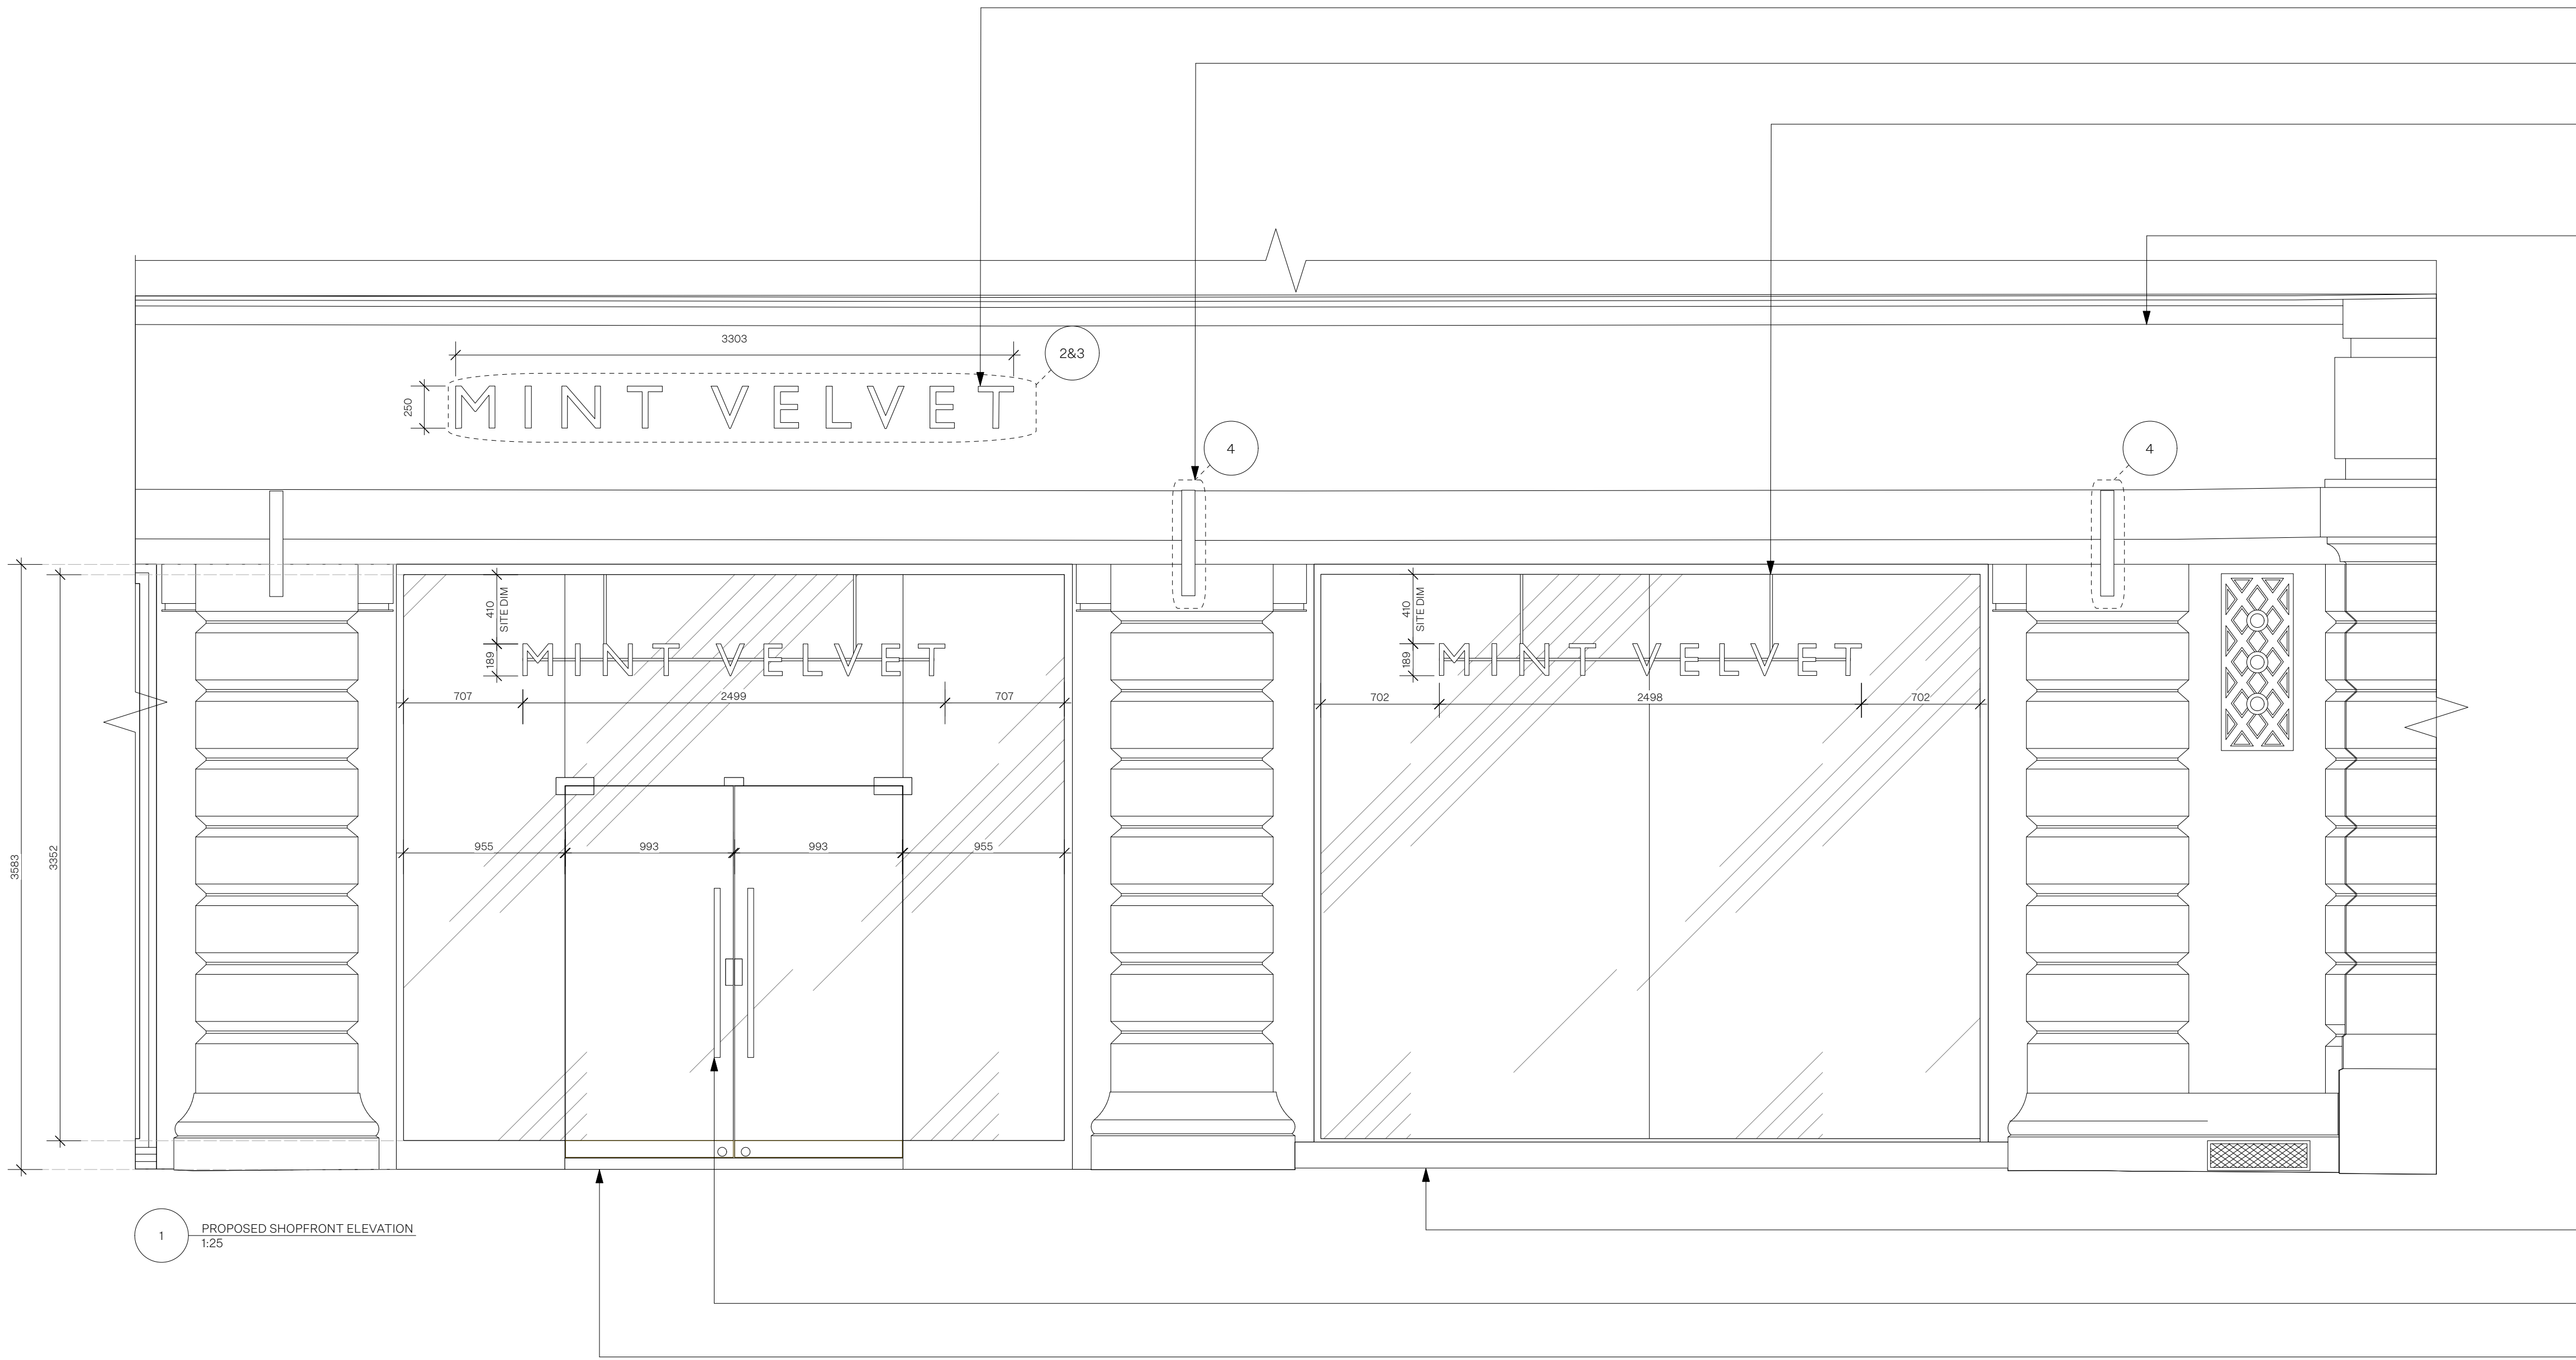

1 PROPOSED SHOPFRONT ELEVATION
1:25


NEW EXTERNAL ALUMINIUM LETTERING IN
ANODISED BRONZE FINISH, SEE FIG. 2 & 3,
FITTED CENTRALLY ON EXISTING FACADE

EXISTING PROJECTING SIGNS TO BE RETAINED
AND NEW LOGO VINYL APPLIED, SEE FIG. 4

NEW 3D ILLUMINATED INTERNAL SIGNAGE
TO BE POSITIONED BEHIND GLAZING

INTERNALLY ILLUMINATED ALUMINIUM ANODISED
SILVER LETTERS WITH WHITE SEMI TRANSPARENT
PERSPEX TO FRONT FACE, LETTERS FIXED BACK TO
HORIZONTAL RODS BEHIND, SEE FIG. 5

EXISTING STONE FACADE TO BE RETAINED

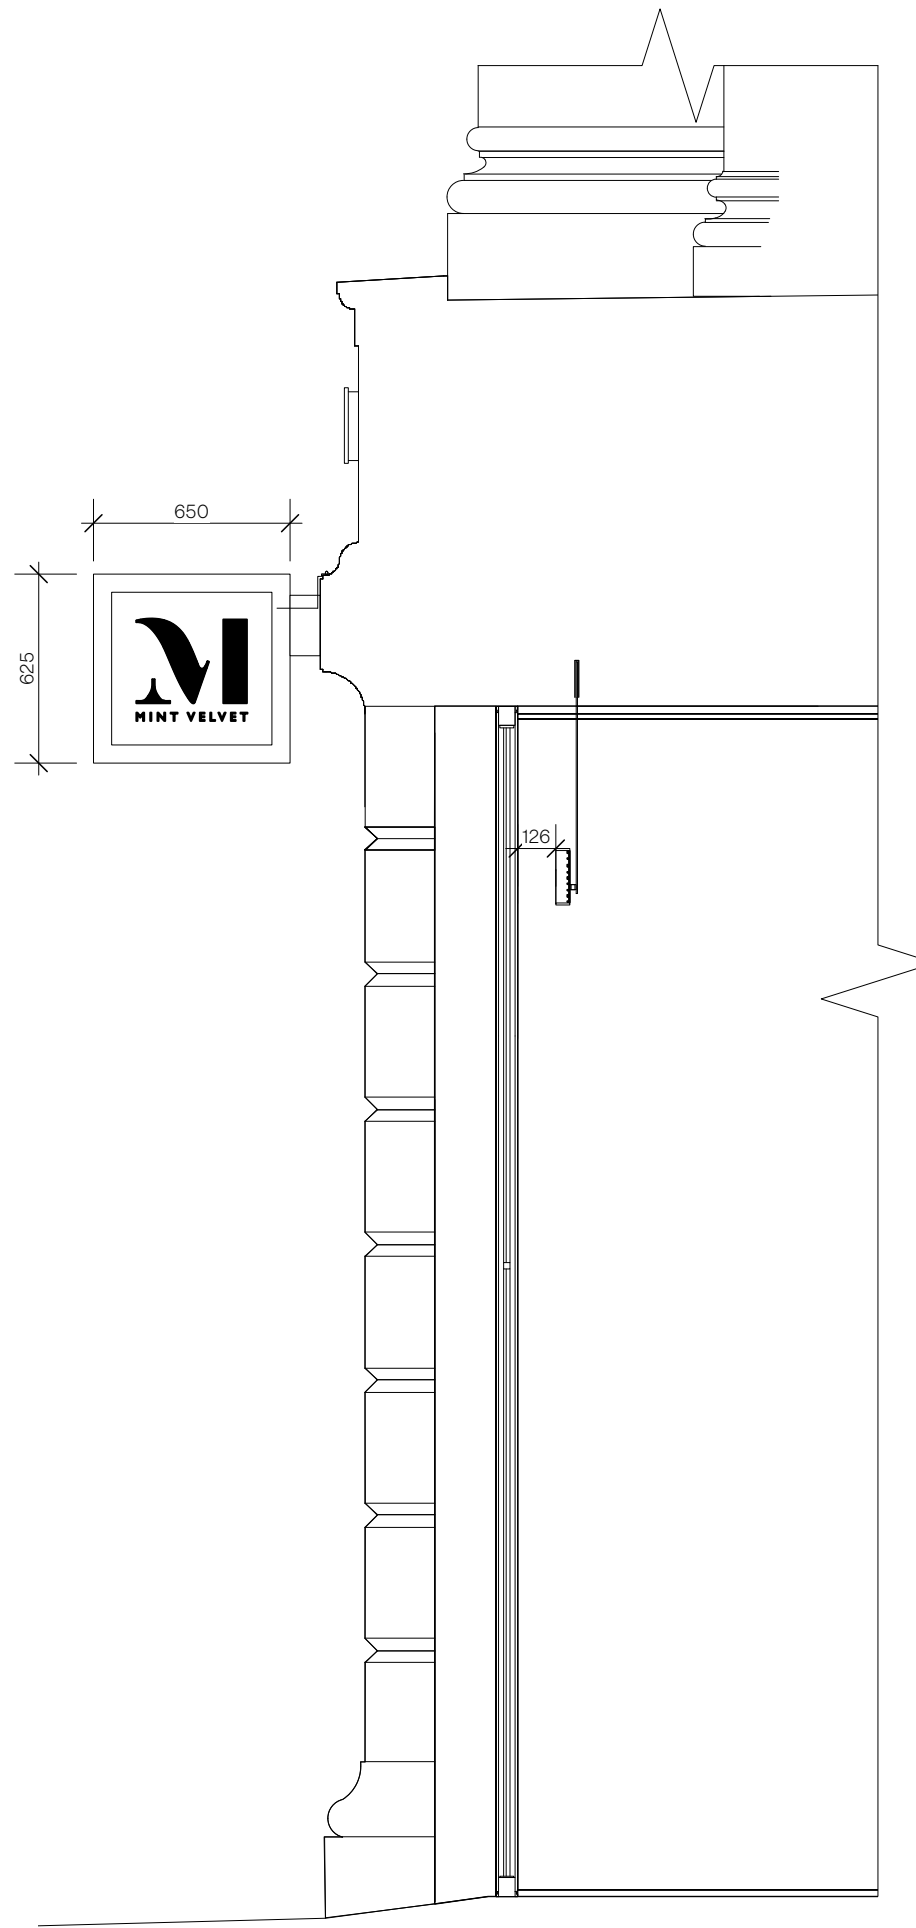

6 PROPOSED SHOPFRONT SECTION
1:25

EXISTING BRONZE FINISH WINDOW AND DOOR
FRAME TO BE RETAINED AND MADE GOOD WHERE
NECESSARY

EXISTING DOOR HANDLES TO BE RETAINED

EXISTING BRONZE FINISH WINDOW AND DOOR
FRAME TO BE RETAINED AND MADE GOOD WHERE
NECESSARY

StudioJill

5 China Works
Black Prince Road
London
SE1 7SJ

+44 020 3995 4395

Please note these drawings are design intent only
and are the property of StudioJill. Copyright is
reserved. This drawing should not be shared with
any unauthorised person either in whole or part
form.

Drawing to be read in conjunction with any standard
details and specifications. All construction details
and materials to comply with relevant building and
fire regulations. Where required all works to be to
the approval of the local authority or landlord.

Contractors to provide their own detailed setting
out drawings and samples of all materials and
finishes to be checked and commented on by
StudioJill/ client team. This should be done post
strip out and prior to the commencement of works.
StudioJill should be notified of any site
discrepancies and any design change should be
approved by StudioJill.

Rev :

By :

Amendments :

Date :

Rev :

By :

Amendments :

Date :

Client :

Project: Mint Velvet Manchester

Drawing Title: Proposed Shopfront Elevation

Drawn by: GN

Date: 03/02/2023

Status: Design Intent

Drawing Number: 1072-EL-20-002

Sign Off: JH

Scale: Various @ A1