


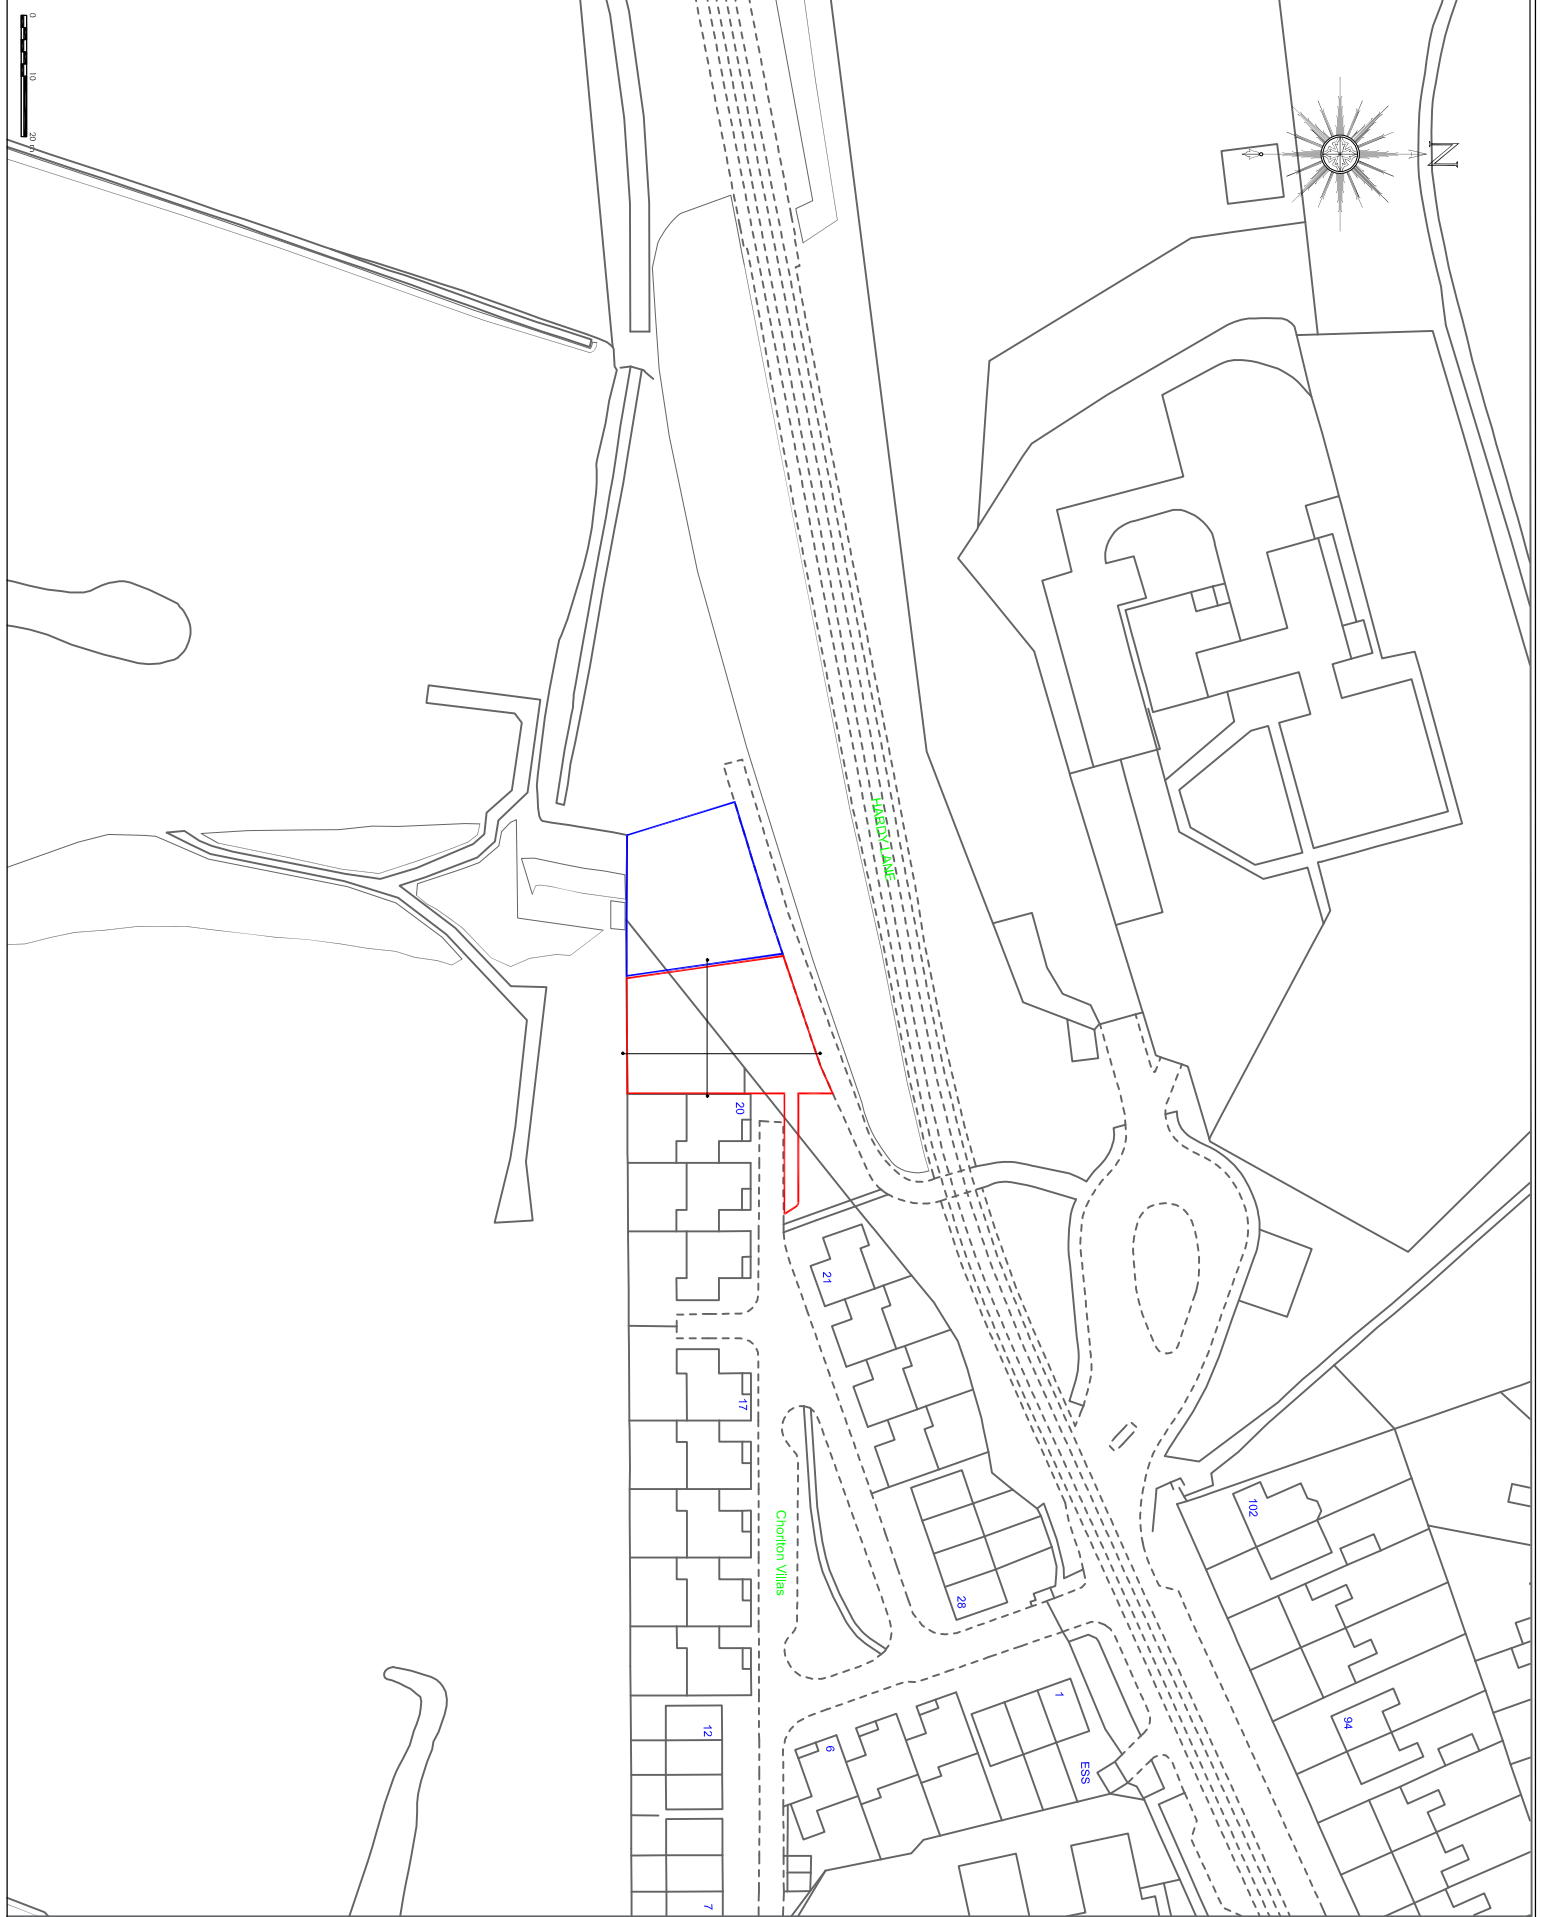

PROJECT #
21067

DRAWING #
200

SCALE
1:1250 @ A4

DATE
JUN 21

CLIENT
MR DANIELS
LAND ADJACENT NO.20
CHORLTON VILLAS
HARDY LANE
MANCHESTER
M21 8DN

PROJECT
NEW BUILD DETACHED DWELLING W/
ACCESS DRIVE & ASSOCIATED CAR
PARKING AND LANDSCAPING

DRAWING TITLE
EXISTING SITE PLAN

PLANNING

BLUECHIP ARCHITECTS

07999 294 675

DESIGN@BLUECHIP-ARCHITECTURE.CO.UK
WWW.BLUECHIP-ARCHITECTURE.CO.UK

LOWERY HALL, 1 LEE ST, 1 SHAWHILL, 1 MANCHESTER, 1 M20 4GB

DO NOT SCALE FROM THIS DRAWING. GEOMETRIC PROJECTIONS & DIMENSIONS SHOWN ARE FOR INFORMATION ONLY. DIMENSIONS SHOWN ARE FOR INFORMATION ONLY. DIMENSIONS SHOWN ARE FOR INFORMATION ONLY.